


DESIGNATION	BRIDGE FILE
1901781 & 2500983	84-00242
CONTRACT	
R-42521	

KIN PROJECT INFORMATION

DESIGNATION	PROJECT DESCRIPTION
1901781 (LEAD)	ROAD REHABILITATION ON CLINTON STREET FROM PARK AVENUE TO HASSELBURGER AVENUE
2500983	BRIDGE REHABILITATION ON CLINTON STREET OVER OTTER CREEK JUST NORTH OF PARK AVENUE

INDIANA DEPARTMENT OF TRANSPORTATION

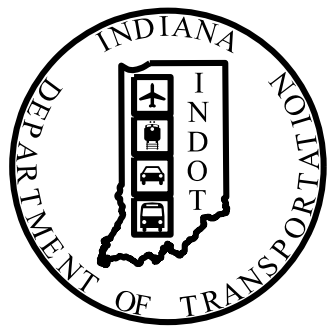

ROAD PLANS

ROUTE: CLINTON STREET - PARK AVENUE TO IMPERIAL AVENUE

DESIGNATION NO. 1901781 & 2500983

NOTE TO REVIEWER:
SEE SHEETS 81 TO 103 FOR BRIDGE PLANS
ASSOCIATED WITH DES. NO. 2500983

PROJECT DESCRIPTION
PAVEMENT MILLING, RESURFACING, AND ROADWAY WIDENING AND RECONSTRUCTION OF CLINTON STREET FROM THE INTERSECTION OF PARK AVENUE NORTH TO THE INTERSECTION OF IMPERIAL AVENUE IN THE NE QUARTER OF SECTION 35, THE NW QUARTER OF SECTION 36, THE SE QUARTER OF SECTION 26, AND THE SW QUARTER OF SECTION 25, T-13-N, R-9-W, OTTER CREEK TOWNSHIP, VIGO COUNTY, INDIANA


VIGO COUNTY, INDIANA

LARRY ROBBINS, P.E., VIGO COUNTY ENGINEER, ERC

MARK CLINKENBEARD -VIGO COUNTY COMMISSIONER

MIKE MORRIS - VIGO COUNTY COMMISSIONER

CHRIS SWITZER - VIGO COUNTY COMMISSIONER

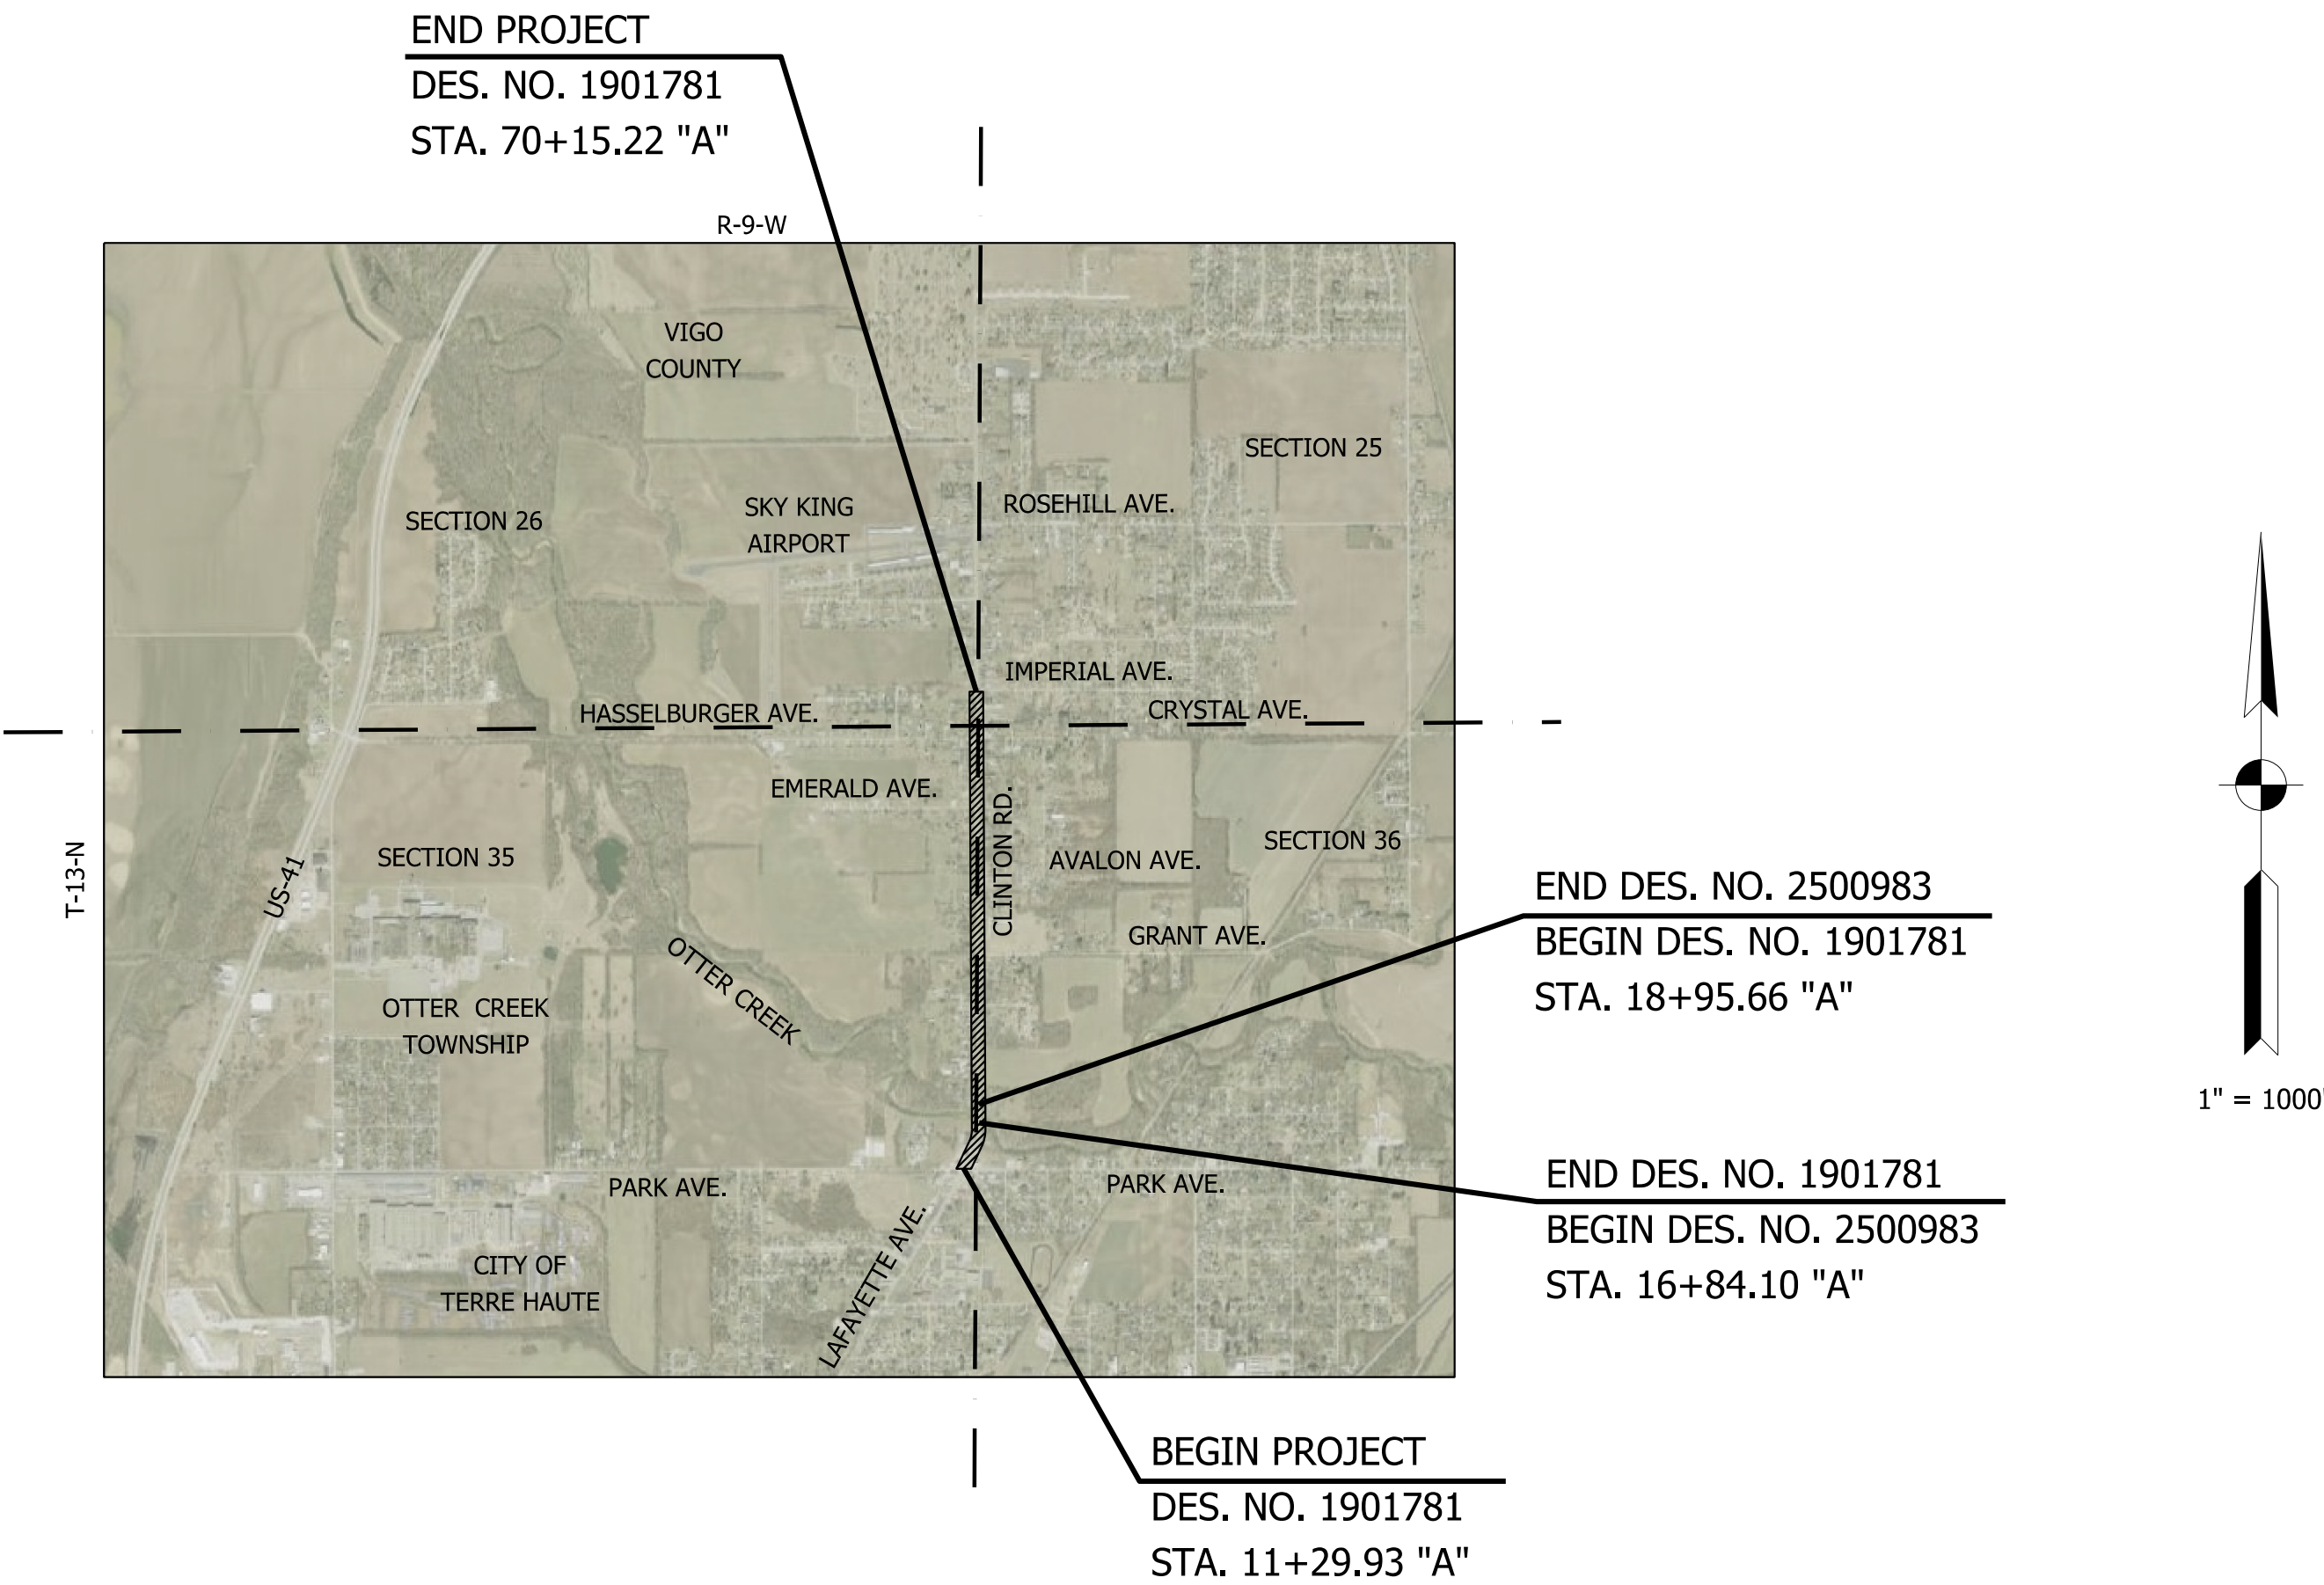


TRAFFIC DATA: CLINTON ROAD

A.A.D.T. (2024)	11,145 V.P.D.
A.A.D.T. (2044)	12,644 V.P.D.
D.H.V	800 V.P.D.
DIRECTIONAL DISTRIBUTION	50%
TRUCKS	4.3% A.A.D.T.
	40 D.H.V.

DESIGN DATA

DESIGN SPEED	40 m/hr
PROJECT DESIGN CRITERIA	3R NON-FREEWAY
FUNCTIONAL CLASSIFICATION	PRINCIPAL ARTERIAL
RURAL/URBAN	URBAN
TERRAIN	LEVEL
ACCESS CONTROL	N/A

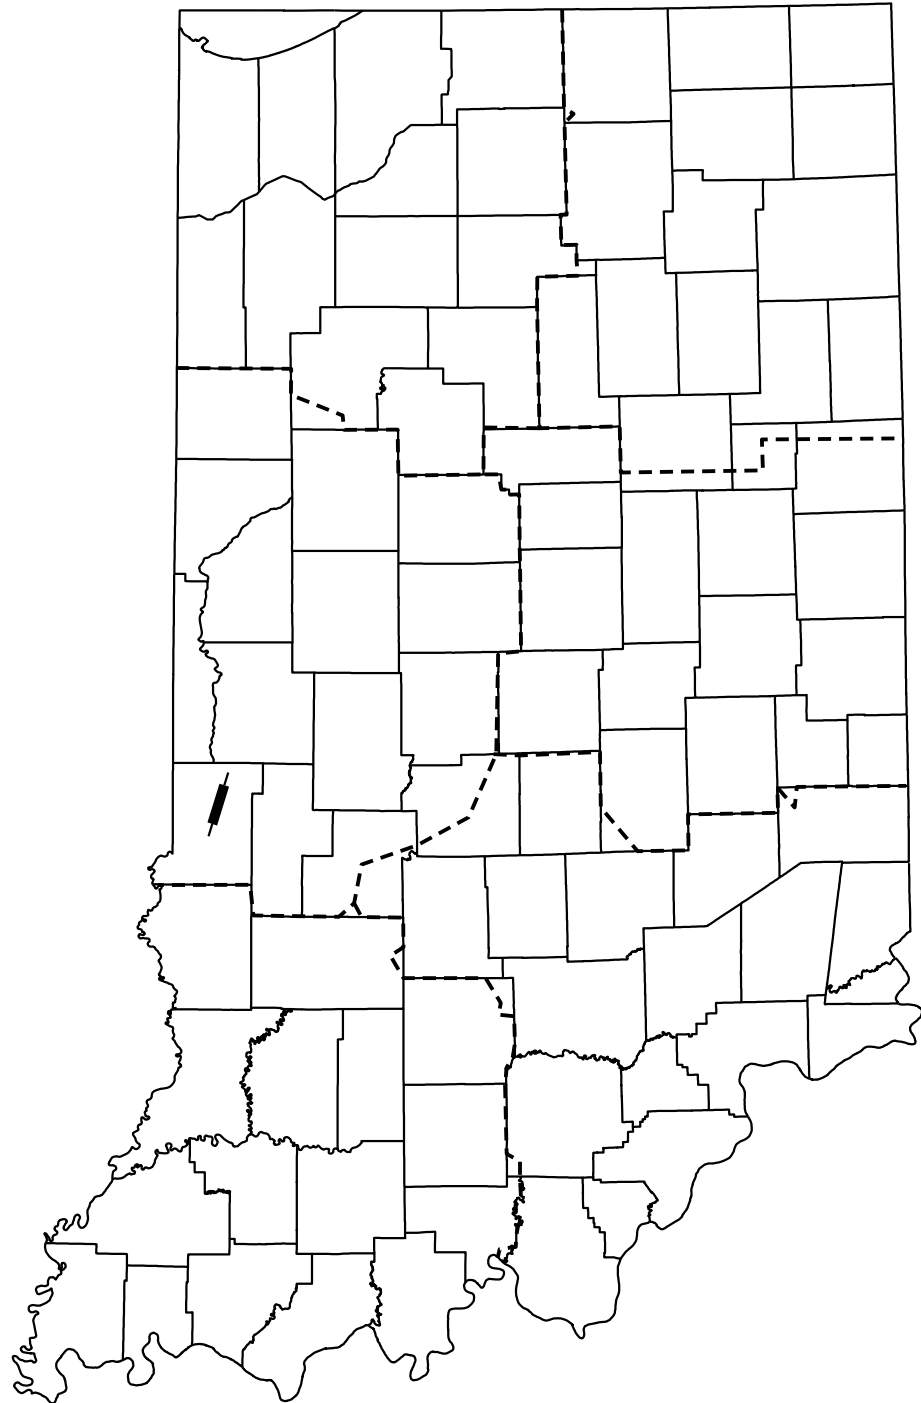

PROJECT LOCATION SHOWN BY
VIGO COUNTY

LATITUDE: 39°32'07" N LONGITUDE: 87°22'12" W

GROSS LENGTH: 1.12 MI.
NET LENGTH: 1.12 MI.
MAX. GRADE: 3.7% EXISTING

INDIANA DEPARTMENT OF TRANSPORTATION
STANDARD SPECIFICATIONS DATED 2026
TO BE USED WITH THESE PLANS

UTILITIES

TELECOM Charter-Spectrum 1065 Wabash Ave Terre Haute, IN 47807 Austin Smith 812-230-9294 austin.smith@charter.com Frontier Communications 711 Poplar St Terre Haute, IN 47807 Alexandra Grabill 812-462-9255 alexandra.grabill@ftr.com Joink, LLC 834 S 10th St Terre Haute, IN 47807 Dustin Combs 812-234-5100 dustin.combs@joinkllc.com Sparklight 215 S Main St Clinton, IN 47842 Josh DeWitt 812-227-5385 joshua.dewitt@sparklight.biz Windstream 5020 Smythe Dr. Evansville, IN 47715 Shawn Riley (812)461-7450 shawn.riley@windstream.com	GAS Centerpoint Energy 2345 E Main St Danville, IN 46122 Benjamin Vasquez 317-718-3657 benjamin.vasquez@centerpointenergy.com SEWER CITY OF TERRE HAUTE ENGINEERS OFFICE 17 HARDING AVE TERRE HAUTE, IN 4787 812-244-4933 812-251-3374 MARCUS MAURER marcus.maurer@terrehaute.in.gov ELECTRIC Duke Distribution 100 S Mill Creek Rd Noblesville, IN 46062 Brynn Streeter 317-703-0681 dei-dline-coord@duke-energy.com Duke Transmission 1000 E Main St Plainfield, IN 46168 Zach Boston 317-838-1053 dei-tline-coord@duke-energy.com WATER American Water 51 Locust Street Terre Haute, IN. 47807 Contact: David Baker (812) 232-1400 ext. 4217 Regional Contact: Jacquelyne Byland 555 E. County Line Rd. Greenwood, IN 46143 (317) 807-2462 Office (317) 694-9338 Cell jacquelyne.byland@amwater.com
---	--

FOR UNDERGROUND UTILITIES, CALL: WITHIN INDIANA 1-800-382-5544 (TOLLFREE)
FROM OUTSIDE INDIANA 1-800-428-5200 (TOLLFREE)

[illegible]

INDEX	
SHEET NO.	DRAWINGS INDEX
1	TITLE SHEET
2	INDEX SHEET
3-5	TYPICAL SECTIONS
6-8	PLAT NO. 1
9-23	MAINTENANCE OF TRAFFIC
24-55	PLAN & PROFILES
56-77	CONSTRUCTION DETAILS
78-80	INTERSECTION DETAILS
81	LAYOUT
82	EXISTING GENERAL PLAN
83	PROPOSED GENERAL PLAN
84-86	STRUCTURE REMOVAL DETAILS
87-88	END BENT DETAILS
89	PIER DIAPHRAGM DETAILS
90	FRAMING PLAN
91-93	BEAM DETAILS
94	BEARING ASSEMBLY DETAILS
95-96	SUPERSTRUCTURE DETAILS
97-98	RAILING & SIDEWALK DETAILS
99	SCREEDS
100-102	APPROACH SLAB DETAILS
103	BRIDGE SUMMARY
104-106	MISCELLANEOUS DETAILS
107-112	EROSION CONTROL PLANS
113-118	PAVEMENT MARKING & SIGNAGE PLANS
119	SIGNAL PLAN & DETAILS
120-121	PAVEMENT QUANTITY & APPROACH TABLE
122	STRUCTURE DATA TABLE
123	STREET SIGN & POST SUMMARY & MAILBOX SUMMARY TABLE
124	EROSION CONTROL TABLE
125-151	CROSS SECTIONS - MAINLINE, LINE "A"
152-173	CROSS SECTIONS - DRIVES & WALKS, LINE "A"

[illegible]

The figure consists of eight individual survey plat diagrams, each representing a different property or easement. The diagrams are numbered 100 through 107. Each plat includes a north arrow pointing upwards. The survey data for each plat is as follows:

- Plat 100:** REBAR W/RANDOM CAP STA. 12+70.79, 82.92' N 219451.14' E 810009.66'. Features include CLINTON RD, PARK RD, PWP, STRAIN POLE, and a 110.4' line.
- Plat 101:** REBAR W/RANDOM CAP STA. 19+09.59, 28.76' N 220113.28' E 809993.62'. Features include OTTER CREEK, CLINTON RD, PWP, GAS VALVE, and a 72.8' line.
- Plat 102:** REBAR W/RANDOM CAP STA. 24+03.06, 27.39' N 220607.25' E 810043.28'. Features include GRAVEL DRIVE, CLINTON RD, 12" DIA. TREE, PWP, and a 65.1' line.
- Plat 103:** REBAR W/RANDOM CAP STA. 28+94.89, 30.71' N 221099.28' E 810040.13'. Features include GRAVEL DRIVE, CLINTON RD, 12" DIA. TREE, PWP, CONC. DRIVE, and a 60.4' line.
- Plat 104:** REBAR W/RANDOM CAP STA. 33+89.26, 33.86' N 221593.65' E 810036.77'. Features include PWP, CLINTON RD, GRAVEL, CONC., and a 48" DIA. TREE.
- Plat 105:** REBAR W/RANDOM CAP STA. 40+01.97, 23.90' N 222205.71' E 809972.30'. Features include PWP, GRAVEL, CLINTON RD, FIBEROPTIC POST, and a 39.3' line.
- Plat 106:** REBAR W/RANDOM CAP STA. 45+68.45, 21.06' N 222772.48' E 810013.40'. Features include PWP W/ TBM #304, GRAVEL, CLINTON RD, PWP, and a 44.1' line.
- Plat 107:** REBAR W/RANDOM CAP STA. 50+72.73, 24.21' N 223276.77' E 810013.11'. Features include PWP, CLINTON RD, GRAVEL, ASPHALT, and a 45.4' line.
- Plat 108:** REBAR W/RANDOM CAP STA. 55+69.39, 24.52' N 223773.43' E 810010.04'. Features include PWP, CLINTON RD, GRAVEL, ASPHALT, EMERALD DR., STREET SIGN, and a 48" DIA. TREE.
- Plat 109:** REBAR W/RANDOM CAP STA. 60+50.64, 21.61' N 224254.35' E 809960.64'. Features include PWP, CLINTON RD, GRAVEL, ASPHALT, and a 72.1' line.

PRELIM.
STG. 3 REVIEW
NOT FOR CONSTRUCTION
06/24/25

RECOMMENDED
FOR APPROVAL _____
DESIGN ENGINEER DATE

DESIGNED: KAM DRAWN: KAM

CHECKED: _____ DPL _____

INDIANA DEPARTMENT
OF TRANSPORTATION

INDEX SHEET

HORIZONTAL SCALE

N/A

VERTICAL SCALE

VERTICAL SCALE

N/A

BRIDGE FILE

84-00242


DESIGNATION
41701 0 2500

SHEETS


	of	
--	----	--

CONTRACT
D-12524


R-42521

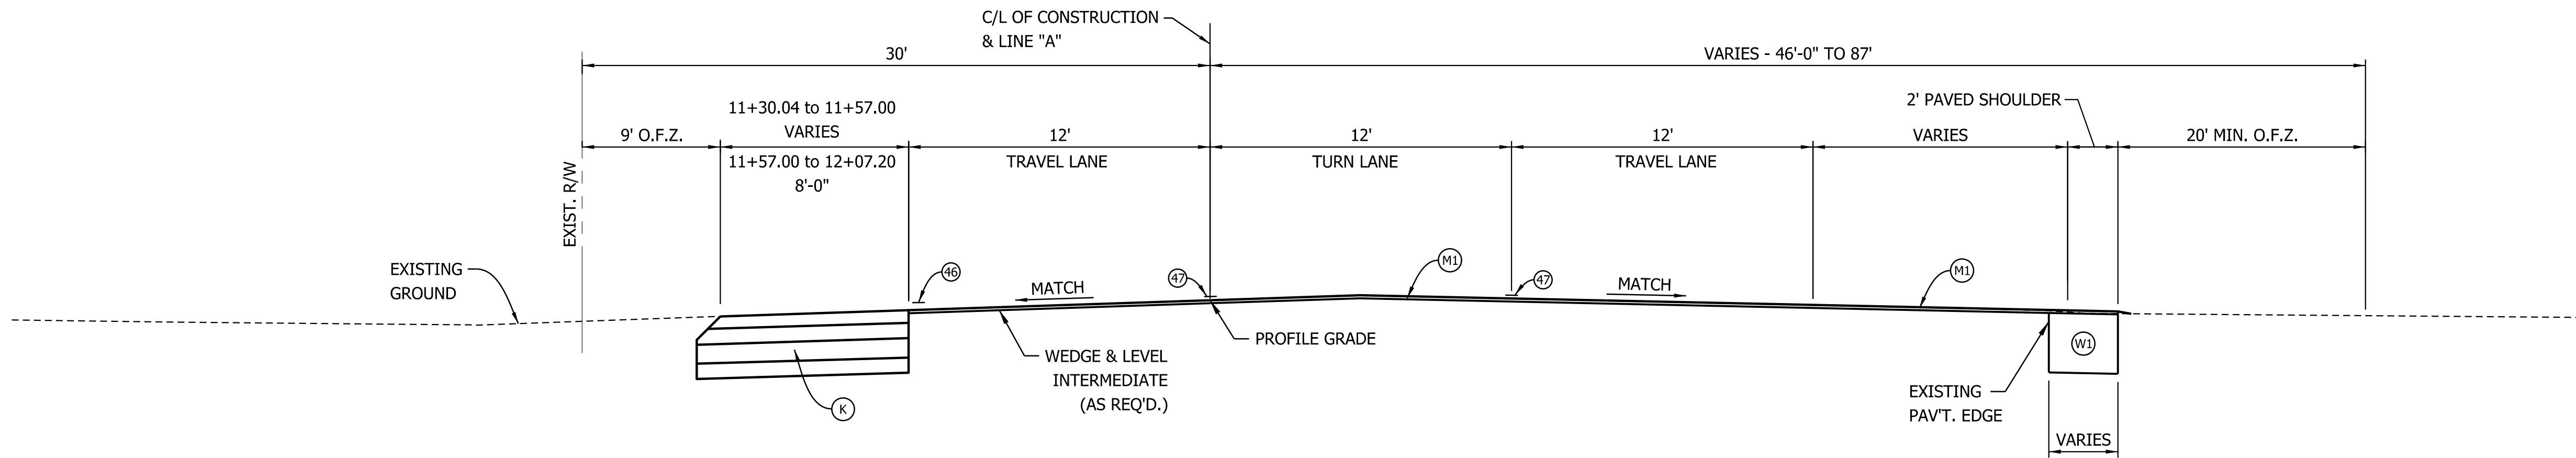

CLINTON ROAD TYPICAL SECTION
STA.11+29.93 TO STA. 12+07.20 "A"

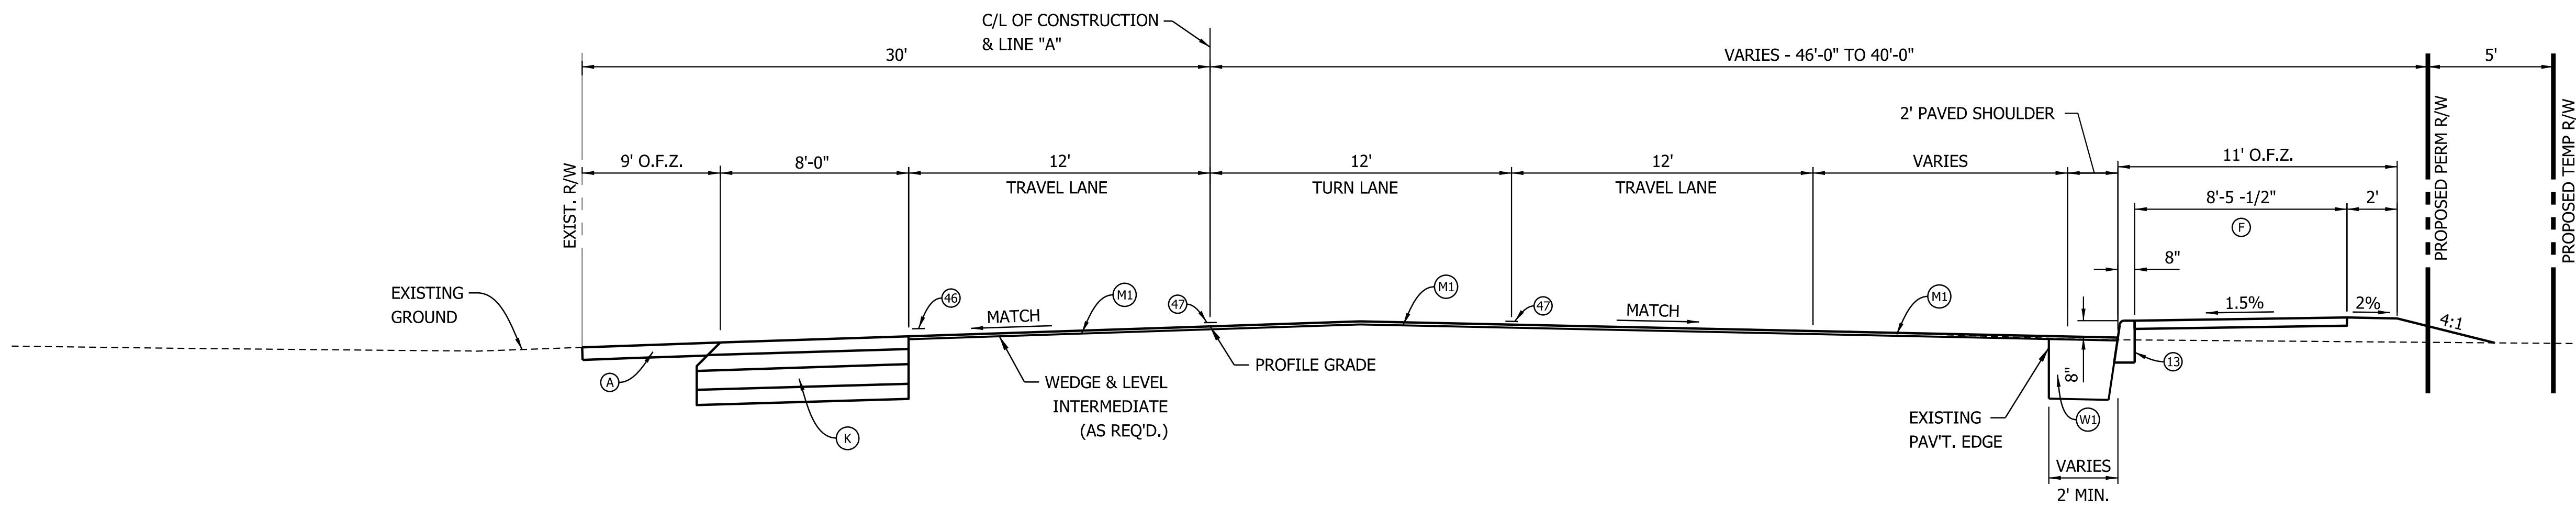

CLINTON ROAD TYPICAL SECTION
STA.12+07.20 TO STA. 12+58.57 LINE "A"

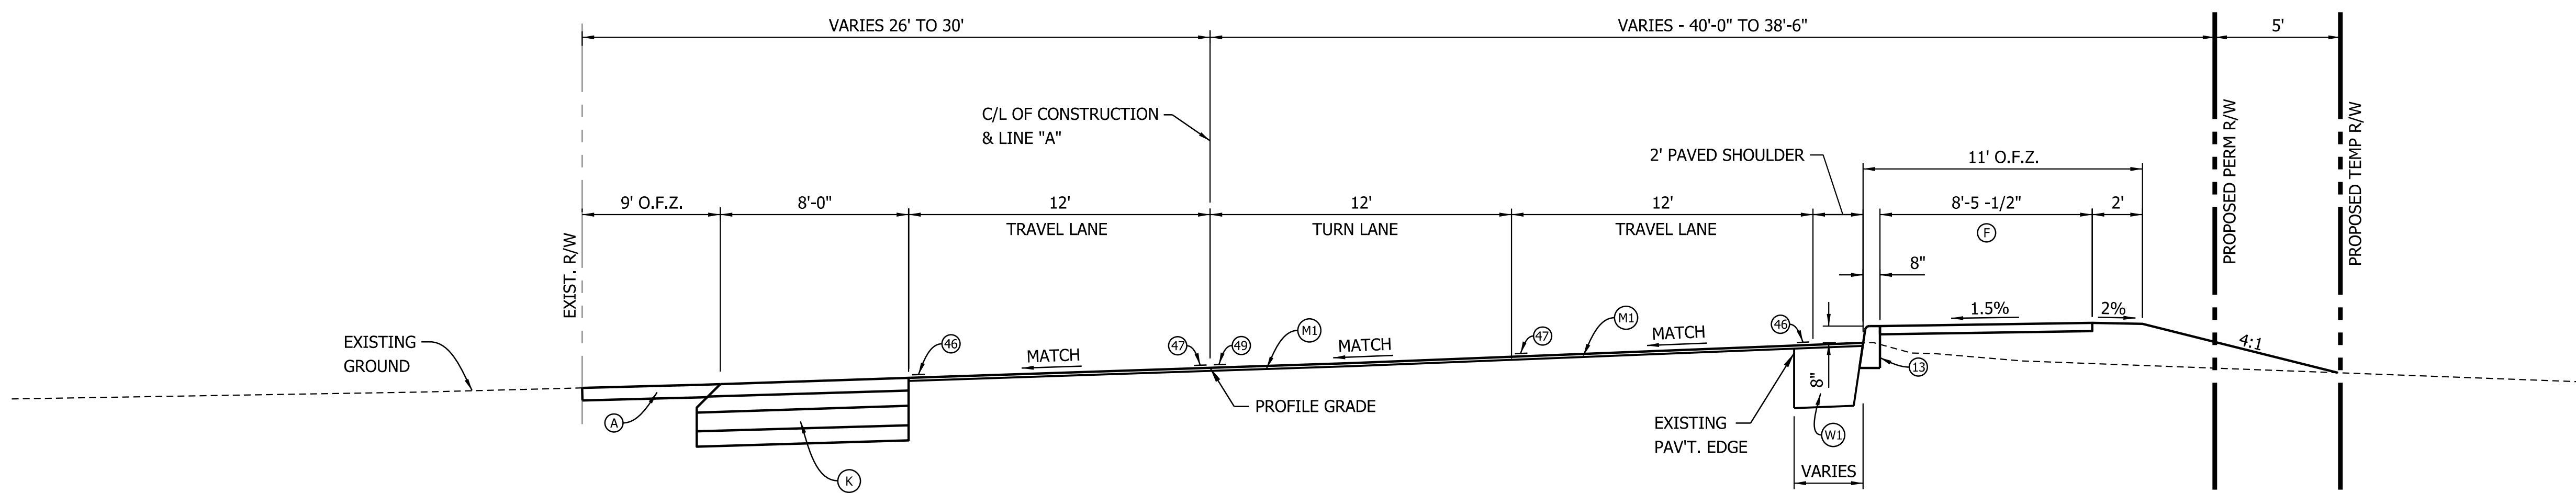

CLINTON ROAD TYPICAL SECTION
STA.12+58.57 TO STA. 13+19.11 LINE "A"

- NOTES:
1. TACK COAT TO BE APPLIED BETWEEN LAYERS OF ASPHALT.
 2. LONGITUDINAL JOINT ADHESIVE REQUIRED FOR SURFACE AND INTERMEDIATE LAYERS.
 3. LIQUID ASPHALT SEALANT REQUIRED ON SURFACE LAYER OVER LONGITUDINAL JOINT 24" WIDTH

- 8' OR WIDER - FULL DEPTH PAVEMENT
- (A) 6" COMPACTED AGGREGATE, No. 53 (SHOULDER)
 - (M1) MILL AND OVERLAY (STA. 11+30 to 16+84)
165#/SYD QC/QA-HMA, 2, 64, SURFACE, 9.5 mm ON MILLING, PROFILE
 - (M2) MILL AND OVERLAY (STA. 18+95 to 70+15)
165#/SYD QC/QA-HMA, 2, 64, SURFACE, 9.5 mm ON MILLING, ASPHALT, 5 IN.
 - (K) STA. 22+32 to STA. 70+15
165#/SYD QC/QA-HMA, 2, 64, SURFACE, 9.5 mm, 385#/SYD QC/QA-HMA, 2, 64, INTERMEDIATE, 19 mm (PLACED WITH ADJACENT SURFACE & INTERMEDIATE COURSE) ON 660#/SYD HMA BASE, TYPE B, ON 7 IN. COMPACTED AGGREGATE No. 53 ON SUBGRADE TREATMENT, TYPE IC

- LESS THAN 8' - WIDENING WITH HMA
- (W1) WIDENING WITH HMA (STA. 11+30 to STA. 16+84)
165#/SYD QC/QA-HMA, 2, 64, SURFACE, 9.5 mm, (WITH ADJACENT SURFACE COURSE) ON 385#/SYD HMA INTERMEDIATE, TYPE B, ON 660#/SYD HMA BASE, TYPE B, ON 7 IN. COMPACTED AGGREGATE No. 53 ON SUBGRADE TREATMENT, TYPE IC

- LESS THAN 8' - WIDENING WITH HMA
- (W2) WIDENING WITH HMA (STA. 18+95 to STA. 22+32)
165#/SYD QC/QA-HMA, 2, 64, SURFACE, 9.5 mm, 385#/SYD QC/QA-HMA, 2, 64, INTERMEDIATE, 19 mm (PLACED WITH ADJACENT SURFACE & INTERMEDIATE COURSE) ON 660#/SYD HMA BASE, TYPE B, ON 7 IN. COMPACTED AGGREGATE No. 53 ON SUBGRADE TREATMENT, TYPE IC

- (F) SIDEWALK, CONCRETE 4 IN.
- (13) CONCRETE CURB (VERTICAL)
- (46) LINE, THERMOPLASTIC, SOLID, WHITE, 4 IN.
- (47) LINE, THERMOPLASTIC, SOLID, YELLOW, 4 IN.
- (49) LINE, THERMOPLASTIC, BROKEN, YELLOW, 4 IN.
- (U) SEED MIXTURE, TYPE U

PRELIM.
STG. 3 REVIEW
NOT FOR CONSTRUCTION
06/24/25


RECOMMENDED FOR APPROVAL	DESIGN ENGINEER	DATE
DESIGNED: KAM	DRAWN: KAM	
CHECKED: DPL	CHECKED: DPL	

INDIANA DEPARTMENT
OF TRANSPORTATION


TYPICAL SECTIONS

HORIZONTAL SCALE	BRIDGE FILE
1" = 4'	84-00242
VERTICAL SCALE	DESIGNATION
N/A	1901781 & 2500983
	SHEETS
	3 of 173
	CONTRACT
	R-42521


- NOTES:
1. TACK COAT TO BE APPLIED BETWEEN LAYERS OF ASPHALT.
 2. LONGITUDINAL JOINT ADHESIVE REQUIRED FOR SURFACE AND INTERMEDIATE LAYERS.
 3. LIQUID ASPHALT SEALANT REQUIRED ON SURFACE LAYER OVER LONGITUDINAL JOINT 24" WIDTH

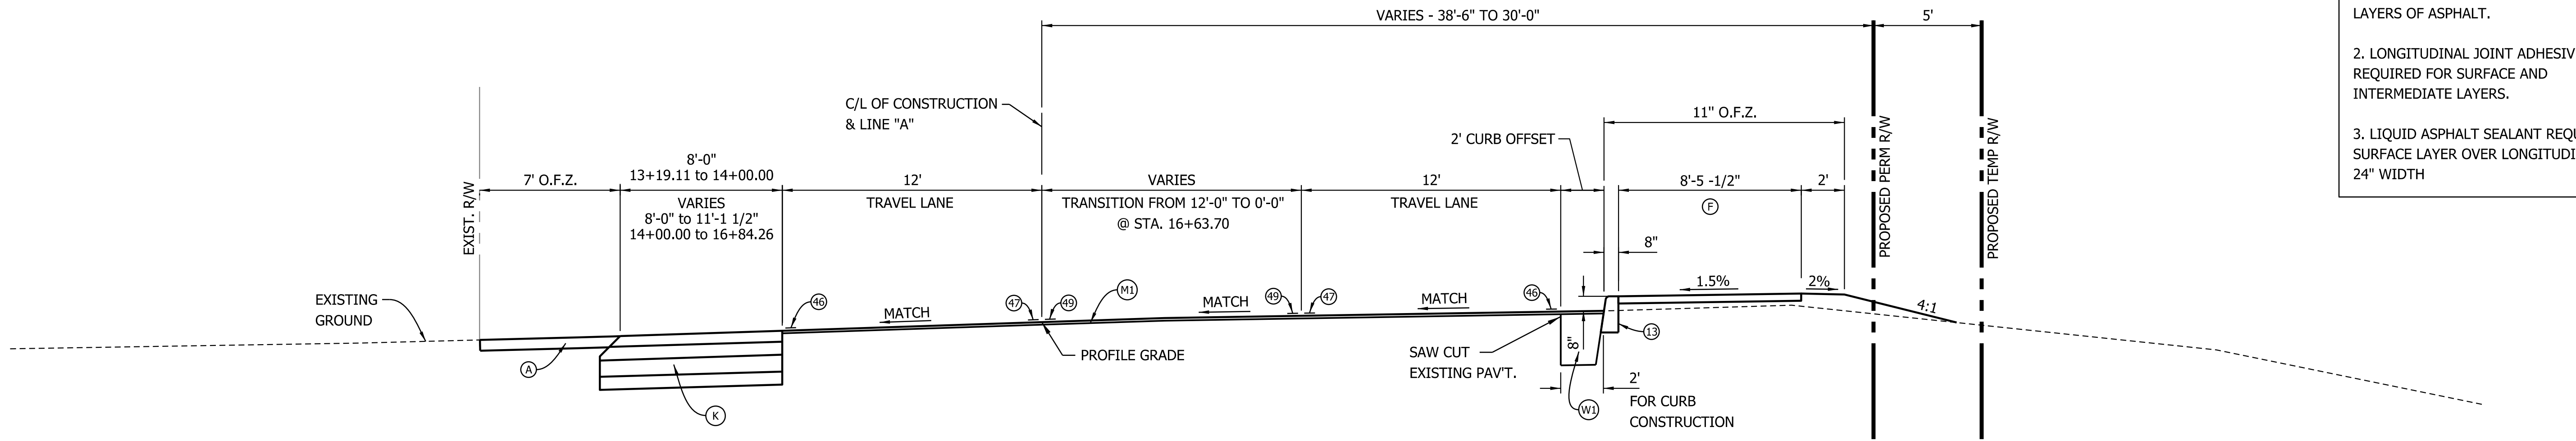

CLINTON ROAD TYPICAL SECTION
STA. 13+19.11 TO STA. 16+84.26 LINE "A"

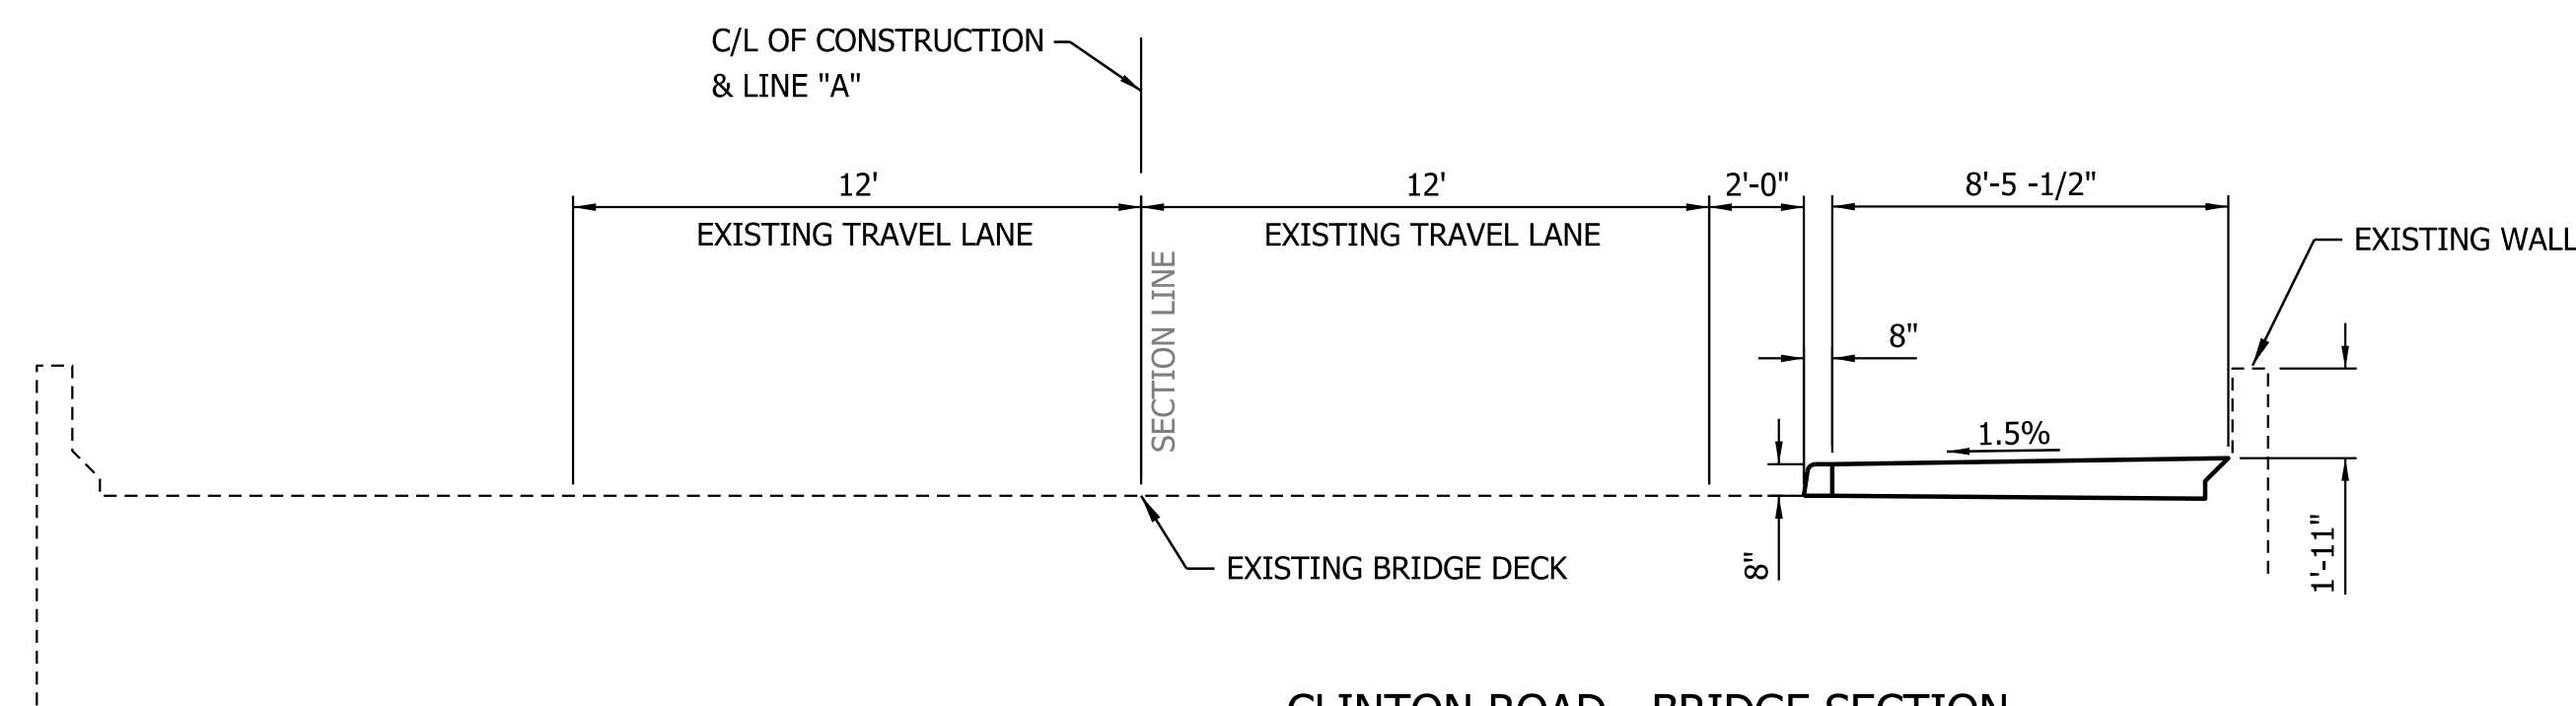

CLINTON ROAD - BRIDGE SECTION
STA.16.84.26 TO STA. 18+95.44 "A"
(SEE BRIDGE PLANS FOR DETAILS)

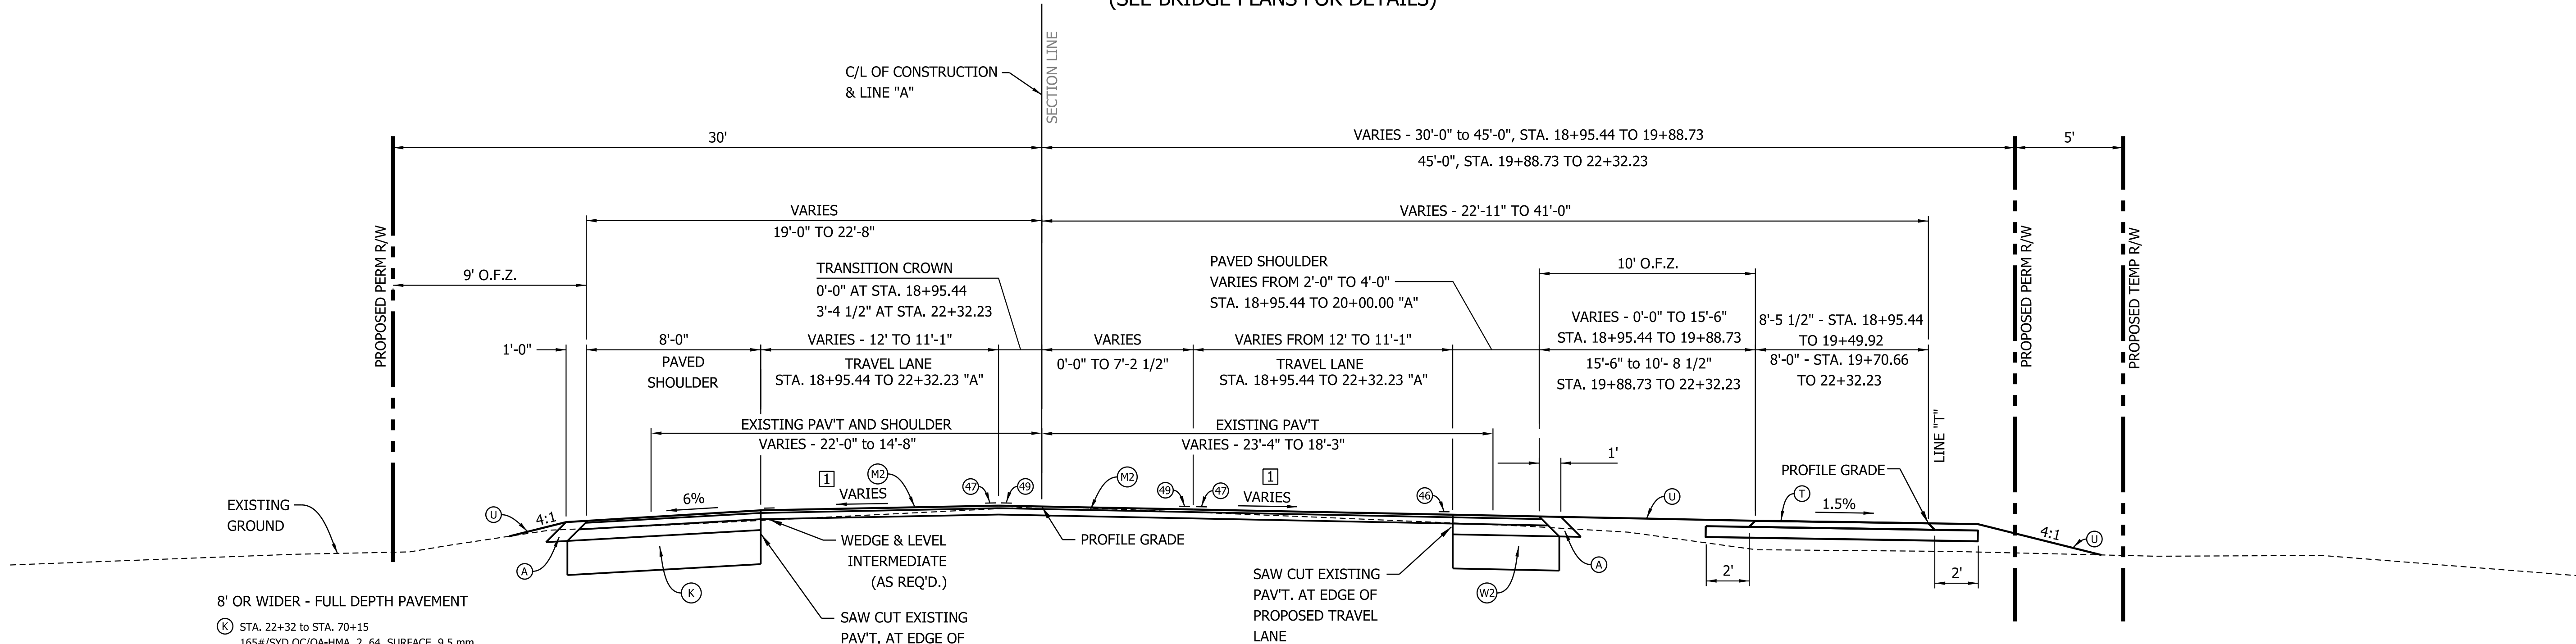

CLINTON ROAD TYPICAL SECTION
STA. 18+95.44 TO STA. 22+32.23 "A"

1 SLOPE VARIES - TRANSITION FROM "MATCH EXISTING" AT STA. 18+95.44 (BRIDGE DECK) TO 2% AT STA. 19+50.00

- (A) 6" COMPACTED AGGREGATE, NO. 53 (SHOULDER)
- (M1) MILL AND OVERLAY (STA. 11+30 TO 16+84)
165#/SYD QC/QA-HMA, 2, 64, SURFACE, 9.5 mm ON MILLING, PROFILE
- (M2) MILL AND OVERLAY (STA. 18+95 TO 20+15)
165#/SYD QC/QA-HMA, 2, 64, SURFACE, 9.5 mm ON MILLING, ASPHALT, 5 IN.
- (K) STA. 22+32 TO STA. 70+15
165#/SYD QC/QA-HMA, 2, 64, SURFACE, 9.5 mm,
385#/SYD QC/QA-HMA, 2, 64, INTERMEDIATE, 19 mm
(PLACED WITH ADJACENT SURFACE & INTERMEDIATE COURSE) ON
660#/SYD QC/QA-HMA, 2, 64, BASE, 25 mm, ON
7 IN. COMPACTED AGGREGATE NO. 53 ON
SUBGRADE TREATMENT, TYPE IC

LESS THAN 8' - WIDENING WITH HMA

(W1) WIDENING WITH HMA (STA. 11+30 TO STA. 16+84)
165#/SYD QC/QA-HMA, 2, 64, SURFACE, 9.5 mm,
(WITH ADJACENT SURFACE COURSE) ON

WIDENING WITH HMA, TYPE B CONSISTING OF
385#/SYD HMA INTERMEDIATE, TYPE B, ON
660#/SYD HMA BASE, TYPE B, ON
7 IN. COMPACTED AGGREGATE, NO. 53 ON
SUBGRADE TREATMENT, TYPE IC

LESS THAN 8' - WIDENING WITH HMA

(W2) WIDENING WITH HMA (STA. 18+95 TO STA. 22+32)
165#/SYD QC/QA-HMA, 2, 64, SURFACE, 9.5 mm,
385#/SYD QC/QA-HMA, 2, 64, INTERMEDIATE, 19 mm
(PLACED WITH ADJACENT SURFACE & INTERMEDIATE COURSE) ON

WIDENING WITH HMA, TYPE B CONSISTING OF
660#/SYD HMA BASE, TYPE B, ON
7 IN. COMPACTED AGGREGATE NO. 53 ON
SUBGRADE TREATMENT, TYPE IC

(F) SIDEWALK, CONCRETE 4 IN.

(13) CONCRETE CURB (VERTICAL)

(46) LINE, THERMOPLASTIC, SOLID, WHITE, 4 IN.

(47) LINE, THERMOPLASTIC, SOLID, YELLOW, 4 IN.

(49) LINE, THERMOPLASTIC, BROKEN, YELLOW, 4 IN.

(U) SEED MIXTURE, TYPE U

PRELIM.
STG. 3 REVIEW
NOT FOR CONSTRUCTION
06/24/25

RECOMMENDED
FOR APPROVAL _____
DESIGN ENGINEER _____ DATE _____

DESIGNED: _____ KAM _____
DRAWN: _____ KAM _____

CHECKED: _____ DPL _____
CHECKED: _____ DPL _____

INDIANA DEPARTMENT
OF TRANSPORTATION

TYPICAL SECTIONS

HORIZONTAL SCALE

1" = 4'

VERTICAL SCALE

N/A

BRIDGE FILE

84-00242

DESIGNATION

1901781 & 2500983


SHEETS

4 of 173

CONTRACT


R-42521

- NOTES:
1. TACK COAT TO BE APPLIED BETWEEN LAYERS OF ASPHALT.
 2. LONGITUDINAL JOINT ADHESIVE REQUIRED FOR SURFACE AND INTERMEDIATE LAYERS.
 3. LIQUID ASPHALT SEALANT REQUIRED ON SURFACE LAYER OVER LONGITUDINAL JOINT 24" WIDTH

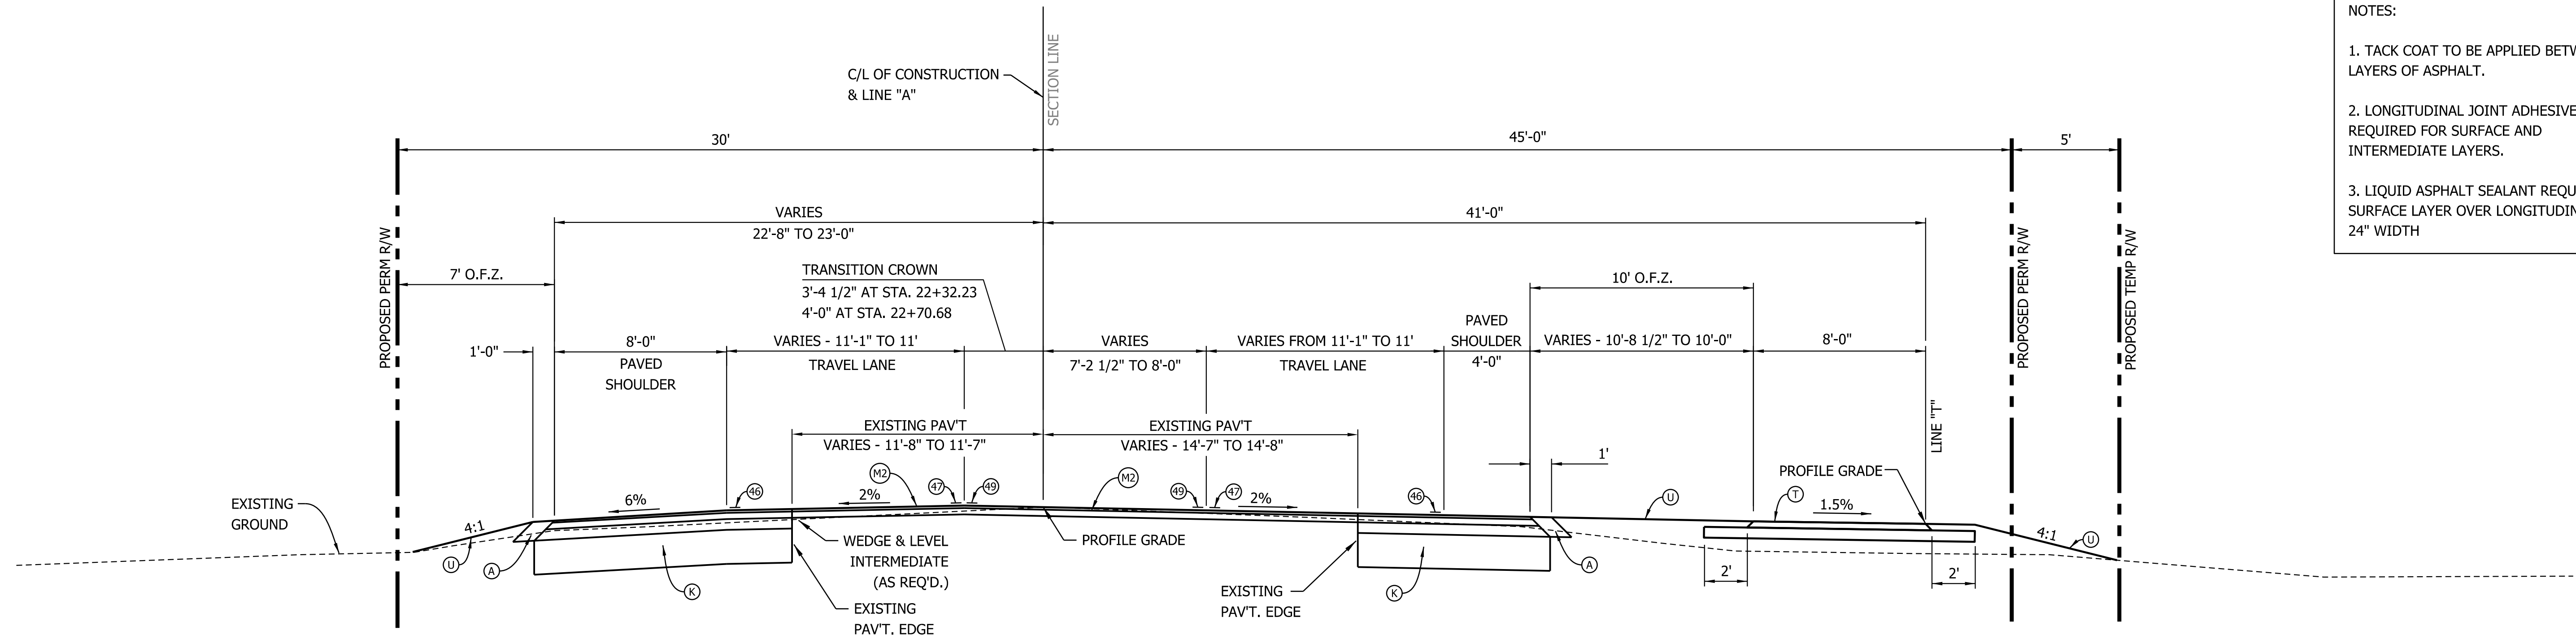

CLINTON ROAD TYPICAL SECTION
STA. 22+32.23 TO STA. 22+70.68 "A"

2 SLOPE (DIRECTION) VARIES - SEE CROSS SECTIONS FOR CROSS SLOPE TRANSITIONS

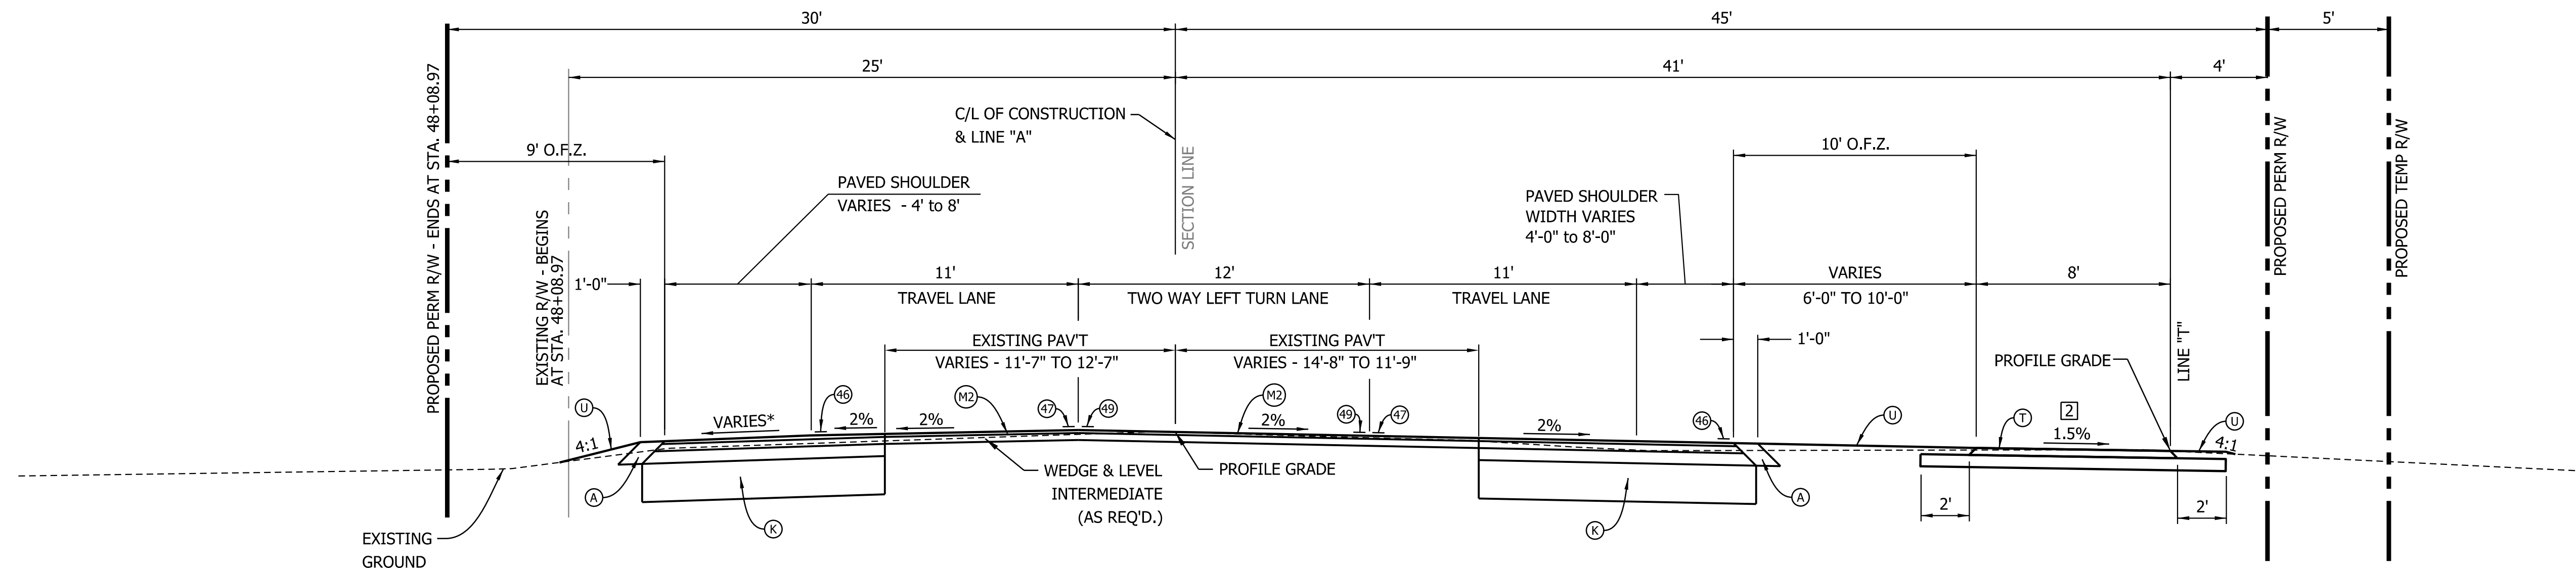

CLINTON ROAD TYPICAL SECTION
STA. 22+70.68 TO STA. 70+15.22 "A"

*SHOULDER CROSS SLOPE VARIES BETWEEN 2.0% TO 6.0% (SEE CROSS SECTIONS)

8' OR WIDER - FULL DEPTH PAVEMENT

- (A) STA. 22+32 to STA. 70+15
165#/SYD QC/QA-HMA, 2, 64, SURFACE, 9.5 mm,
385#/SYD QC/QA-HMA, 2, 64, INTERMEDIATE, 19 mm
(PLACED WITH ADJACENT SURFACE & INTERMEDIATE COURSE) ON
660#/SYD QC/QA-HMA, 2, 64, BASE, 25 mm, ON
7 in. COMPACTED AGGREGATE No. 53 ON
SUBGRADE TREATMENT, TYPE IC
- (M1) HMA FOR SIDEWALK, TYPE B
165#/SYD HMA SURFACE TYPE B, ON
220#/SYD HMA INTERMEDIATE, TYPE B, ON
6" COMPACTED AGGREGATE, NO. 53, ON
SUBGRADE TREATMENT, TYPE III

LESS THAN 8' - WIDENING WITH HMA

- (W1) WIDENING WITH HMA (STA. 11+30 TO STA. 16+84)
165#/SYD QC/QA-HMA, 2, 64, SURFACE, 9.5 mm,
(WITH ADJACENT SURFACE COURSE) ON
WIDENING WITH HMA, TYPE B CONSISTING OF
385#/SYD HMA INTERMEDIATE, TYPE B, ON
660#/SYD HMA BASE, TYPE B, ON
7 in. COMPACTED AGGREGATE No. 53 ON
SUBGRADE TREATMENT, TYPE IC

LESS THAN 8' - WIDENING WITH HMA

- (W2) WIDENING WITH HMA (STA. 18+95 TO STA. 22+32)
165#/SYD QC/QA-HMA, 2, 64, SURFACE, 9.5 mm,
385#/SYD QC/QA-HMA, 2, 64, INTERMEDIATE, 19 mm
(PLACED WITH ADJACENT SURFACE & INTERMEDIATE COURSE) ON
WIDENING WITH HMA, TYPE B CONSISTING OF
660#/SYD HMA BASE, TYPE B, ON
7 in. COMPACTED AGGREGATE No. 53 ON
SUBGRADE TREATMENT, TYPE IC

(F) SIDEWALK, CONCRETE 4 IN.

- (13) CONCRETE CURB (VERTICAL)
(46) LINE, THERMOPLASTIC, SOLID, WHITE, 4 IN.
(47) LINE, THERMOPLASTIC, SOLID, YELLOW, 4 IN.
(49) LINE, THERMOPLASTIC, BROKEN, YELLOW, 4 IN.
(U) SEED MIXTURE, TYPE U

PRELIM.
NOT FOR CONSTRUCTION
06/24/25


RECOMMENDED FOR APPROVAL	DESIGN ENGINEER	DATE
DESIGNED: KAM	DRAWN: KAM	
CHECKED: DPL	CHECKED: DPL	

INDIANA DEPARTMENT
OF TRANSPORTATION

TYPICAL SECTIONS

HORIZONTAL SCALE	BRIDGE FILE
1" = 4'	84-00242
VERTICAL SCALE	DESIGNATION
N/A	1901781 & 2500983
	SHEETS
	5 of 173
	CONTRACT
	R-42521

W:\Vegs_Guany\2024-061_Vegs_Cr_Clarke_Rd\Project\CD\NOT Phasing.dgn
6/25/2025
12:51:21 PM
RHS:phg
RUC:JTB

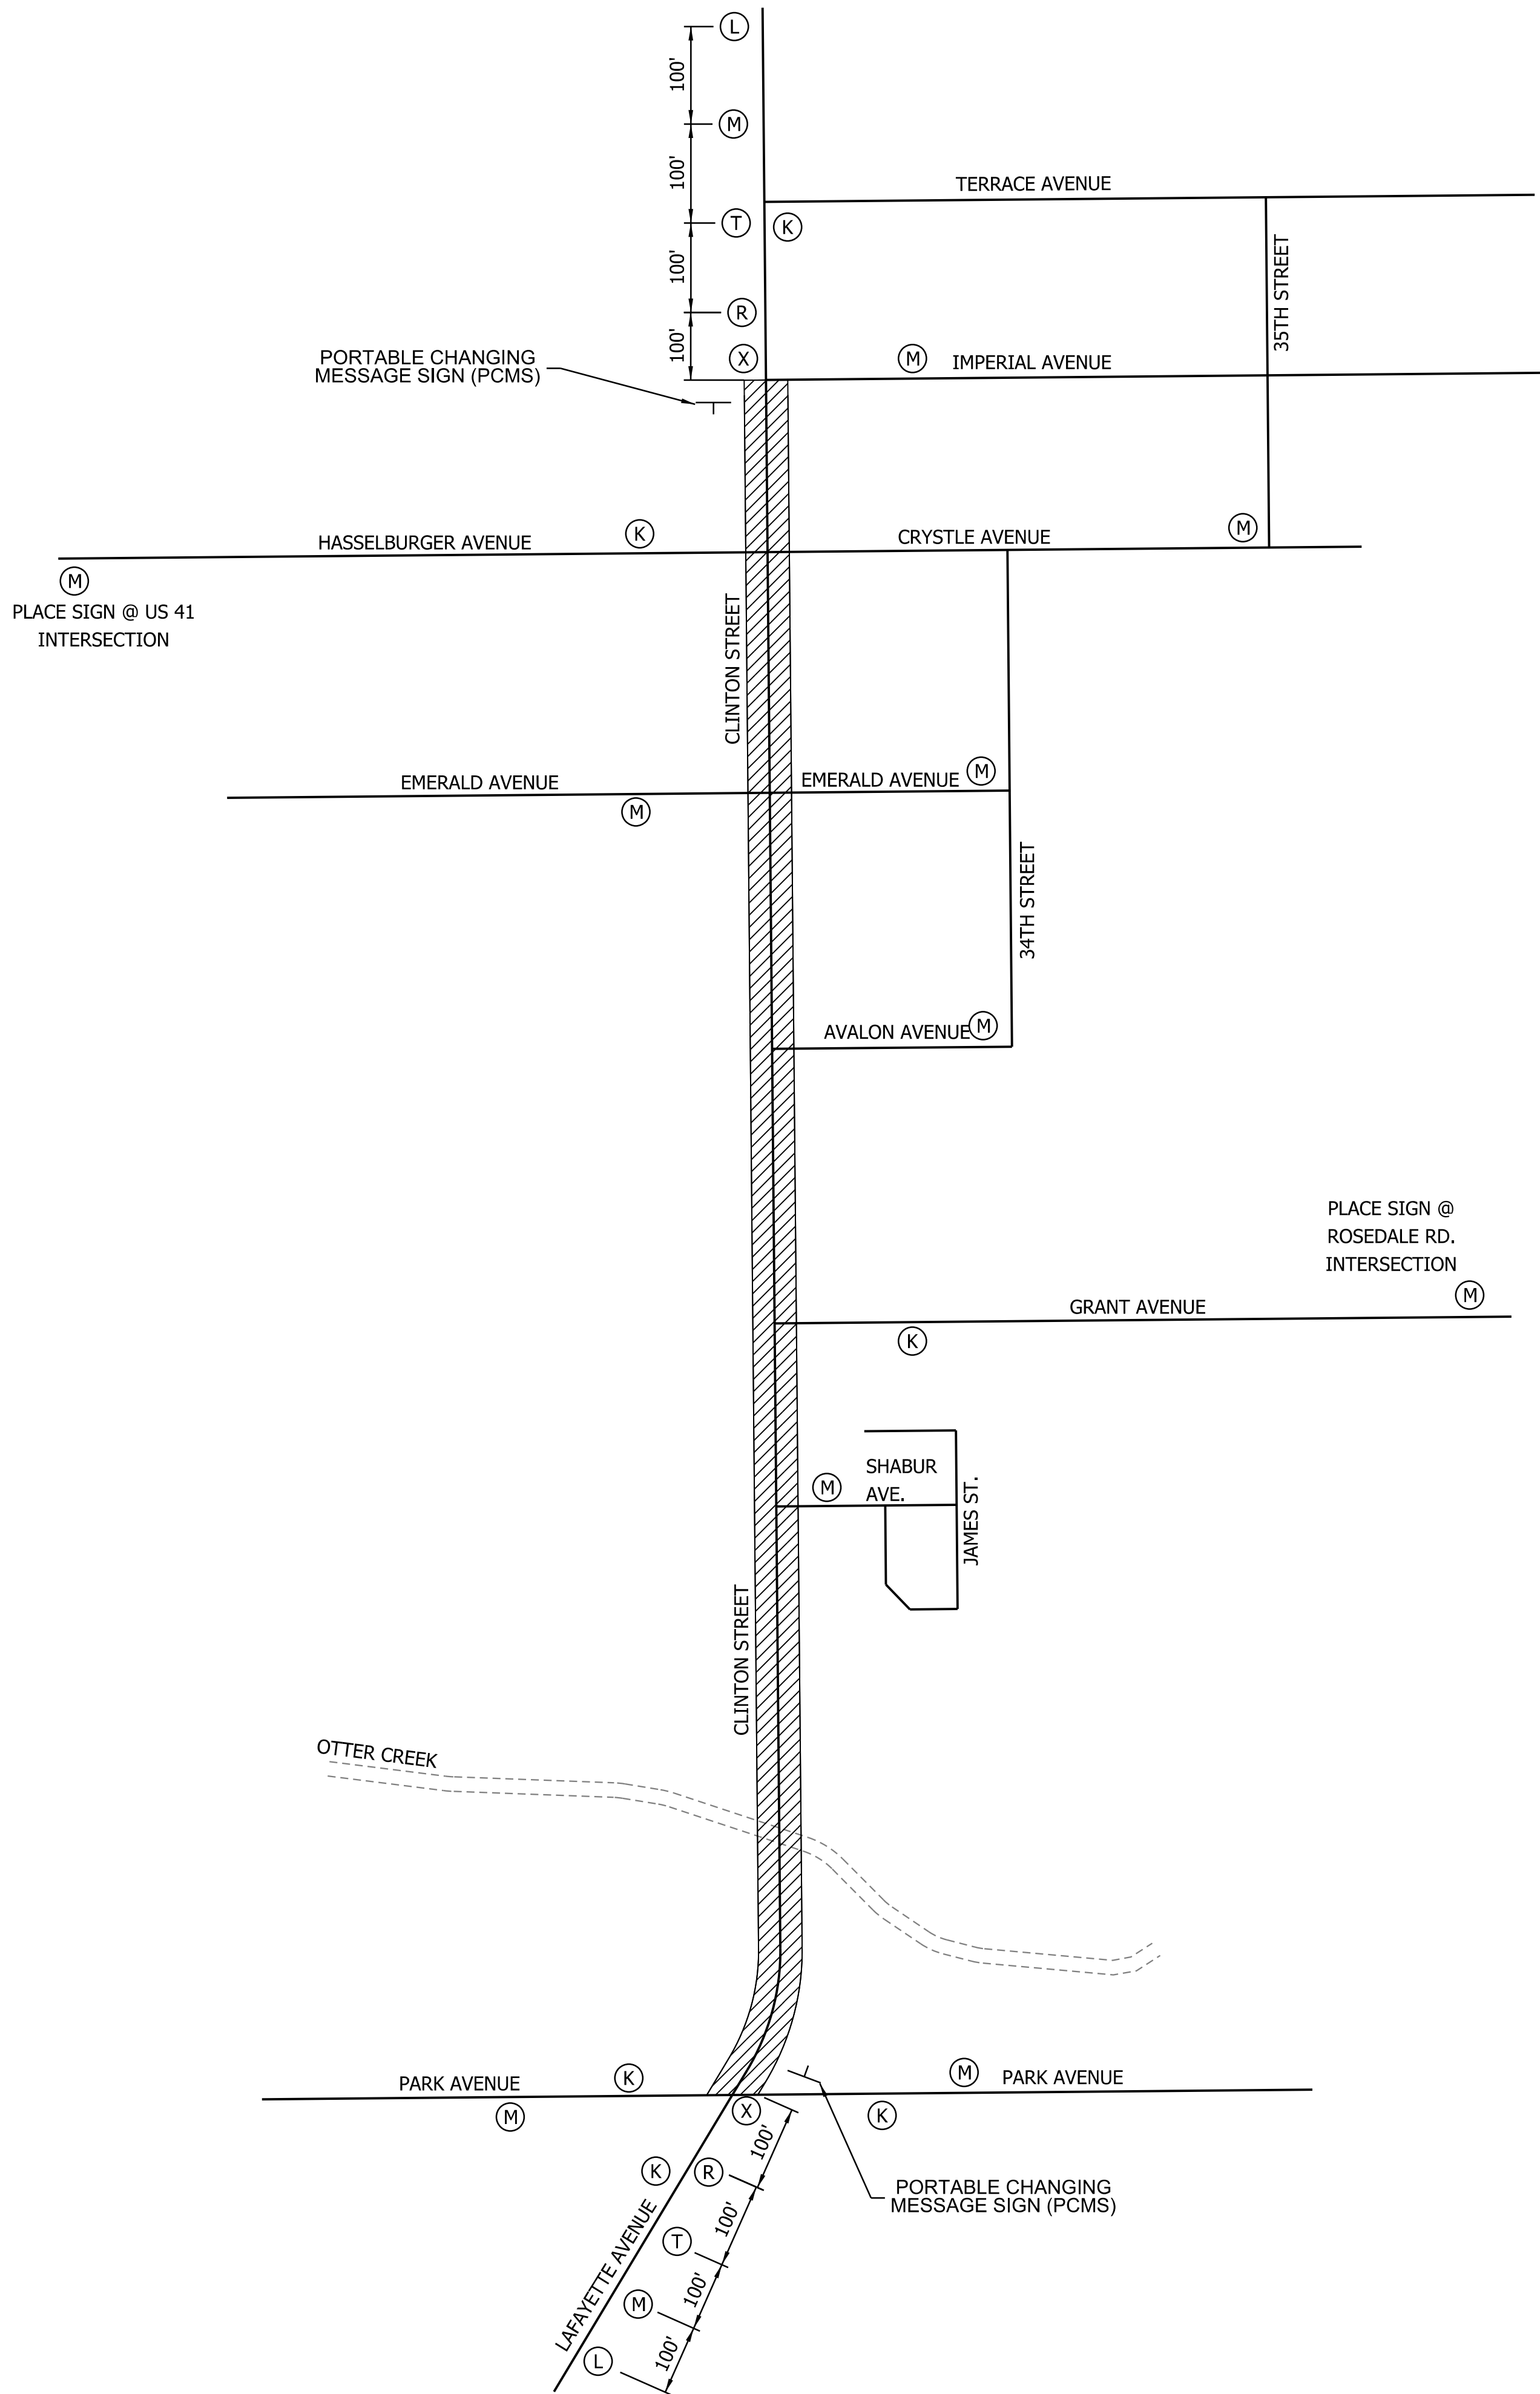

GENERAL NOTES

CONSTRUCTION ZONE SPEED ON CLINTON STREET IS 30 MPH

THE CONTRACTOR SHALL PLACE TEMPORARY PAVEMENT MARKINGS ALONG THE CONSTRUCTION AREA PRIOR TO EACH PHASE, AND FINAL MARKINGS (UNDER FLAGGING OPERATION) AFTER CONSTRUCTION IS COMPLETE.

THE CONTRACTOR IS RESPONSIBLE FOR RESETTling AND MAINTAINING TRAFFIC CONTROL DEVICES AND REMOVING AND RESETTling TEMPORARY PAV'T MARKINGS FOR EACH PHASE OF THE PROJECT. TEMPORARY CONSTRUCTION SIGNS AND CHANNELIZING DEVICES SHALL BE PROVIDED PER INDOT AND MUTCD STANDARDS.

THE CONTRACTOR IS TO NOTIFY LOCAL AUTHORITIES/RESIDENTS/BUSINESSES/FIRE DEPARTMENT/POLICE DEPARTMENT/POST OFFICE/SANITATION DEPARTMENT OF WORK SCHEDULES.

THE CONSTRUCTION SITE SHOULD PROVIDE ACCESS FOR EMERGENCY VEHICLES AT ALL TIMES. THERE IS AN EXISTING FIRE STATION ALONG THE EAST SIDE CLINTON STREET (NORTH OF OF GRANT AVE , STA. 39+28.5 RT). CONTRACTOR SHALL COORDINATE AS WORK SO ACCESS IS ALWAYS PROVIDED AT THIS LOCATION.

THE CONTRACTOR IS TO BE AWARE OF THE AERIAL AND/OR UNDERGROUND UTILITIES IN THE VICINITY THAT MAY INTERFERE WITH THE CONSTRUCTION PHASING AND MODIFY ACCORDINGLY TO NOT DISRUPT THE UTILITY SERVICE. CONTRACTOR IS RESPONSIBLE FOR CONTACTING UTILITIES AND VERIFYING THE NEEDS FOR SHIELDING LINES PRIOR TO CONSTRUCTION.

IF DURING MILLING THE DROP OFF FOR DRIVE ACCESS IS GREATER THAN 1.5" THE CONTRACTOR SHALL PLACE TEMPORARY WEDGES. THIS SHALL INCLUDE THE EDGE ALONG THE CENTERLINE AND AT THE OUTSIDE EDGE. TEMPORARY WEDGES SHALL BE PLACED WITH IN 60 MINUTES OF MILLING.

FLAGGING OPERATIONS SHALL BE ACCORDING TO INDOT STD. DTL 801-TCFO-03 & 801-TCFO-05. FLAGGIN OPERATIONS MAY BE USED FOR DEILVERY OF MATERIALS OR SETTING OF BEAMS. IF FLAGGING IS USED TO STOP TRAFFIC TO SET BEAMS. TRAFFIC SHOULD BE ALLOWED TO FLOW AND CLEAR THE QUEUE PRIOR TO SETTING THE NEXT BEAM.

CONTRACTOR IS TO ENSURE BOTH ENDS OF THE CONSTRUCTION ZONE ON BRIDGE ARE FULLY CLOSED OFF TO TRAFFIC AT THE END OF EACH WORK.

CONTRACTOR SHALL PROVIDE ENOUGH CHANNELIZING DEVICES TO DELINEATE ALL DRIVEWAYS.

CONTRACTOR IS RESPONSIBLE TO COVER ALL EXISTING SPEED LIMIT SIGNS DURING CONSTRUCTION.

SEQUENCE OF CONSTRUCTION:

Pre Phase

Maintain minimum 10' lanes with 1 shoulders
Widening as shown on plans and place all advanced warning signs

Phase 1

Maintain minimum 10' lanes with 1 shoulders
Stage 1 - Mill Existing southbound lanes under flagging operation
Stage 2 - Mill existing northbound lanes under flagging operation

Phase 2

Maintain minimum 10' lanes with 1 shoulders
Stage 1 - Set traffic control & move traffic to northbound lanes per typical section
Stage 2 - Construct widening of southbound lanes up though HMA base

Phase 3

Maintain minimum 10' lanes with 1 shoulders
Stage 1 - Set traffic control & move traffic to northbound lanes per typical section
Stage 2 - Construct widening of nouthbound lanes up though HMA base

Phase 4

Stage 1 - Place intermediate overlay southbound lanes under flagging operation
Stage 2 - Place intermediate overlay northbound lanes under flagging operation
Stage 3 - Place surface overlay on southbound lanes under flagging operation
Stage 4 - Place surface overlay on northbound lanes under flagging operation

SUMMARY OF QUANTITIES - ALL PHASES			
CONSTRUCTION SIGN, TYPE A			
X	NO LOADS OVER 9 FT WIDE	XG20-6	2 EACH
K	END CONSTRUCTION	XG20-2	6 EACH
L	SPEEDING MAX	XW2-6	2 EACH
M	ROAD CONSTRUCTION AHEAD	XW20-1A	12 EACH
	ROAD CLOSED	R11-2	3 EACH

CONSTRUCTION SIGN, TYPE B			
R	WORKSITE	XG20-5-B	2 EACH
R	SPEED LIMIT	R2-1(30)	2 EACH

MISCELLANEOUS	
TYPE III-A BARRICADES	44 LFT
TYPE III-B BARRICADES	72 LFT
TEMPORARY PAVEMENT MARKING, 4 IN., WHITE	23760 LFT
TEMPORARY PAVEMENT MARKING, 4 IN., YELLOW	23724 LFT
TEMPORARY WORKSITE SPEED LIMIT SIGN ASSEMBLY, INTERMITTENT	2 EACH
PORTABLE CHANGEABLE MESSAGE SIGN	2 EACH
TEMPORARY TRAFFIC BARRIER, TYPE 2	522 LFT
TEMPORARY PAVEMENT MARKING, REMOVABLE, 4 IN. (BLACK)	3000 LFT
REMOVE, LINE	12000 LFT

(K)	END CONSTRUCTION XG20-2	(M)	ROAD CONSTRUCTION AHEAD XW20-1	(R)	XG20-5-B WORKSITE SPEED LIMIT 30 R2-1(30)	(L)	Speeding Max \$1000 Reckless Driving Max 8 Yrs XW2-6	(X)	NO LOADS OVER 9FT WIDE XG20-6
6 REQUIRED		12 REQUIRED		2 REQUIRED		2 REQUIRED		2 REQUIRED	
(T)	XG20-5-B WORKSITE SPEED LIMIT 30 XW3-5-B								
2 REQUIRED									


PRELIM.
STG. 3 REVIEW
NOT FOR CONSTRUCTION
06/24/25

RECOMMENDED FOR APPROVAL	DESIGN ENGINEER	DATE
DESIGNED: _____ KAM	DRAWN: _____ KAM	
CHECKED: _____ DPL	CHECKED: _____ DPL	


INDIANA DEPARTMENT
OF TRANSPORTATION

MAINTENANCE OF TRAFFIC
SIGNS & PHASING


HORIZONTAL SCALE	BRIDGE FILE
NOT TO SCALE	84-00242
VERTICAL SCALE	DESIGNATION
	1901781 & 2500983
	SHEETS
	9 of 173
	CONTRACT
	R-42521

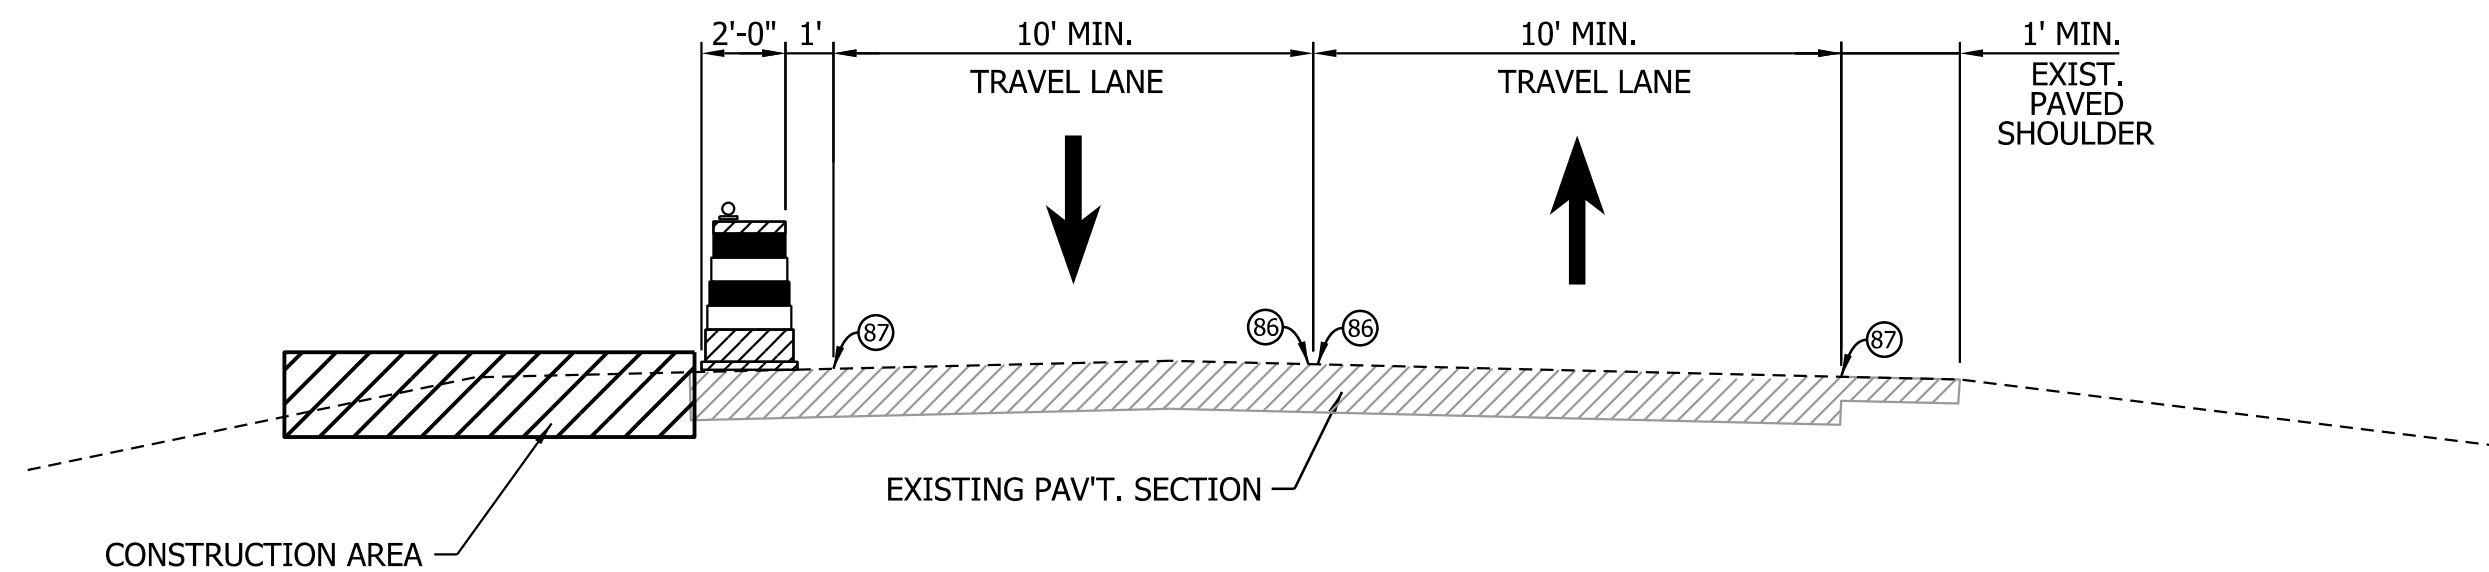

TYPICAL SECTION - PHASE 2
STA. 11+00.00 TO STA. 70+15.22 "A"

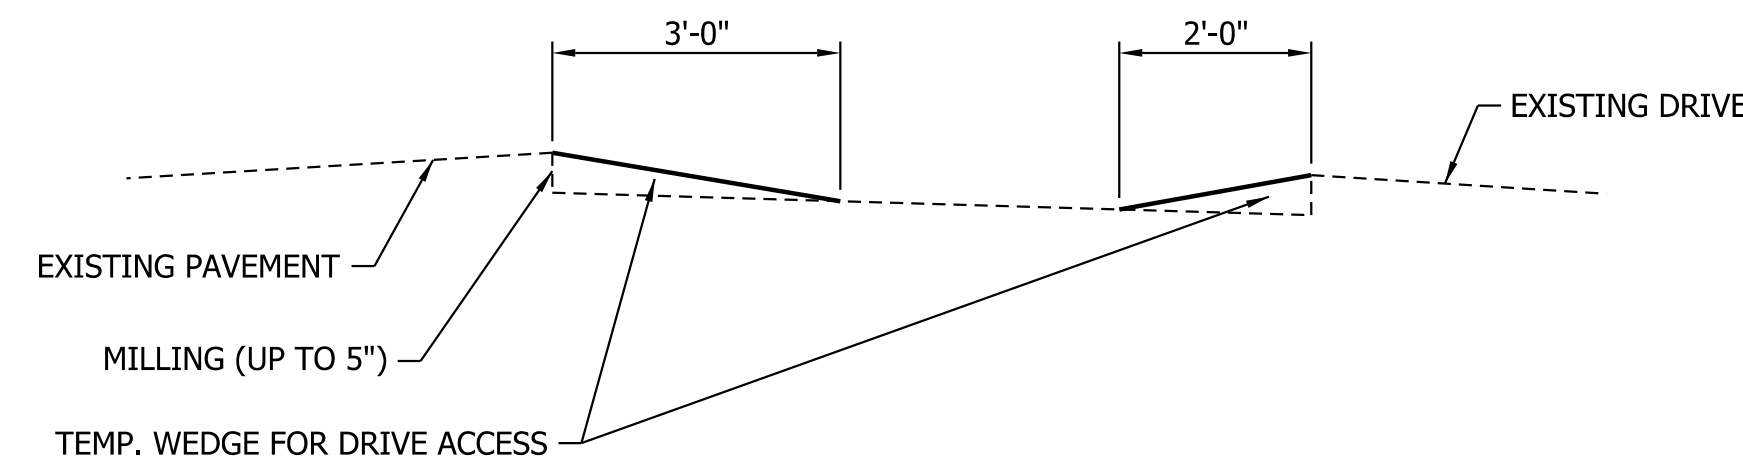


TEMPORARY DRIVE ACCESS DETAIL
NTS

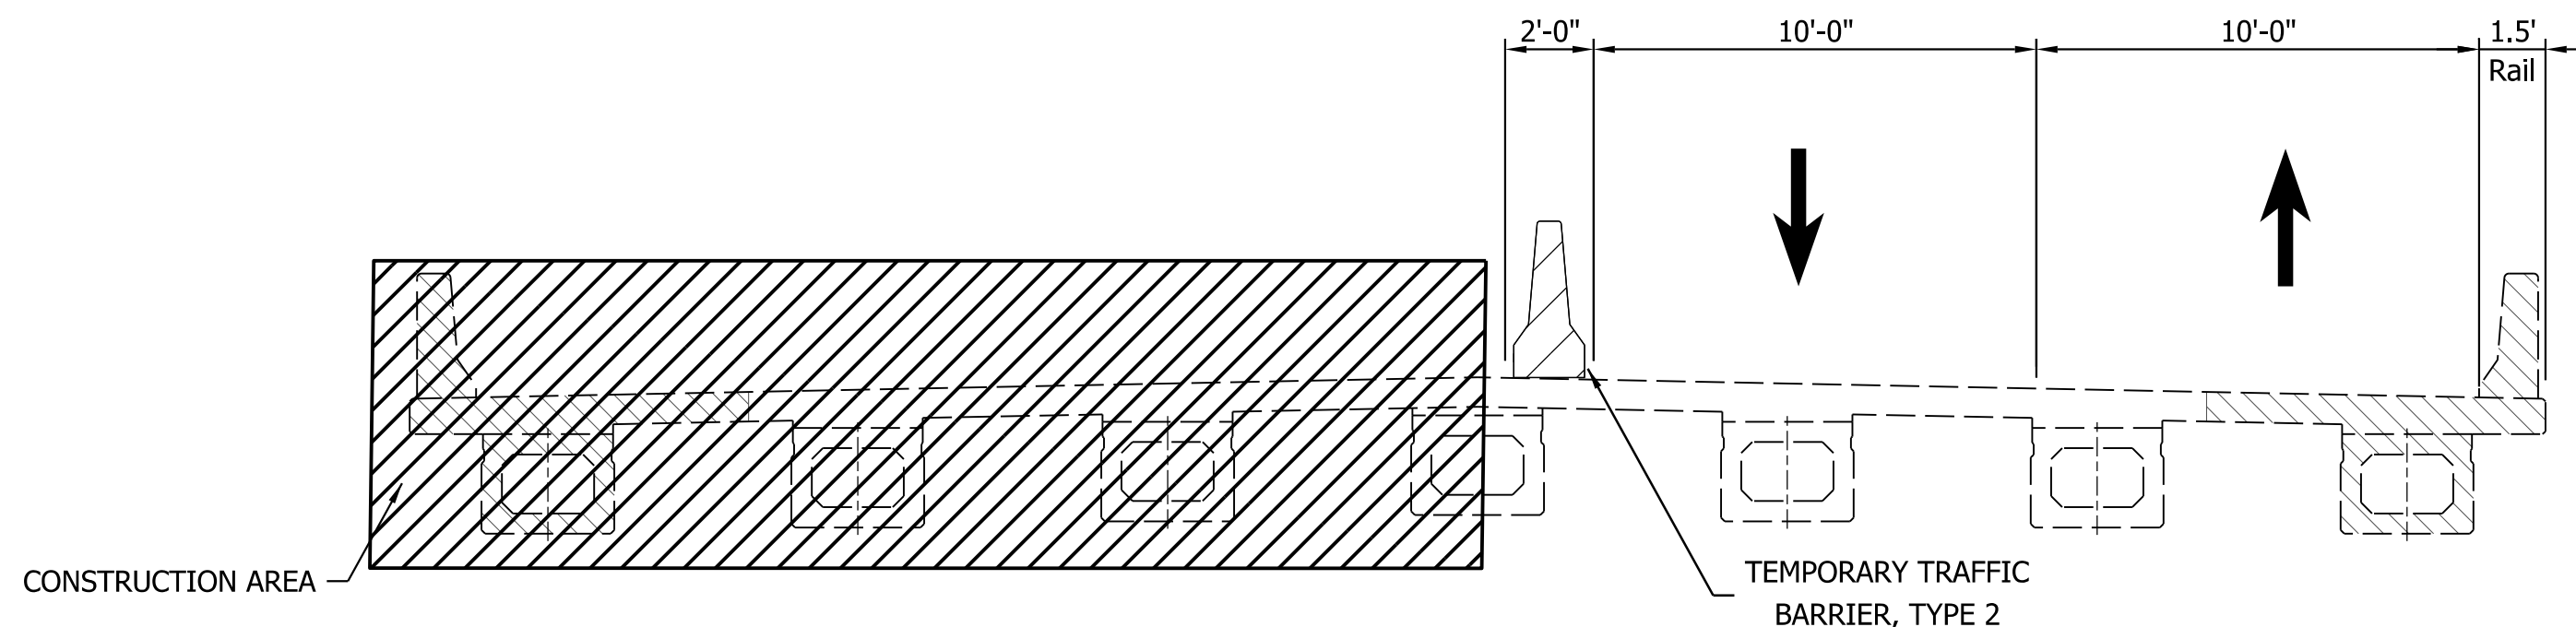


BRIDGE TYPICAL SECTION - PHASE 2 ①

① MOT ON BRIDGE LAID OUT FOR CONSTRUCTING BRIDGE DECK OVERLAY IN TWO PHASES. TWO PHASES PROVIDE FOR BEST CONSTRUCTIBILITY AND LONG TERM PERFORMANCE OF OVERLAY. IN ORDER TO ACCOMMODATE, THE TOTAL LANE/SHOULDER WIDTH IS REDUCED TO 10' ON THE BRIDGE. THE REDUCED LANE WIDTH WAS DISCUSSED WITH AND APPROVED BY THE COUNTY ENGINEER THROUGH A LEVEL 2 DESIGN EXCEPTION. THE COUNTY WILL COORDINATE WITH FIRE/EMS AND OTHERS AFFECTED BY REDUCED SHOULDER WIDTH ON THE BRIDGE.

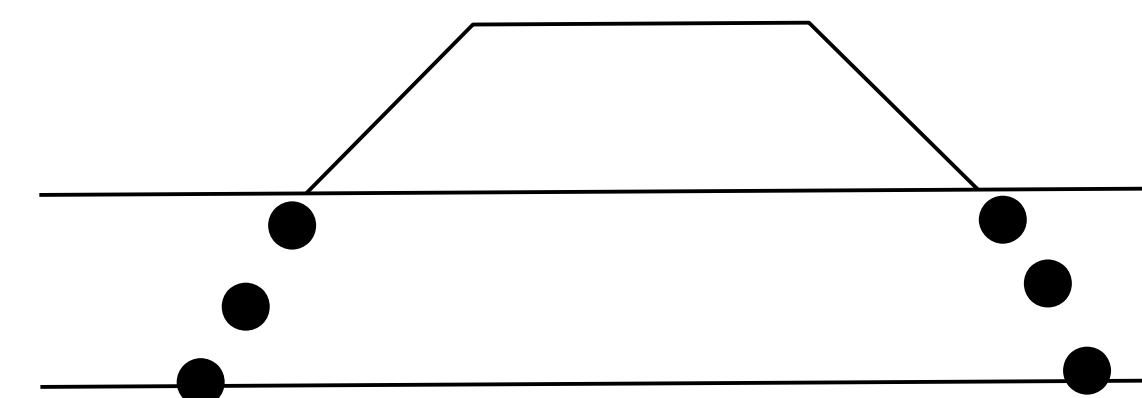


NOTE:
PLACE DRUMS ON EACH SIDE
OF ALL DRIVES TO ALLOW
ACCESS TO DRIVES DURING
EACH PHASE OF CONSTRUCTION.


DRIVE DETAIL
NTS

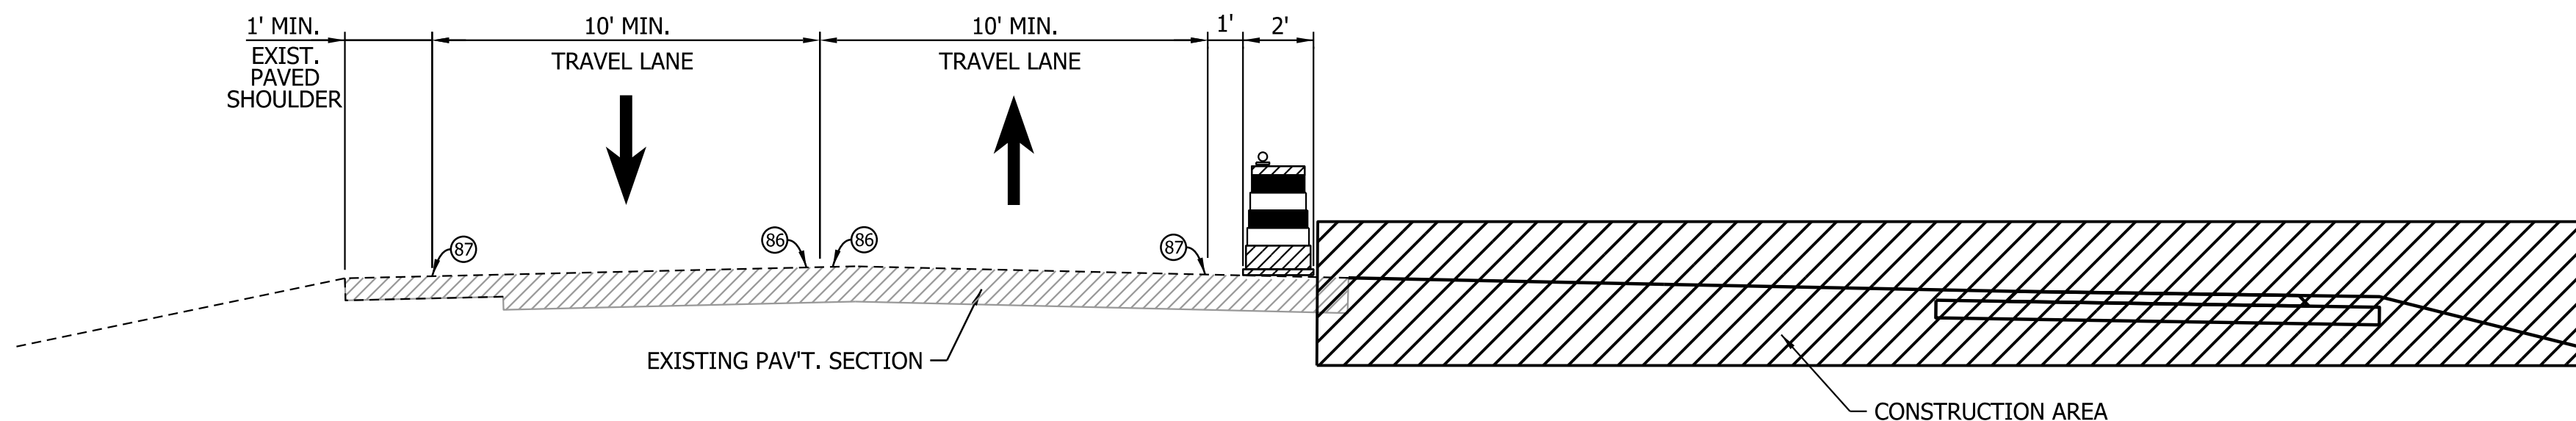

TYPICAL SECTION - PHASE 3
STA. 10+50.00 TO STA. 70+15.22 "A"

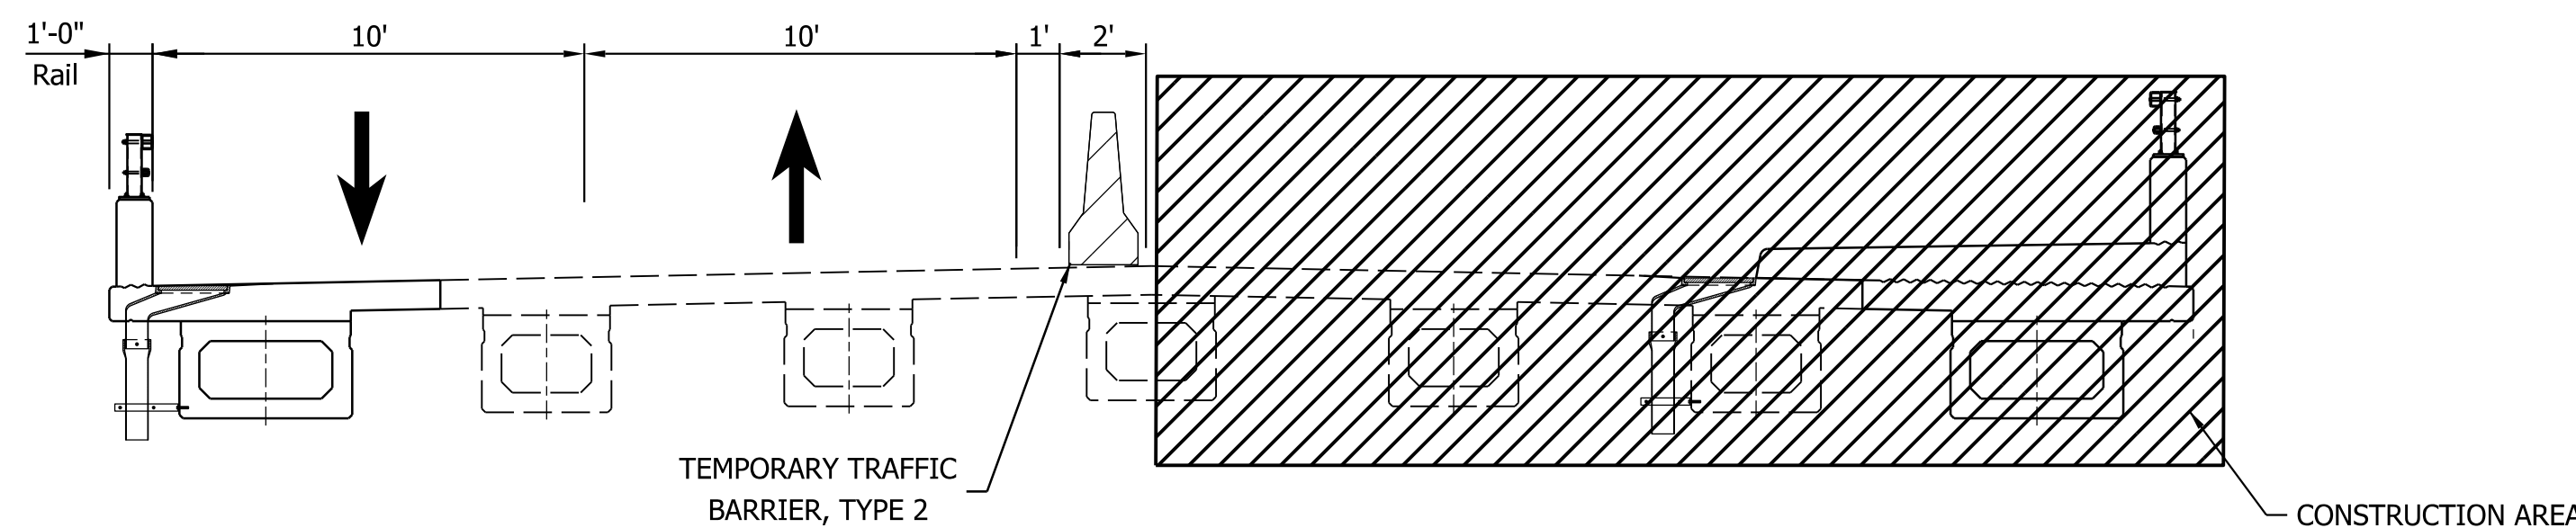

BRIDGE TYPICAL SECTION - PHASE 3 ①

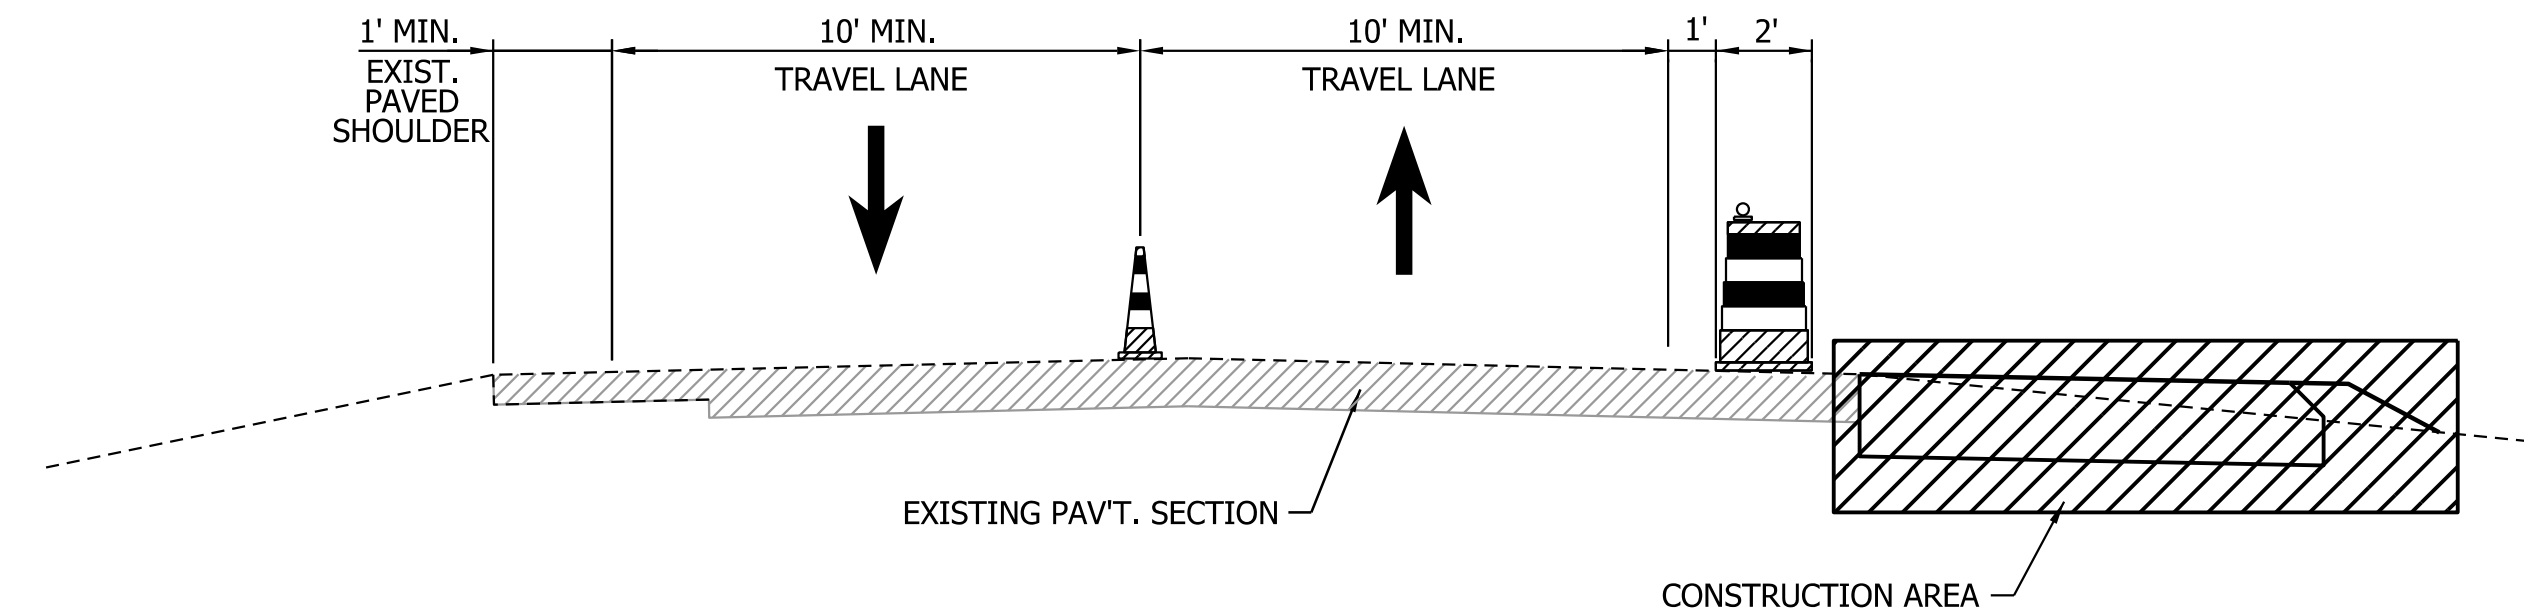

TYPICAL SECTION - PREPHASE WIDENING
STA. 15+40 TO STA. 16+95 "A"
STA. 19+00 TO STA. 22+00 "A"

NOTE:
FOR DAYTIME OPERATION ONLY.
NORMAL TRAFFIC PATTERNS
DURING NON-WORKING HOURS.

① ROAD CLOSED (R11-2)	⑥ NO RIGHT TURN (XR3-1)	Ⓚ END CONSTRUCTION (XG-20-2)	Ⓚ CONSTRUCTION SIGN AND SUPPORTS
② NO LEFT TURN (XR3-2)	⑦ TEMP. PAVEMENT MARKING, YELLOW, 4"	Ⓛ WORKSITE INCREASED PENALTY SIGN (XW2-6-A)	Ⓚ CHANELIZING DEVICE, TRAFFIC MAINTENANCE BARRELS
③ LEFT LANE CLOSED AHEAD (XW20-5)	⑧ TEMP. PAVEMENT MARKING, WHITE, 4"	Ⓜ ROAD CONSTRUCTION AHEAD (XW20-1)	Ⓚ CONSTRUCTION AREA
④ LANE ENDS, MERGE LEFT SYMBOL (XW4-2-A(L) or (R))	⑨ TEMP. PAVEMENT MARKING, 24 IN.	Ⓡ WORKSITE SPEED LIMIT SIGN ASSEMBLY	Ⓚ FLASHING ARROW
			Ⓚ DIRECTION OF TRAFFIC



PRELIM.
STG. 3 REVIEW
NOT FOR CONSTRUCTION
06/24/25

RECOMMENDED FOR APPROVAL	DESIGN ENGINEER	DATE
DESIGNED: _____ KAM	DRAWN: _____ KAM	
CHECKED: _____ DPL	CHECKED: _____ DPL	

INDIANA DEPARTMENT
OF TRANSPORTATION

MAINTENANCE OF TRAFFIC
TYPICAL SECTIONS

HORIZONTAL SCALE 1"=4'	BRIDGE FILE 84-00242
VERTICAL SCALE	DESIGNATION 1901781 & 2500983
	SHEETS 10 of 173
	CONTRACT R-42521

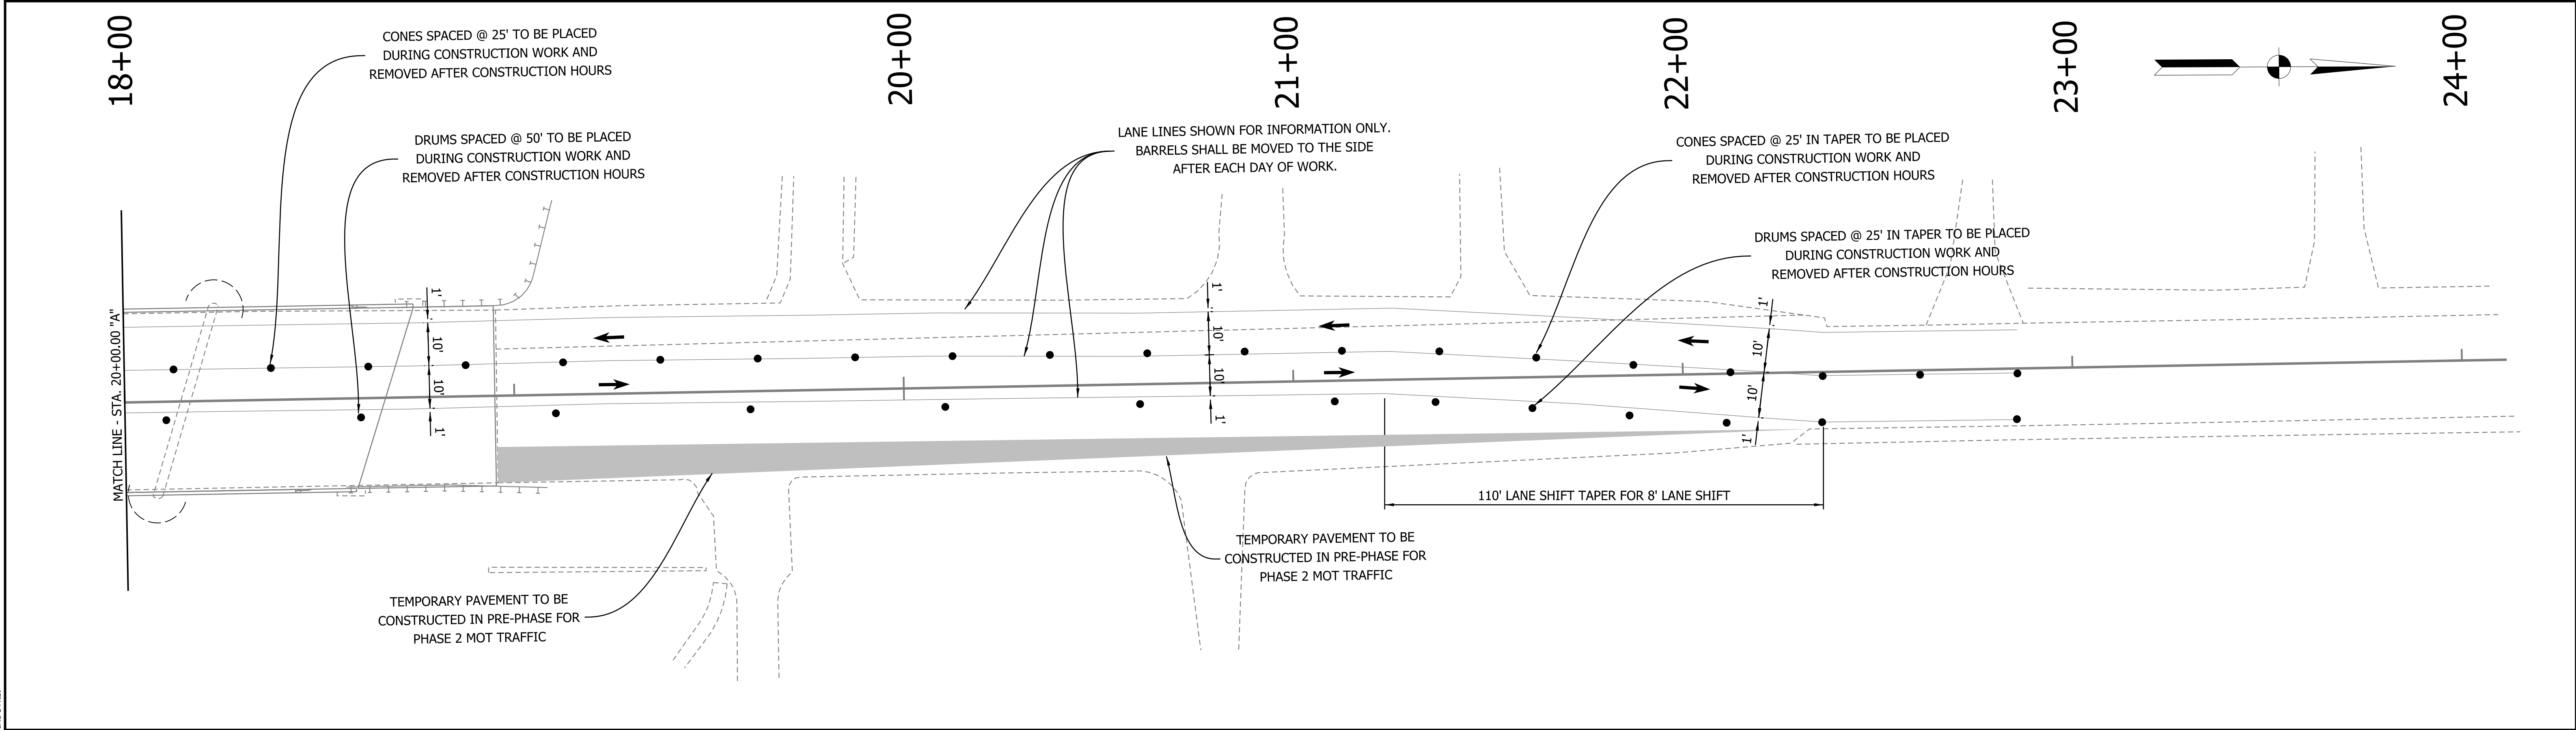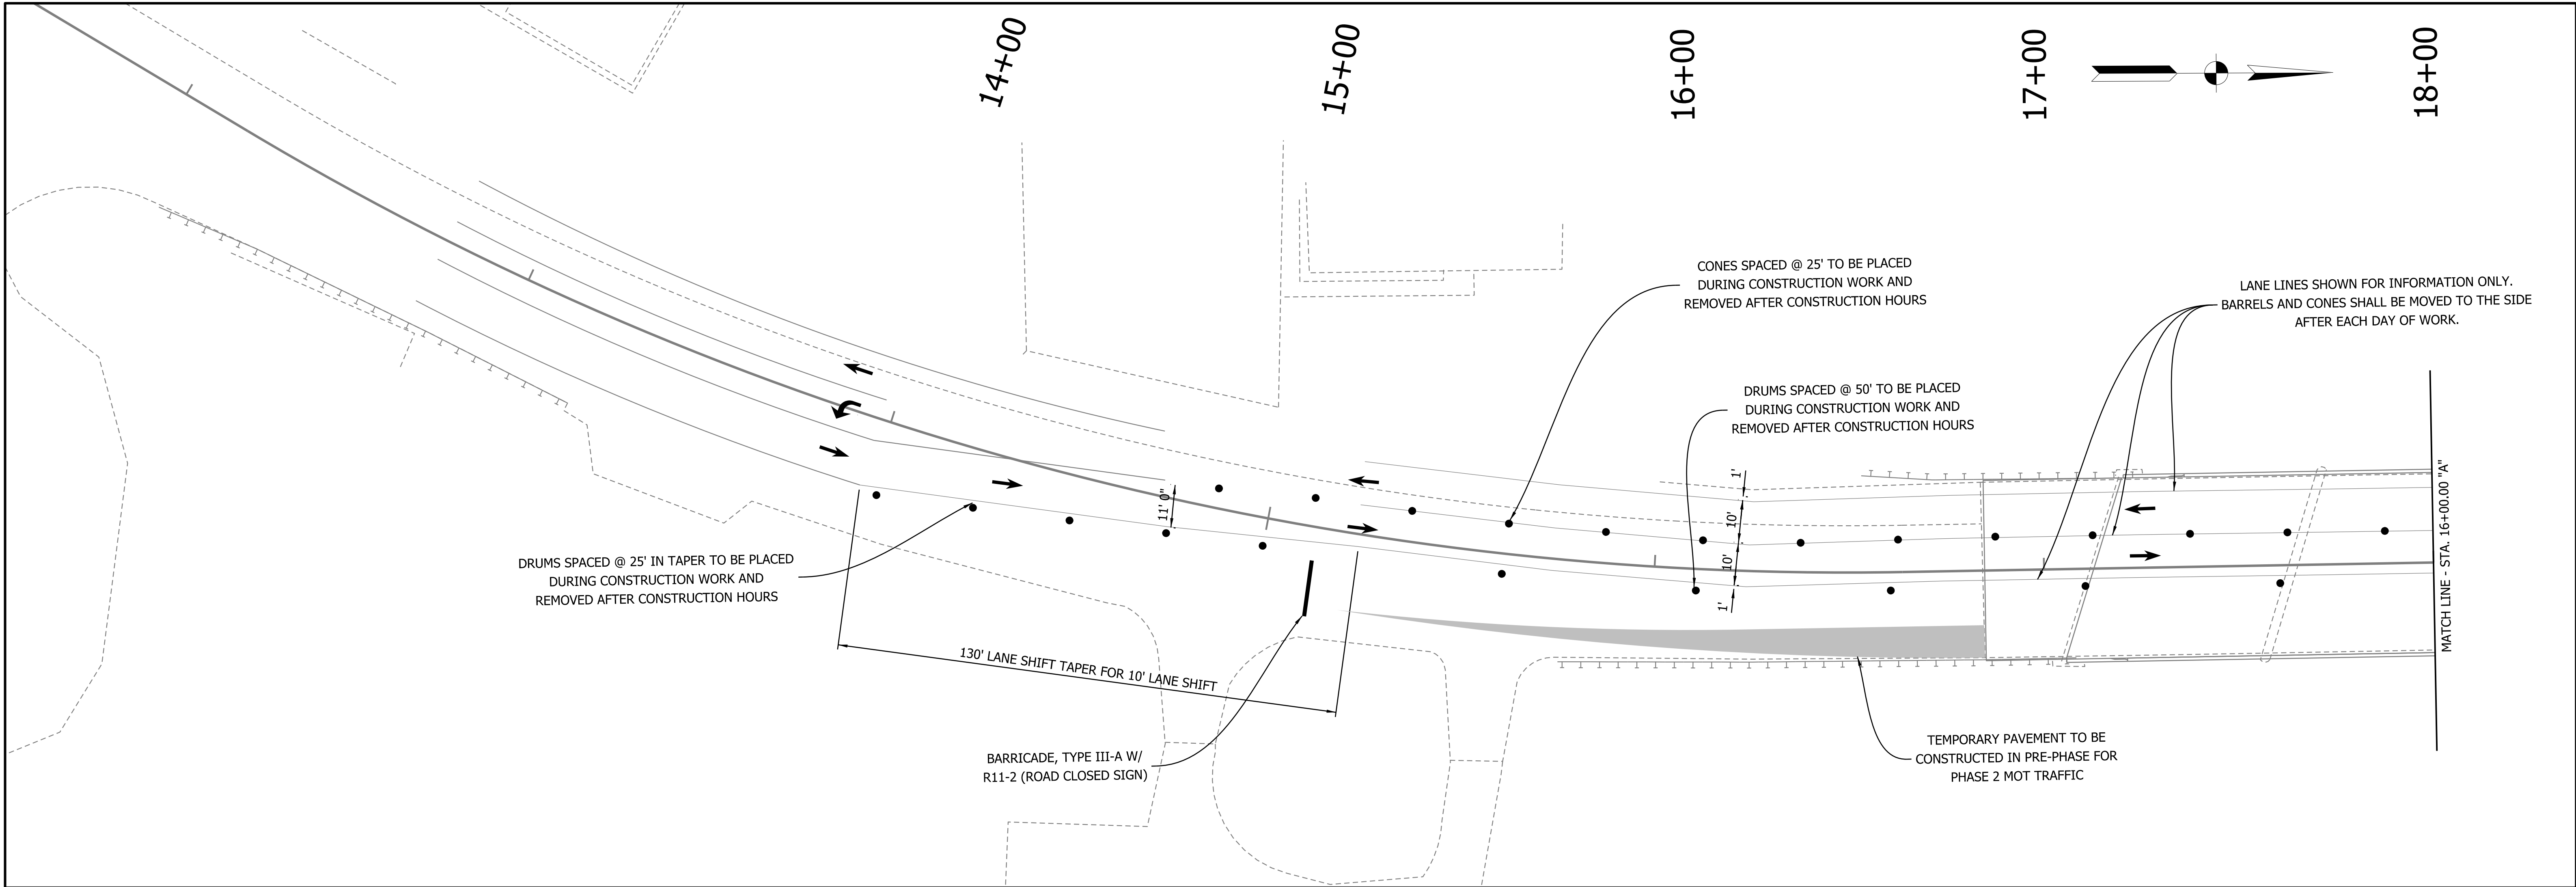

W:\Vgs_G\m\13021-081 Vgs Co. CHS\13021-081 CAD\MOT PH1 1000-2303A.dgn
6/25/2025
12:51:46 PM
RDS:arh
NOV 13 2024

(81)	ROAD CLOSED (R11-2)	(85)	NO RIGHT TURN (XR3-1)	(K)	END CONSTRUCTION (XG-20-2)	(K)	CONSTRUCTION SIGN AND SUPPORTS
(82)	NO LEFT TURN (XR3-2)	(86)	TEMP. PAVEMENT MARKING, YELLOW, 4"	(L)	WORKSITE INCREASED PENALTY SIGN (XW2-6-A)	(K)	CHANELIZING DEVICE, TRAFFIC MAINTENANCE BARRELS
(83)	LEFT LANE CLOSED AHEAD (XW20-5)	(87)	TEMP. PAVEMENT MARKING, WHITE, 4"	(M)	ROAD CONSTRUCTION AHEAD (XW20-1)	(K)	CONSTRUCTION AREA
(84)	LANE ENDS, MERGE LEFT SYMBOL (XW4-2-A(L) or (R))	(88)	TEMP. PAVEMENT MARKING, 24 IN.	(R)	WORKSITE SPEED LIMIT SIGN ASSEMBLY	(K)	FLASHING ARROW
						(K)	DIRECTION OF TRAFFIC

PRELIM.
STG. 3 REVIEW
NOT FOR CONSTRUCTION
06/24/25

RECOMMENDED FOR APPROVAL _____	DESIGN ENGINEER _____	DATE _____
DESIGNED: _____ KAM	DRAWN: _____ KAM	
CHECKED: _____ DPL	CHECKED: _____ DPL	



INDIANA DEPARTMENT OF TRANSPORTATION

MAINT. OF TRAFFIC - PRE-PHASE
STA. 14+00.00 TO 24+00.00 "A"

HORIZONTAL SCALE 1" = 20'	BRIDGE FILE 84-00242
VERTICAL SCALE N/A	DESIGNATION 1901781 & 2500983
	SHEETS 11 of 173
	CONTRACT R-42521

\\V:\Vp_G:\mry\2021-081 Vp_Gr_Cr_Clipr\03-05-2021\CAD\MOT PH2 1000-1630A.dgn
6/25/2025
12:51:55 PM
RDC:RDC
NOV 18 2024

- | | | | | | |
|------|--|------|------------------------------------|-----|---|
| (81) | ROAD CLOSED (R11-2) | (85) | NO RIGHT TURN (XR3-1) | (K) | END CONSTRUCTION (XG-20-2) |
| (82) | NO LEFT TURN (XR3-2) | (86) | TEMP. PAVEMENT MARKING, YELLOW, 4" | (L) | WORKSITE INCREASED PENALTY SIGN (XW2-6-A) |
| (83) | LEFT LANE CLOSED AHEAD (XW20-5) | (87) | TEMP. PAVEMENT MARKING, WHITE, 4" | (M) | ROAD CONSTRUCTION AHEAD (XW20-1) |
| (84) | LANE ENDS, MERGE LEFT SYMBOL (XW4-2-A(L) or (R)) | (88) | TEMP. PAVEMENT MARKING, 24 IN. | (R) | WORKSITE SPEED LIMIT SIGN ASSEMBLY |

  - | | |
|---|--|
| K | CONSTRUCTION SIGN AND SUPPORTS |
| ⊙ | CHANNELIZING DEVICE, TRAFFIC MAINTENANCE BARRELS |
|  | CONSTRUCTION AREA |
|  | FLASHING ARROW |
|  | DIRECTION OF TRAFFIC |


PRELIM.
STG. 3 REVIEW
NOT FOR CONSTRUCTION
06/24/25

RECOMMENDED FOR APPROVAL _____		DESIGN ENGINEER _____	DATE _____
DESIGNED: _____ KAM	DRAWN: _____ KAM		
CHECKED: _____ DPL	CHECKED: _____ DPL		

INDIANA DEPARTMENT
OF TRANSPORTATION

MAINTENANCE OF TRAFFIC - PH 2
STA. 10+00.00 TO 16+00.00 "A"

HORIZONTAL SCALE 1" = 20'	BRIDGE FILE 84-00242
VERTICAL SCALE N/A	DESIGNATION 1901781 & 2500983
	SHEETS 12 of 173
	CONTRACT R-42521

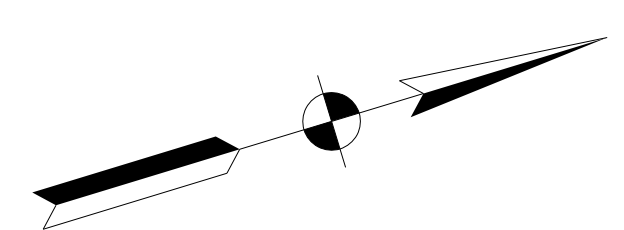

W:\Vegs_Grants\2021-0611_Vegs_Cr_Clipart_CAD\Sheet\CAD\MOT PH2 2800-4000A.dgn
6/25/2025
12:52:00 PM
RFS:prg
NOV 2 2024



- | | | | |
|---|---|---|--|
| (81) ROAD CLOSED (R11-2) | (85) NO RIGHT TURN (XR3-1) | (K) END CONSTRUCTION (XG-20-2) | (C) CONSTRUCTION SIGN AND SUPPORTS |
| (82) NO LEFT TURN (XR3-2) | (86) TEMP. PAVEMENT MARKING, YELLOW, 4" | (L) WORKSITE INCREASED PENALTY SIGN (XW2-6-A) | (D) CHANNELIZING DEVICE, TRAFFIC MAINTENANCE BARRELS |
| (83) LEFT LANE CLOSED AHEAD (XW20-5) | (87) TEMP. PAVEMENT MARKING, WHITE, 4" | (M) ROAD CONSTRUCTION AHEAD (XW20-1) | (H) CONSTRUCTION AREA |
| (84) LANE ENDS, MERGE LEFT SYMBOL (XW4-2-A(L) or (R)) | (88) TEMP. PAVEMENT MARKING, 24 IN. | (R) WORKSITE SPEED LIMIT SIGN ASSEMBLY | (F) FLASHING ARROW |
| | | | (A) DIRECTION OF TRAFFIC |

PRELIM.
STG. 3 REVIEW
NOT FOR CONSTRUCTION
06/24/25

RECOMMENDED FOR APPROVAL _____		DESIGN ENGINEER _____	DATE _____
DESIGNED: _____ KAM	DRAWN: _____ KAM		
CHECKED: _____ DPL	CHECKED: _____ DPL		



INDIANA DEPARTMENT OF TRANSPORTATION	
MAINTENANCE OF TRAFFIC - PH 2 STA. 28+00.00 TO 40+00.00 "A"	

HORIZONTAL SCALE 1" = 20'	BRIDGE FILE 84-00242
VERTICAL SCALE N/A	DESIGNATION 1901781 & 2500983
	SHEETS 14 of 173
	CONTRACT R-42521

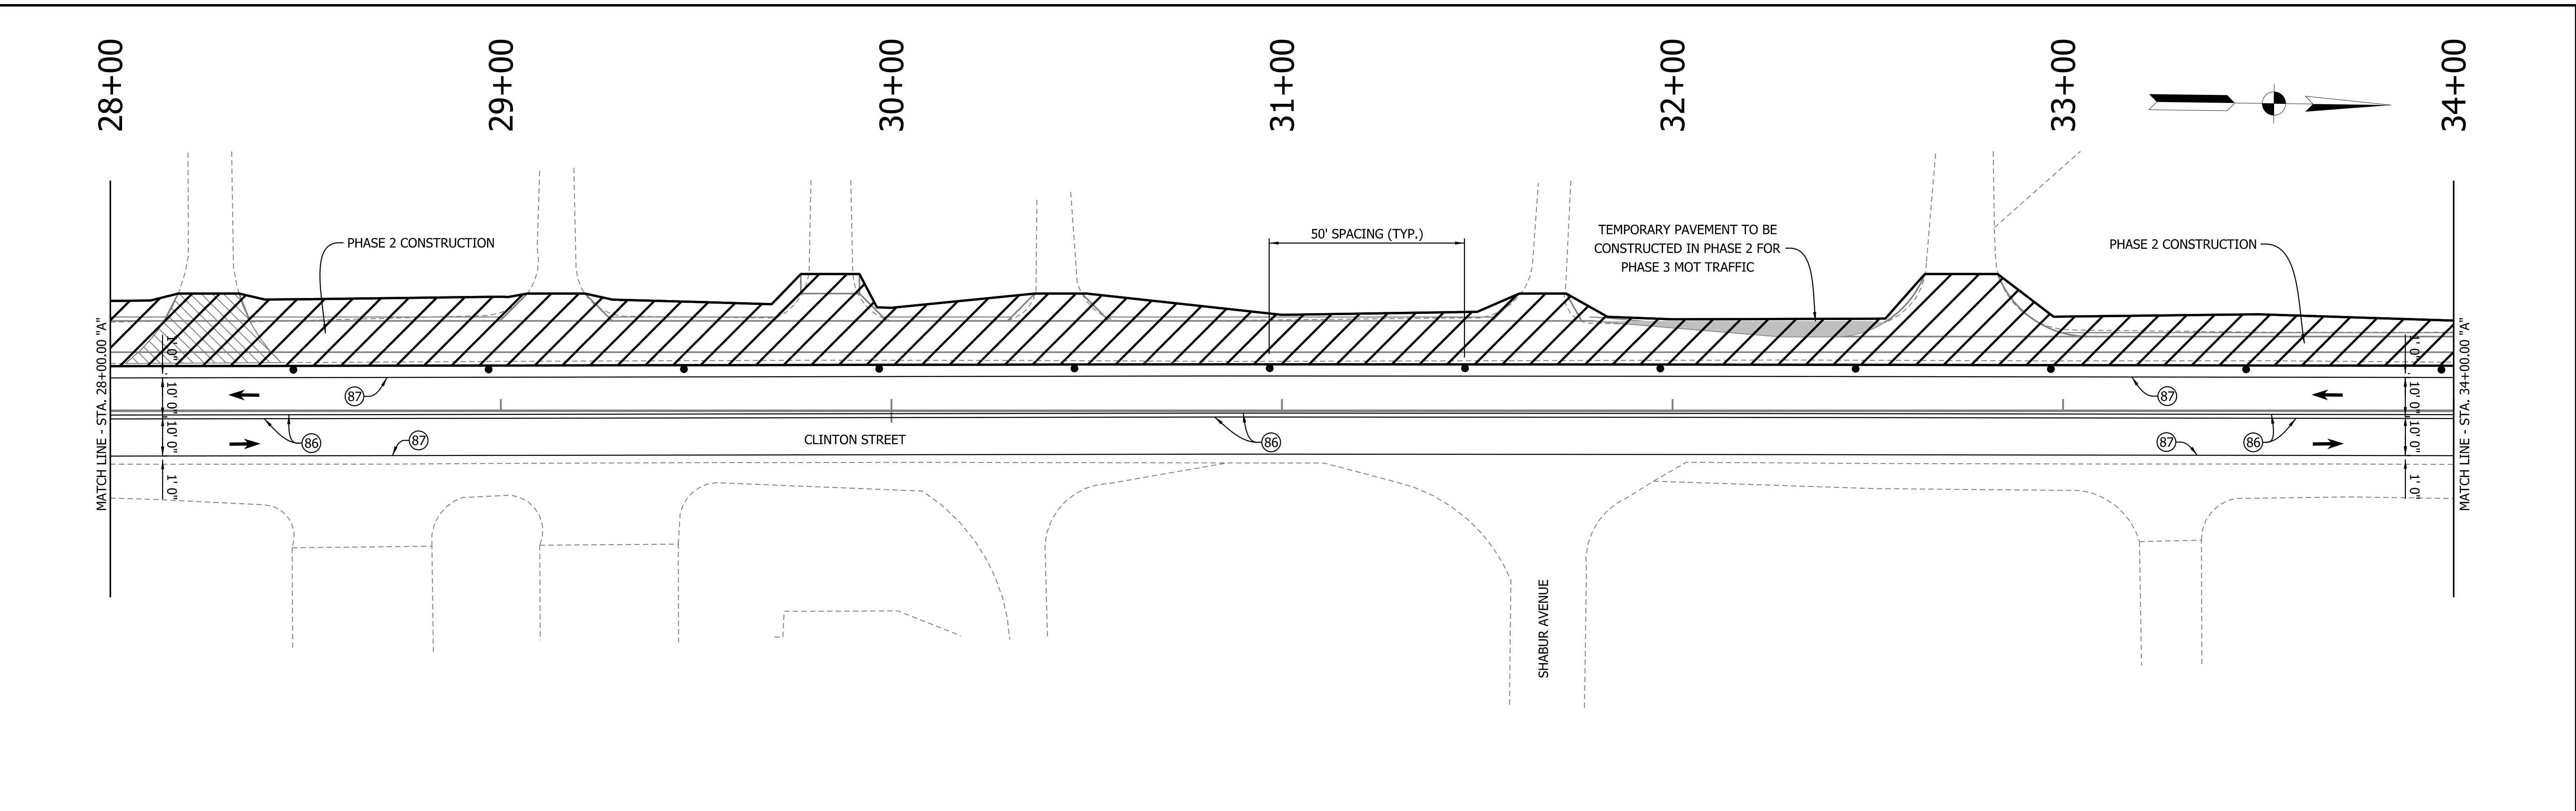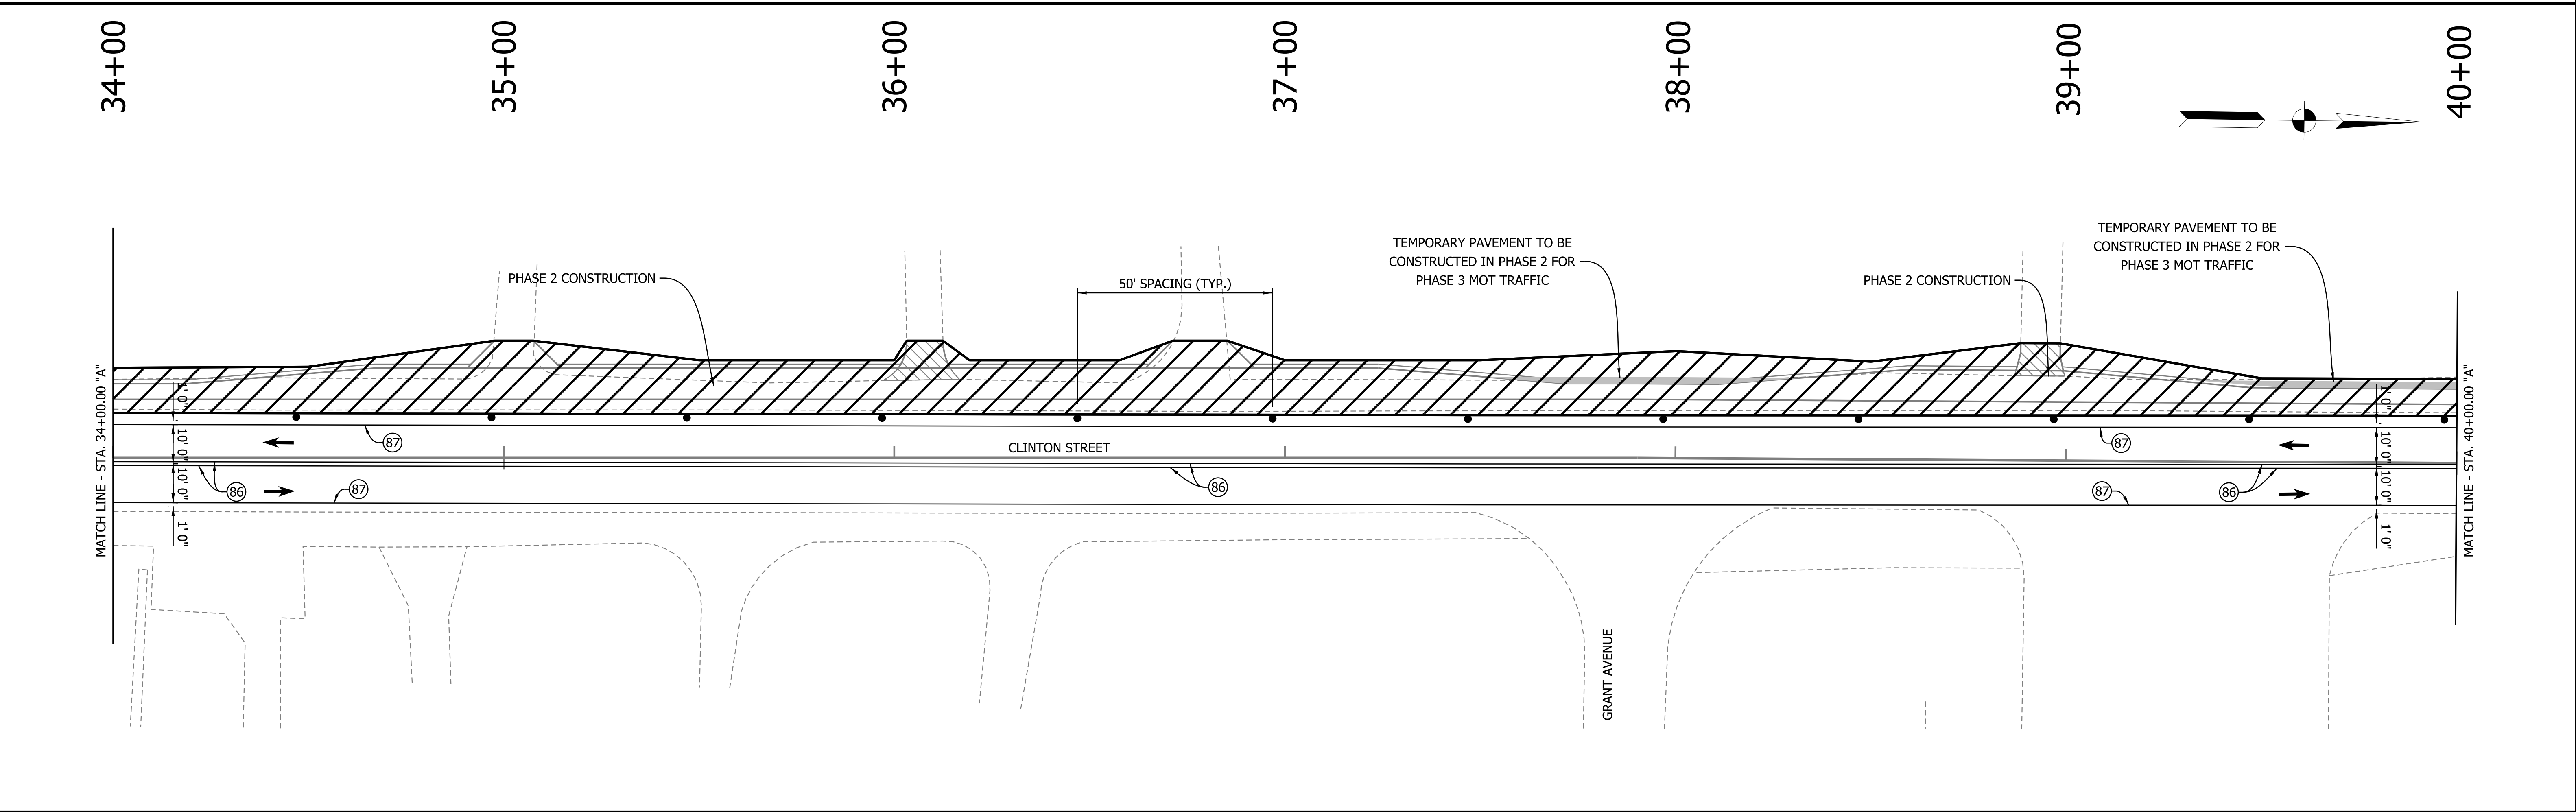

W:\Vegs_Grassy\2021-0611_Vegs_Cr_Clipart_CAD\Sheet\CAD\MOT Ph2 4000-5200A.dgn
6/25/2025
12:52:02 PM
RFS:grg
NOV 18 2024

- | | | | | | |
|------|--|------|------------------------------------|-----|---|
| (81) | ROAD CLOSED (R11-2) | (85) | NO RIGHT TURN (XR3-1) | (K) | END CONSTRUCTION (XG-20-2) |
| (82) | NO LEFT TURN (XR3-2) | (86) | TEMP. PAVEMENT MARKING, YELLOW, 4" | (L) | WORKSITE INCREASED PENALTY SIGN (XW2-6-A) |
| (83) | LEFT LANE CLOSED AHEAD (XW20-5) | (87) | TEMP. PAVEMENT MARKING, WHITE, 4" | (M) | ROAD CONSTRUCTION AHEAD (XW20-1) |
| (84) | LANE ENDS, MERGE LEFT SYMBOL (XW4-2-A(L) or (R)) | (88) | TEMP. PAVEMENT MARKING, 24 IN. | (R) | WORKSITE SPEED LIMIT SIGN ASSEMBLY |

  - | | |
|---|---|
| K | CONSTRUCTION SIGN AND SUPPORTS |
| ⊙ | CHANELIZING DEVICE, TRAFFIC MAINTENANCE BARRELS |
|  | CONSTRUCTION AREA |
|  | FLASHING ARROW |
|  | DIRECTION OF TRAFFIC |



PRELIM.
STG. 3 REVIEW
NOT FOR CONSTRUCTION
06/24/25



RECOMMENDED FOR APPROVAL _____		DESIGN ENGINEER _____	DATE _____
DESIGNED: _____ KAM	DRAWN: _____ KAM		
CHECKED: _____ DPL	CHECKED: _____ DPL		

INDIANA DEPARTMENT OF TRANSPORTATION

MAINTENANCE OF TRAFFIC - PH 2
STA. 40+00.00 TO 52+00.00 "A"

HORIZONTAL SCALE 1" = 20'	BRIDGE FILE 84-00242
VERTICAL SCALE N/A	DESIGNATION 1901781 & 2500983
	SHEETS 15 of 173
	CONTRACT R-42521

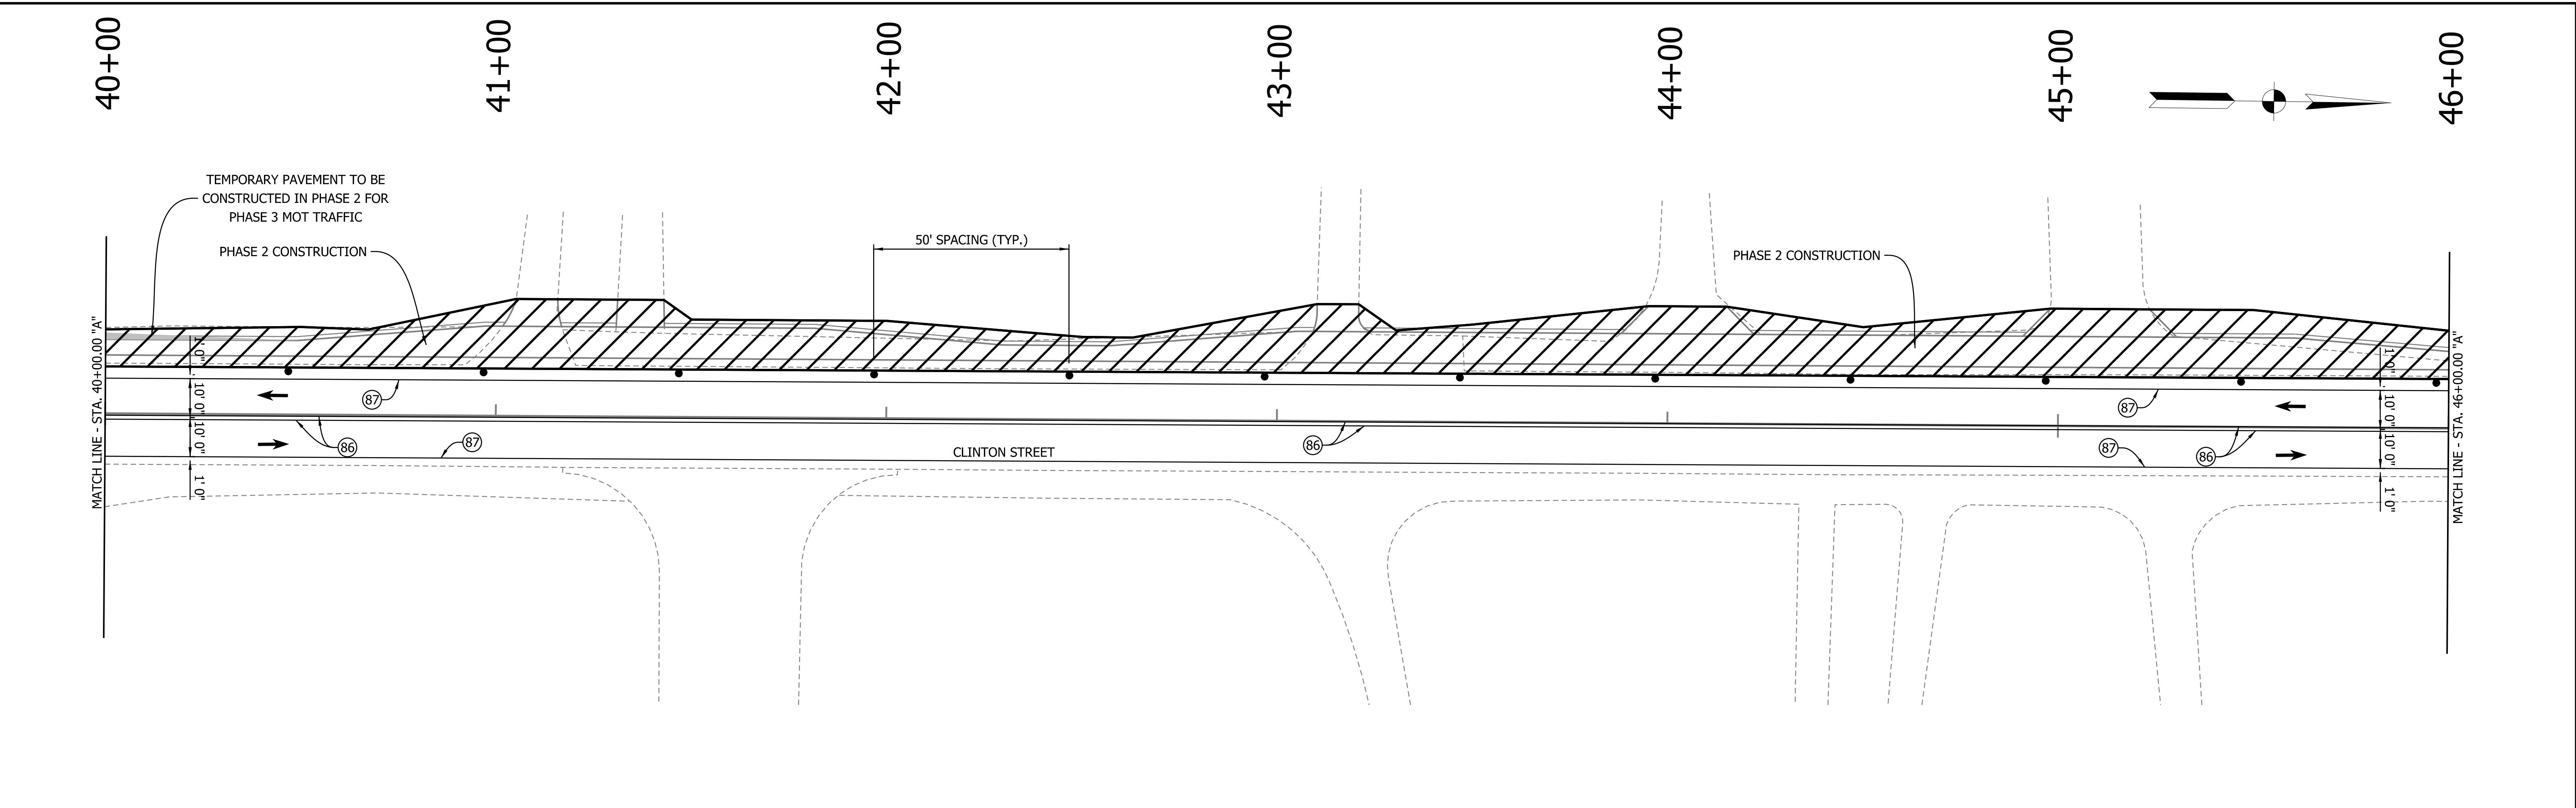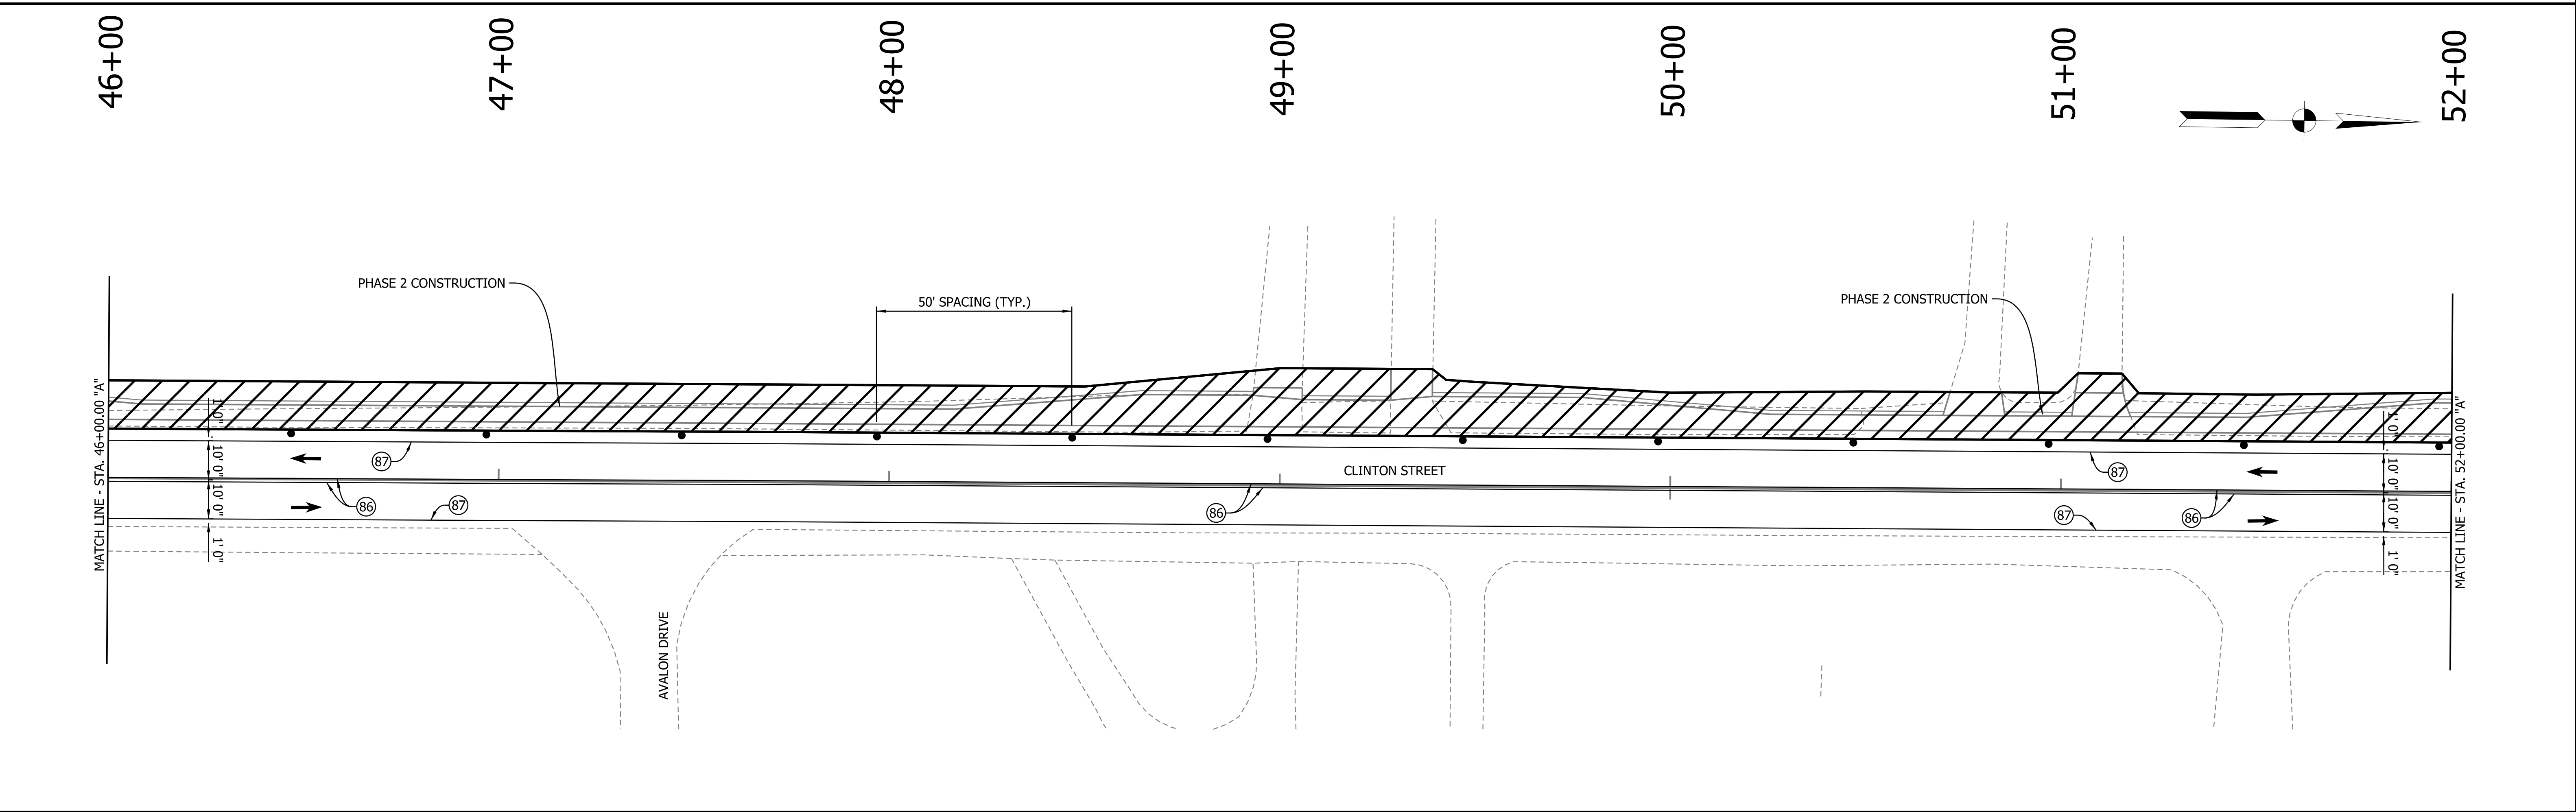

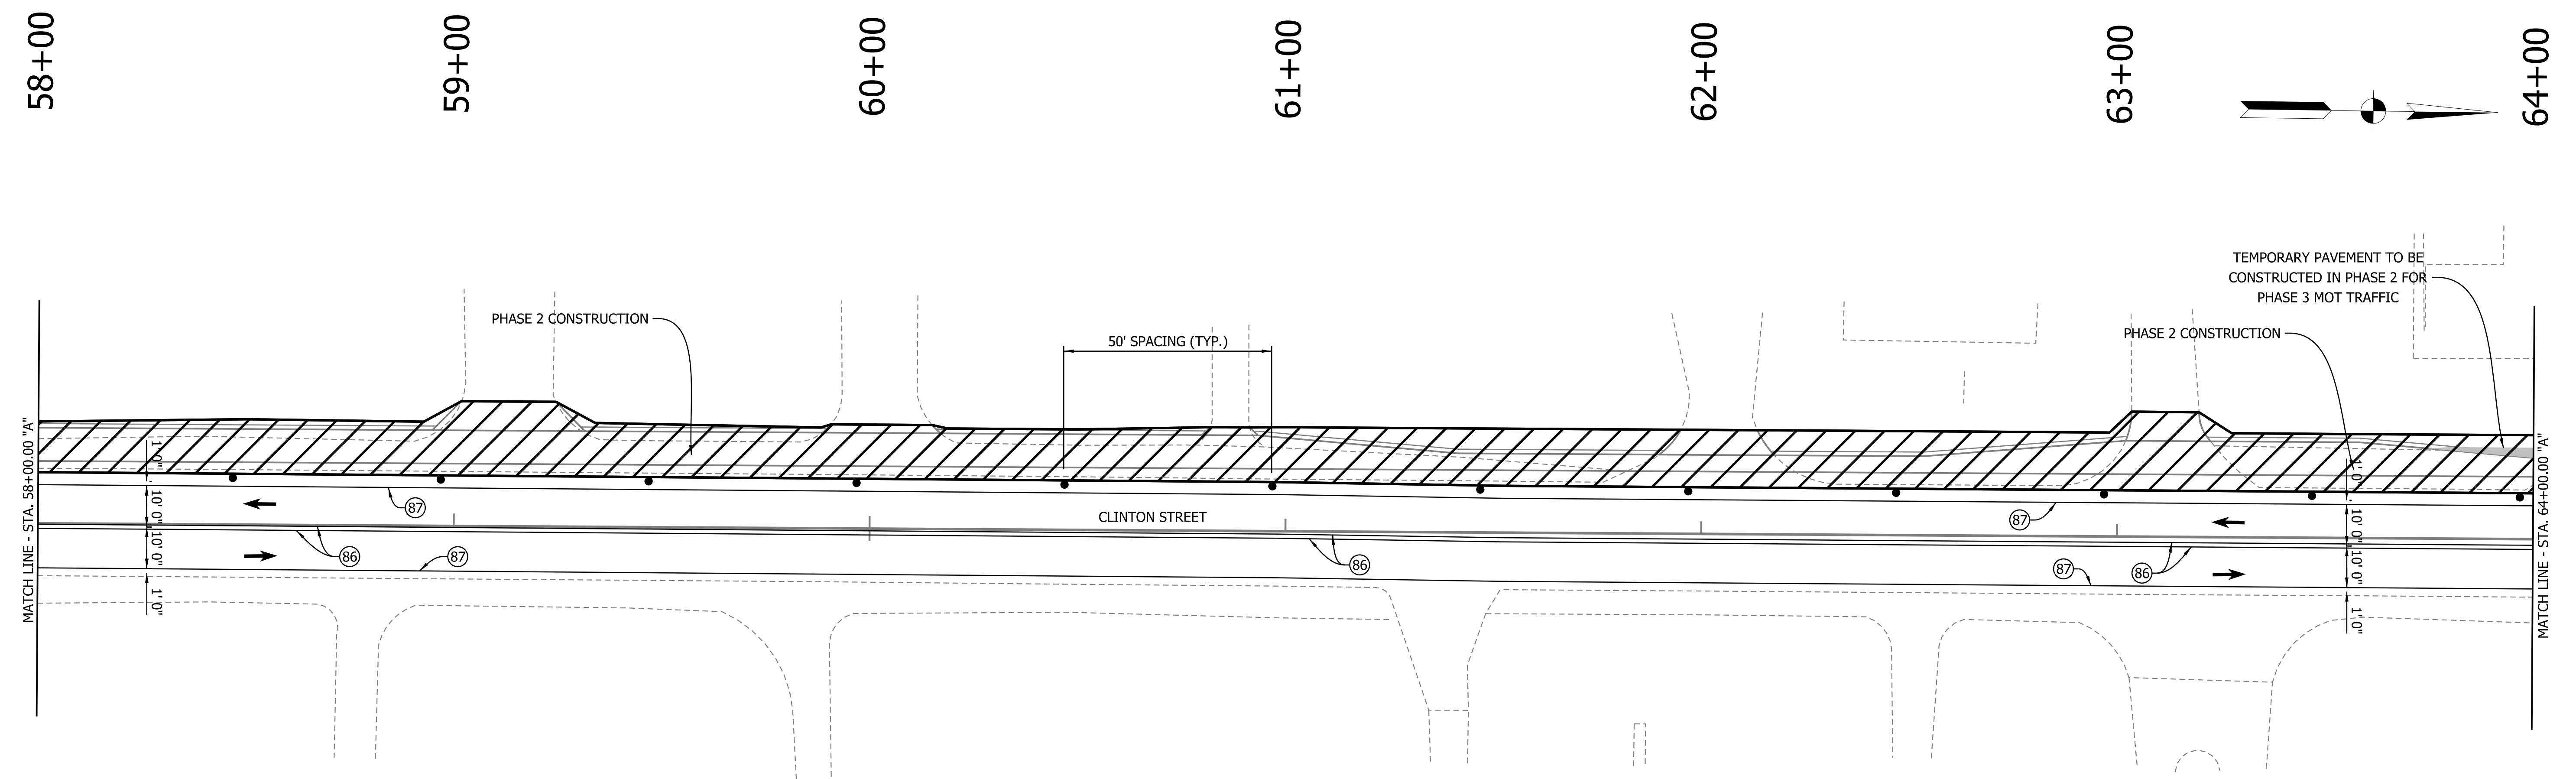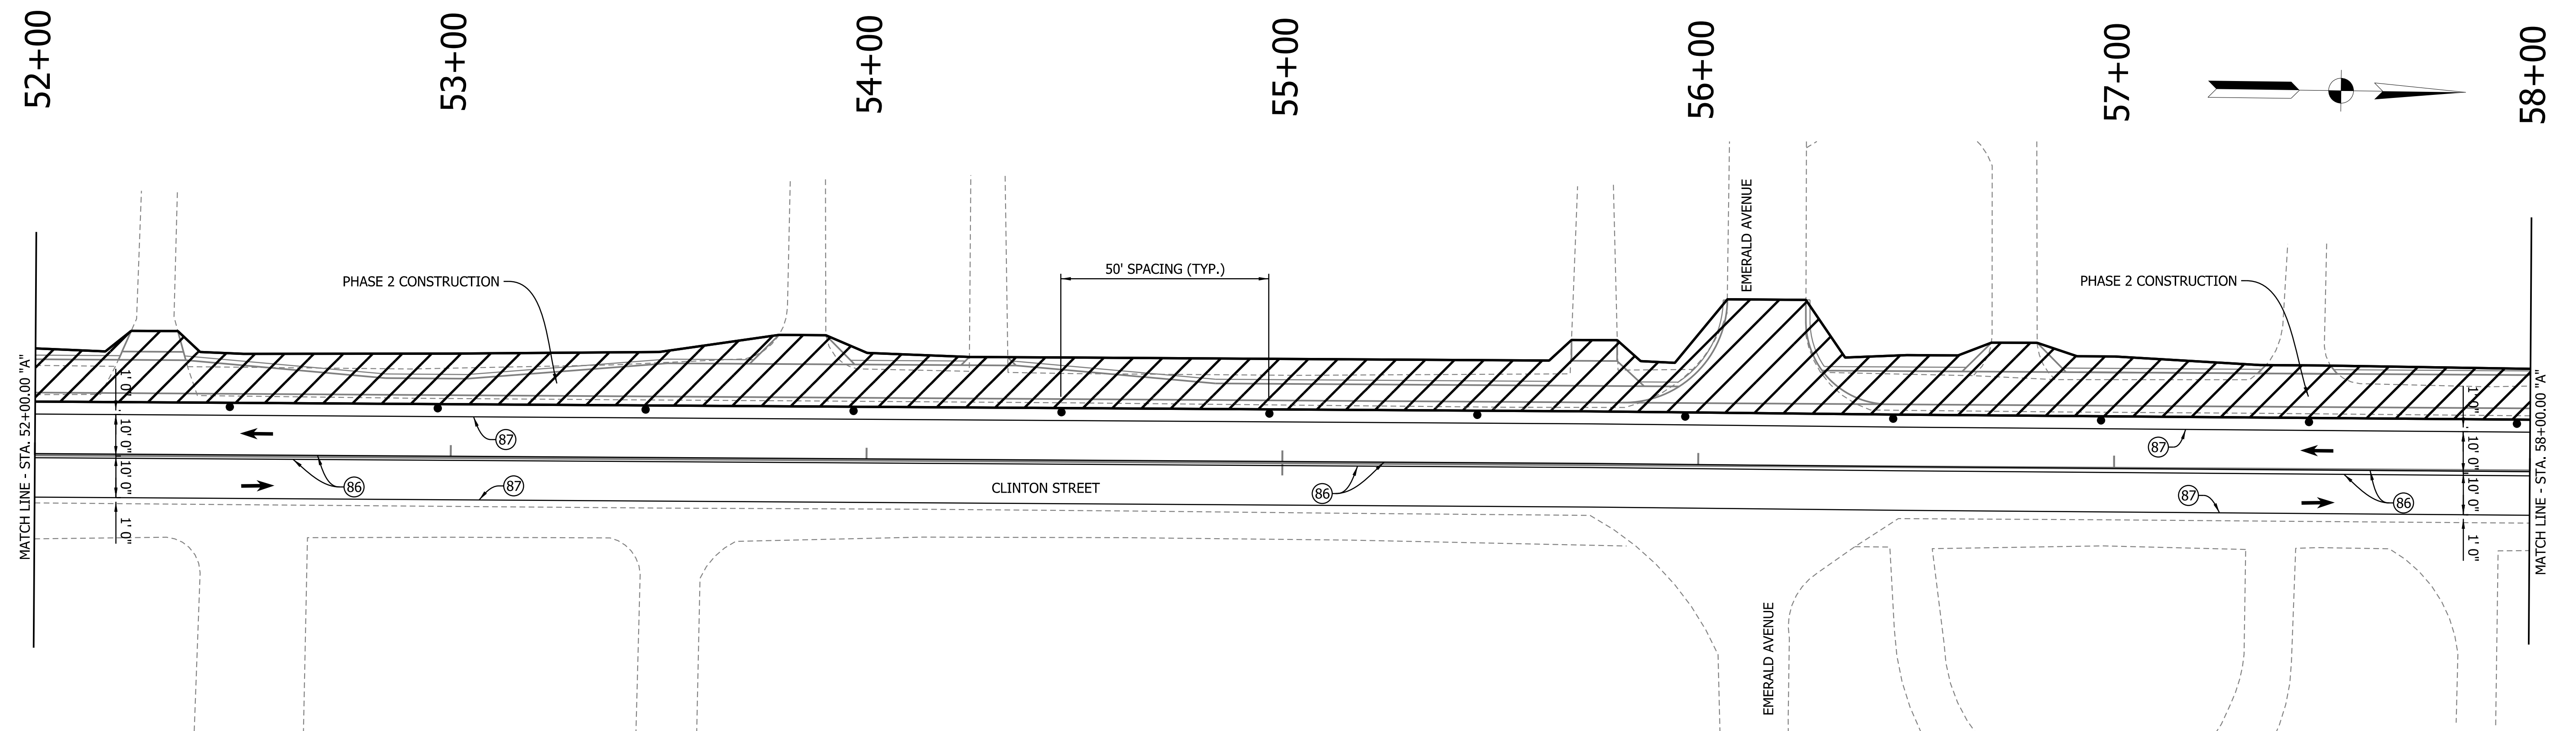

(81)	ROAD CLOSED (R11-2)	(85)	NO RIGHT TURN (XR3-1)	(K)	END CONSTRUCTION (XG-20-2)	(F)	CONSTRUCTION SIGN AND SUPPORTS
(82)	NO LEFT TURN (XR3-2)	(86)	TEMP. PAVEMENT MARKING, YELLOW, 4"	(L)	WORKSITE INCREASED PENALTY SIGN (XW2-6-A)		CHANNELIZING DEVICE, TRAFFIC MAINTENANCE BARRELS
(83)	LEFT LANE CLOSED AHEAD (XW20-5)	(87)	TEMP. PAVEMENT MARKING, WHITE, 4"	(M)	ROAD CONSTRUCTION AHEAD (XW20-1)		CONSTRUCTION AREA
(84)	LANE ENDS, MERGE LEFT SYMBOL (XW4-2-A(L) or R))	(88)	TEMP. PAVEMENT MARKING, 24 IN.	(R)	WORKSITE SPEED LIMIT SIGN ASSEMBLY		FLASHING ARROW
							DIRECTION OF TRAFFIC

	CONSTRUCTION SIGN AND SUPPORTS
	CHANNELIZING DEVICE TRAFFIC MAINTENANCE BARRELS
	CONSTRUCTION AREA
	FLASHING ARROW
	DIRECTION OF TRAFFIC

**PRELIM.
STG. 3 REVIEW**
NOT FOR CONSTRUCTION
06/24/25

RECOMMENDED FOR APPROVAL _____		DESIGN ENGINEER _____	DATE _____
DESIGNED: _____ KAM _____		DRAWN: _____ KAM _____	
CHECKED: _____ DPL _____		CHECKED: _____ DPL _____	

INDIANA DEPARTMENT
OF TRANSPORTATION

MAINTENANCE OF TRAFFIC - PH 2
STA. 52+00.00 TO 64+00.00 "A"

HORIZONTAL SCALE	BRIDGE FILE
1" = 20'	84-00242
VERTICAL SCALE	DESIGNATION
N/A	1901781 & 2500983
	SHEETS
	16 of 173
	CONTRACT
	CS-12534

\\V:\66_G:\mwy\2021-06\1_V6p_Cr_Civil\66-000\Sheet\CAD\MOT PH2 6400-7200A.dgn
6/25/2025
12:52:07 PM
RDS:grg
NOV 13 2024

- (81) ROAD CLOSED (R11-2)
(82) NO LEFT TURN (XR3-2)
(83) LEFT LANE CLOSED AHEAD (XW20-5)
(84) LANE ENDS, MERGE LEFT SYMBOL (XW4-2-A(L) or (R))

- (85) NO RIGHT TURN (XR3-1)
(86) TEMP. PAVEMENT MARKING, YELLOW, 4"
(87) TEMP. PAVEMENT MARKING, WHITE, 4"
(88) TEMP. PAVEMENT MARKING, 24 IN.

- (K) END CONSTRUCTION (XG-20-2)
(L) WORKSITE INCREASED PENALTY SIGN (XW2-6-A)
(M) ROAD CONSTRUCTION AHEAD (XW20-1)
(R) WORKSITE SPEED LIMIT SIGN ASSEMBLY

- K CONSTRUCTION SIGN AND SUPPORTS
⊙ CHANNELIZING DEVICE, TRAFFIC MAINTENANCE BARRELS
▨ CONSTRUCTION AREA
→ FLASHING ARROW
→ DIRECTION OF TRAFFIC

PRELIM.
STG. 3 REVIEW
NOT FOR CONSTRUCTION
06/24/25

RECOMMENDED FOR APPROVAL

DESIGN ENGINEER DATE

DESIGNED: KAM

DRAWN: KAM

CHECKED: DPL

CHECKED: DPL



INDIANA DEPARTMENT
OF TRANSPORTATION

MAINTENANCE OF TRAFFIC - PH 2
STA. 64+00.00 TO 72+00.00 "A"

HORIZONTAL SCALE
1" = 20'
VERTICAL SCALE
N/A

BRIDGE FILE
84-00242
DESIGNATION
1901781 & 2500983

SHEETS
17 of 173
CONTRACT
R-42521

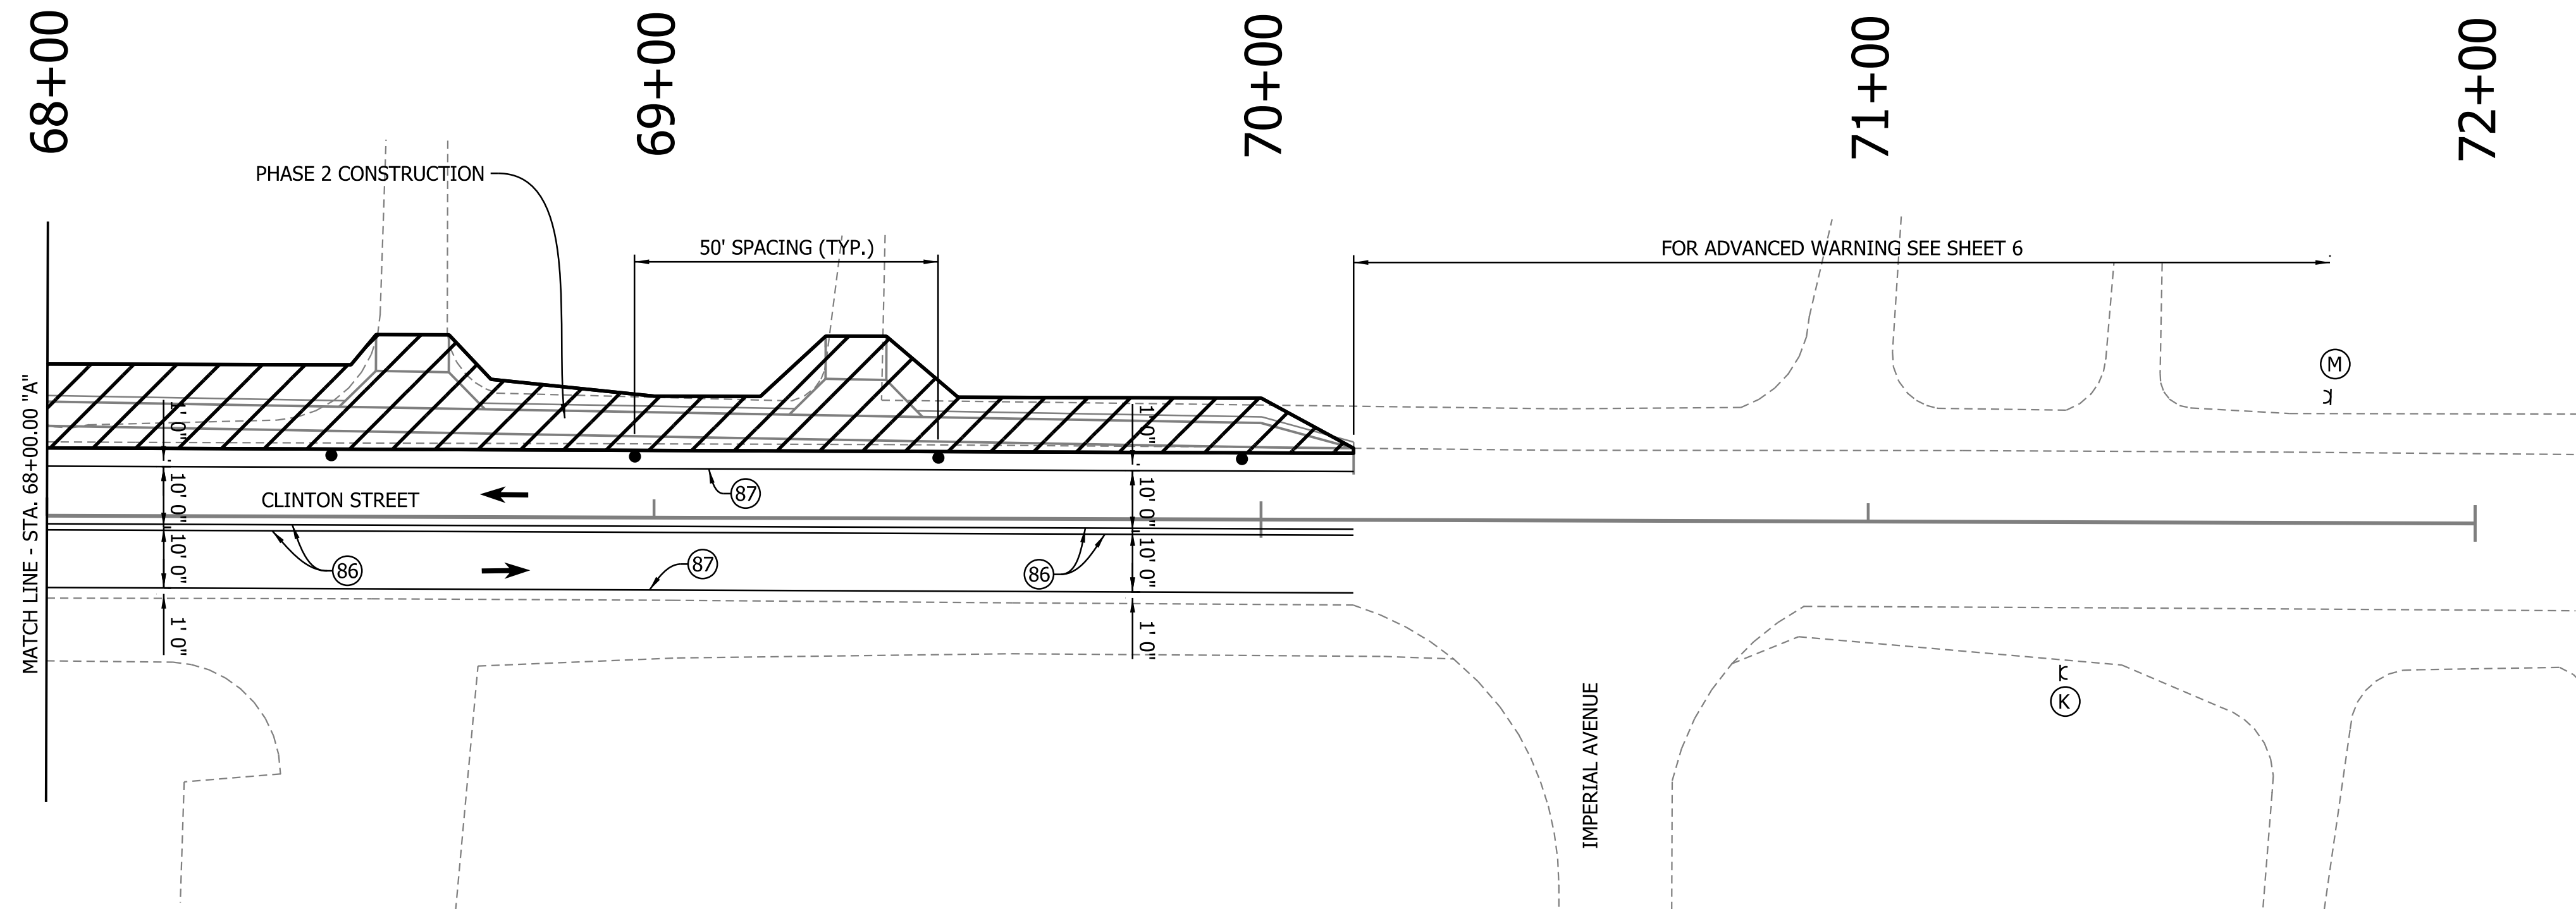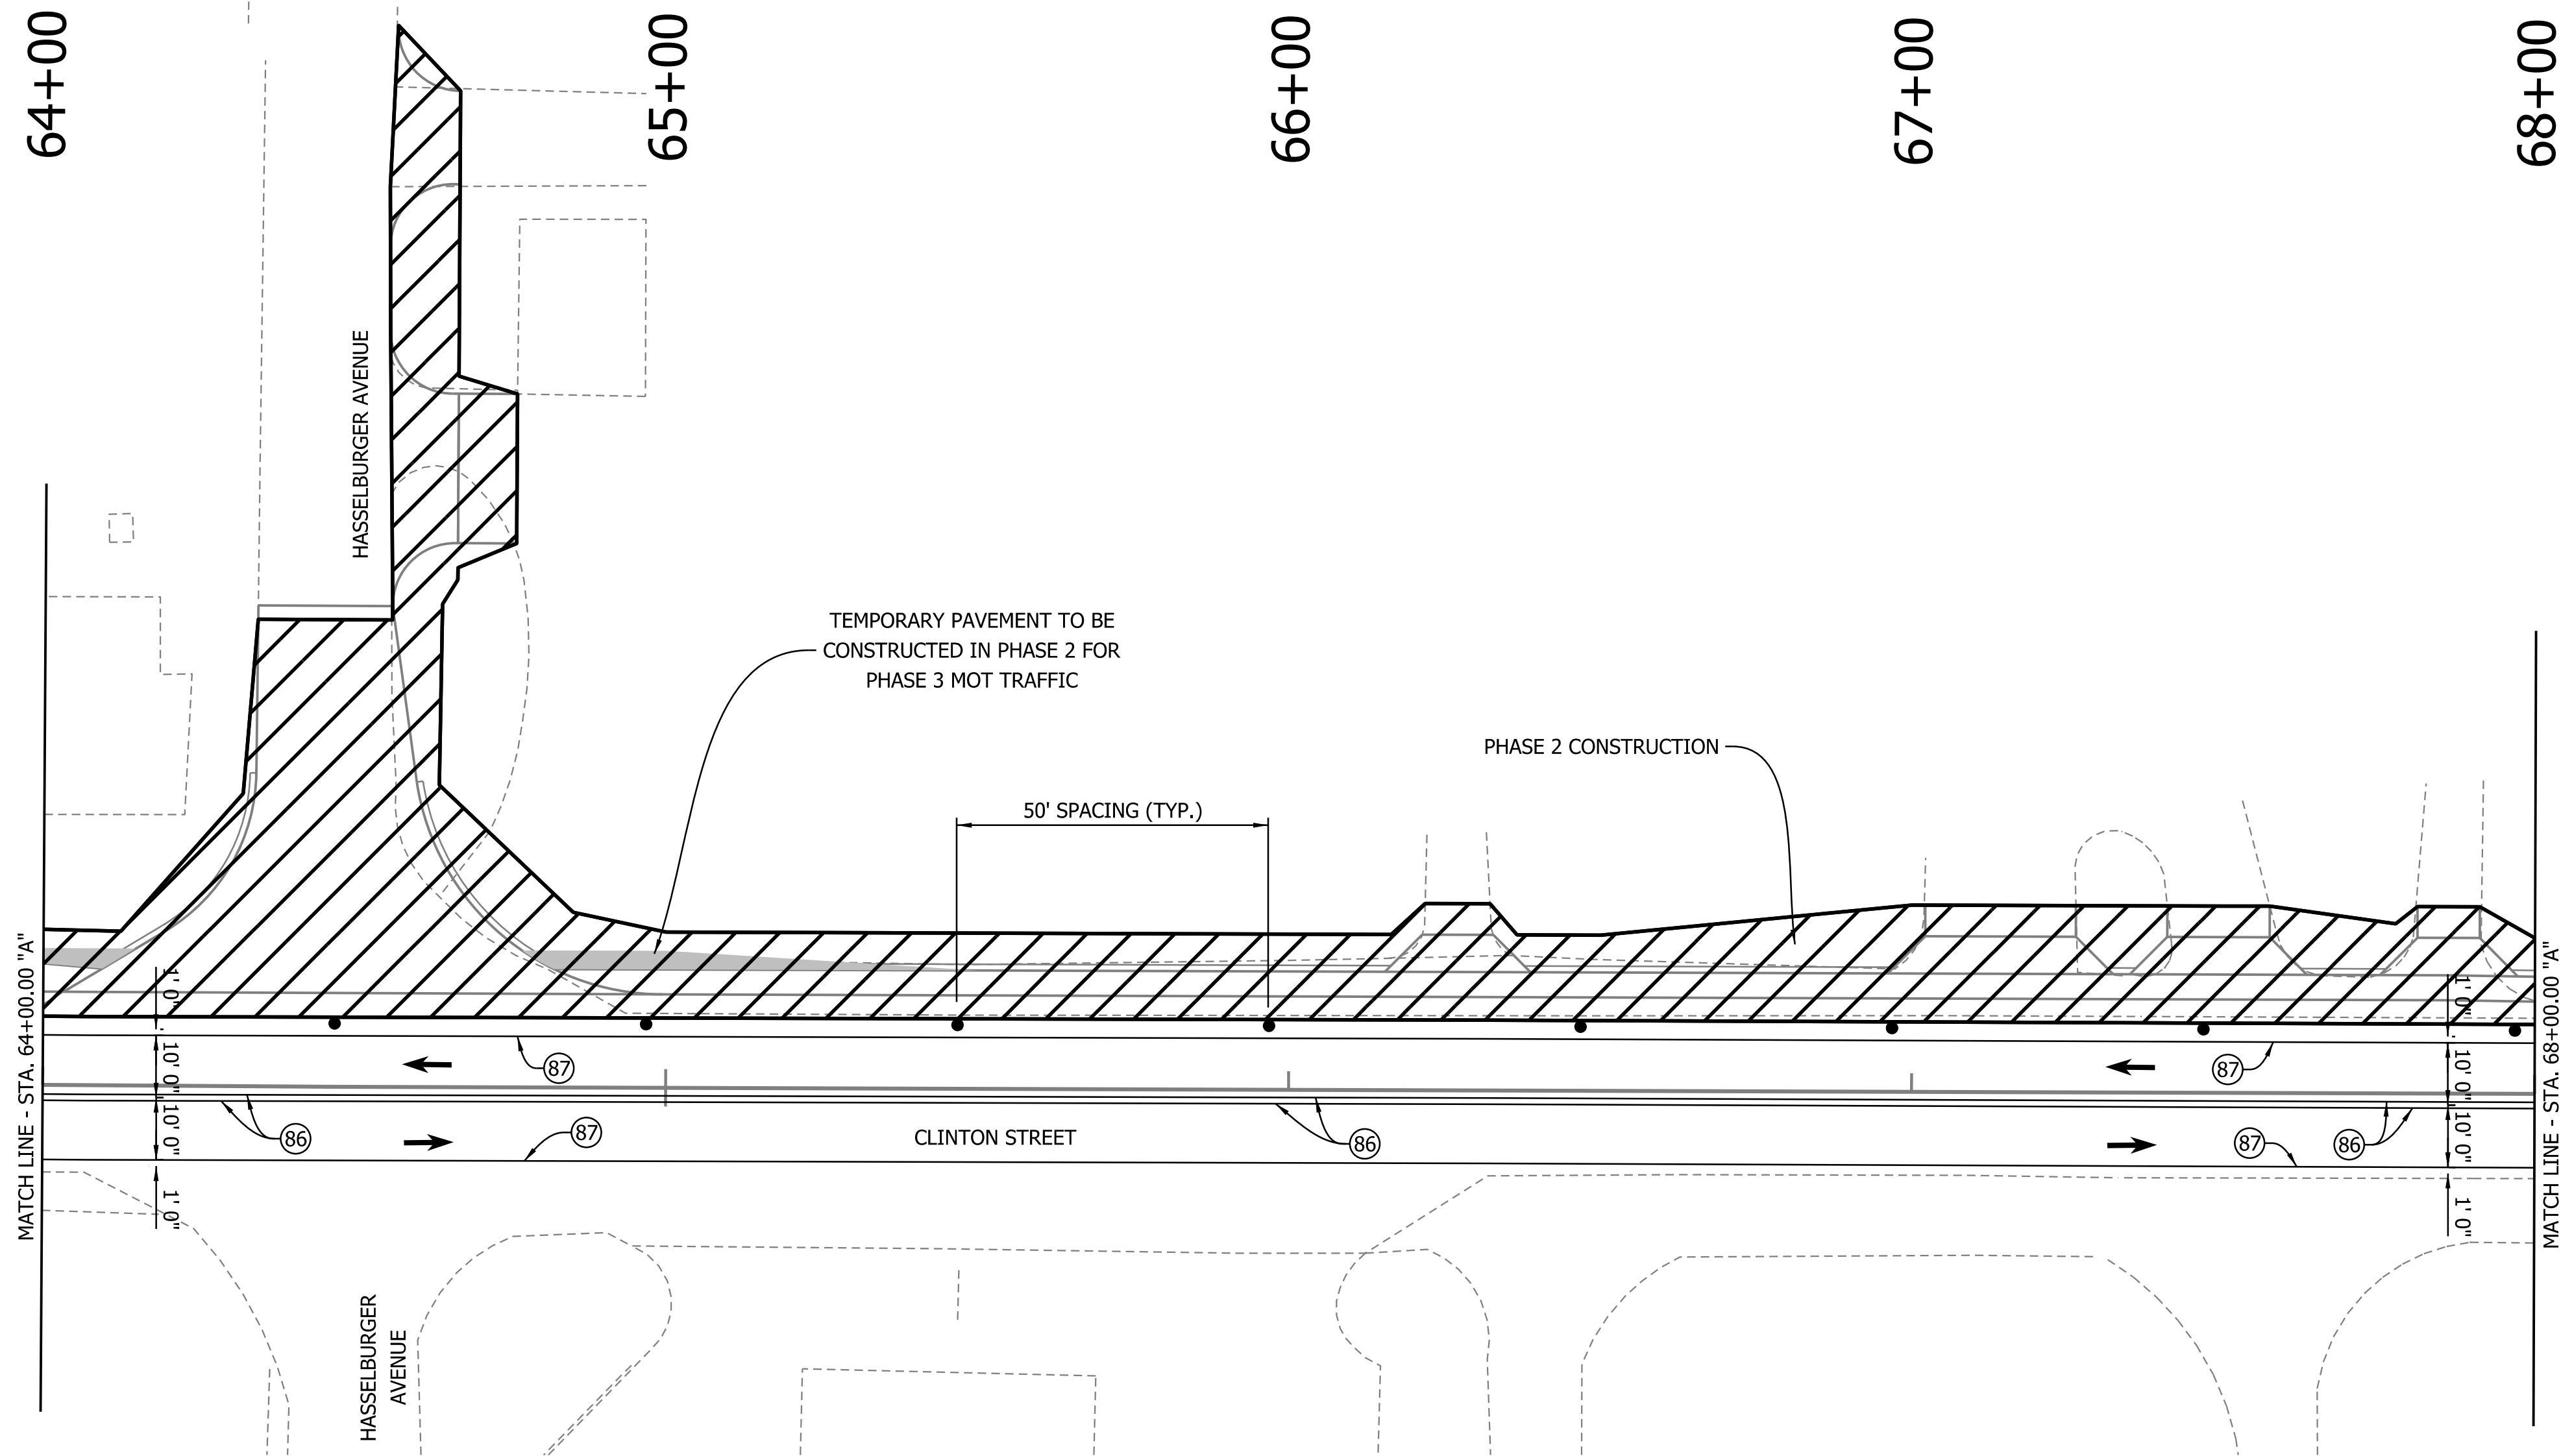

\\V:\Vp_G:\m\1021-061 Vp0 Co- Chief Civil Engineer\1021-061-1630A.dgn
6/25/2025
12:52:13 PM
RDC:RDC
NOV 18 2024

- | | | | | | |
|------|--|------|------------------------------------|-----|---|
| (81) | ROAD CLOSED (R11-2) | (85) | NO RIGHT TURN (XR3-1) | (K) | END CONSTRUCTION (XG-20-2) |
| (82) | NO LEFT TURN (XR3-2) | (86) | TEMP. PAVEMENT MARKING, YELLOW, 4" | (L) | WORKSITE INCREASED PENALTY SIGN (XW2-6-A) |
| (83) | LEFT LANE CLOSED AHEAD (XW20-5) | (87) | TEMP. PAVEMENT MARKING, WHITE, 4" | (M) | ROAD CONSTRUCTION AHEAD (XW20-1) |
| (84) | LANE ENDS, MERGE LEFT SYMBOL (XW4-2-A(L) or (R)) | (88) | TEMP. PAVEMENT MARKING, 24 IN. | (R) | WORKSITE SPEED LIMIT SIGN ASSEMBLY |

- | | |
|---|--|
| K | CONSTRUCTION SIGN AND SUPPORTS |
| ⊙ | CHANNELIZING DEVICE, TRAFFIC MAINTENANCE BARRELS |
| | CONSTRUCTION AREA |
| | FLASHING ARROW |
| | DIRECTION OF TRAFFIC |

PRELIM.
STG. 3 REVIEW
NOT FOR CONSTRUCTION
06/24/25

RECOMMENDED FOR APPROVAL _____ DESIGN ENGINEER _____ DATE _____	
DESIGNED: _____ KAM	DRAWN: _____ KAM
CHECKED: _____ DPL	CHECKED: _____ DPL

INDIANA DEPARTMENT OF TRANSPORTATION	
MAINTENANCE OF TRAFFIC - PH 3 STA. 10+00.00 TO 16+00.00 "A"	

HORIZONTAL SCALE 1" = 20'	BRIDGE FILE 84-00242
VERTICAL SCALE N/A	DESIGNATION 1901781 & 2500983
	SHEETS 18 of 173
	CONTRACT R-42521



W:\Vegs_Grassy\2021-051_Vegs_Cr_Clipart_PDF\Sheet\CAD\MOT PH3 1600-2800A.dgn
6/25/2025
12:52:15 PM
RDS:arjg
NOCT:188



(81)	ROAD CLOSED (R11-2)	(85)	NO RIGHT TURN (XR3-1)	(K)	END CONSTRUCTION (XG-20-2)	(C)	CONSTRUCTION SIGN AND SUPPORTS
(82)	NO LEFT TURN (XR3-2)	(86)	TEMP. PAVEMENT MARKING, YELLOW, 4"	(L)	WORKSITE INCREASED PENALTY SIGN (XW2-6-A)	(CD)	CHANNELIZING DEVICE, TRAFFIC MAINTENANCE BARRELS
(83)	LEFT LANE CLOSED AHEAD (XW20-5)	(87)	TEMP. PAVEMENT MARKING, WHITE, 4"	(M)	ROAD CONSTRUCTION AHEAD (XW20-1)	(CA)	CONSTRUCTION AREA
(84)	LANE ENDS, MERGE LEFT SYMBOL (XW4-2-A(L) or (R))	(88)	TEMP. PAVEMENT MARKING, 24 IN.	(R)	WORKSITE SPEED LIMIT SIGN ASSEMBLY	(FA)	FLASHING ARROW
						(D)	DIRECTION OF TRAFFIC



PRELIM.
STG. 3 REVIEW
NOT FOR CONSTRUCTION
06/24/25

RECOMMENDED FOR APPROVAL _____	DESIGN ENGINEER _____	DATE _____
DESIGNED: _____ KAM	DRAWN: _____ KAM	
CHECKED: _____ DPL	CHECKED: _____ DPL	

INDIANA DEPARTMENT OF TRANSPORTATION
MAINTENANCE OF TRAFFIC - PH 3 STA. 16+00.00 TO 28+00.00 "A"

HORIZONTAL SCALE 1" = 20'	BRIDGE FILE 84-00242
VERTICAL SCALE N/A	DESIGNATION 1901781 & 2500983
	SHEETS 19 of 173
	CONTRACT R-42521

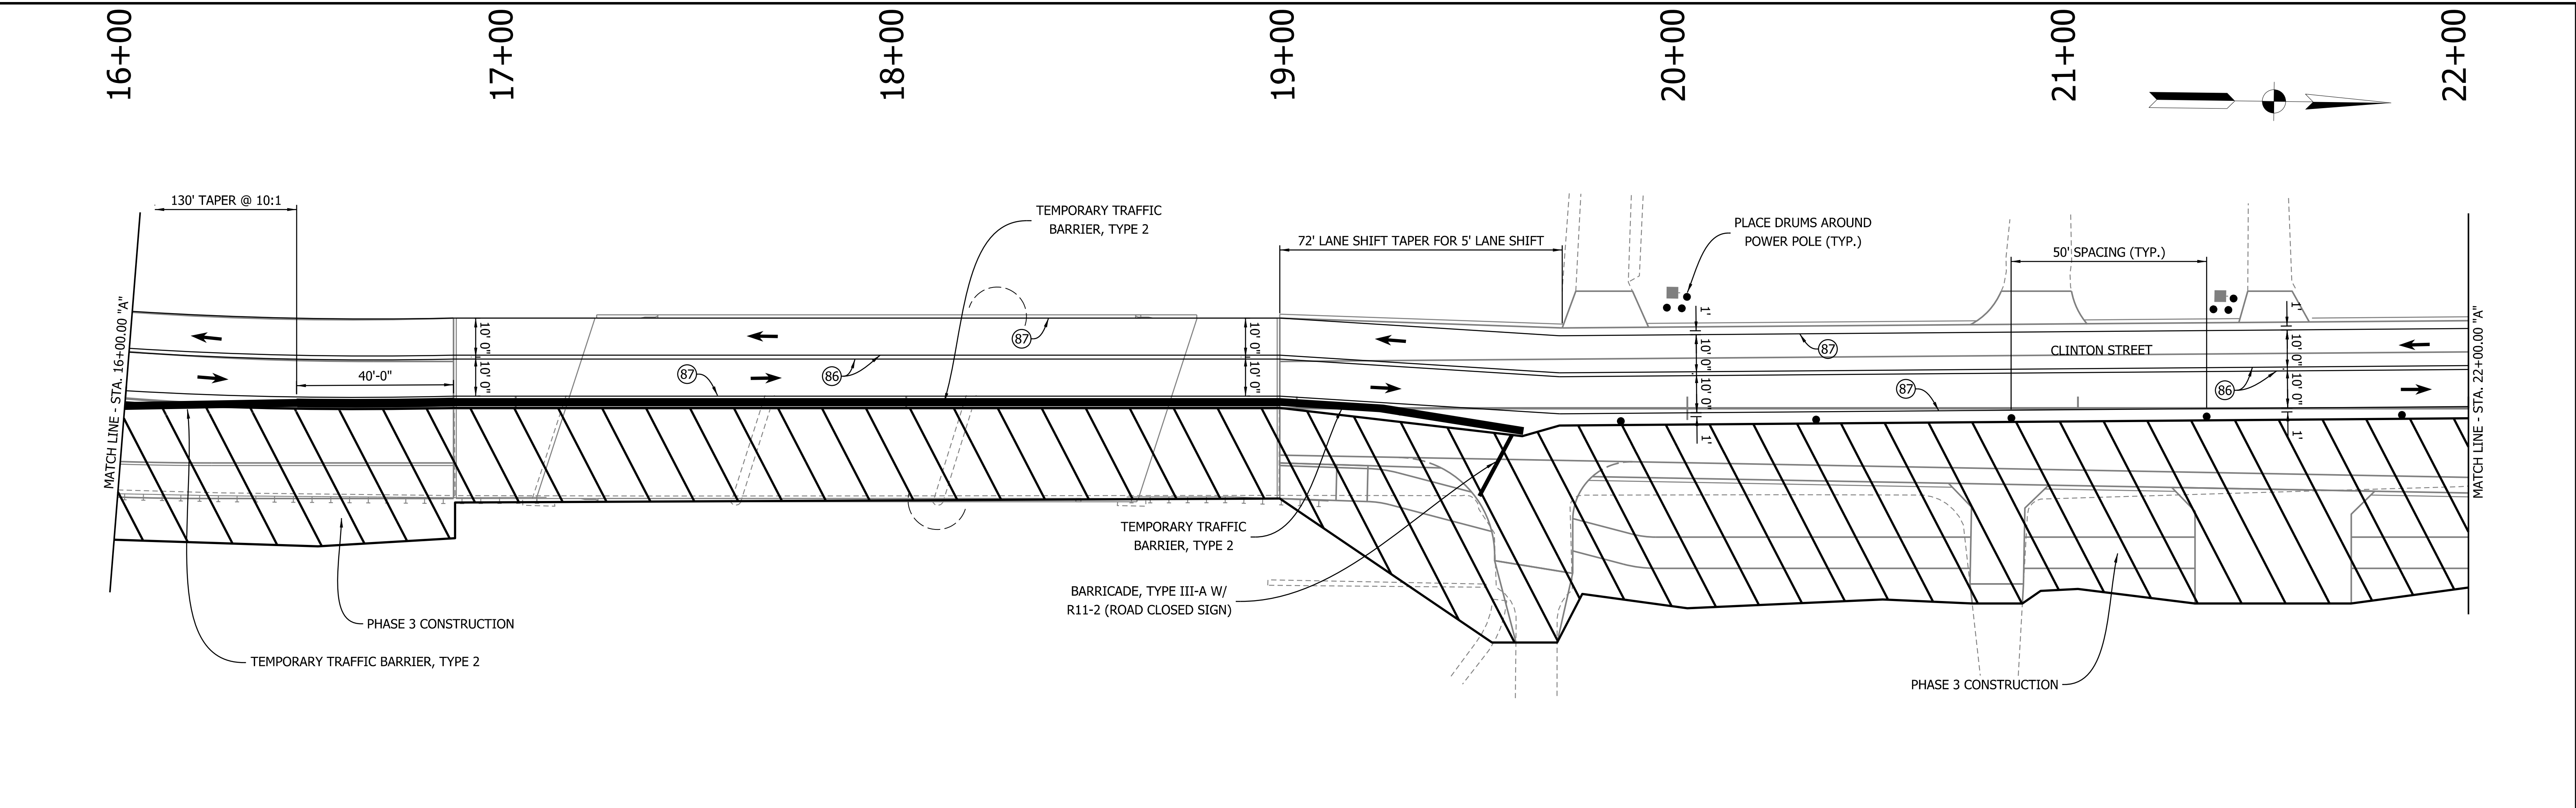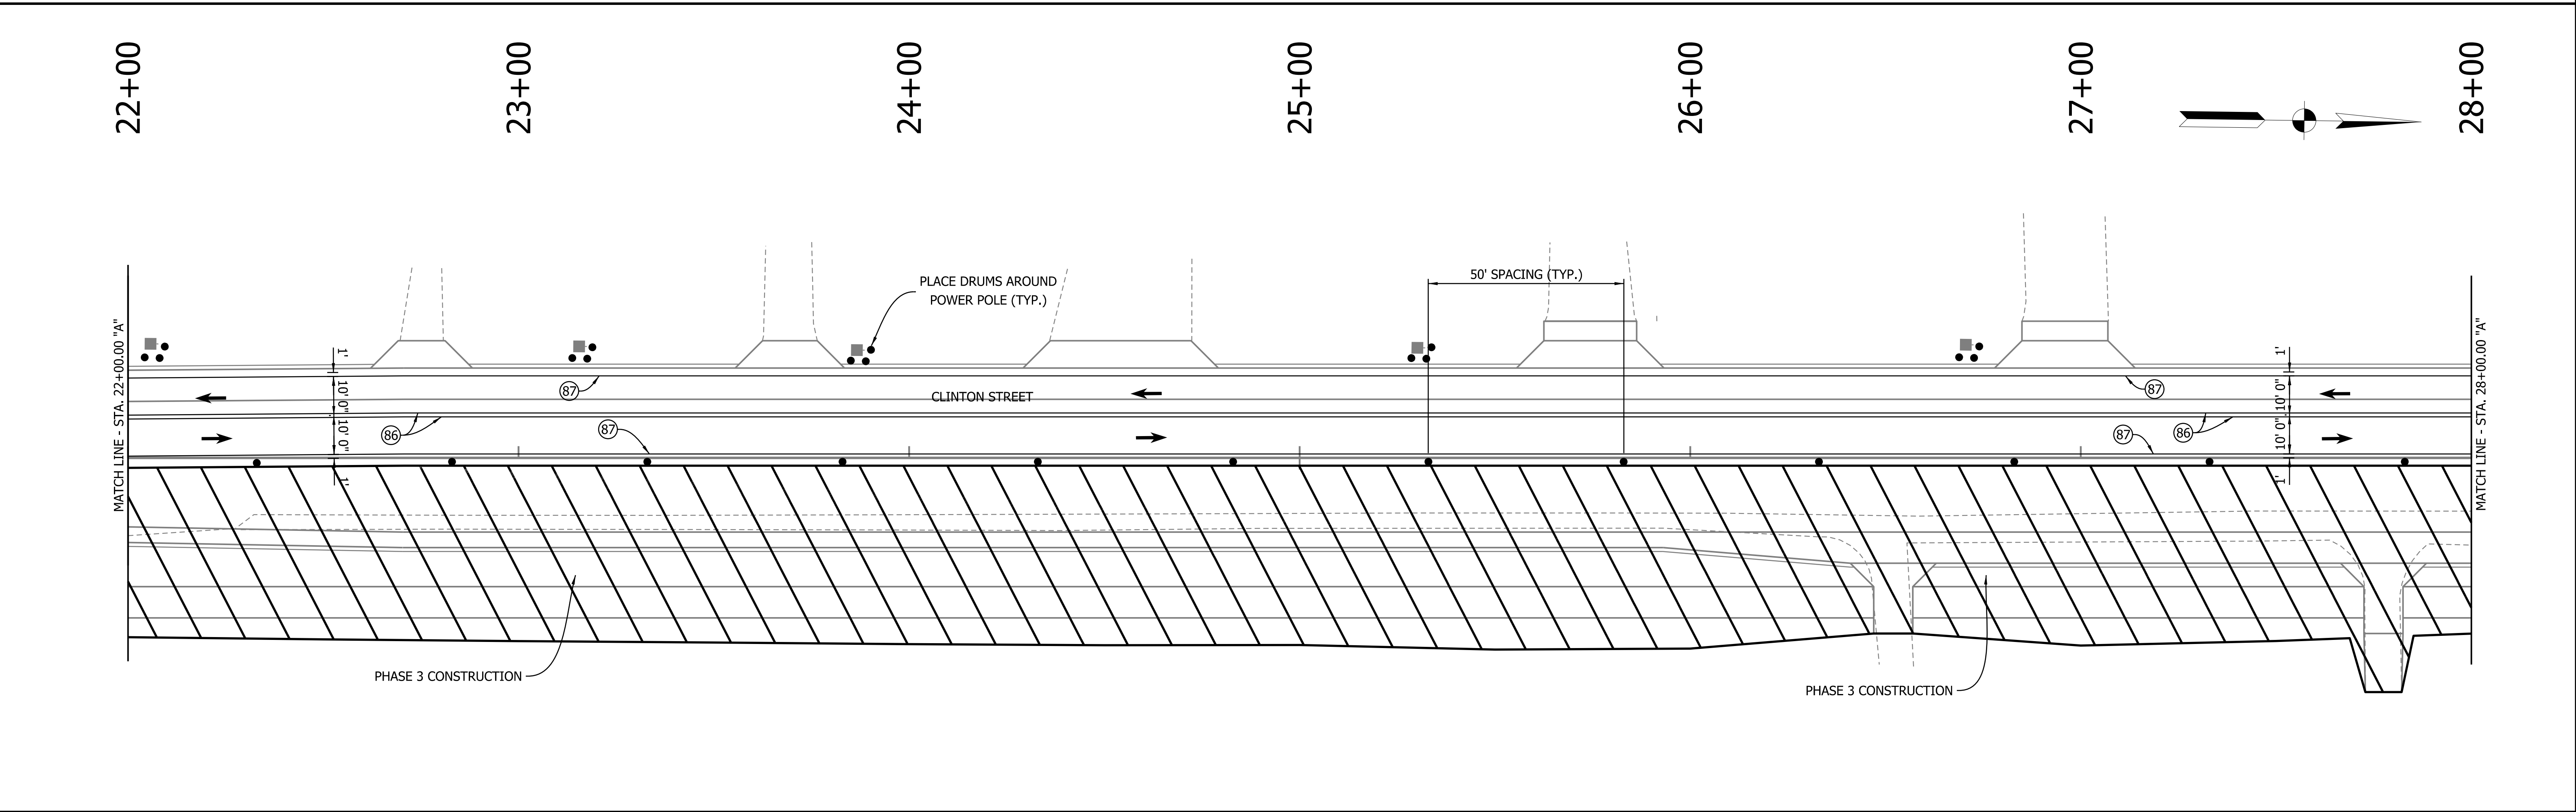

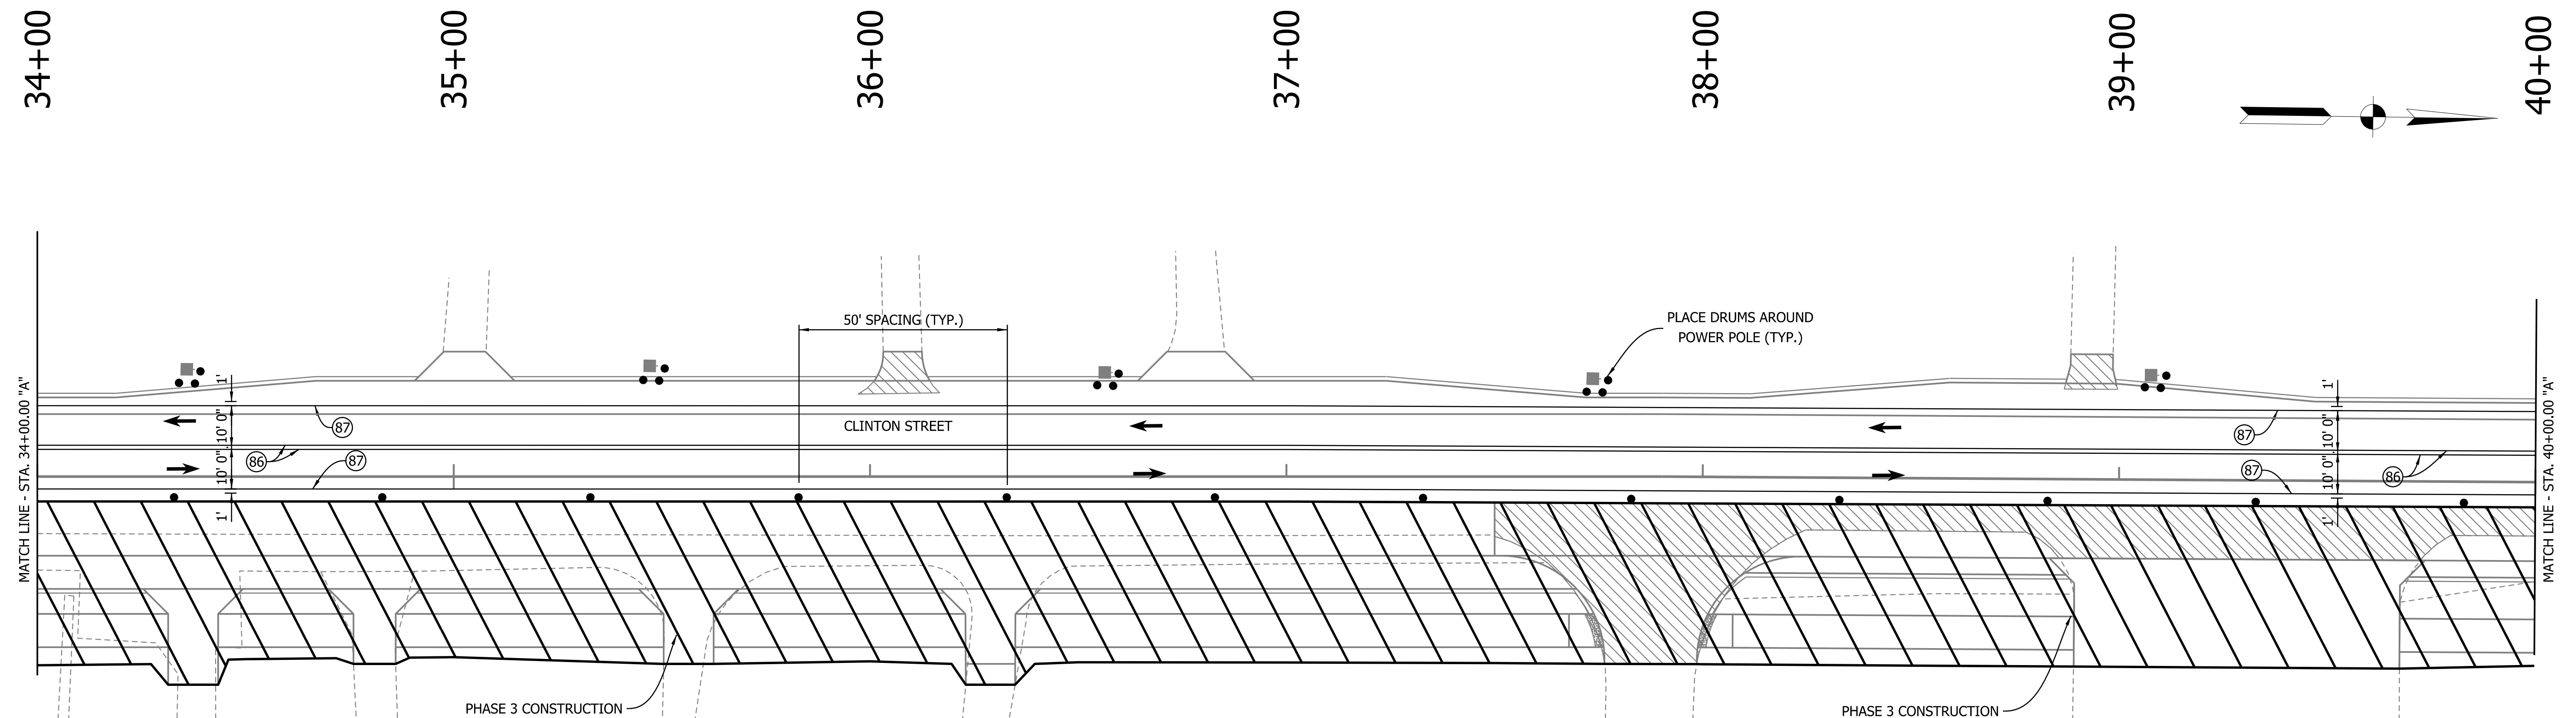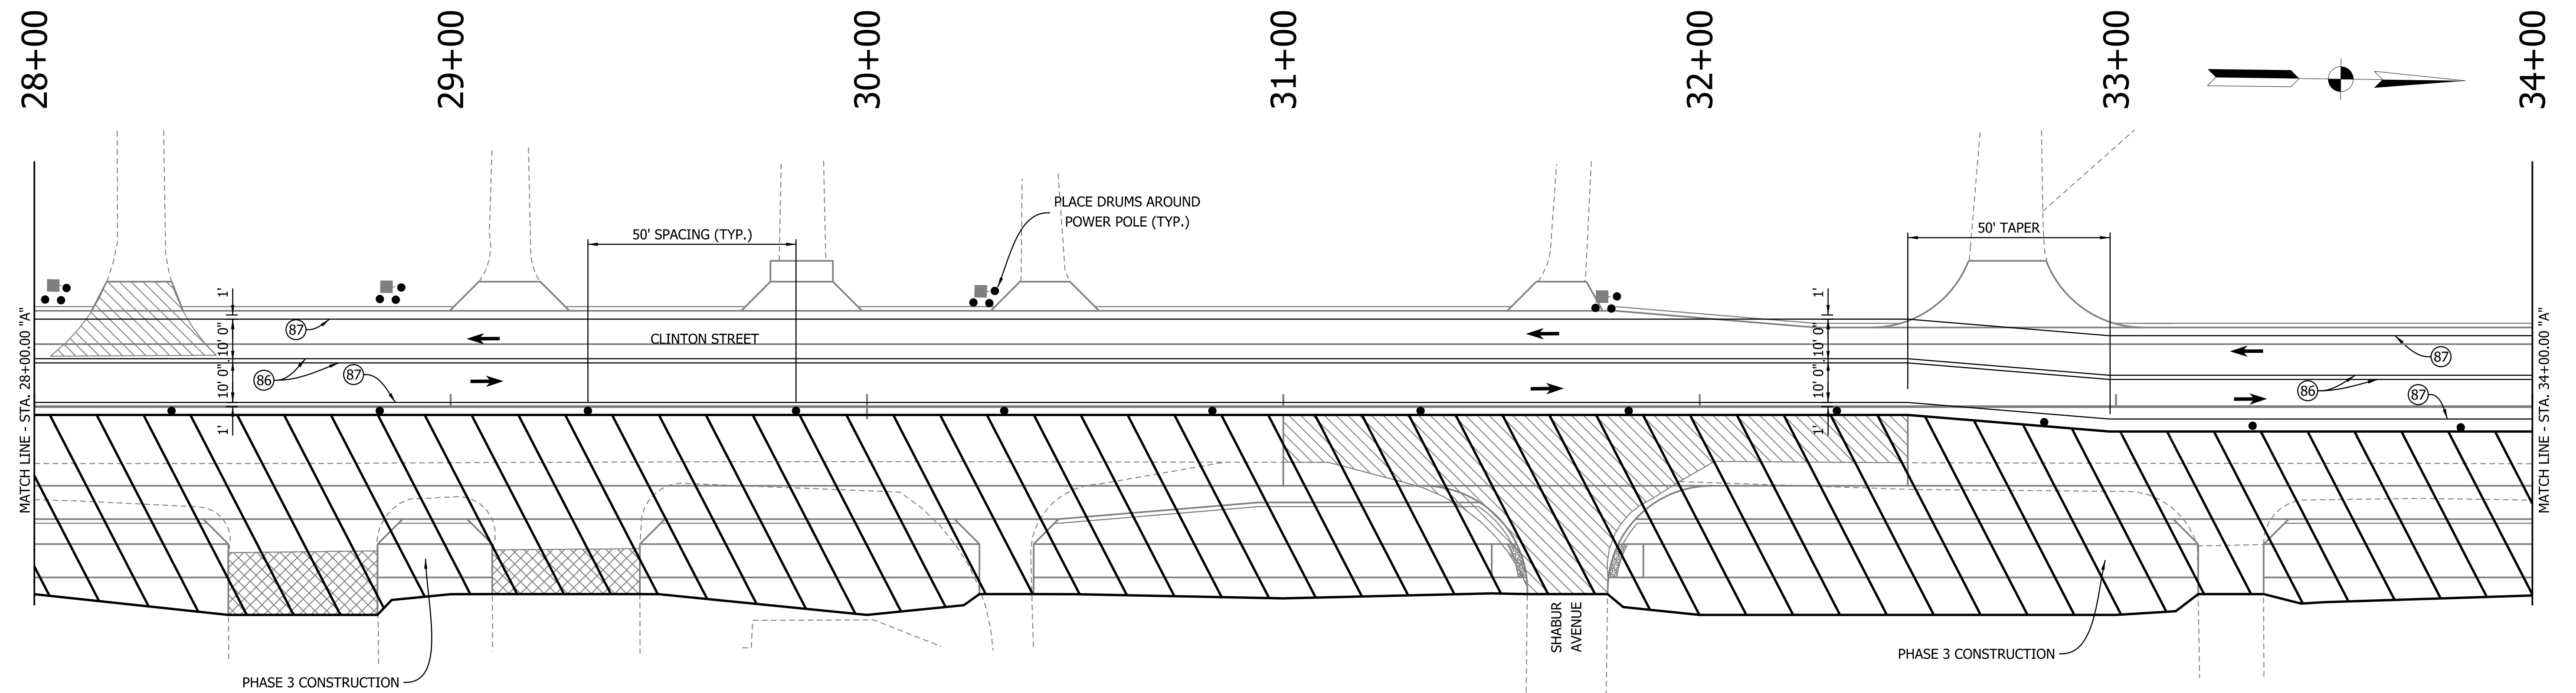

(81)	ROAD CLOSED (R11-2)	(85)	NO RIGHT TURN (XR3-1)	(K)	END CONSTRUCTION (XG-20-2)	(E)	CONSTRUCTION SIGN AND SUPPORTS
(82)	NO LEFT TURN (XR3-2)	(86)	TEMP. PAVEMENT MARKING, YELLOW, 4"	(L)	WORKSITE INCREASED PENALTY SIGN (XW2-6-A)	(F)	CHANNELIZATION DEVICE, TRAFFIC MAINTENANCE BARRELS
(83)	LEFT LANE CLOSED AHEAD (XW20-5)	(87)	TEMP. PAVEMENT MARKING, WHITE, 4"	(M)	ROAD CONSTRUCTION AHEAD (XW20-1)	(G)	CONSTRUCTION AREA
(84)	LANE ENDS, MERGE LEFT SYMBOL (XW4-2-A(L) or (R))	(88)	TEMP. PAVEMENT MARKING, WHITE, 4"	(R)	WORKSITE SPEED LIMIT SIGN ASSEMBLY	(H)	FLASHING ARROW
						(I)	DIRECTION OF TRAFFIC

**PRELIM.
STG. 3 REVIEW**
NOT FOR CONSTRUCTION
06/24/25

7	RECOMMENDED FOR APPROVAL _____		DESIGN ENGINEER _____	DATE _____
	DESIGNED: _____ KAM		DRAWN: _____ KAM	
	CHECKED: _____ DPL		CHECKED: _____ DPL	

INDIANA DEPARTMENT
OF TRANSPORTATION

MAINTENANCE OF TRAFFIC - PH 3
STA. 28+00.00 TO 40+00.00 "A"

HORIZONTAL SCALE	BRIDGE FILE		
1" = 20'	84-00242		
VERTICAL SCALE	DESIGNATION		
N/A	1901781 & 2500983		
	SHEETS		
	20	of	173
	CONTRACT		
	R-42521		

W:\Vegs_Grants\2021-0611_Vegs_Co_Grants_P3\Drawings\CD\NOT PH3 4000-5200A.dgn
6/25/2025
12:52:20 PM
RDS:grg
RUC:JTB



(81)	ROAD CLOSED (R11-2)	(85)	NO RIGHT TURN (XR3-1)	(K)	END CONSTRUCTION (XG-20-2)	(K)	CONSTRUCTION SIGN AND SUPPORTS
(82)	NO LEFT TURN (XR3-2)	(86)	TEMP. PAVEMENT MARKING, YELLOW, 4"	(L)	WORKSITE INCREASED PENALTY SIGN (XW2-6-A)	(K)	CHANNELIZING DEVICE, TRAFFIC MAINTENANCE BARRELS
(83)	LEFT LANE CLOSED AHEAD (XW20-5)	(87)	TEMP. PAVEMENT MARKING, WHITE, 4"	(M)	ROAD CONSTRUCTION AHEAD (XW20-1)	(K)	CONSTRUCTION AREA
(84)	LANE ENDS, MERGE LEFT SYMBOL (XW4-2-A(L) or (R))	(88)	TEMP. PAVEMENT MARKING, 24 IN.	(R)	WORKSITE SPEED LIMIT SIGN ASSEMBLY	(K)	FLASHING ARROW
						(K)	DIRECTION OF TRAFFIC

PRELIM.
STG. 3 REVIEW
NOT FOR CONSTRUCTION
06/24/25

RECOMMENDED FOR APPROVAL _____	DESIGN ENGINEER _____	DATE _____
DESIGNED: _____ KAM	DRAWN: _____ KAM	
CHECKED: _____ DPL	CHECKED: _____ DPL	

INDIANA DEPARTMENT OF TRANSPORTATION
MAINTENANCE OF TRAFFIC - PH 3 STA. 40+00.00 TO 52+00.00 "A"

HORIZONTAL SCALE 1" = 20'	BRIDGE FILE 84-00242
VERTICAL SCALE N/A	DESIGNATION 1901781 & 2500983
	SHEETS 21 of 173
	CONTRACT R-42521

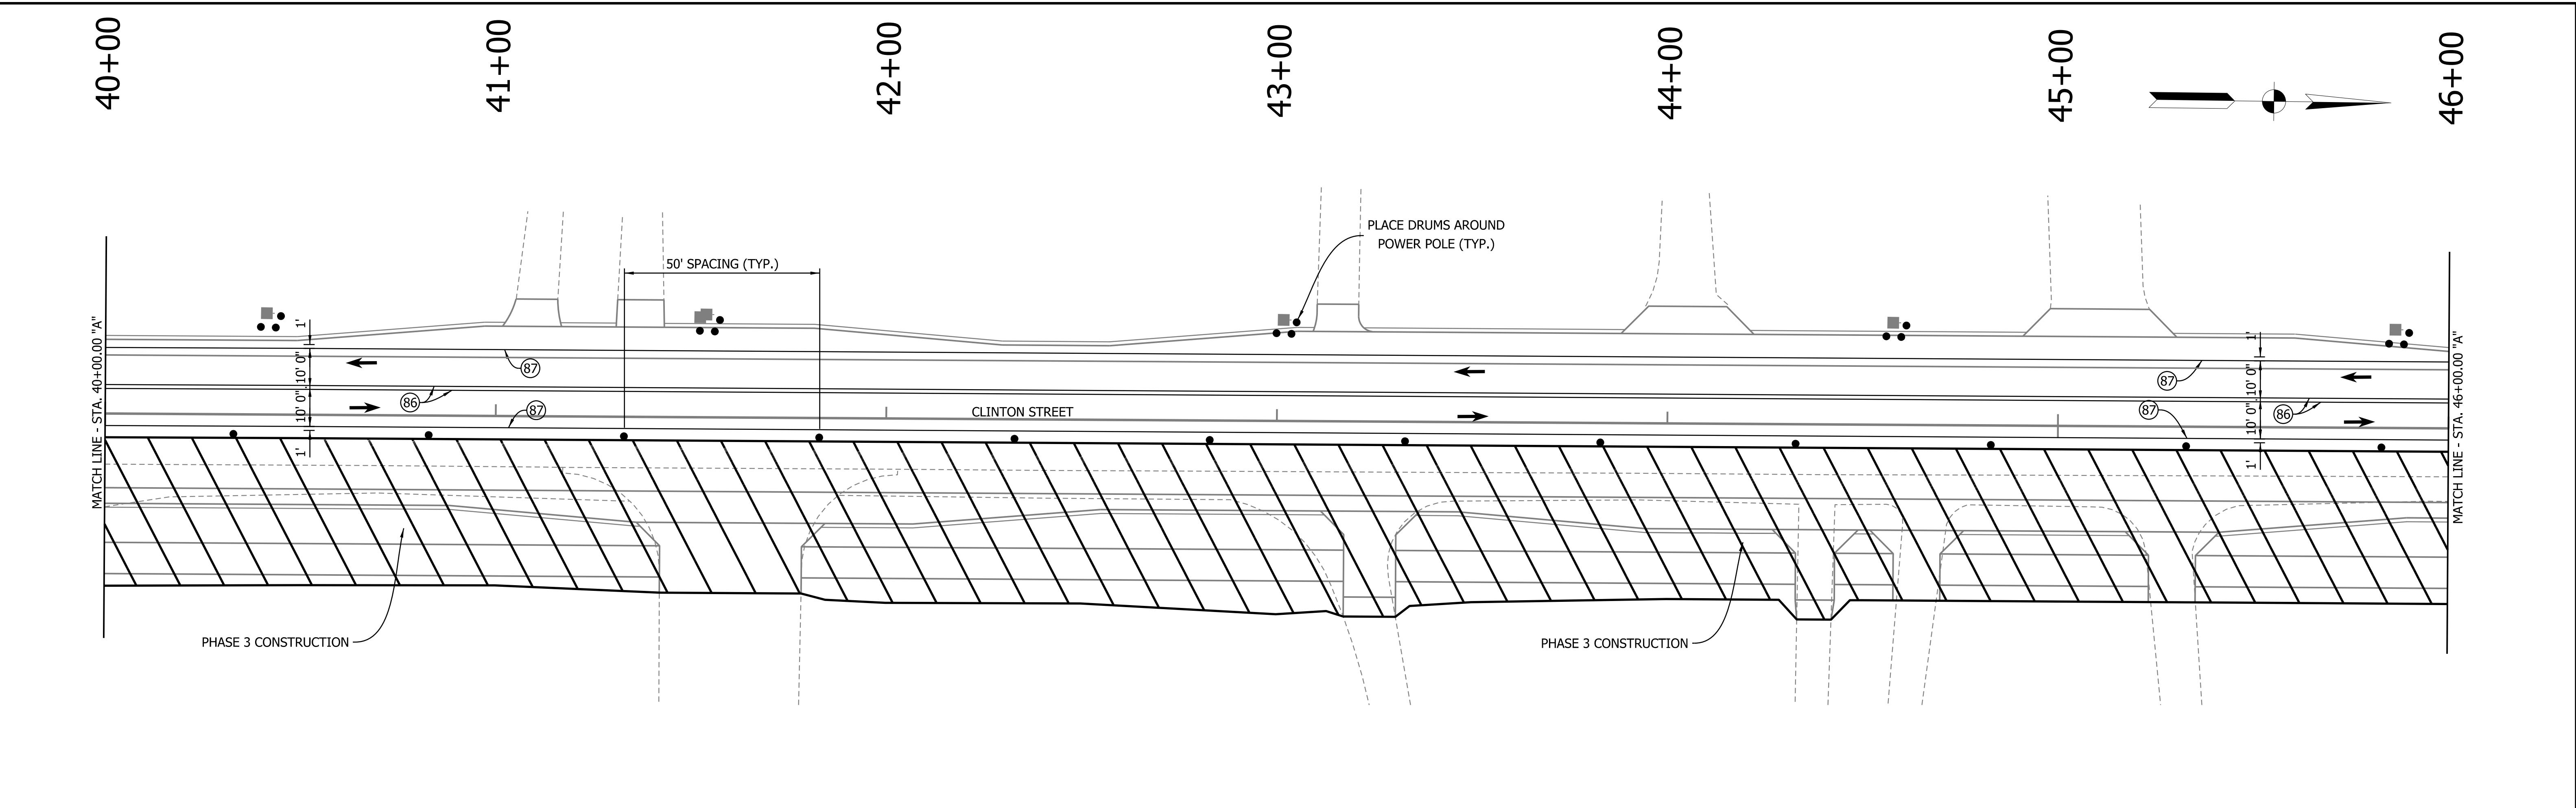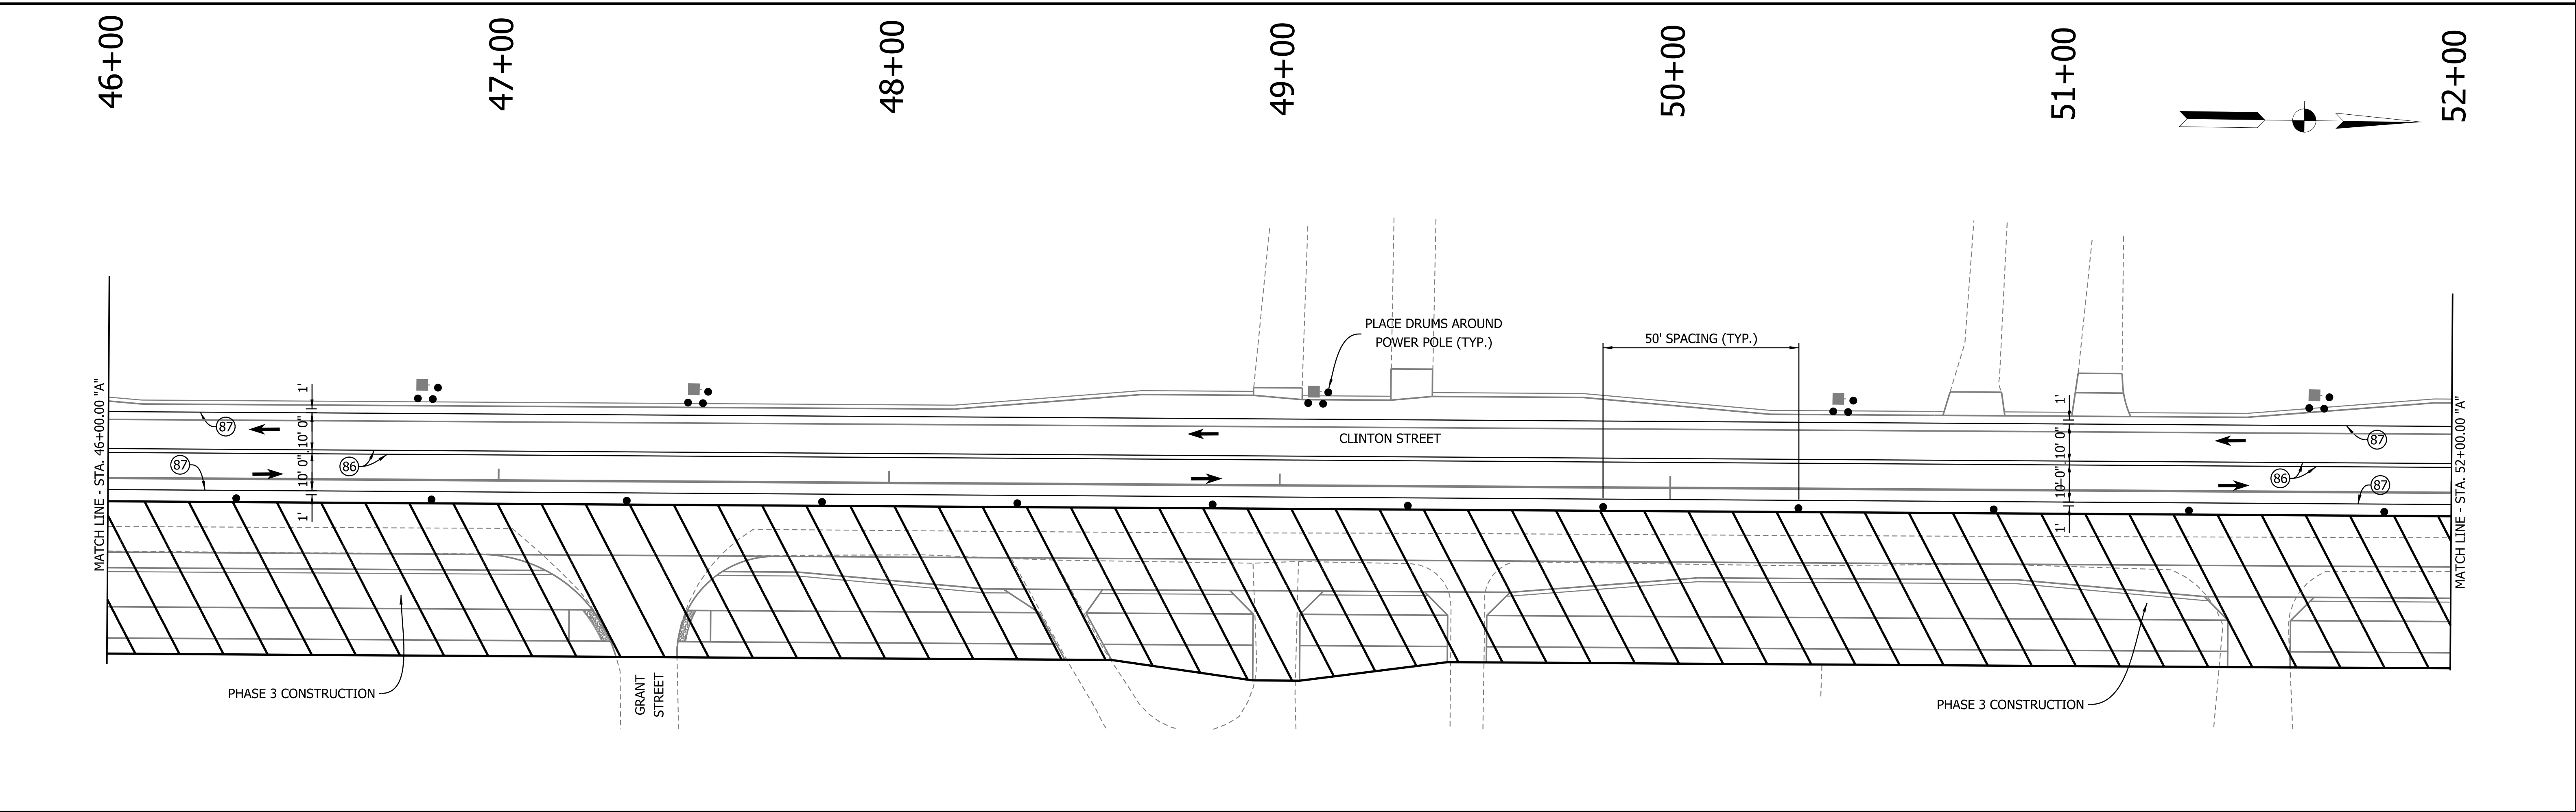

W:\Vegs_Guany\2021-0611_Vegs_Co_Clipart_PDF\Sheet\CAD\MOT PH3 5200-6400A.dgn
6/25/2025
12:52:23 PM
RDS:prtg
RUC:118



- | | | | |
|---|---|---|--|
| (81) ROAD CLOSED (R11-2) | (85) NO RIGHT TURN (XR3-1) | (K) END CONSTRUCTION (XG-20-2) | ⌵ CONSTRUCTION SIGN AND SUPPORTS |
| (82) NO LEFT TURN (XR3-2) | (86) TEMP. PAVEMENT MARKING, YELLOW, 4" | (L) WORKSITE INCREASED PENALTY SIGN (XW2-6-A) | ⊙ CHANNELIZING DEVICE, TRAFFIC MAINTENANCE BARRELS |
| (83) LEFT LANE CLOSED AHEAD (XW20-5) | (87) TEMP. PAVEMENT MARKING, WHITE, 4" | (M) ROAD CONSTRUCTION AHEAD (XW20-1) | ▨ CONSTRUCTION AREA |
| (84) LANE ENDS, MERGE LEFT SYMBOL (XW4-2-A(L) or (R)) | (88) TEMP. PAVEMENT MARKING, 24 IN. | (R) WORKSITE SPEED LIMIT SIGN ASSEMBLY | ➡ FLASHING ARROW |
| | | | ➡ DIRECTION OF TRAFFIC |



PRELIM.
STG. 3 REVIEW
NOT FOR CONSTRUCTION
06/24/25

RECOMMENDED FOR APPROVAL _____	DESIGN ENGINEER _____	DATE _____
DESIGNED: _____ KAM	DRAWN: _____ KAM	
CHECKED: _____ DPL	CHECKED: _____ DPL	

INDIANA DEPARTMENT OF TRANSPORTATION
MAINTENANCE OF TRAFFIC - PH 3 STA. 52+00.00 TO 64+00.00 "A"

HORIZONTAL SCALE 1" = 20'	BRIDGE FILE 84-00242
VERTICAL SCALE N/A	DESIGNATION 1901781 & 2500983
	SHEETS 22 of 173
	CONTRACT R-42521

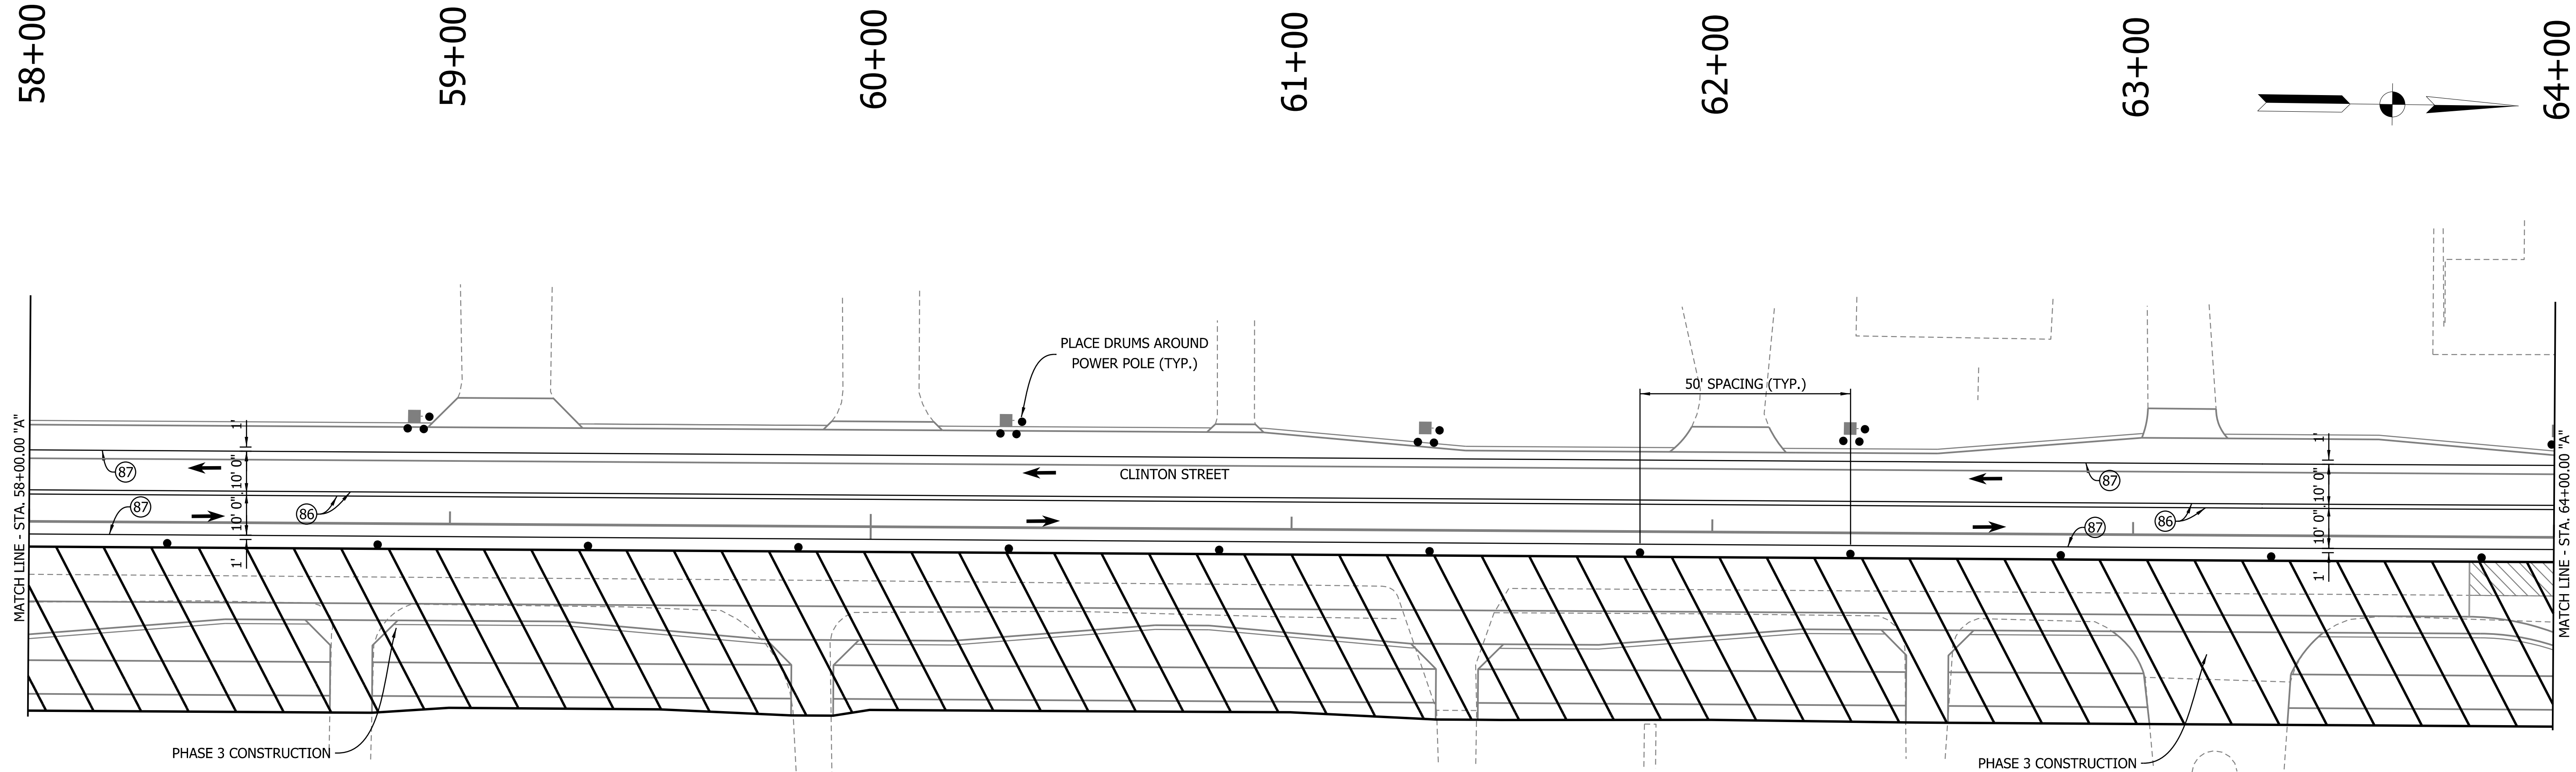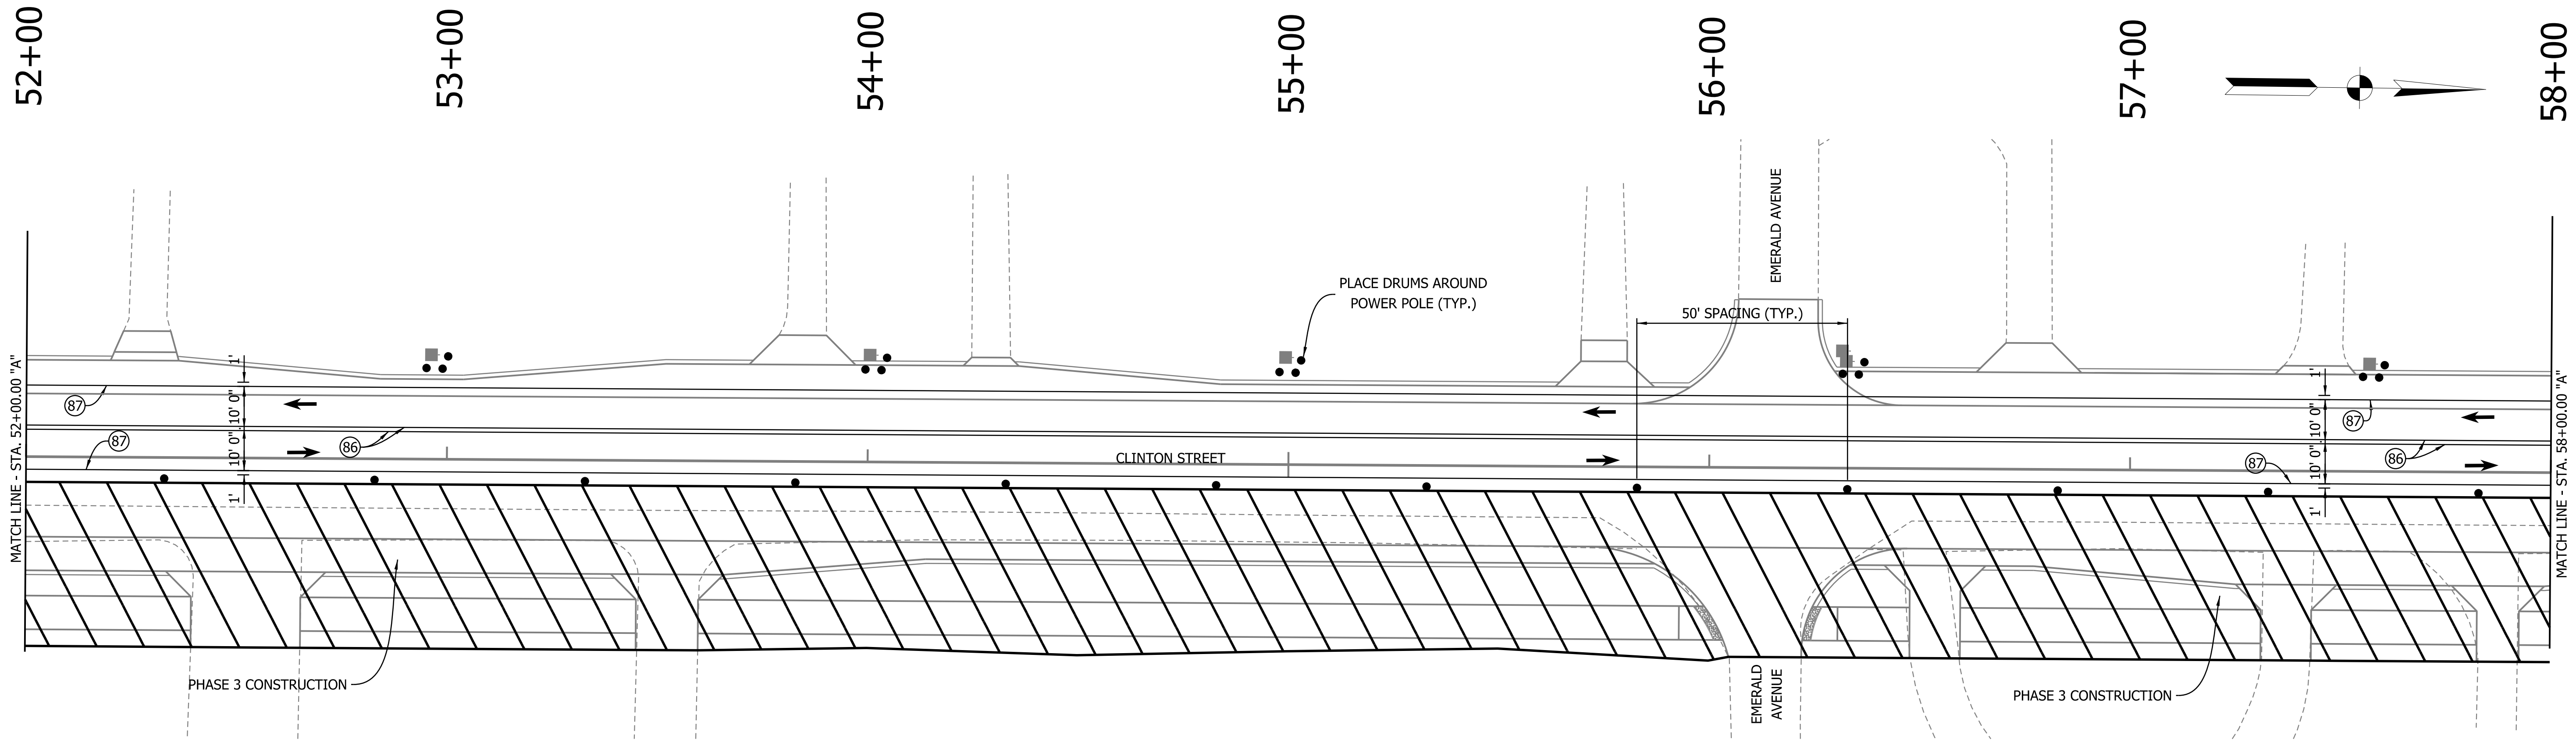

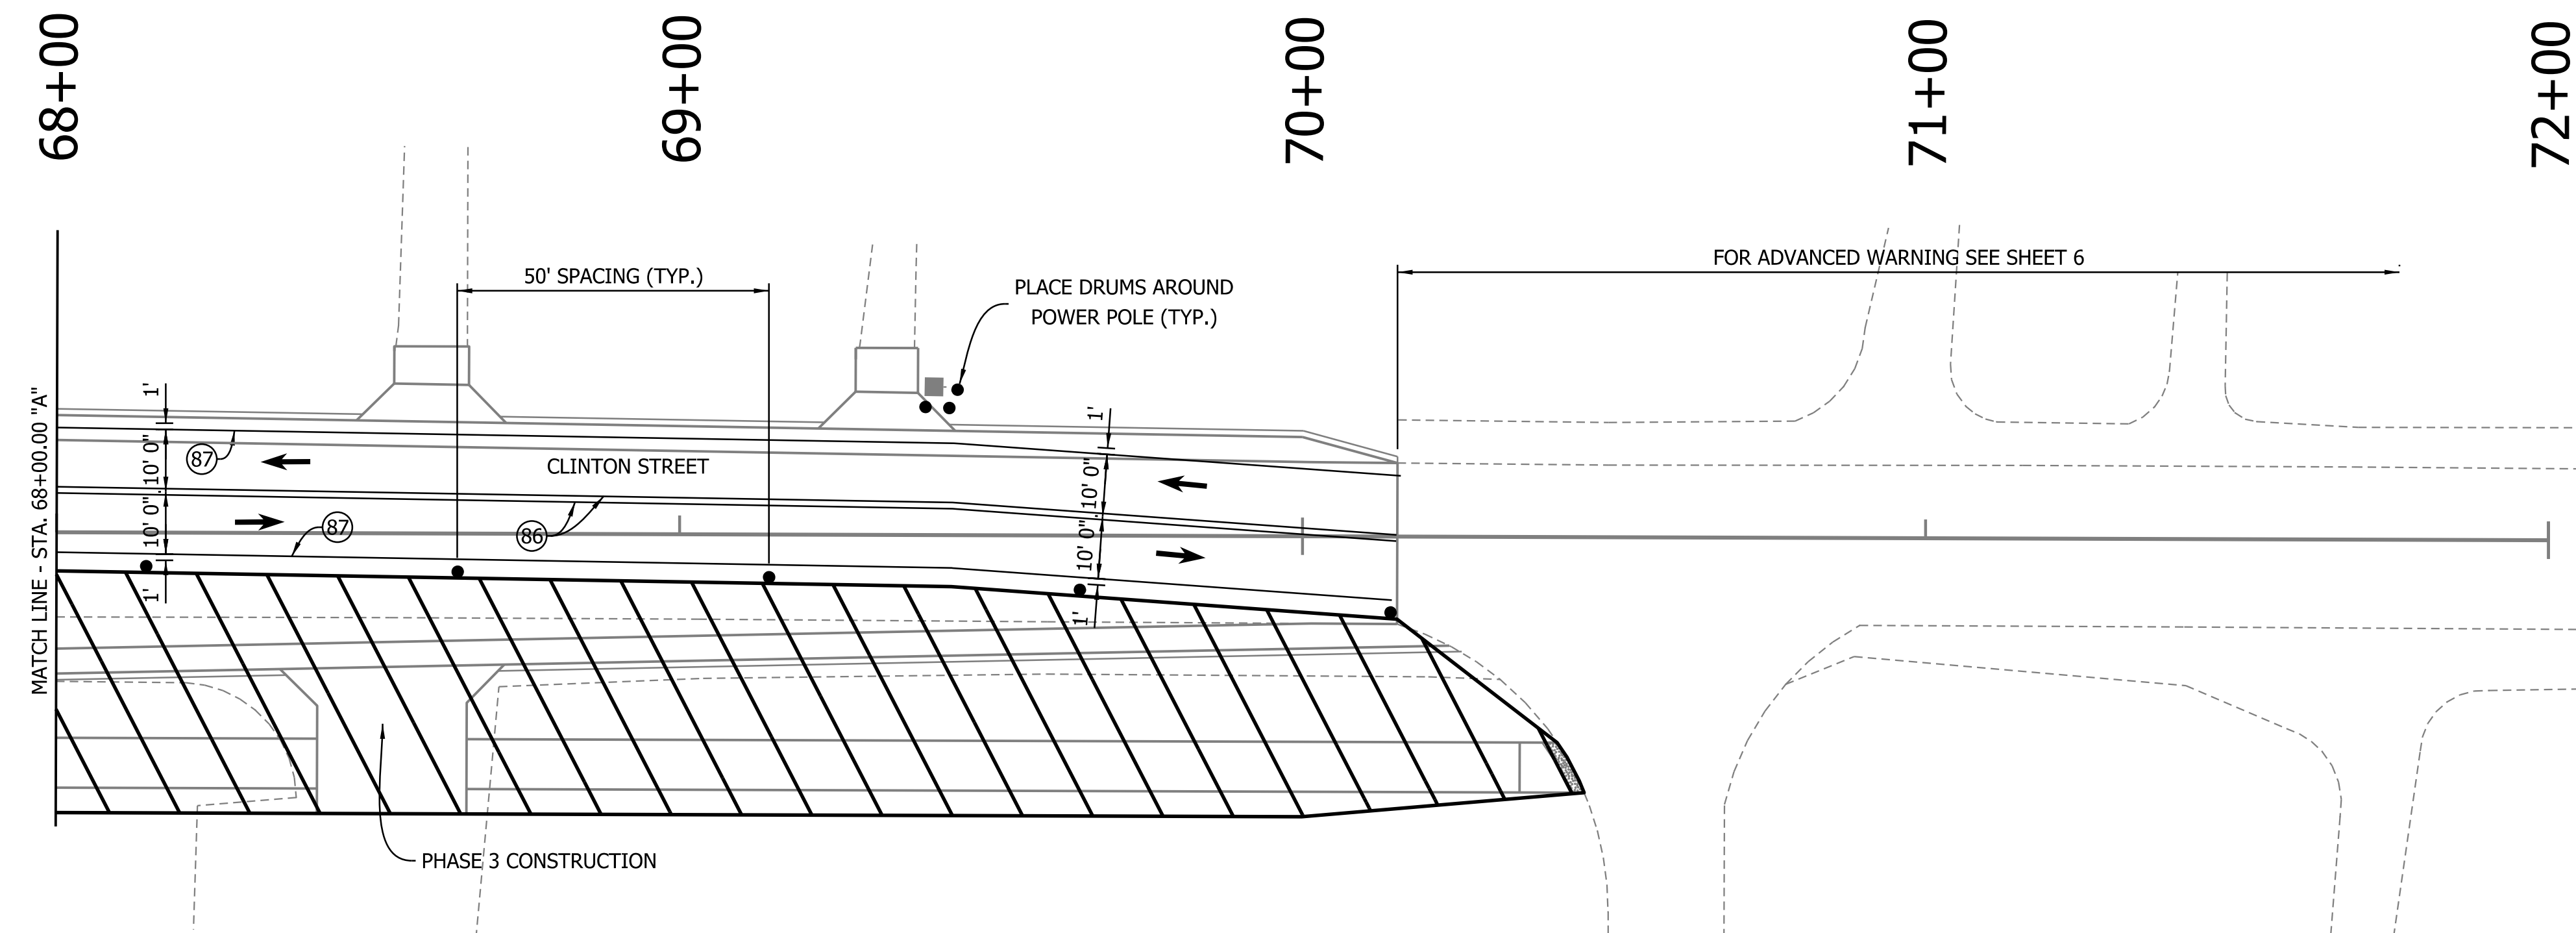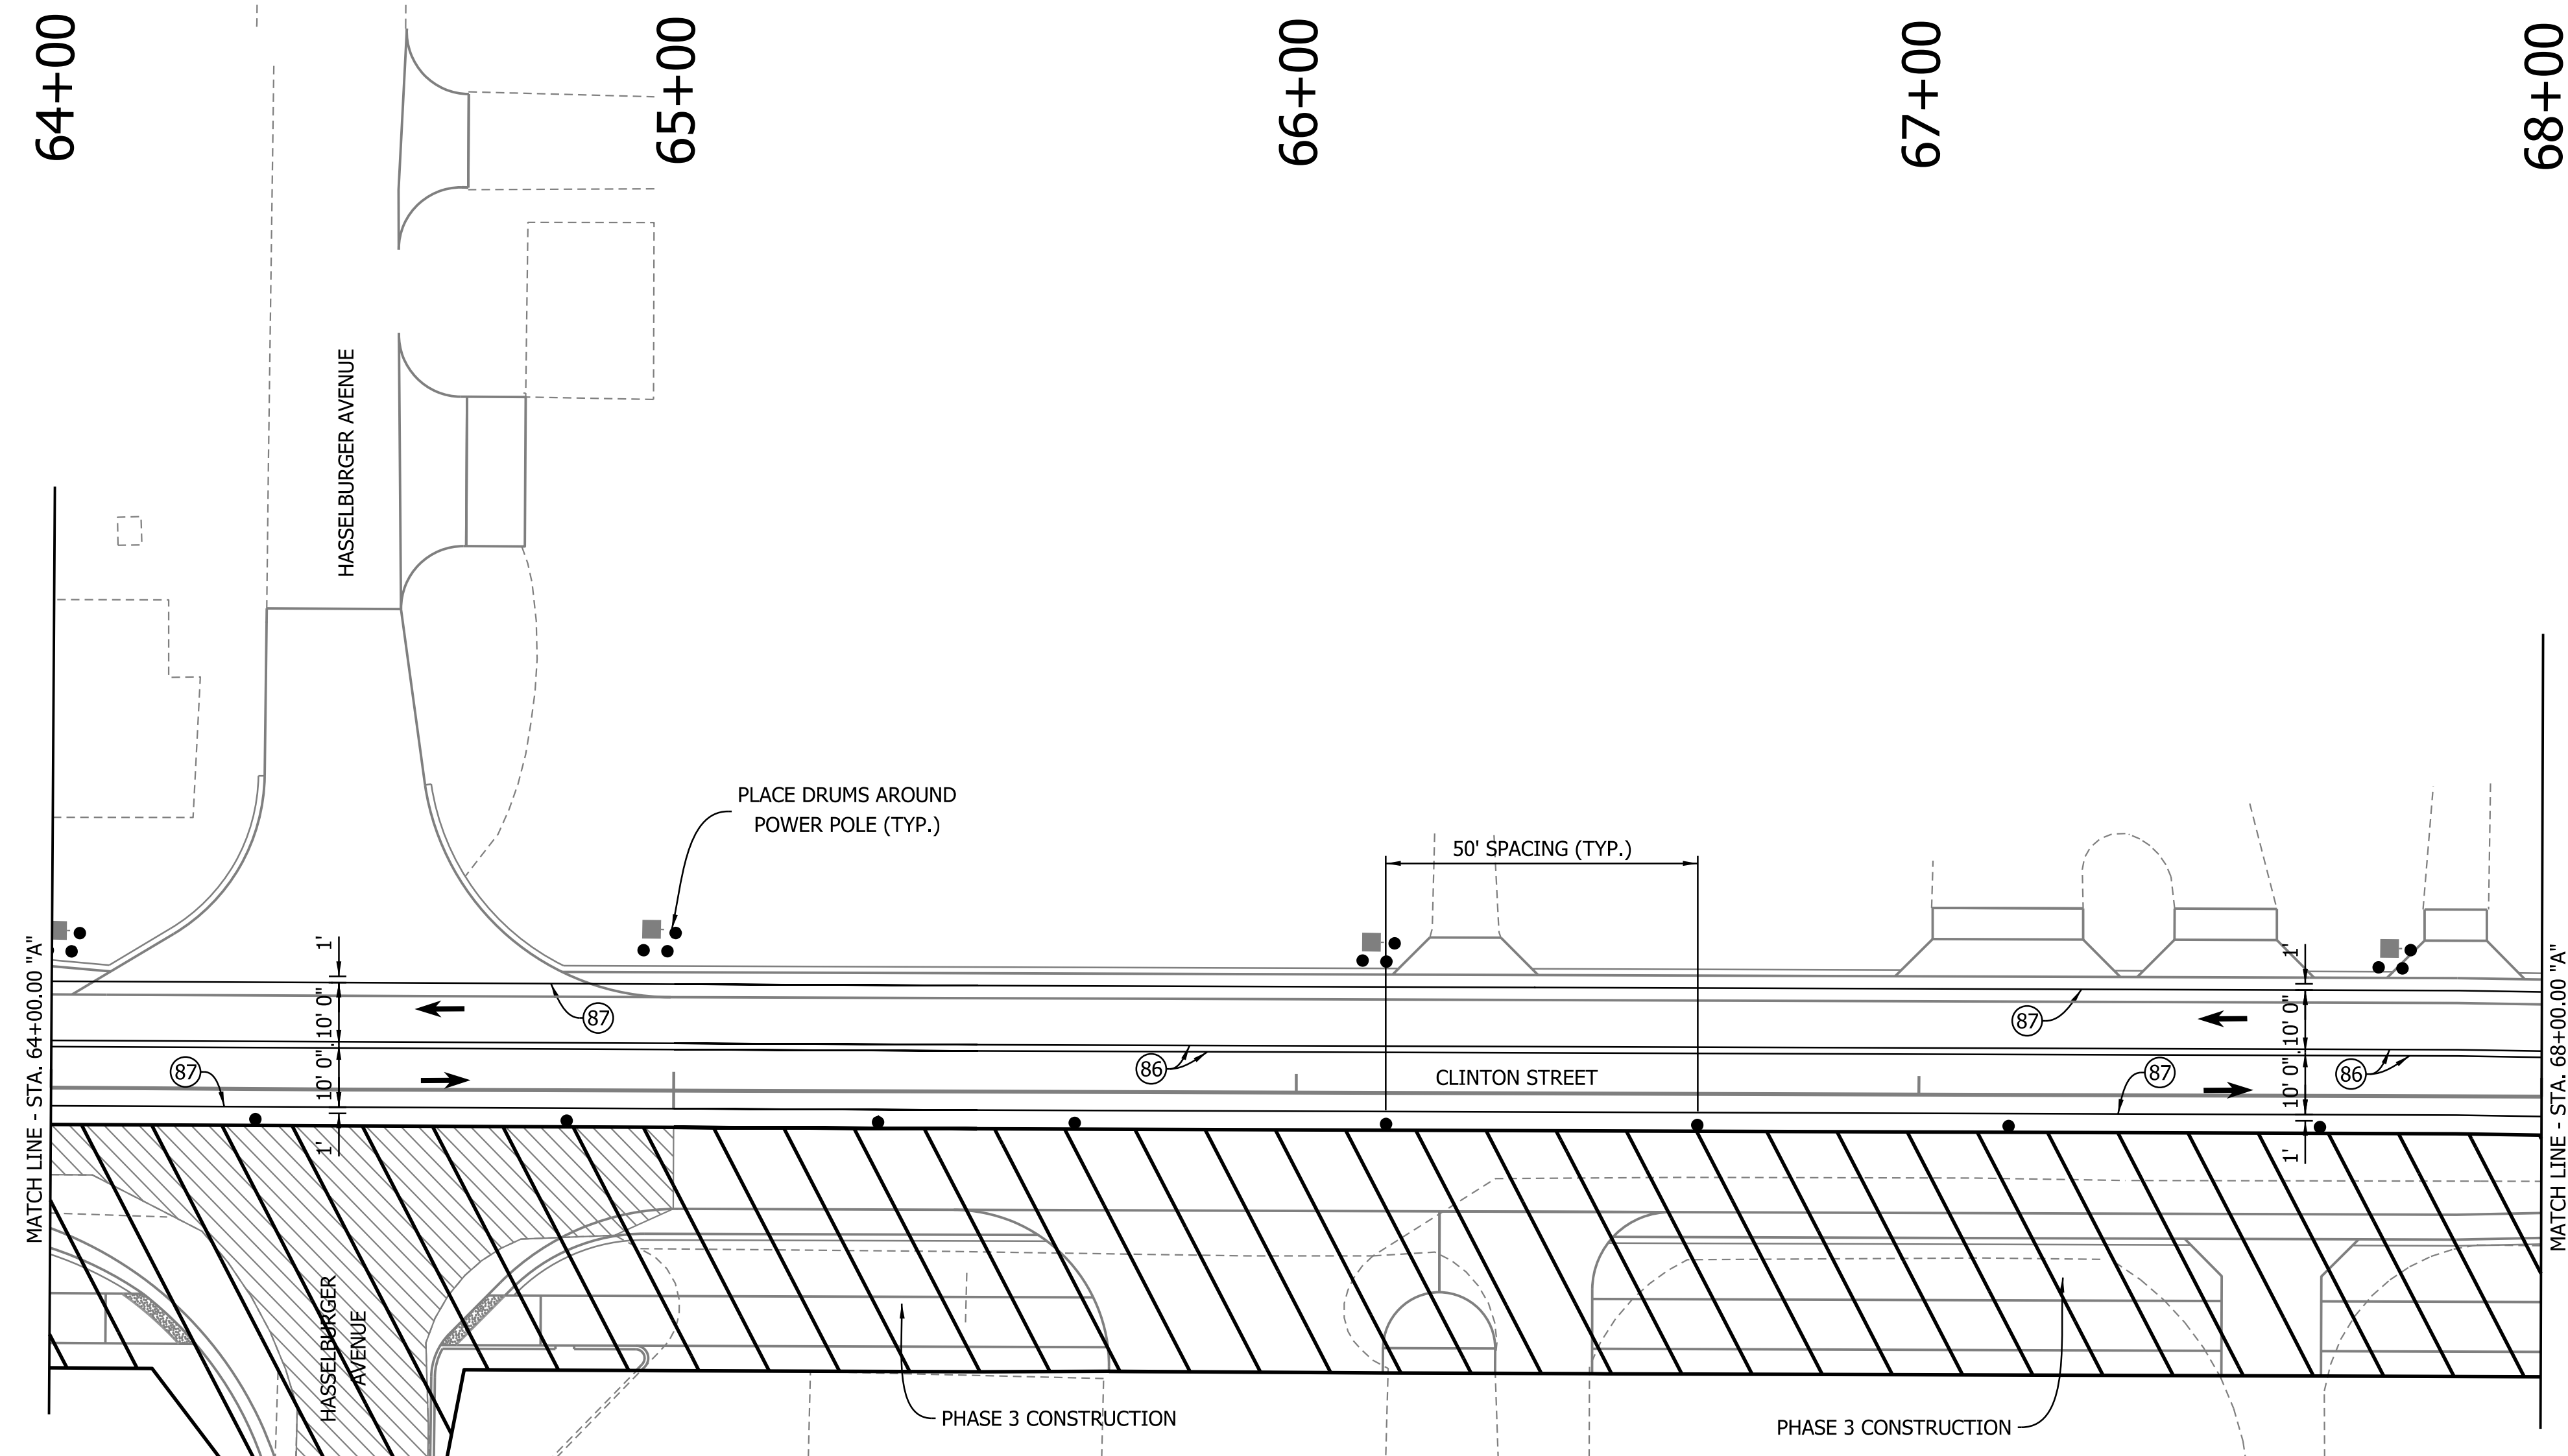

(81)	ROAD CLOSED (R11-2)	(85)	NO RIGHT TURN (XR3-1)	(K)	END CONSTRUCTION (XG-20-2)	(E)	CONSTRUCTION SIGN AND SUPPORTS
(82)	NO LEFT TURN (XR3-2)	(86)	TEMP. PAVEMENT MARKING, YELLOW, 4"	(L)	WORKSITE INCREASED PENALTY SIGN (XW2-6-A)		CHANELIZING DEVICE, TRAFFIC MAINTENANCE BARRELS
(83)	LEFT LANE CLOSED AHEAD (XW20-5)	(87)	TEMP. PAVEMENT MARKING, WHITE, 4"	(M)	ROAD CONSTRUCTION AHEAD (XW20-1)		CONSTRUCTION AREA
(84)	LANE ENDS, MERGE LEFT SYMBOL (XW4-2-A(L) or (R))	(88)	TEMP. PAVEMENT MARKING, 24 IN.	(R)	WORKSITE SPEED LIMIT SIGN ASSEMBLY		FLASHING ARROW
							DIRECTION OF TRAFFIC


**PRELIM.
STG. 3 REVIEW**
NOT FOR CONSTRUCTION
06/24/25

8	RECOMMENDED FOR APPROVAL _____		DESIGN ENGINEER _____	DATE _____
	DESIGNED: _____ KAM		DRAWN: _____ KAM	
	CHECKED: _____ DPL		CHECKED: _____ DPL	

INDIANA DEPARTMENT
OF TRANSPORTATION

MAINTENANCE OF TRAFFIC - PH 3
STA. 64+00.00 TO 72+00.00 "A"

HORIZONTAL SCALE	BRIDGE FILE
1" = 20'	84-00242
VERTICAL SCALE	DESIGNATION
N/A	1901781 & 2500983
	SHEETS
	23 of 173
	CONTRACT
	8-12521

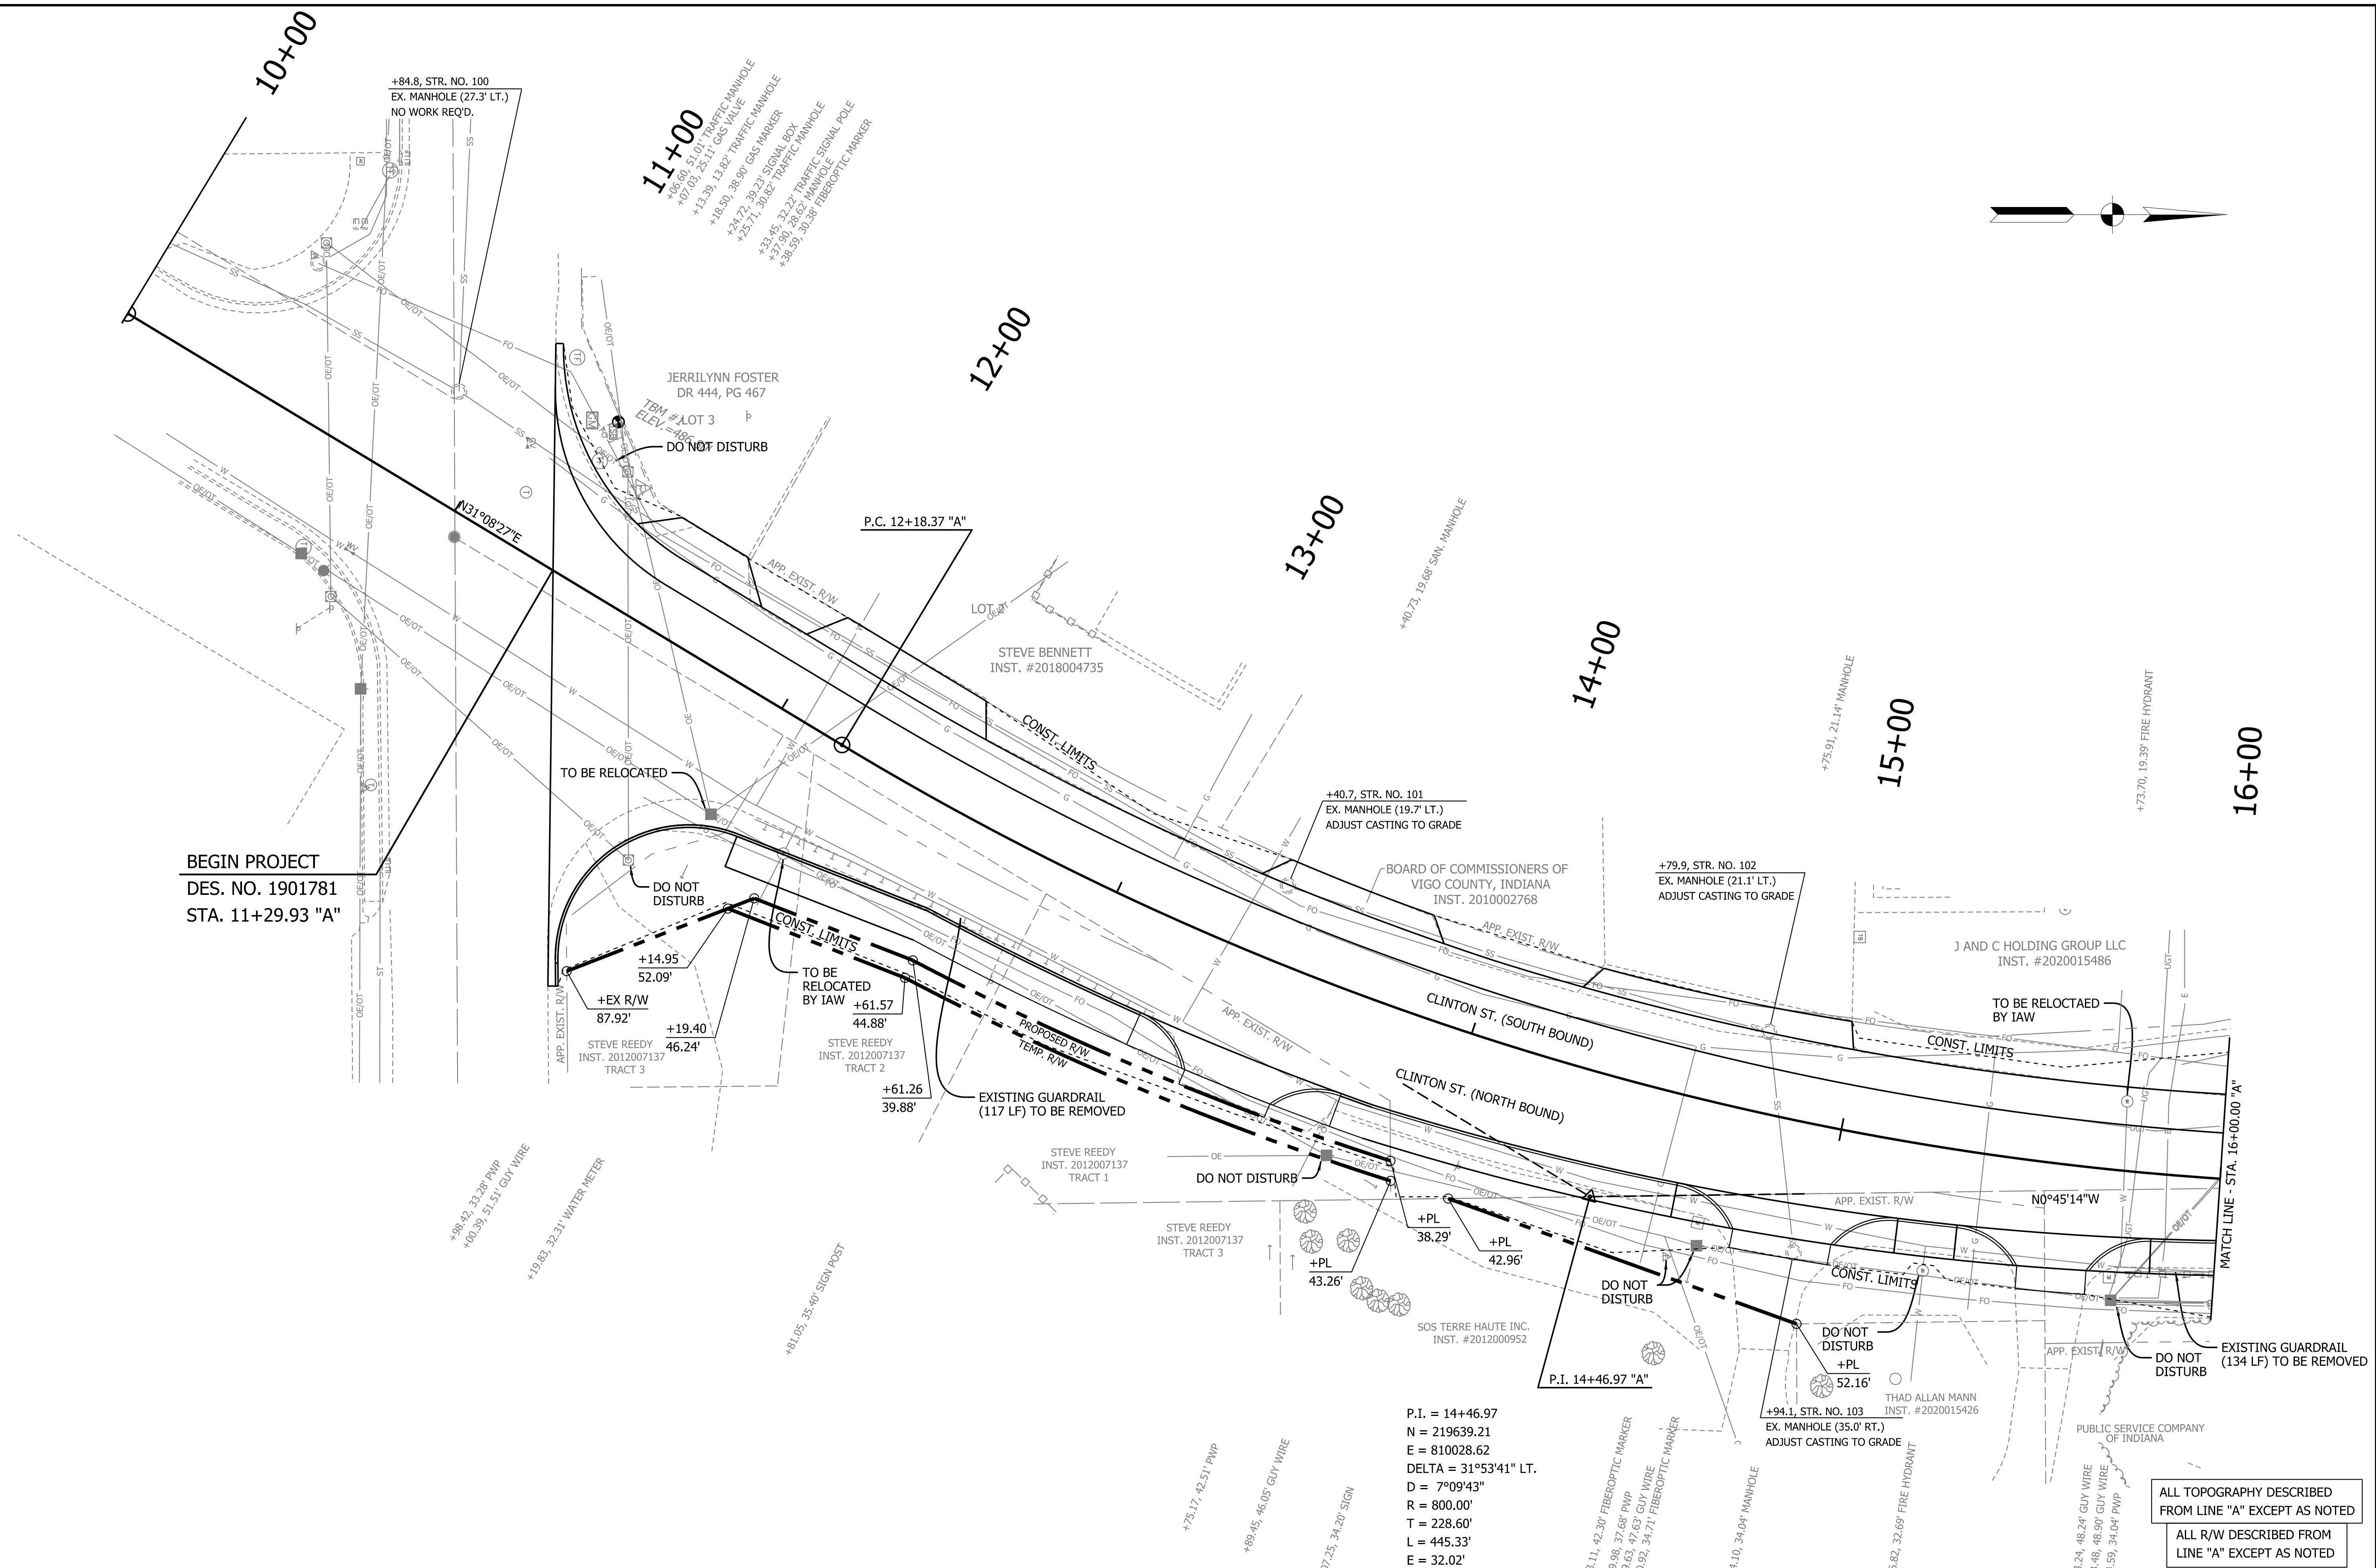


BEGIN PROJECT
DES. NO. 1901781
STA. 11+29.93 "A"


ALL TOPOGRAPHY DESCRIBED FROM LINE "A" EXCEPT AS NOTED	
ALL R/W DESCRIBED FROM LINE "A" EXCEPT AS NOTED	

SEE CONSTRUCTION DETAIL SHEETS FOR LEGEND					PRELIM. STG. 3 REVIEW NOT FOR CONSTRUCTION 06/24/25	RECOMMENDED FOR APPROVAL _____ DATE _____ DESIGN ENGINEER _____		INDIANA DEPARTMENT OF TRANSPORTATION	HORIZONTAL SCALE	BRIDGE FILE
						DESIGNED: _____ KAM DRAWN: _____ KAM	1" = 20'		84-00242	
						CHECKED: _____ DPL CHECKED: _____ DPL	VERTICAL SCALE	DESIGNATION		
							N/A	1901781 & 2500983	SHEETS	
									24	of 173
									CONTRACT	
									R-42521	

TBM #301
SCRIBED "X" IN CONCRETE
STA. 11+24.56 "A", 42.10' LT.
ELEV. = 486.80

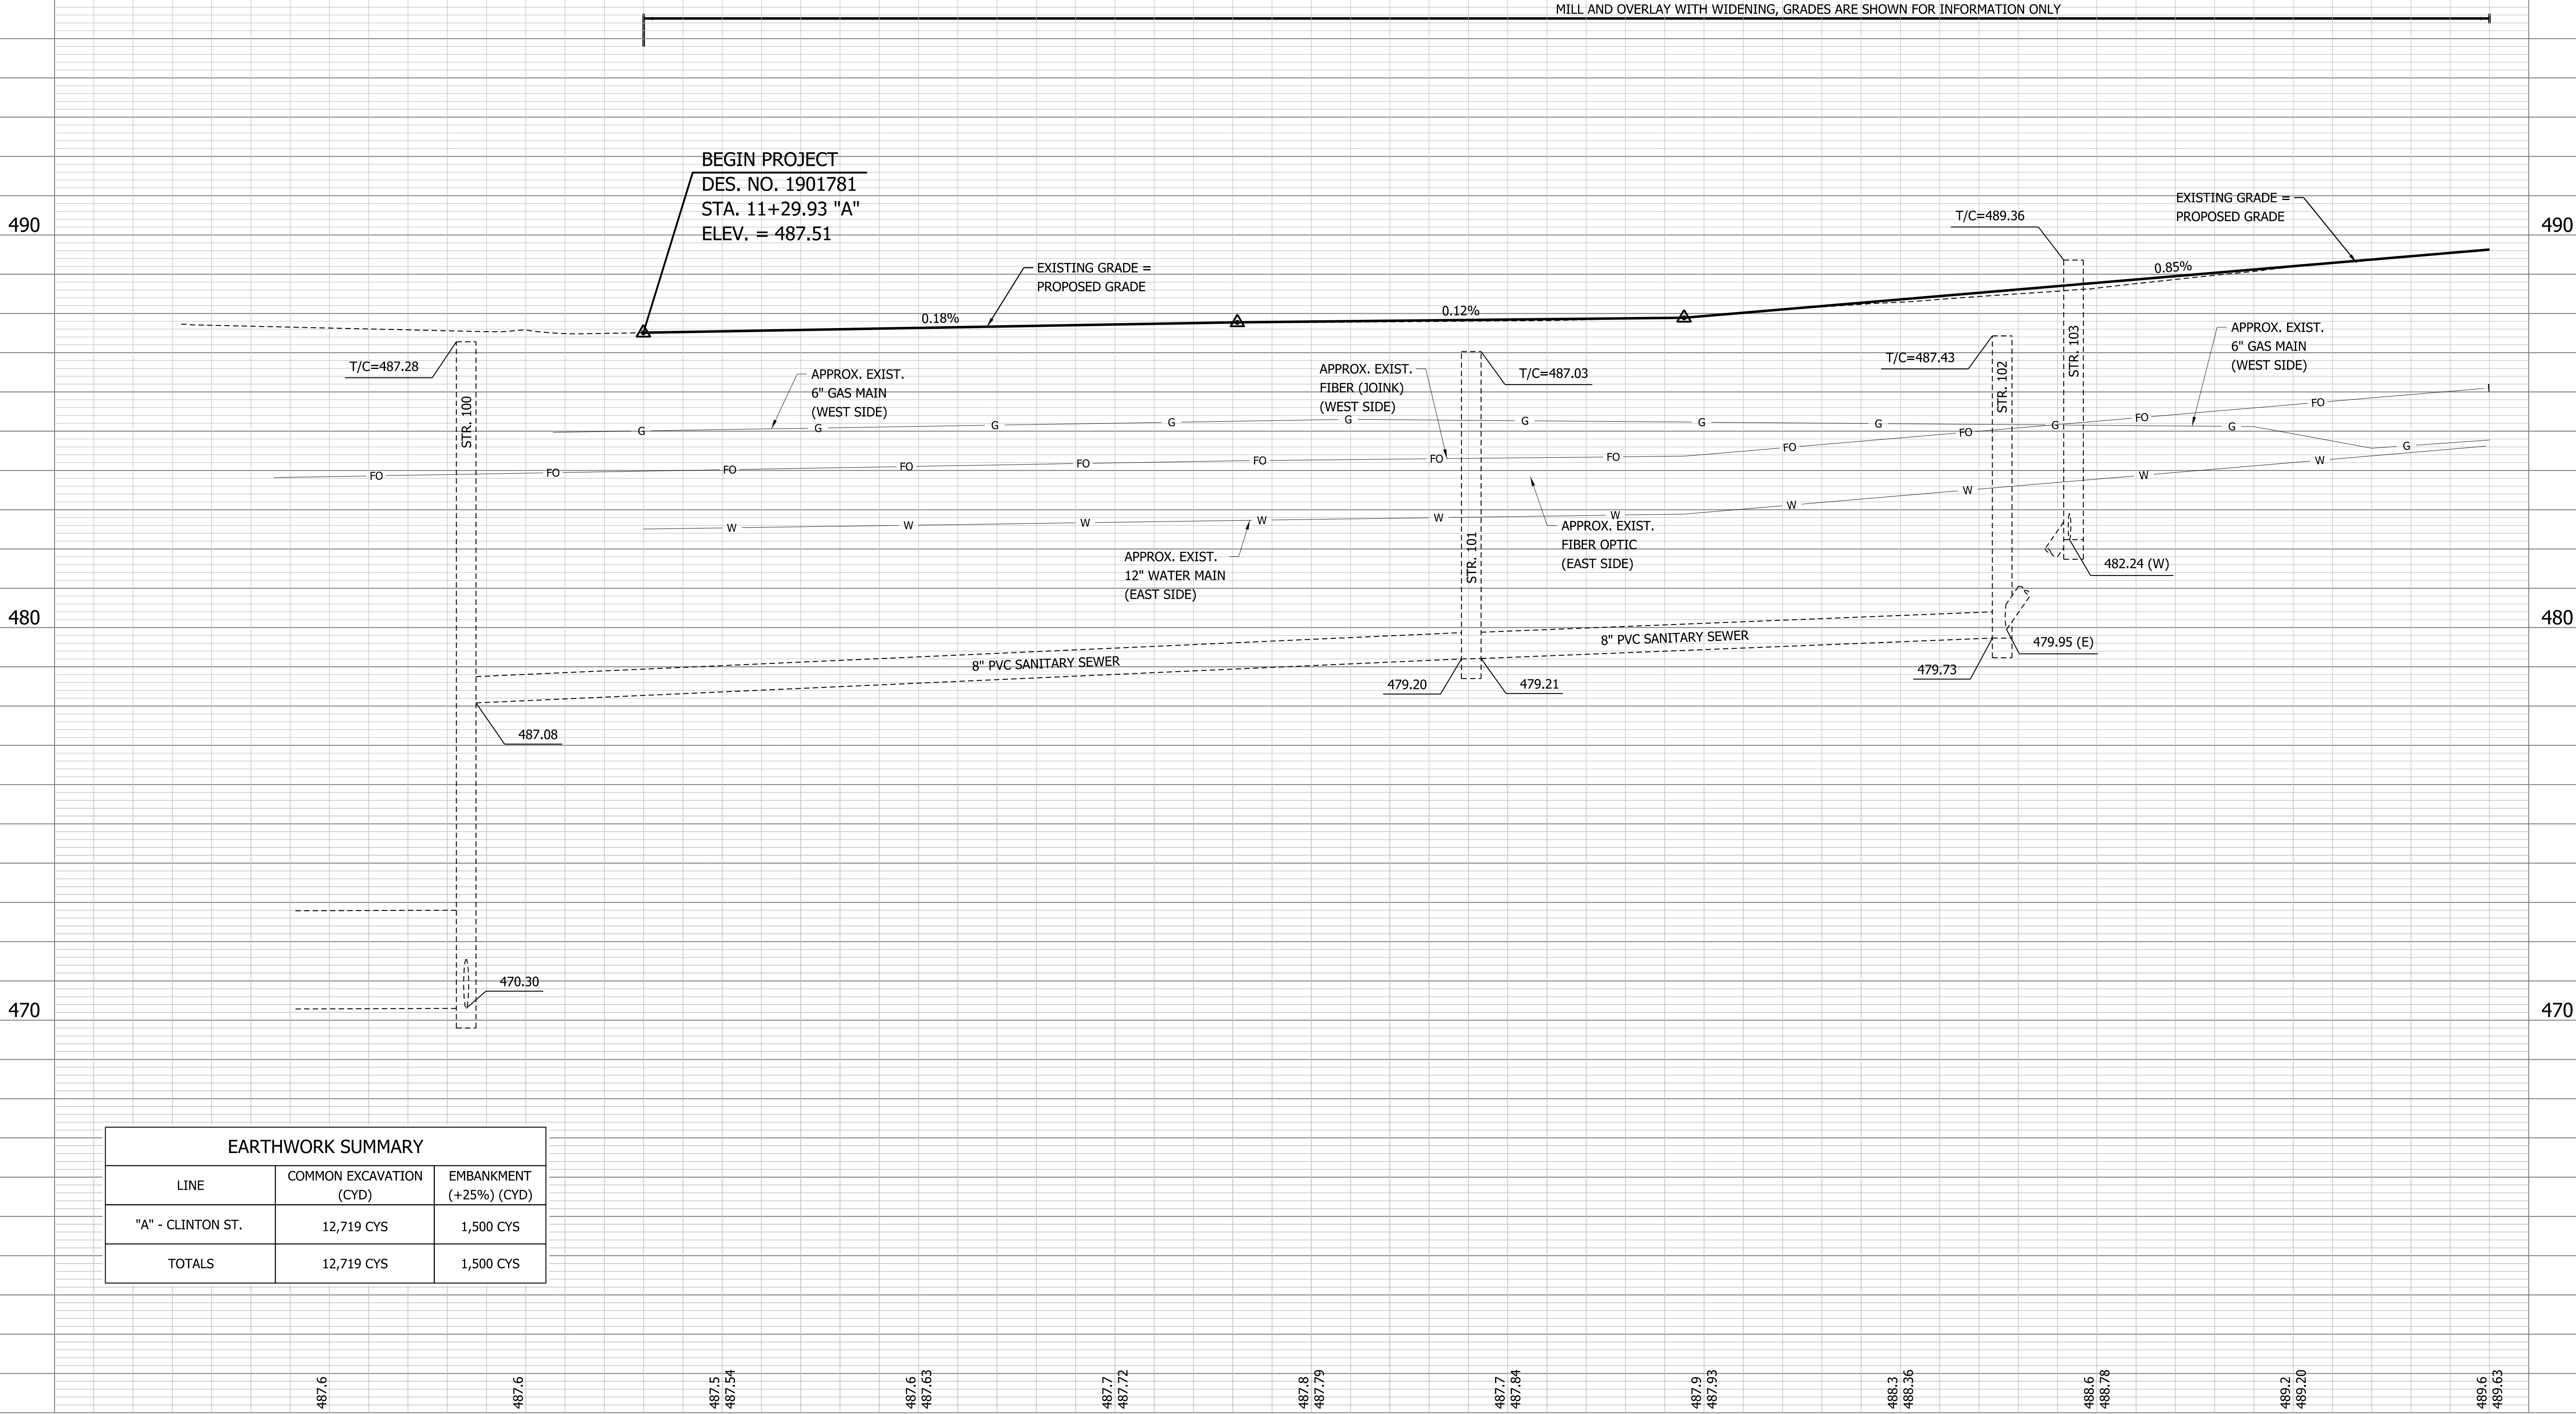

EARTHWORK SUMMARY		
LINE	COMMON EXCAVATION (CYD)	EMBANKMENT (+25%) (CYD)
"A" - CLINTON ST.	12,719 CYS	1,500 CYS
TOTALS	12,719 CYS	1,500 CYS

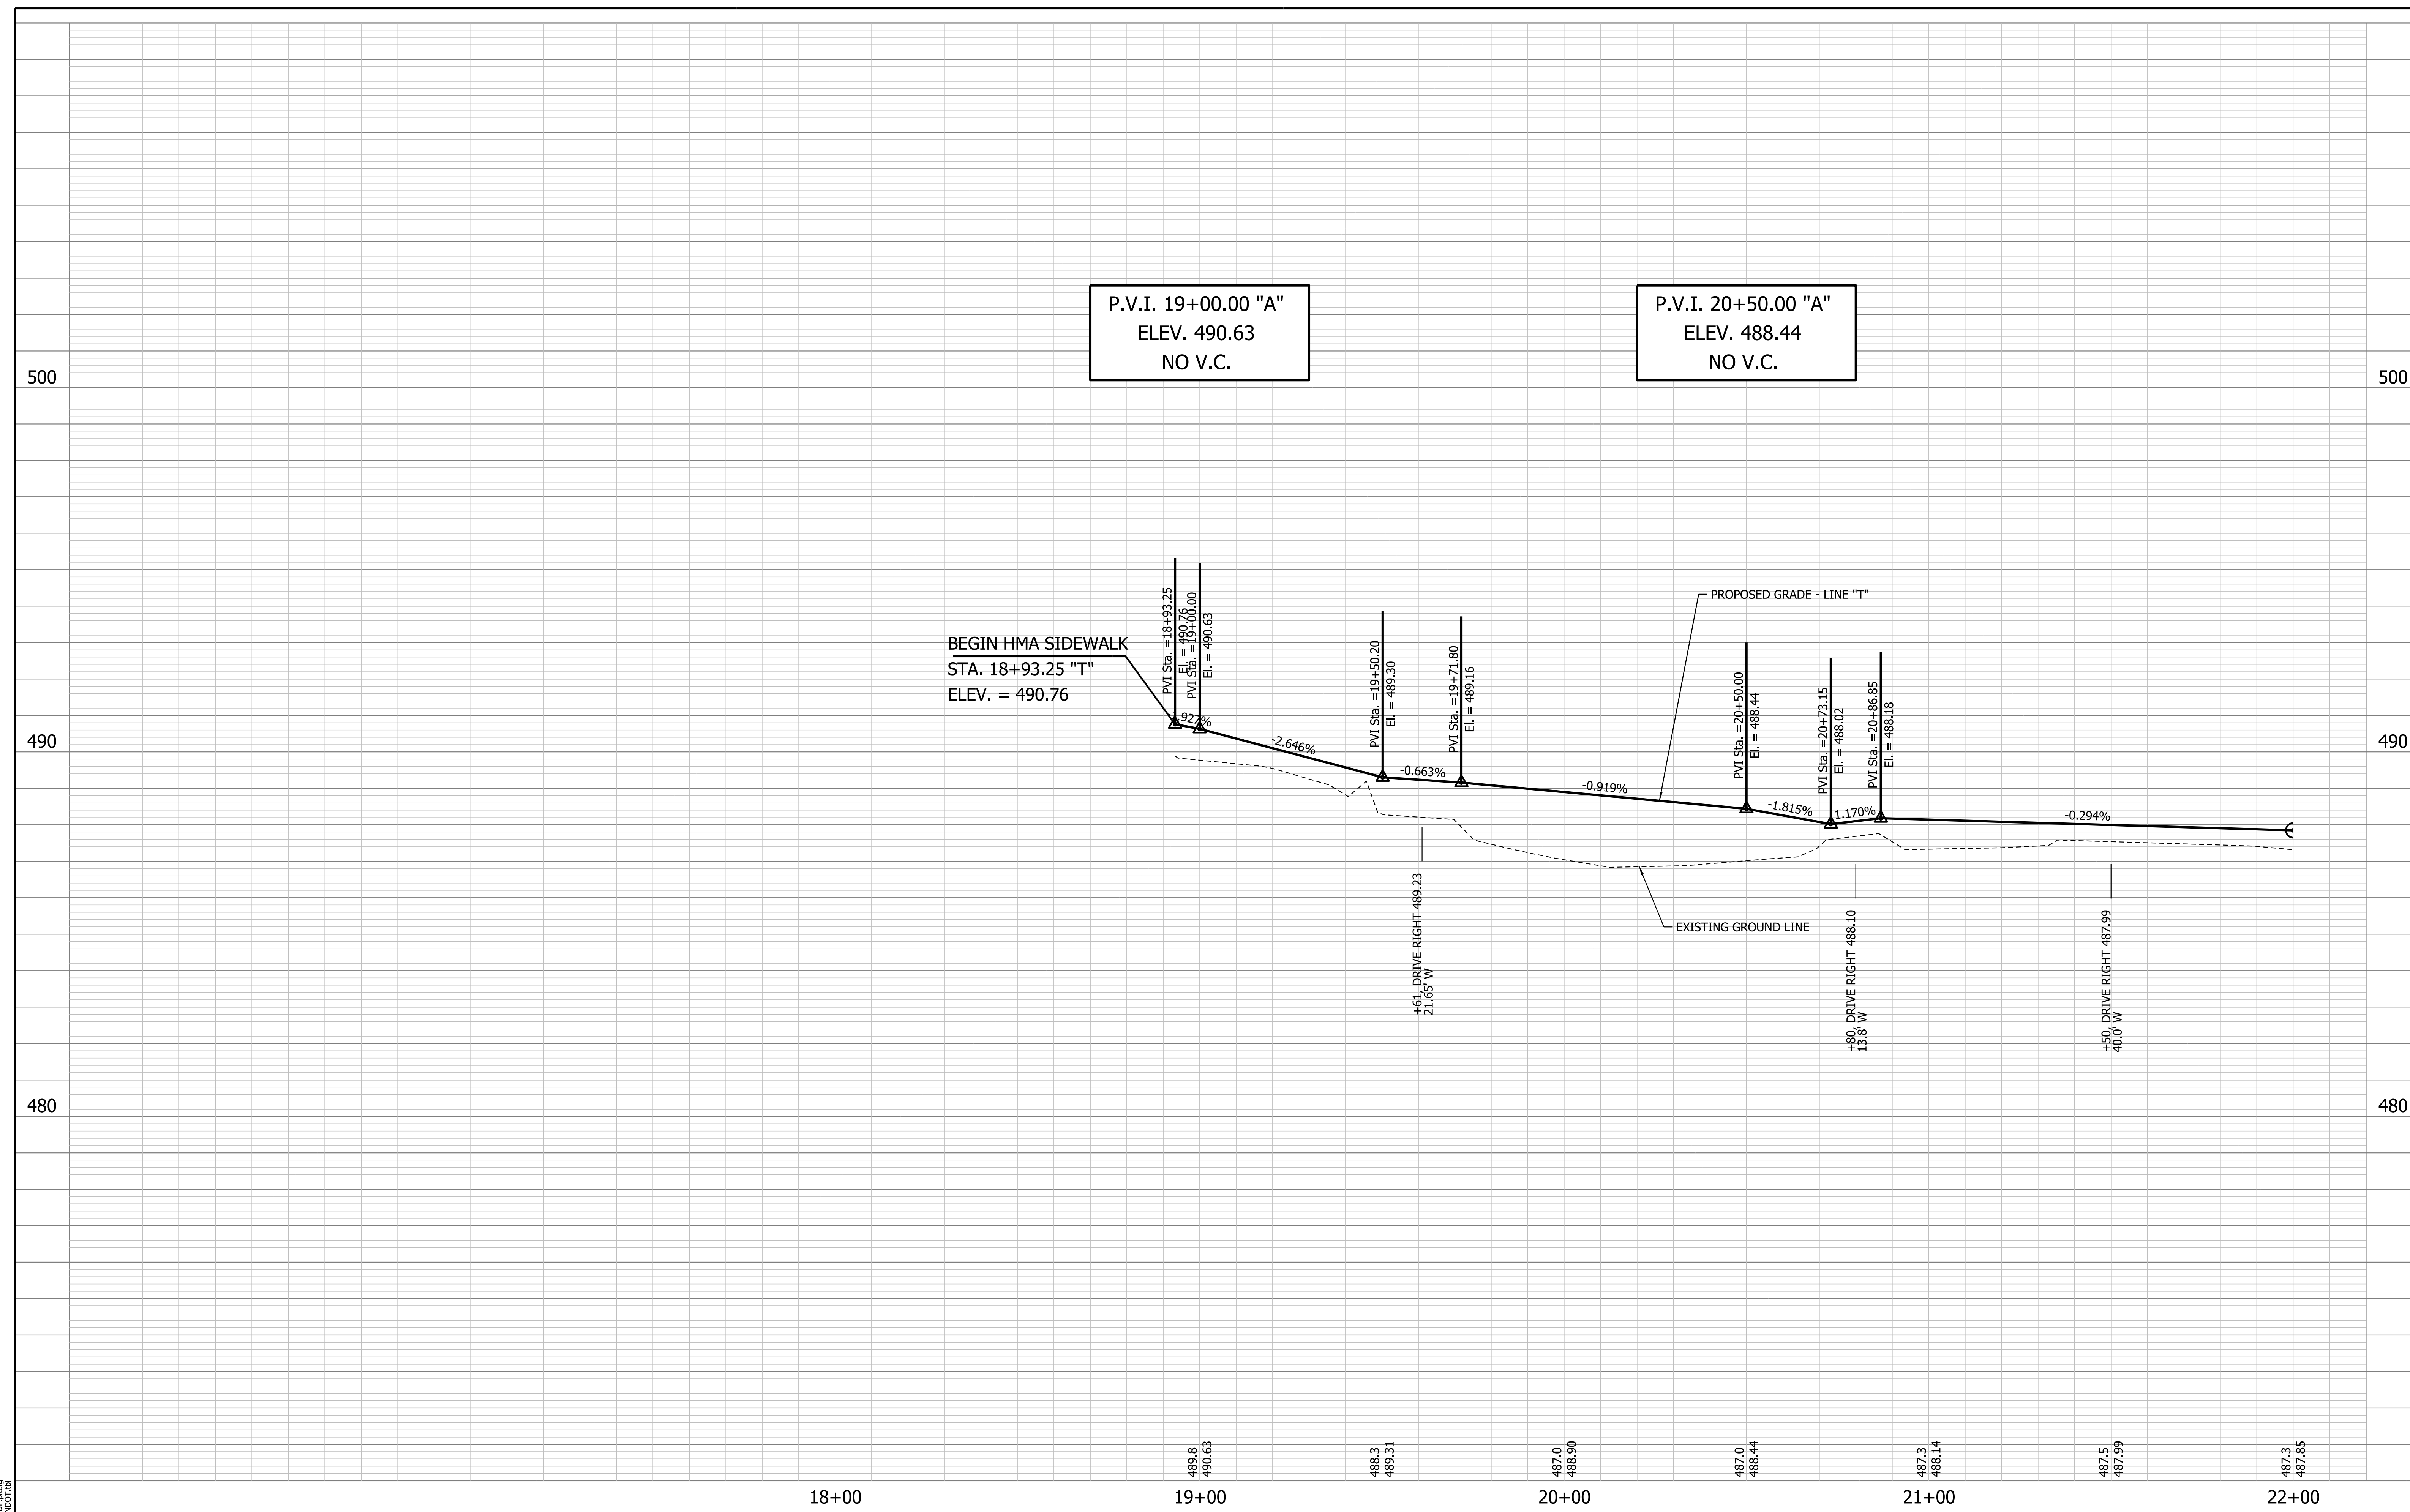

PROFILE GRADE ACROSS DRIVES
FOR INFORMATION ONLY. SEE
DRIVE PROFILES FOR DRIVEWAY
GRADES.

PRELIM.
STG. 3 REVIEW
NOT FOR CONSTRUCTION
06/24/25

RECOMMENDED FOR APPROVAL _____		DESIGN ENGINEER _____	DATE _____
DESIGNED: _____	KAM	DRAWN: _____	KAM
CHECKED: _____	DPL	CHECKED: _____	DPL

INDIANA DEPARTMENT
OF TRANSPORTATION

PROFILE SHEET - HMA SIDEWALK STA. 18+00.00 TO STA. 22+00.00 "T"

HORIZONTAL SCALE	BRIDGE FILE	
1" = 20'	84-00242	
VERTICAL SCALE	DESIGNATION	
1" = 2'	1901781 & 2500983	
	SHEETS	
	28	173
	CONTRACT	
	R-42521	

W:\Vigo County\2021-081 Vigo Co-Clinton Rd\Design\CAD\ProT 1600-2200.dgn
6/25/2025
REVISION 3.0
PDF:pltrcg
INDOT.tbl
12:20

\\V:\p\G\m\2021-081 Vgo Co - Clarks Rd\Drawings\2200-2800A.dgn
6/25/2025
12:55:10 PM
RFS:phg
NOC:JLB


SEE CONSTRUCTION DETAIL SHEETS FOR LEGEND				

PRELIM.
STG. 3 REVIEW
NOT FOR CONSTRUCTION
06/24/25

RECOMMENDED FOR APPROVAL _____	DESIGN ENGINEER _____	DATE _____
DESIGNED: _____ KAM	DRAWN: _____ KAM	
CHECKED: _____ DPL	CHECKED: _____ DPL	

INDIANA DEPARTMENT OF TRANSPORTATION
PLAN SHEET STA. 22+00.00 TO 28+00.00 "A"

HORIZONTAL SCALE 1" = 20'	BRIDGE FILE 84-00242
VERTICAL SCALE N/A	DESIGNATION 1901781 & 2500983
	SHEETS 29 of 173
	CONTRACT R-42521

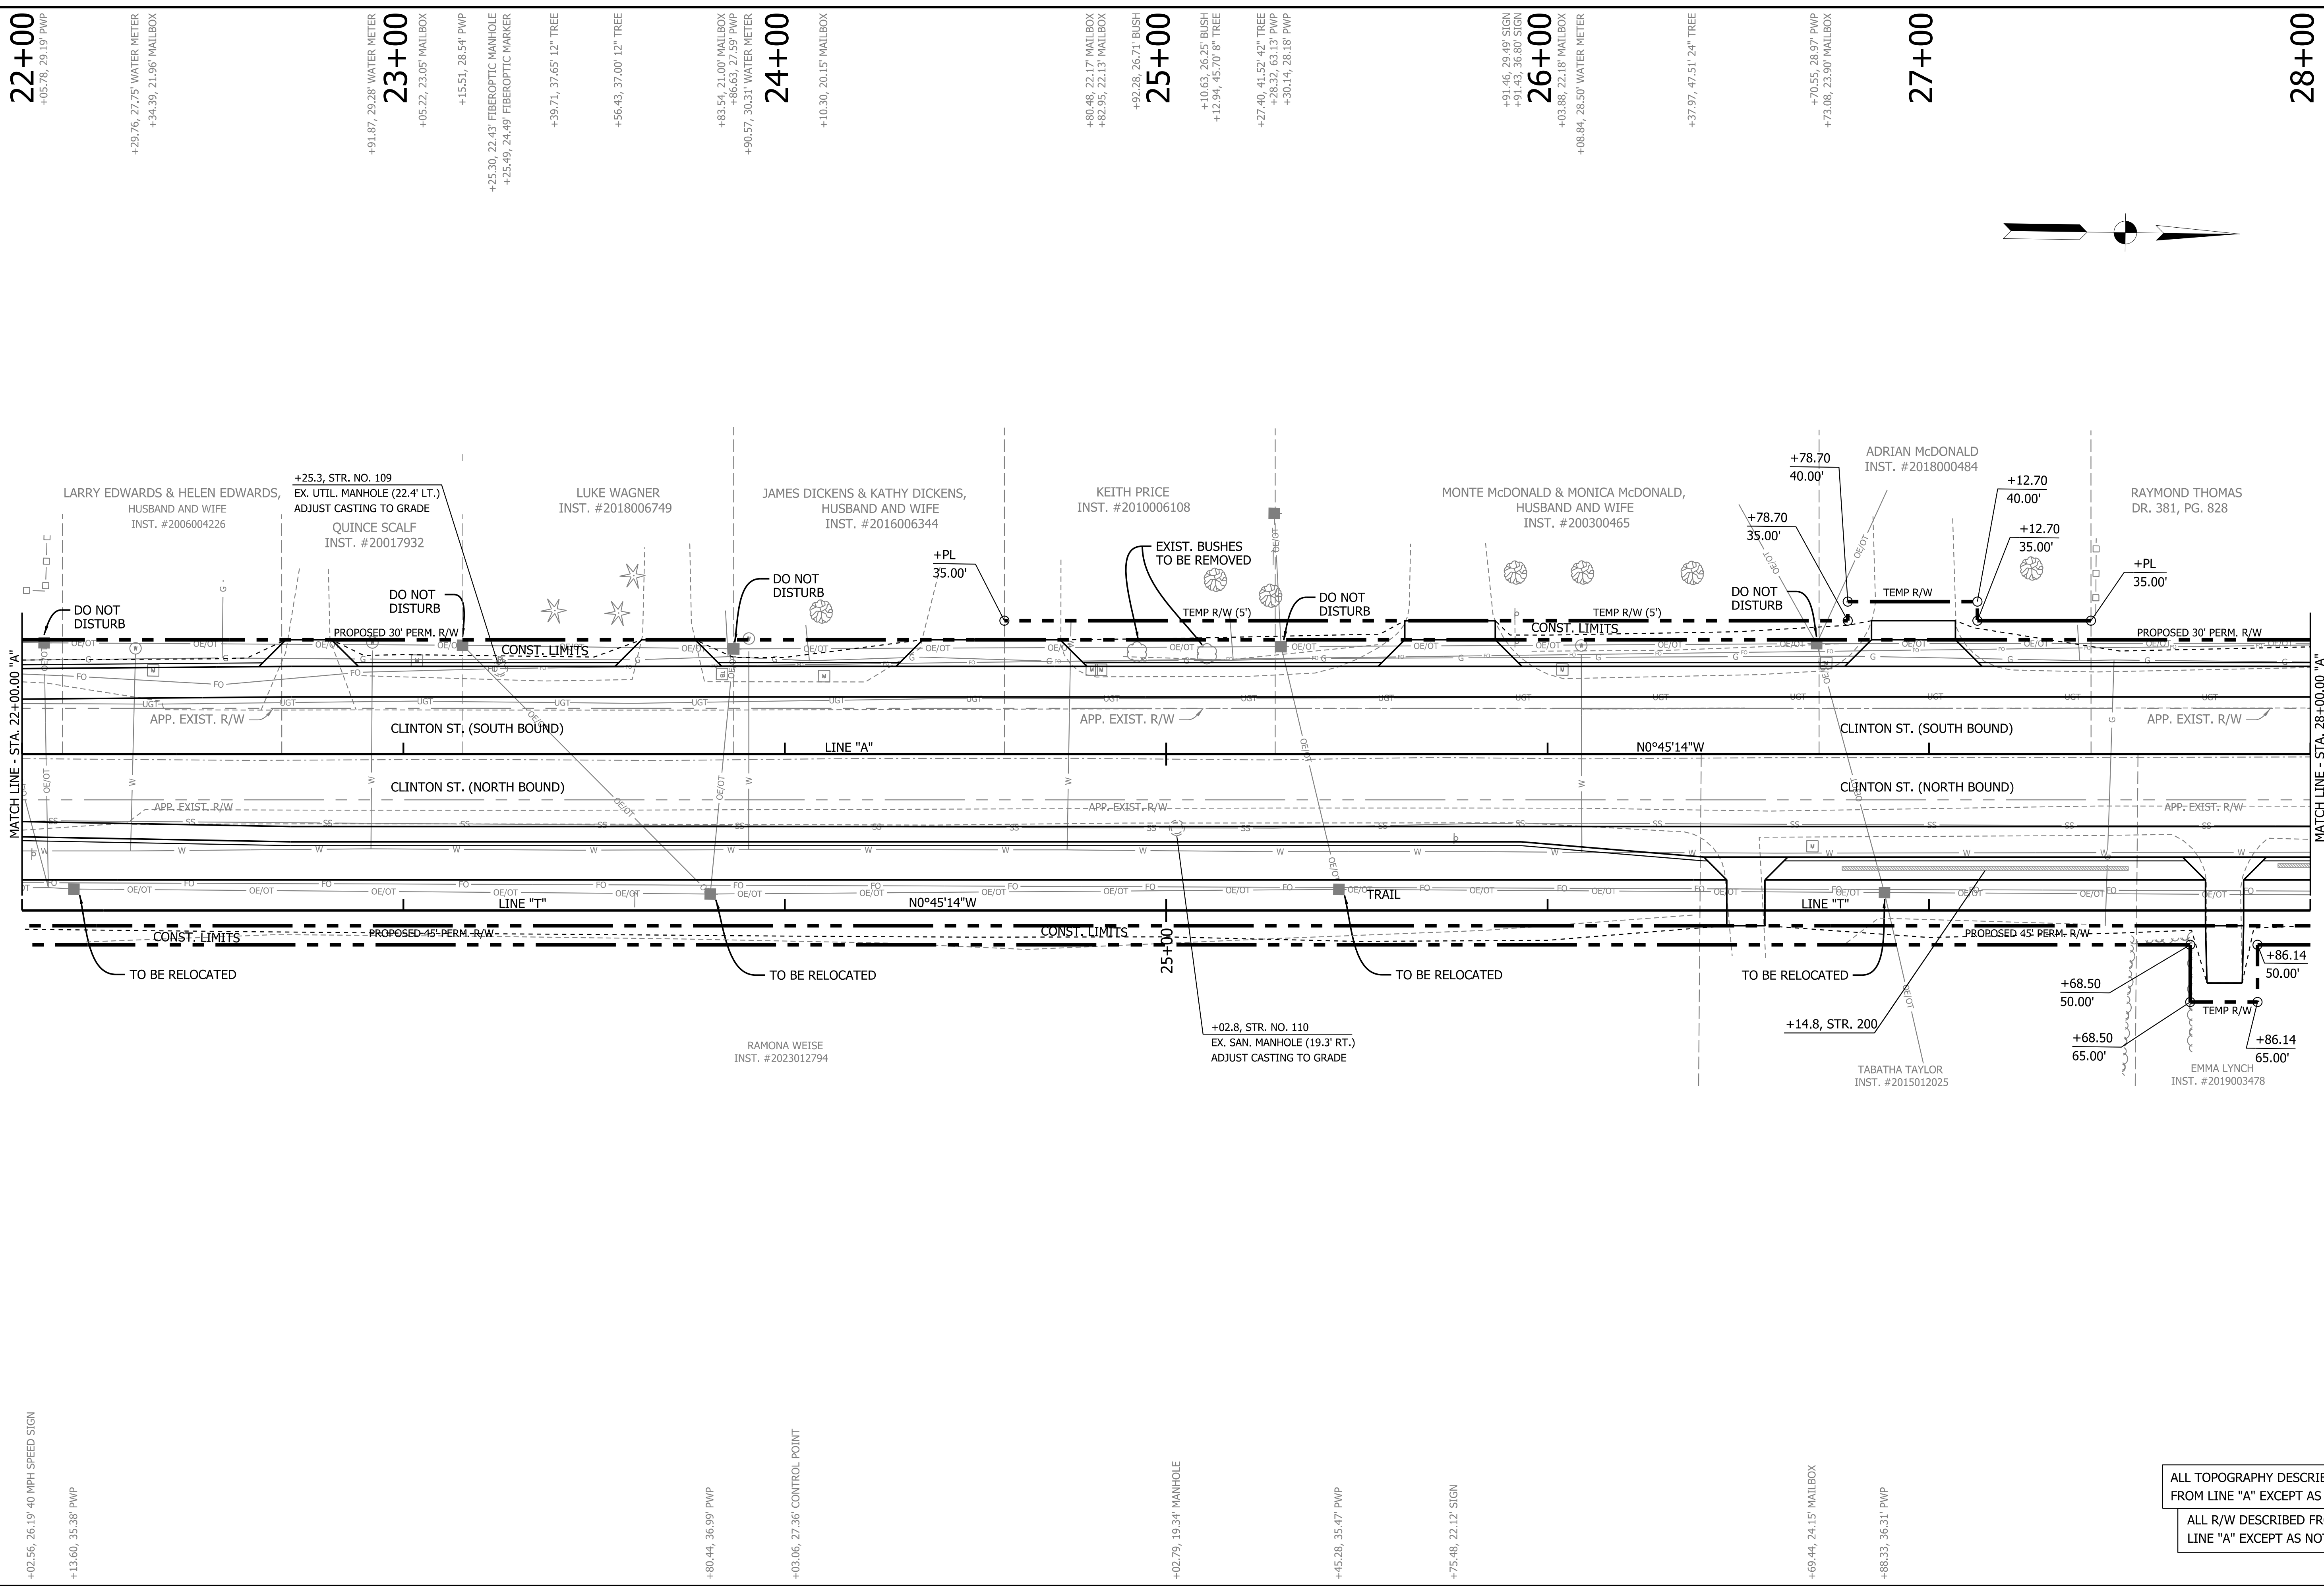


ALL TOPOGRAPHY DESCRIBED FROM LINE "A" EXCEPT AS NOTED

ALL R/W DESCRIBED FROM LINE "A" EXCEPT AS NOTED

TBM #302
HEAD OF RR SPIKE IN WESTSIDE PP
STA. 22+13.47 "A", 34.37' RT.
ELEV. = 488.58

MILL AND OVERLAY WITH WIDENING, GRADES ARE SHOWN FOR INFORMATION ONLY

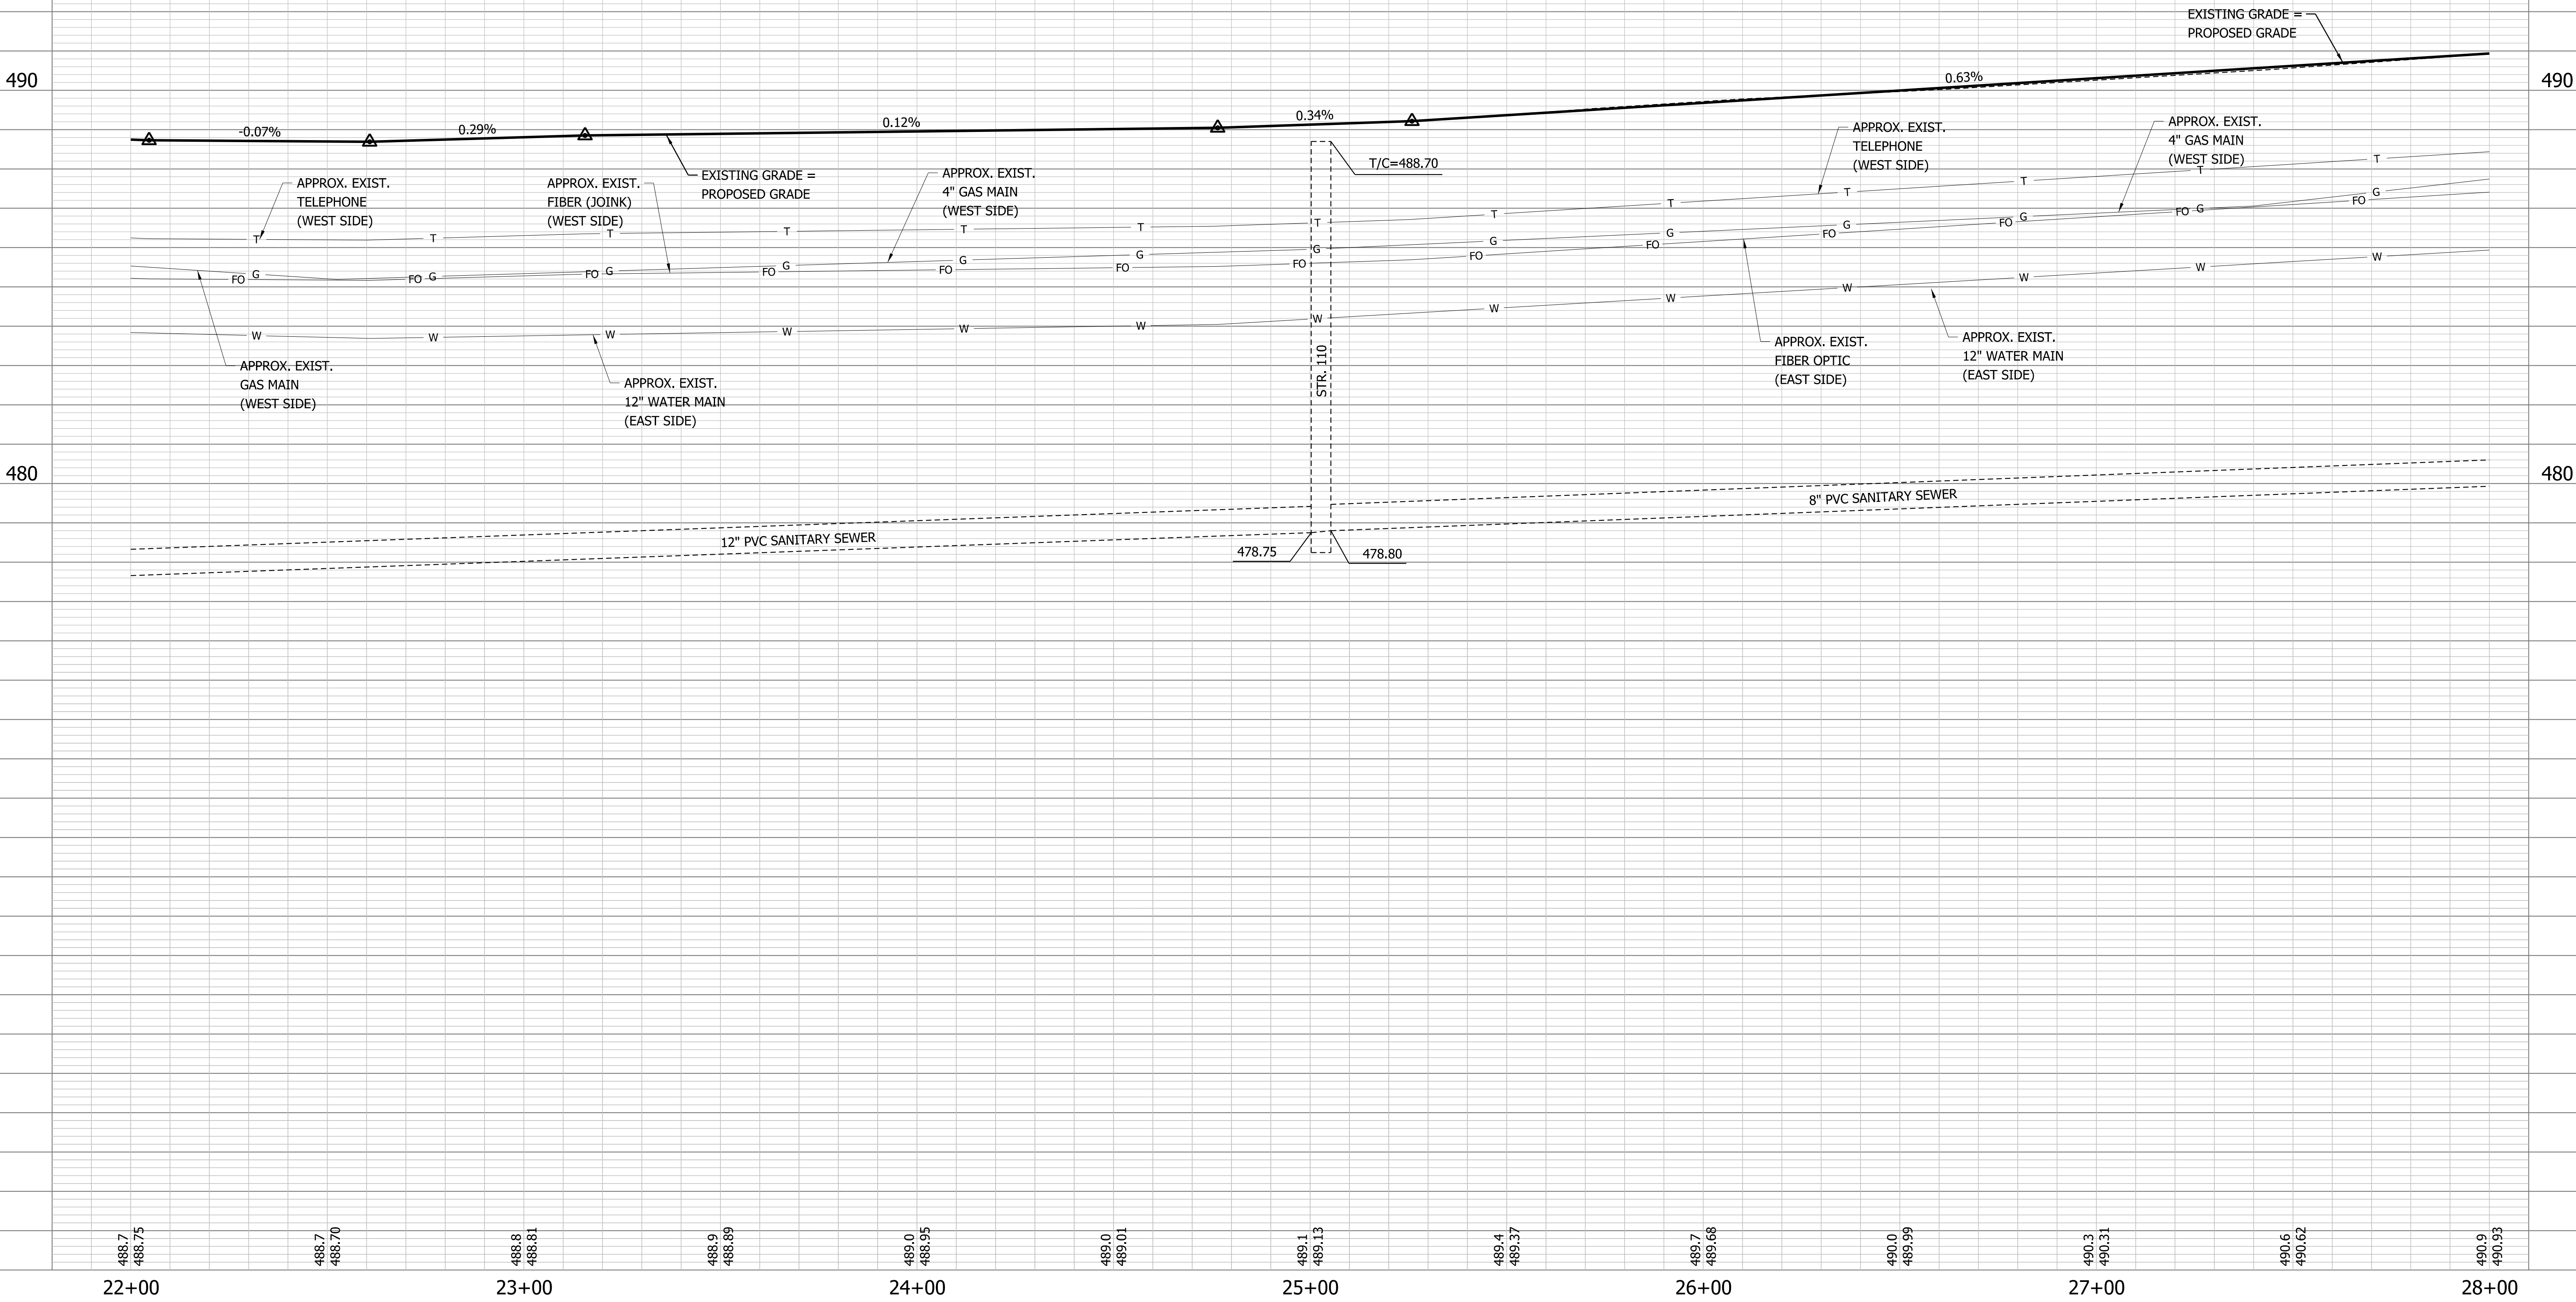

\\V:\p\G\m\2021-051 Vgo Co - Clarks Rd\p\ss\CA01 Pro 2200-2800.dgn
6/25/2025
12:55:13 PM
RFS:phg
NOV 11 2024

PRELIM.
STG. 3 REVIEW
NOT FOR CONSTRUCTION
06/24/25


RECOMMENDED FOR APPROVAL _____		DESIGN ENGINEER _____	DATE _____
DESIGNED: _____ KAM	DRAWN: _____ KAM		
CHECKED: _____ DPL	CHECKED: _____ DPL		

INDIANA DEPARTMENT
OF TRANSPORTATION

PROFILE SHEET
STA. 22+00.00 TO 28+00.00 "A"

HORIZONTAL SCALE 1" = 20'	BRIDGE FILE 84-00242
VERTICAL SCALE 1" = 2'	DESIGNATION 1901781 & 2500983
	SHEETS 30 of 173
	CONTRACT R-42521

W:\Veg\Gunn\2021-051 Veg Co- Cities\GIS\Sheet\CA01\Prof 2200-2800.dgn
6/25/2025
12:55:16 PM
RHS.dwg
RHS
1002.138

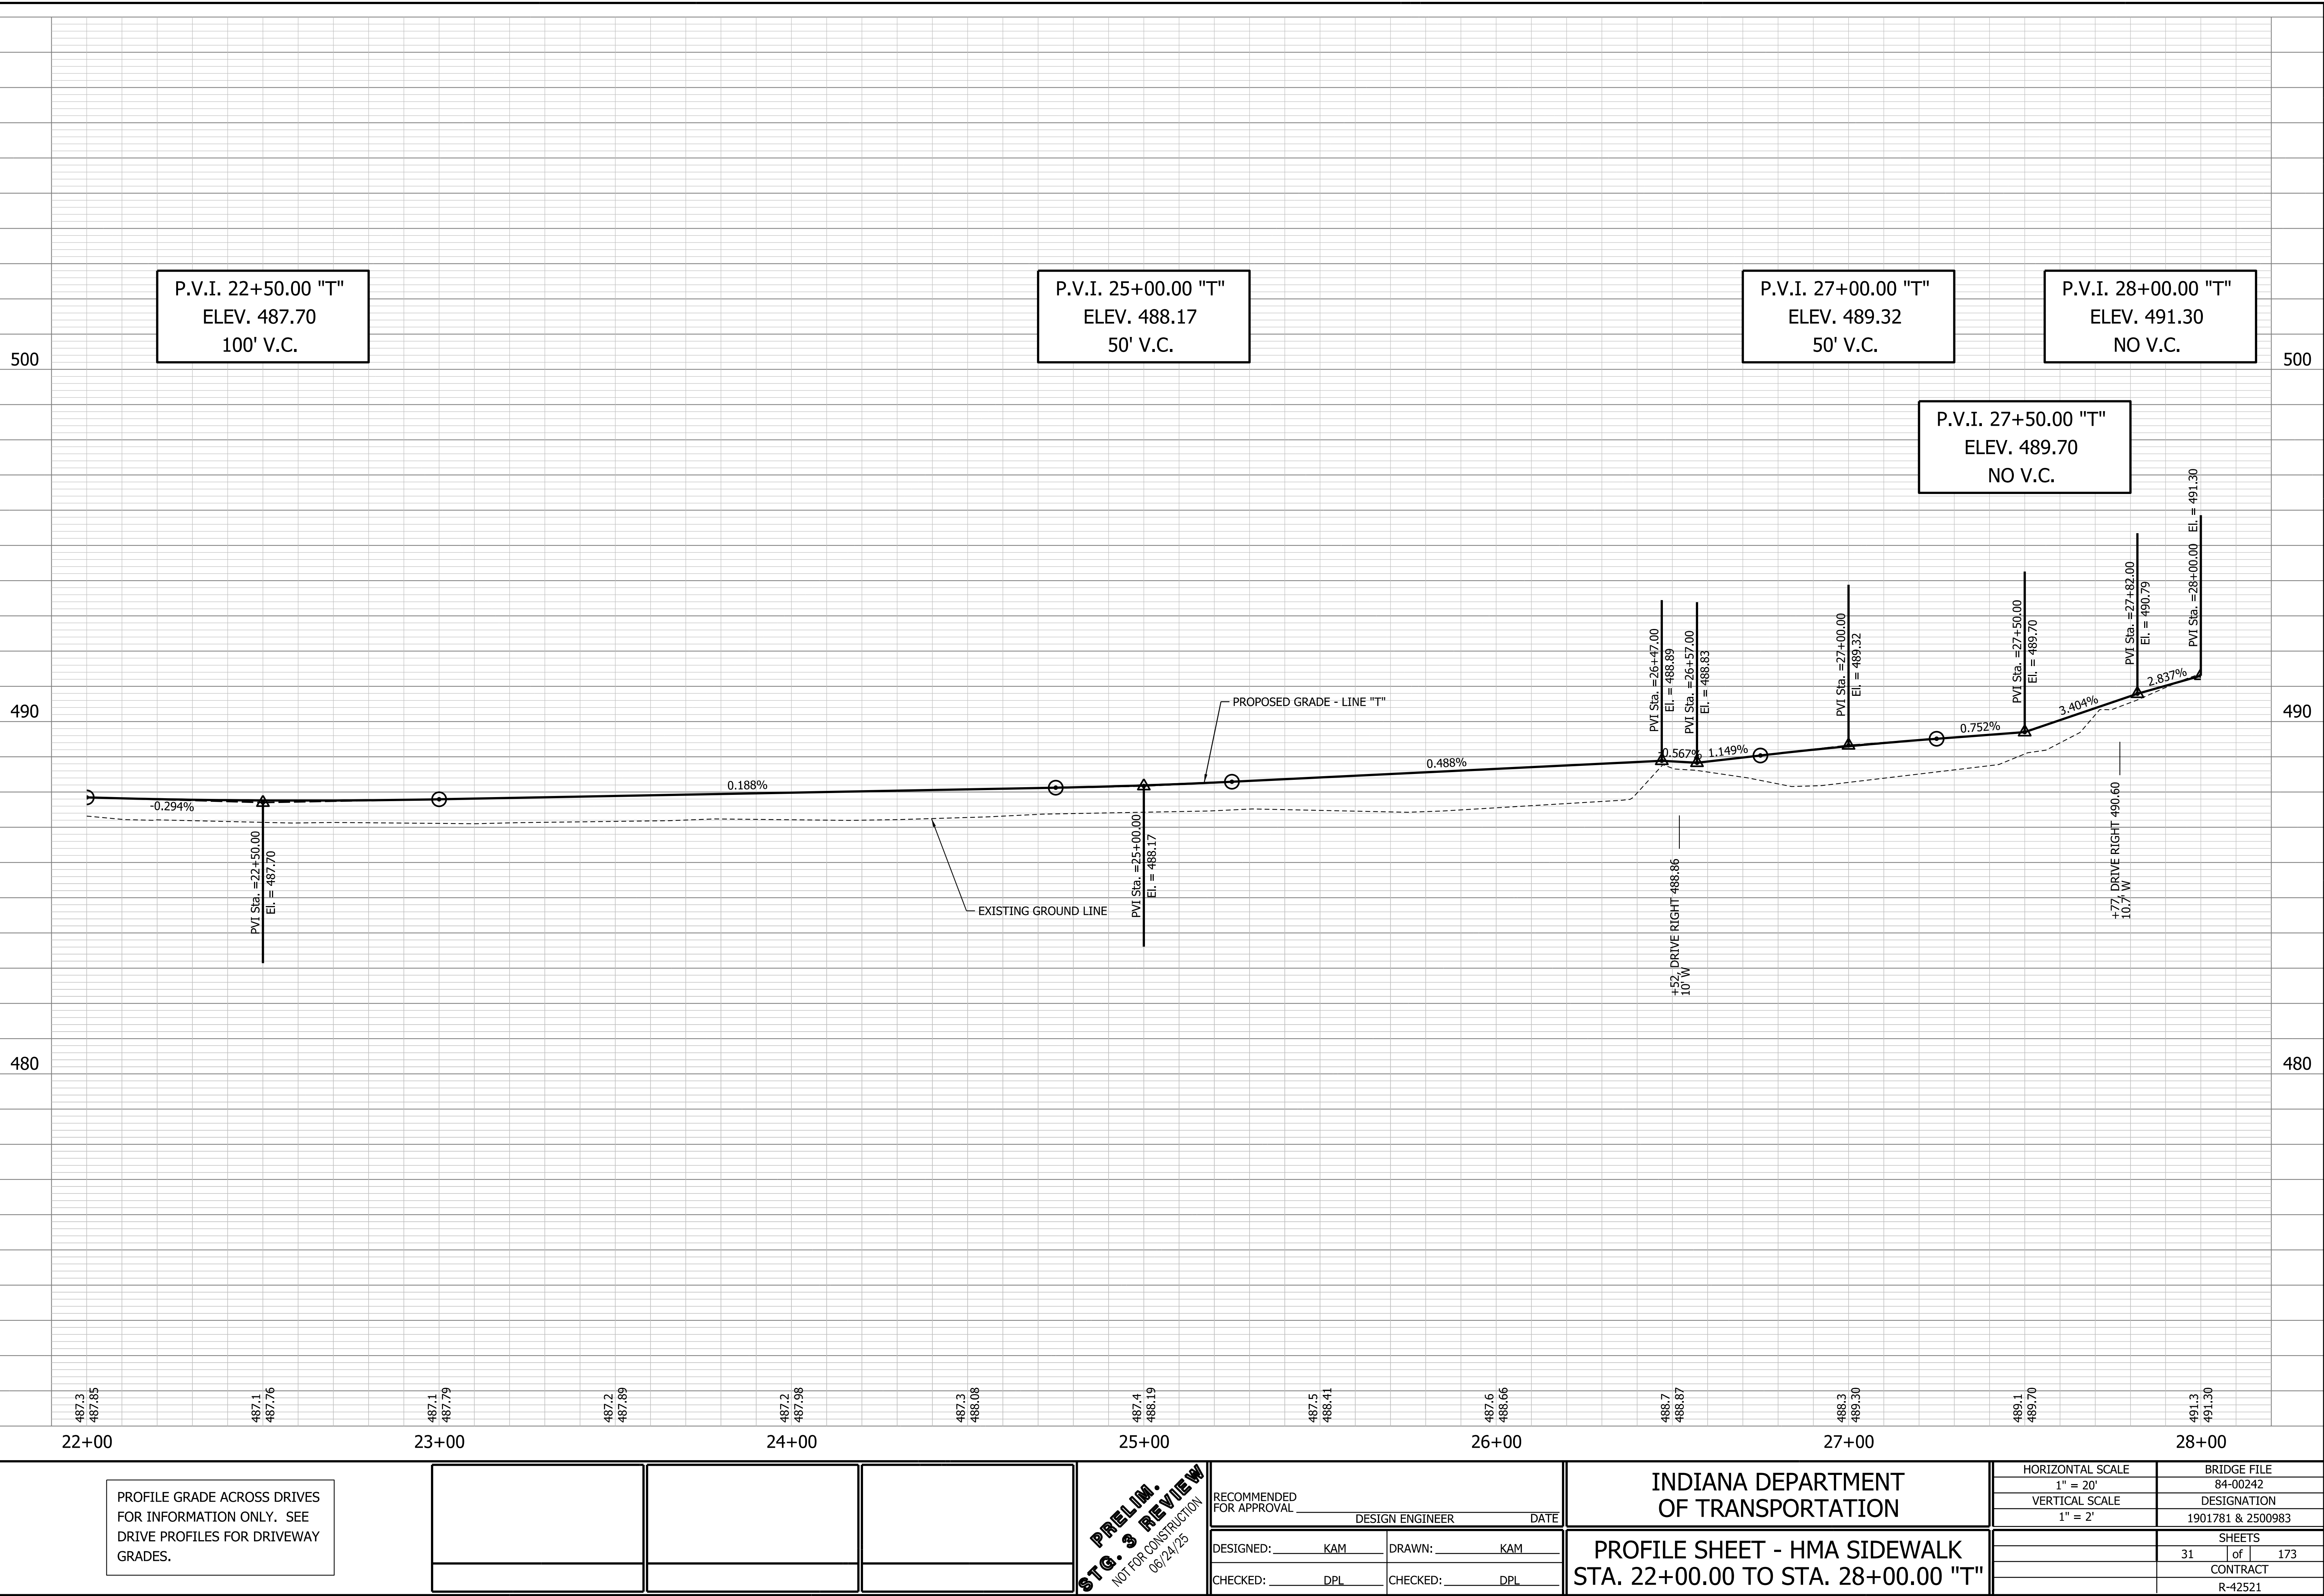

PROFILE GRADE ACROSS DRIVES
FOR INFORMATION ONLY. SEE
DRIVE PROFILES FOR DRIVEWAY
GRADES.

PRELIM.
STG. 3 REVIEW
NOT FOR CONSTRUCTION
06/24/25

RECOMMENDED
FOR APPROVAL _____
DESIGN ENGINEER _____ DATE _____
DESIGNED: _____ KAM _____ DRAWN: _____ KAM _____
CHECKED: _____ DPL _____ CHECKED: _____ DPL _____

INDIANA DEPARTMENT
OF TRANSPORTATION

PROFILE SHEET - HMA SIDEWALK
STA. 22+00.00 TO STA. 28+00.00 "T"

HORIZONTAL SCALE 1" = 20'	BRIDGE FILE 84-00242
VERTICAL SCALE 1" = 2'	DESIGNATION 1901781 & 2500983
	SHEETS 31 of 173
	CONTRACT R-42521

W:\Veg_Curvy\2021-061 Vgo Co- Clr\plan\84-00242\CAD\Plan 2800-3400A.dgn
6/25/2025
12:53:22 PM
RFS:phg
NOV 13


SEE CONSTRUCTION DETAIL SHEETS FOR LEGEND				

PRELIM.
STG. 3 REVIEW
NOT FOR CONSTRUCTION
06/24/25

RECOMMENDED FOR APPROVAL _____	DESIGN ENGINEER _____	DATE _____
DESIGNED: _____ KAM	DRAWN: _____ KAM	
CHECKED: _____ DPL	CHECKED: _____ DPL	

INDIANA DEPARTMENT OF TRANSPORTATION
PLAN SHEET
STA. 28+00.00 TO 34+00.00 "A"

HORIZONTAL SCALE 1" = 20'	BRIDGE FILE 84-00242
VERTICAL SCALE N/A	DESIGNATION 1901781 & 2500983
	SHEETS 32 of 173
	CONTRACT R-42521

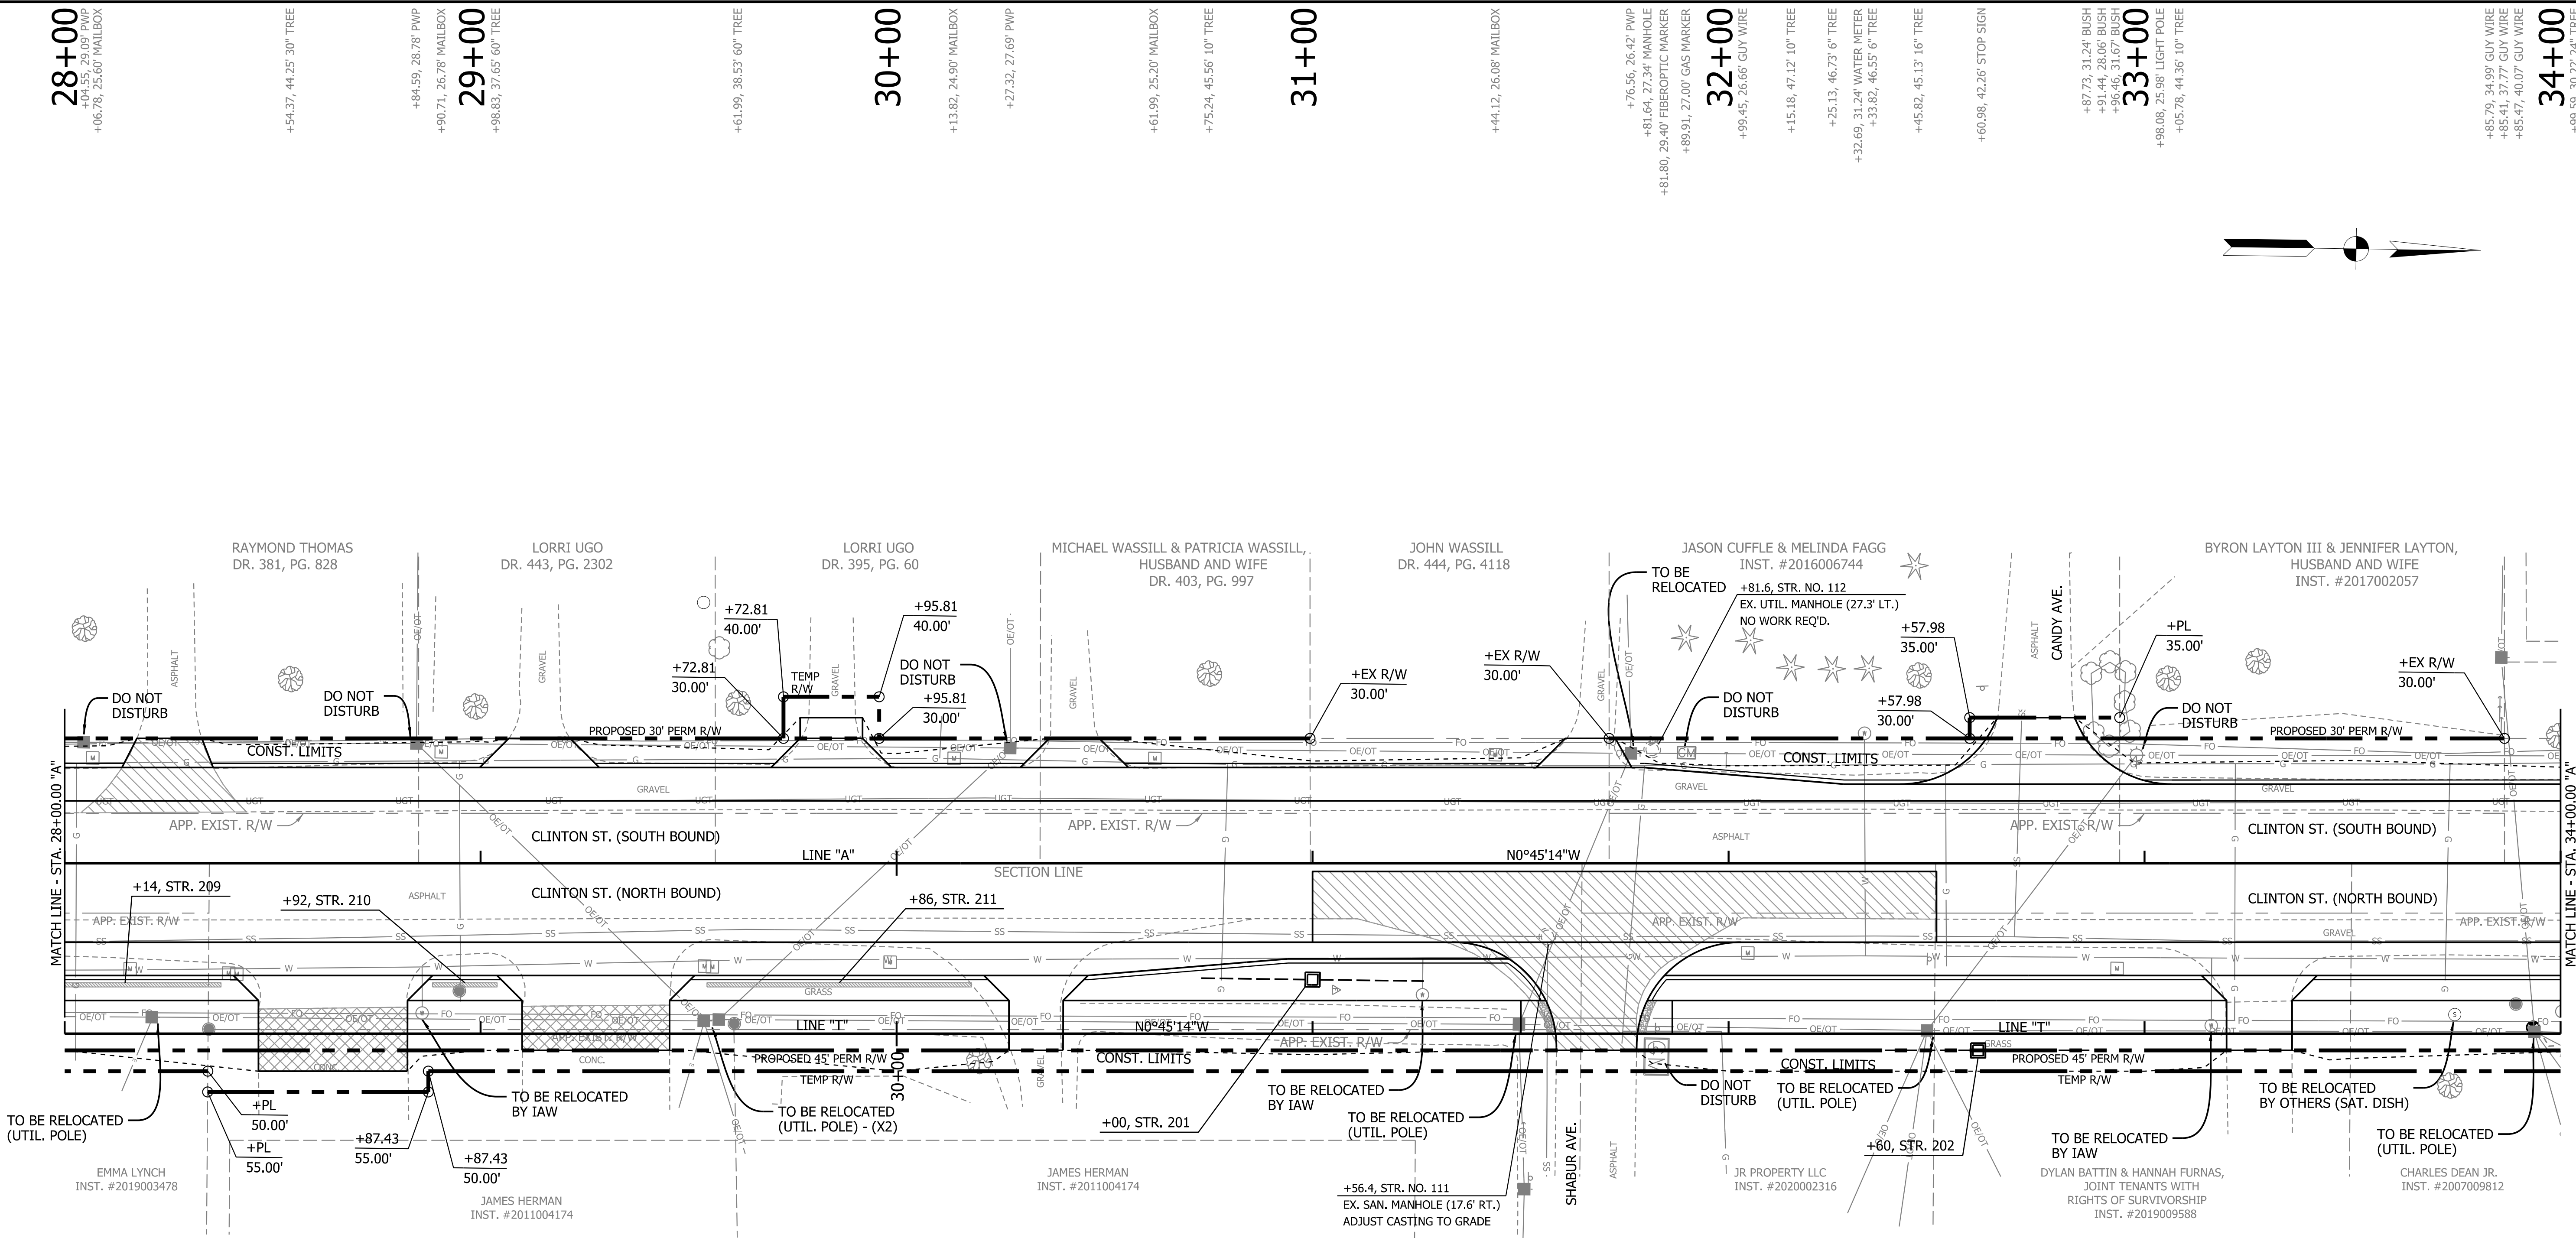

ALL TOPOGRAPHY DESCRIBED FROM LINE "A" EXCEPT AS NOTED

ALL R/W DESCRIBED FROM LINE "A" EXCEPT AS NOTED

28+00
+04.55, 29.09' PWP
+06.78, 25.60' MAILBOX

+54.37, 44.25' 30" TREE

+84.59, 28.78' PWP
+90.71, 26.78' MAILBOX

29+00
+98.83, 37.65' 60" TREE

+61.99, 38.53' 60" TREE

30+00
+13.82, 24.90' MAILBOX
+27.32, 27.69' PWP

+61.99, 25.20' MAILBOX
+75.24, 45.56' 10" TREE

31+00

+44.12, 26.08' MAILBOX

+76.56, 26.42' PWP
+81.64, 27.34' MANHOLE
+89.91, 27.00' GAS MARKER

32+00
+99.45, 26.66' GUY WIRE
+15.18, 47.12' 10" TREE
+25.13, 46.73' 6" TREE
+32.69, 31.24' WATER METER
+33.82, 46.55' 6" TREE
+45.82, 45.13' 16" TREE
+60.98, 42.26' STOP SIGN

+87.73, 31.24' BUSH
+91.44, 28.06' BUSH
+94.45, 31.67' BUSH


33+00
+98.08, 25.98' LIGHT POLE
+05.78, 44.36' 10" TREE

+85.79, 34.99' GUY WIRE
+85.41, 37.77' GUY WIRE
+85.47, 40.07' GUY WIRE

34+00
+99.59, 30.22' 24" TREE

TBM #303
HEAD OF RR SPIKE IN WESTSIDE PP
STA. 33+93.38 "A", 39.52' RT.
ELEV. = 494.32

MILL AND OVERLAY WITH WIDENING, GRADES ARE SHOWN FOR INFORMATION ONLY

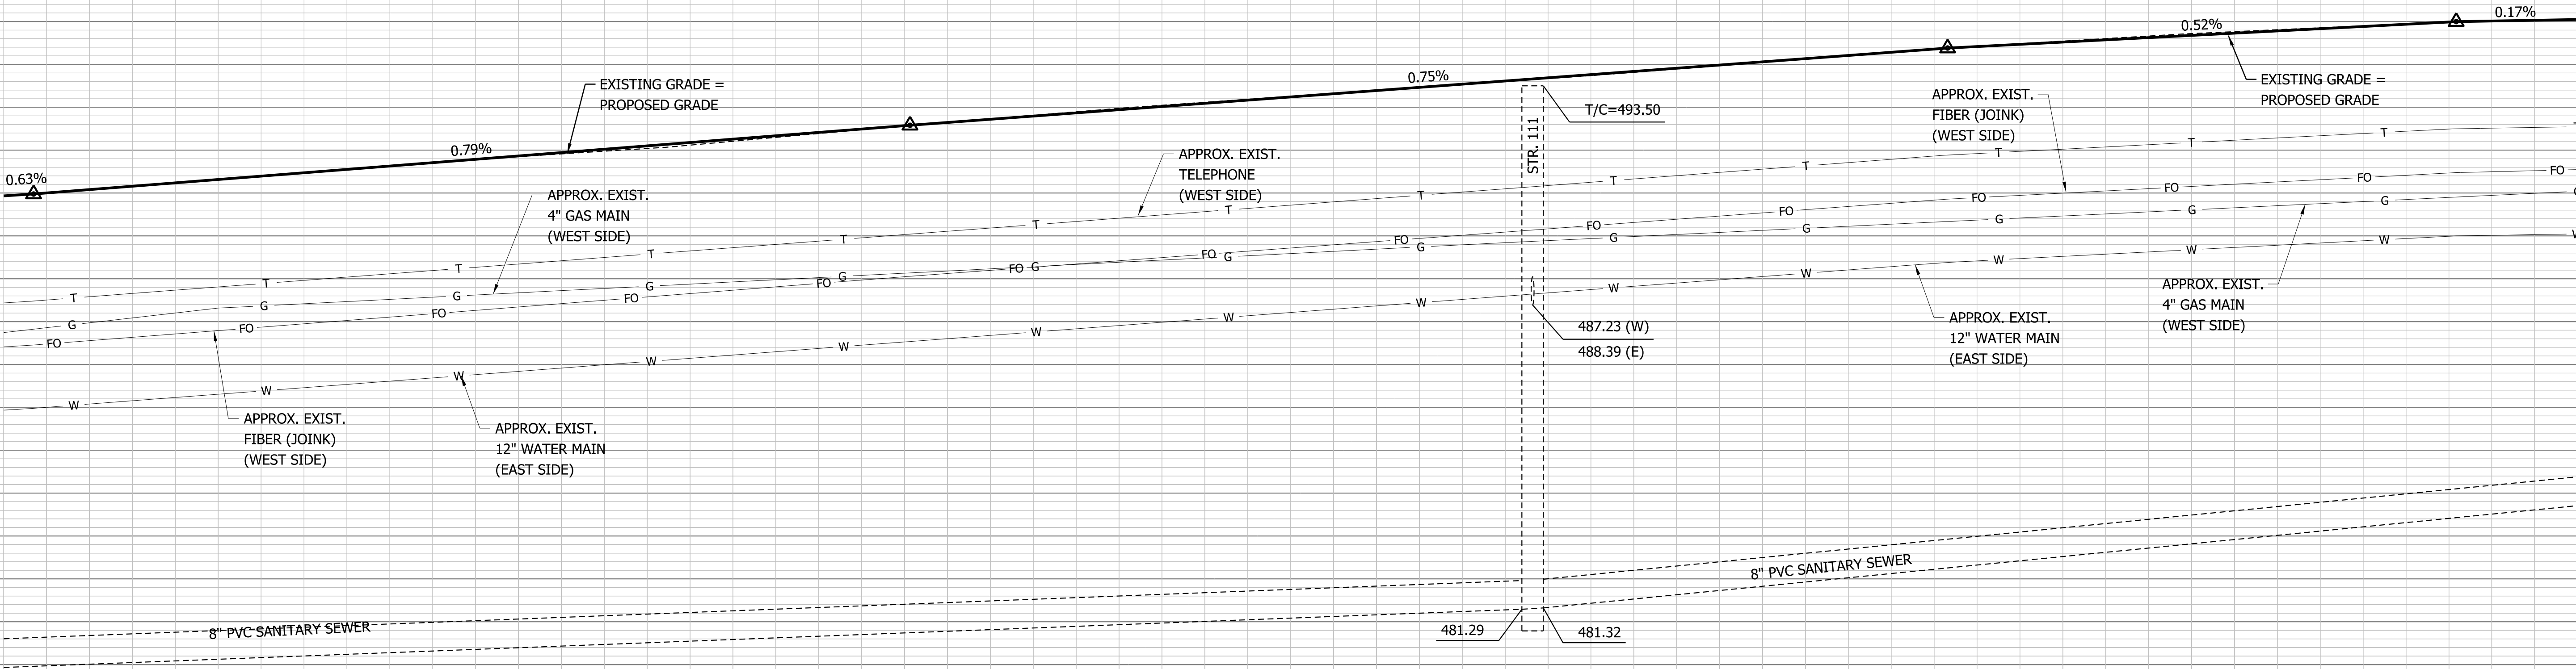

490.9 490.93	491.3 491.32	491.7 491.71	492.0 492.10	492.5 492.49	492.9 492.87	493.3 493.24	493.6 493.61	494.0 493.99	494.4 494.36	494.7 494.63	494.9 494.89	495.0 495.05
28+00		29+00		30+00		31+00		32+00		33+00		34+00

PRELIM.
STG. 3 REVIEW
NOT FOR CONSTRUCTION
06/24/25


RECOMMENDED FOR APPROVAL _____	DESIGN ENGINEER _____	DATE _____
DESIGNED: _____ KAM	DRAWN: _____ KAM	
CHECKED: _____ DPL	CHECKED: _____ DPL	

INDIANA DEPARTMENT OF TRANSPORTATION
PROFILE SHEET STA. 28+00.00 TO 34+00.00 "A"

HORIZONTAL SCALE 1" = 20'	BRIDGE FILE 84-00242
VERTICAL SCALE 1" = 2'	DESIGNATION 1901781 & 2500983
	SHEETS 33 of 173
	CONTRACT R-42521

W:\Vegs_G\mwy\2021-051 Vego Co. Cities, Eds\Project\CAO\Pro 2800-3400A.dgn
6/25/2025
12:52:24 PM
RFS:phg
RUC:JTB

\\V:\p\g\c\m\2021-06\1 Vgo Co - Clarks Rd\Drawings\CAO\Prof 2800-3400.dgn
6/25/2025
12:52:26 PM
R-42521

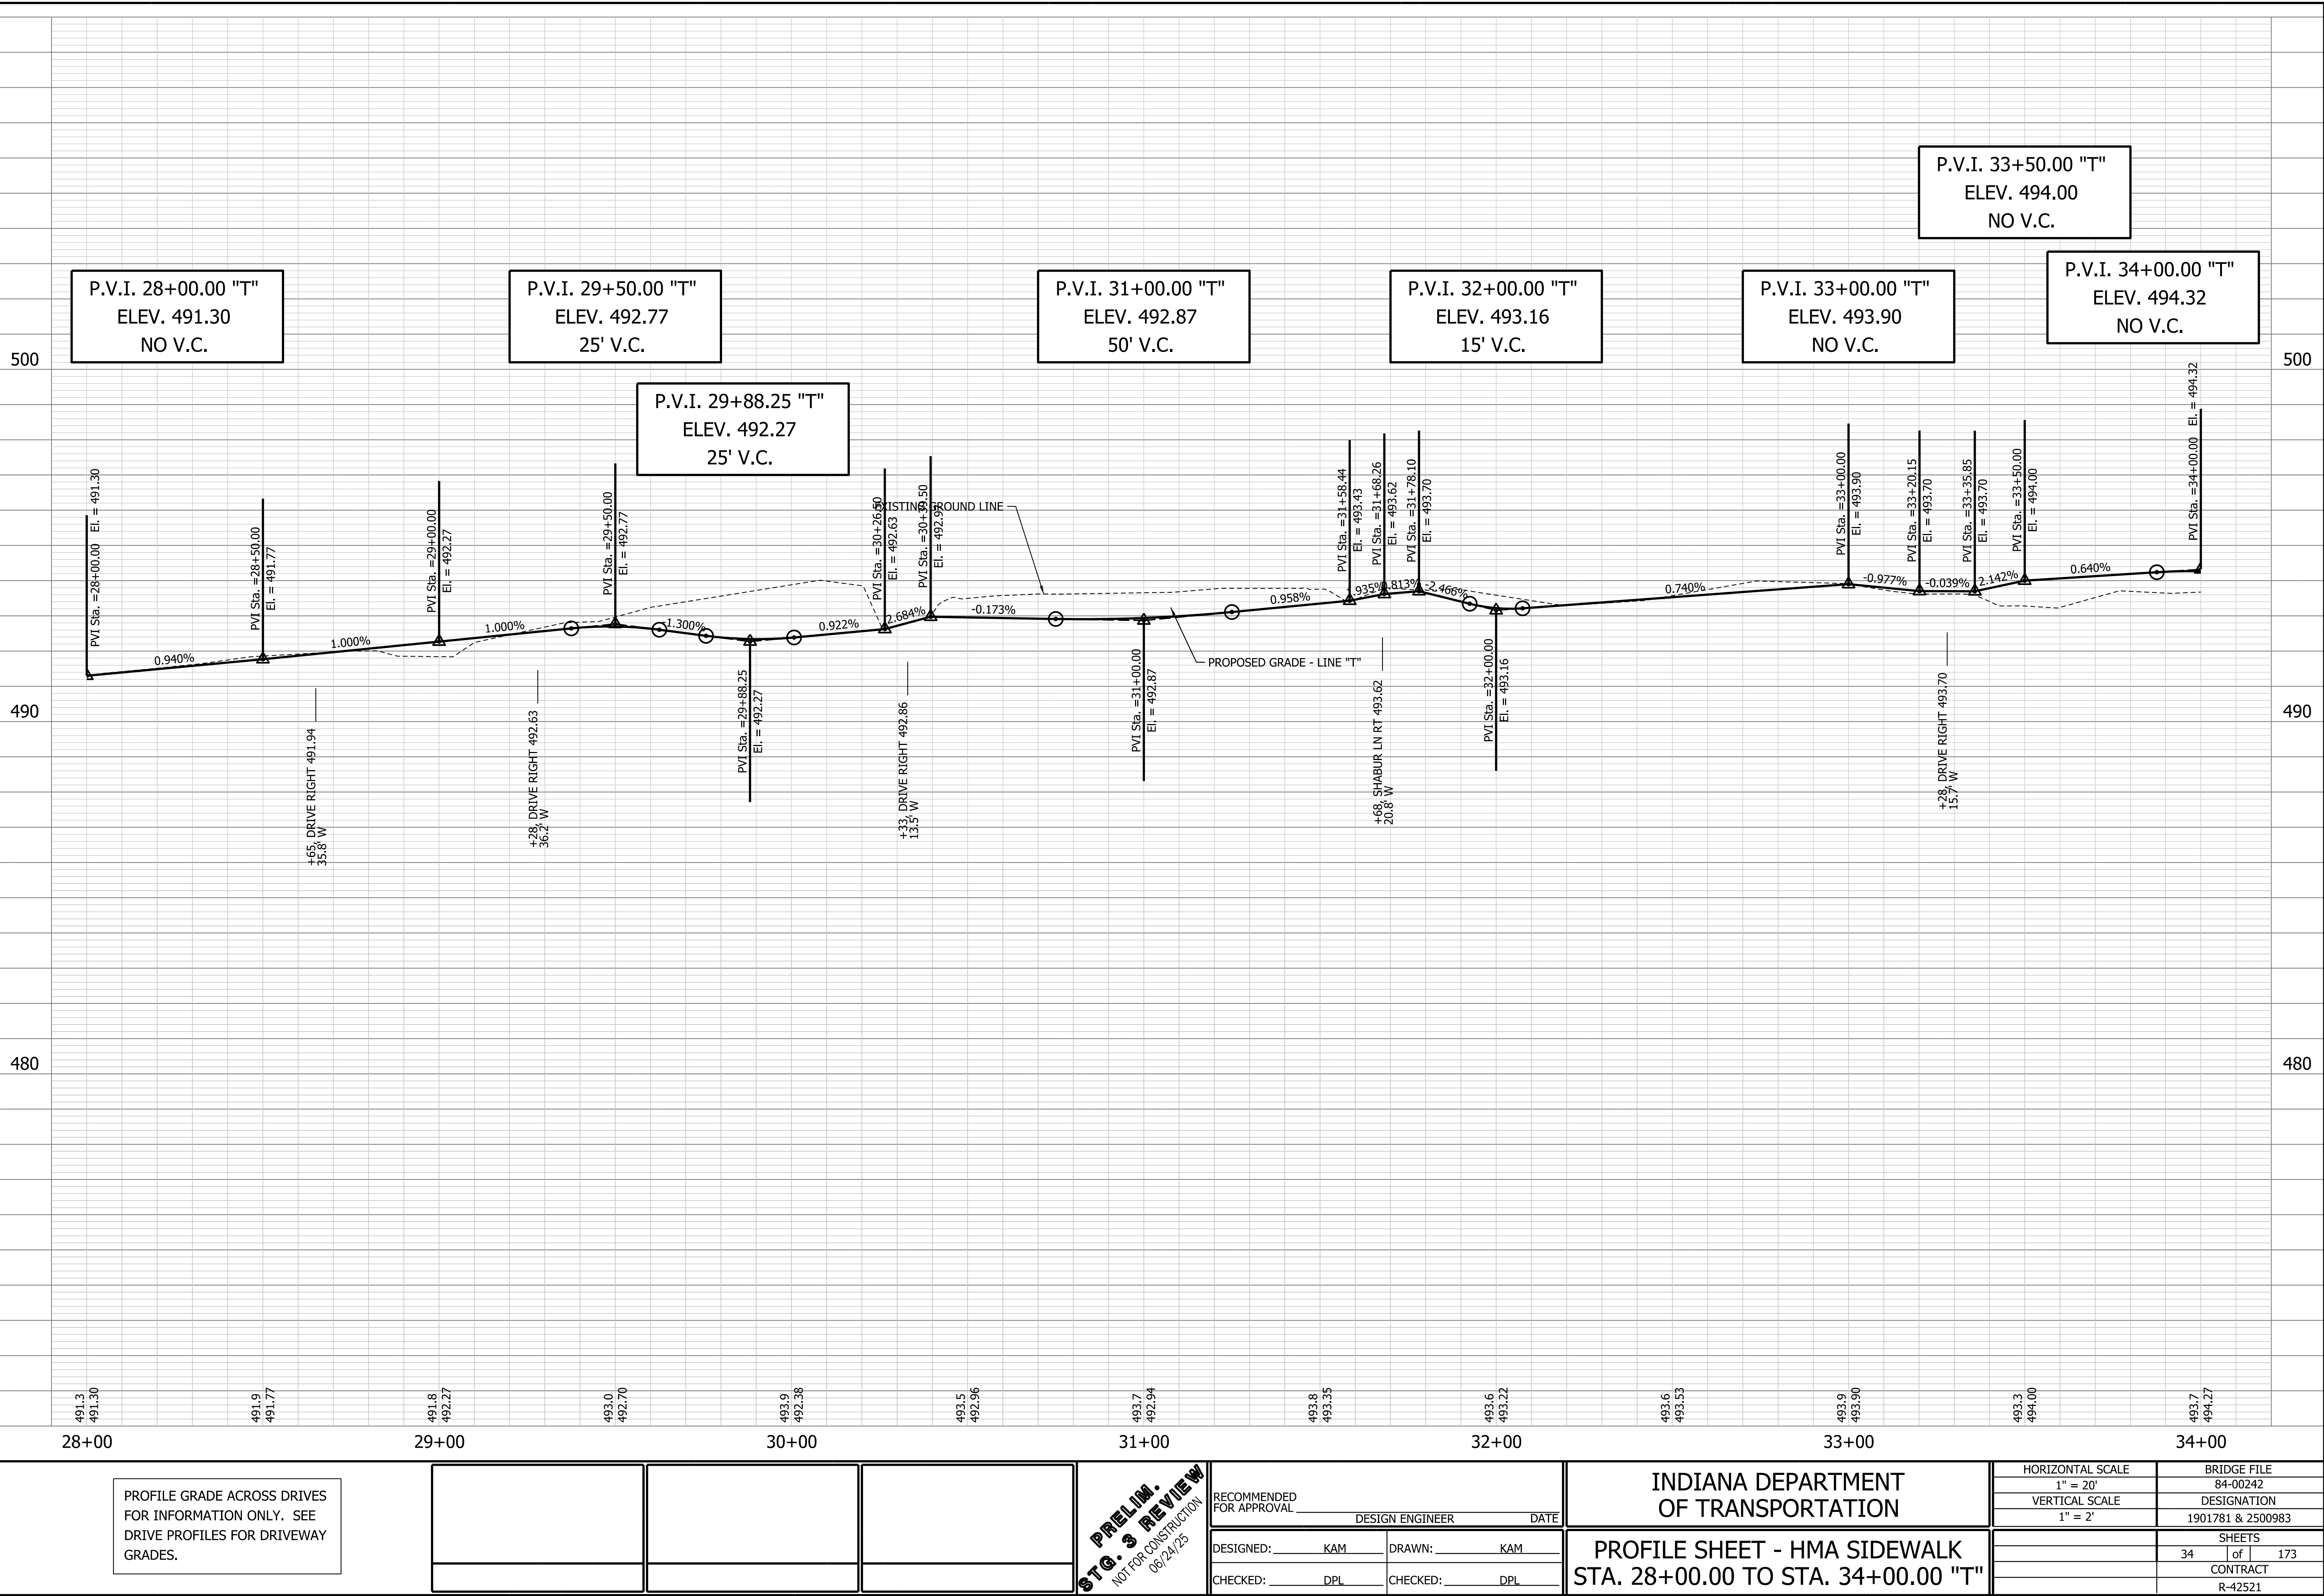

PROFILE GRADE ACROSS DRIVES
FOR INFORMATION ONLY. SEE
DRIVE PROFILES FOR DRIVEWAY
GRADES.

PRELIM.
STG. 3 REVIEW
NOT FOR CONSTRUCTION
06/24/25

RECOMMENDED
FOR APPROVAL _____
DESIGN ENGINEER _____ DATE _____
DESIGNED: _____ KAM _____ DRAWN: _____ KAM _____
CHECKED: _____ DPL _____ CHECKED: _____ DPL _____

INDIANA DEPARTMENT
OF TRANSPORTATION

PROFILE SHEET - HMA SIDEWALK
STA. 28+00.00 TO STA. 34+00.00 "T"

HORIZONTAL SCALE 1" = 20'	BRIDGE FILE 84-00242
VERTICAL SCALE 1" = 2'	DESIGNATION 1901781 & 2500983
	SHEETS 34 of 173
	CONTRACT R-42521

\\V:\p\g\g\m\2021-081 Vgo Co - Clinton St\02\Sheet\CAD\Plan 3400-4000A.dgn
6/25/2025
12:53:39 PM
RJS:phg
N007.108

SEE CONSTRUCTION DETAIL SHEETS FOR LEGEND				

PRELIM.
STG. 3 REVIEW
NOT FOR CONSTRUCTION
06/24/25

RECOMMENDED FOR APPROVAL _____	DESIGN ENGINEER _____	DATE _____
DESIGNED: _____ KAM	DRAWN: _____ KAM	
CHECKED: _____ DPL	CHECKED: _____ DPL	

INDIANA DEPARTMENT OF TRANSPORTATION
PLAN SHEET
STA. 34+00.00 TO 40+00.00 "A"

HORIZONTAL SCALE	BRIDGE FILE
1" = 20'	84-00242
VERTICAL SCALE	DESIGNATION
N/A	1901781 & 2500983
	SHEETS
	35 of 173
	CONTRACT
	R-42521

34+00

+35.89, 25.45' PWP
+37.89, 25.83' SIGN
+41.43, 37.76' 48" TREE
+41.67, 23.72' MAILBOX

35+00

+47.08, 26.57' PWP
+48.98, 26.01' SIGN

36+00

+84.66, 23.54' MAILBOX

+35.21, 33.24' 60" TREE

+56.37, 25.01' PWP

37+00

+98.62, 34.17' 30" TREE
+10.52, 34.02' 30" TREE

+50.52, 32.76' 6" TREE

+66.66, 30.64' BUSH
+67.76, 24.65' 30" TREE
+72.51, 32.61' BUSH
+73.59, 23.49' PWP
+77.06, 35.71' BUSH

38+00

+90.28, 0.00' MONUMENT

+54.03, 24.65' MAILBOX



39+00

+07.53, 25.09' PWP
+08.96, 27.52' BUSH
+19.18, 25.71' GUY WIRE

40+00

+72.26, 29.29' FIBEROPTIC MARKER
+72.61, 27.12' F.O. MANHOLE


P.I. = 37+90.30
N = 221994.21
E = 809997.64
DELTA = 0°21'49" RT.

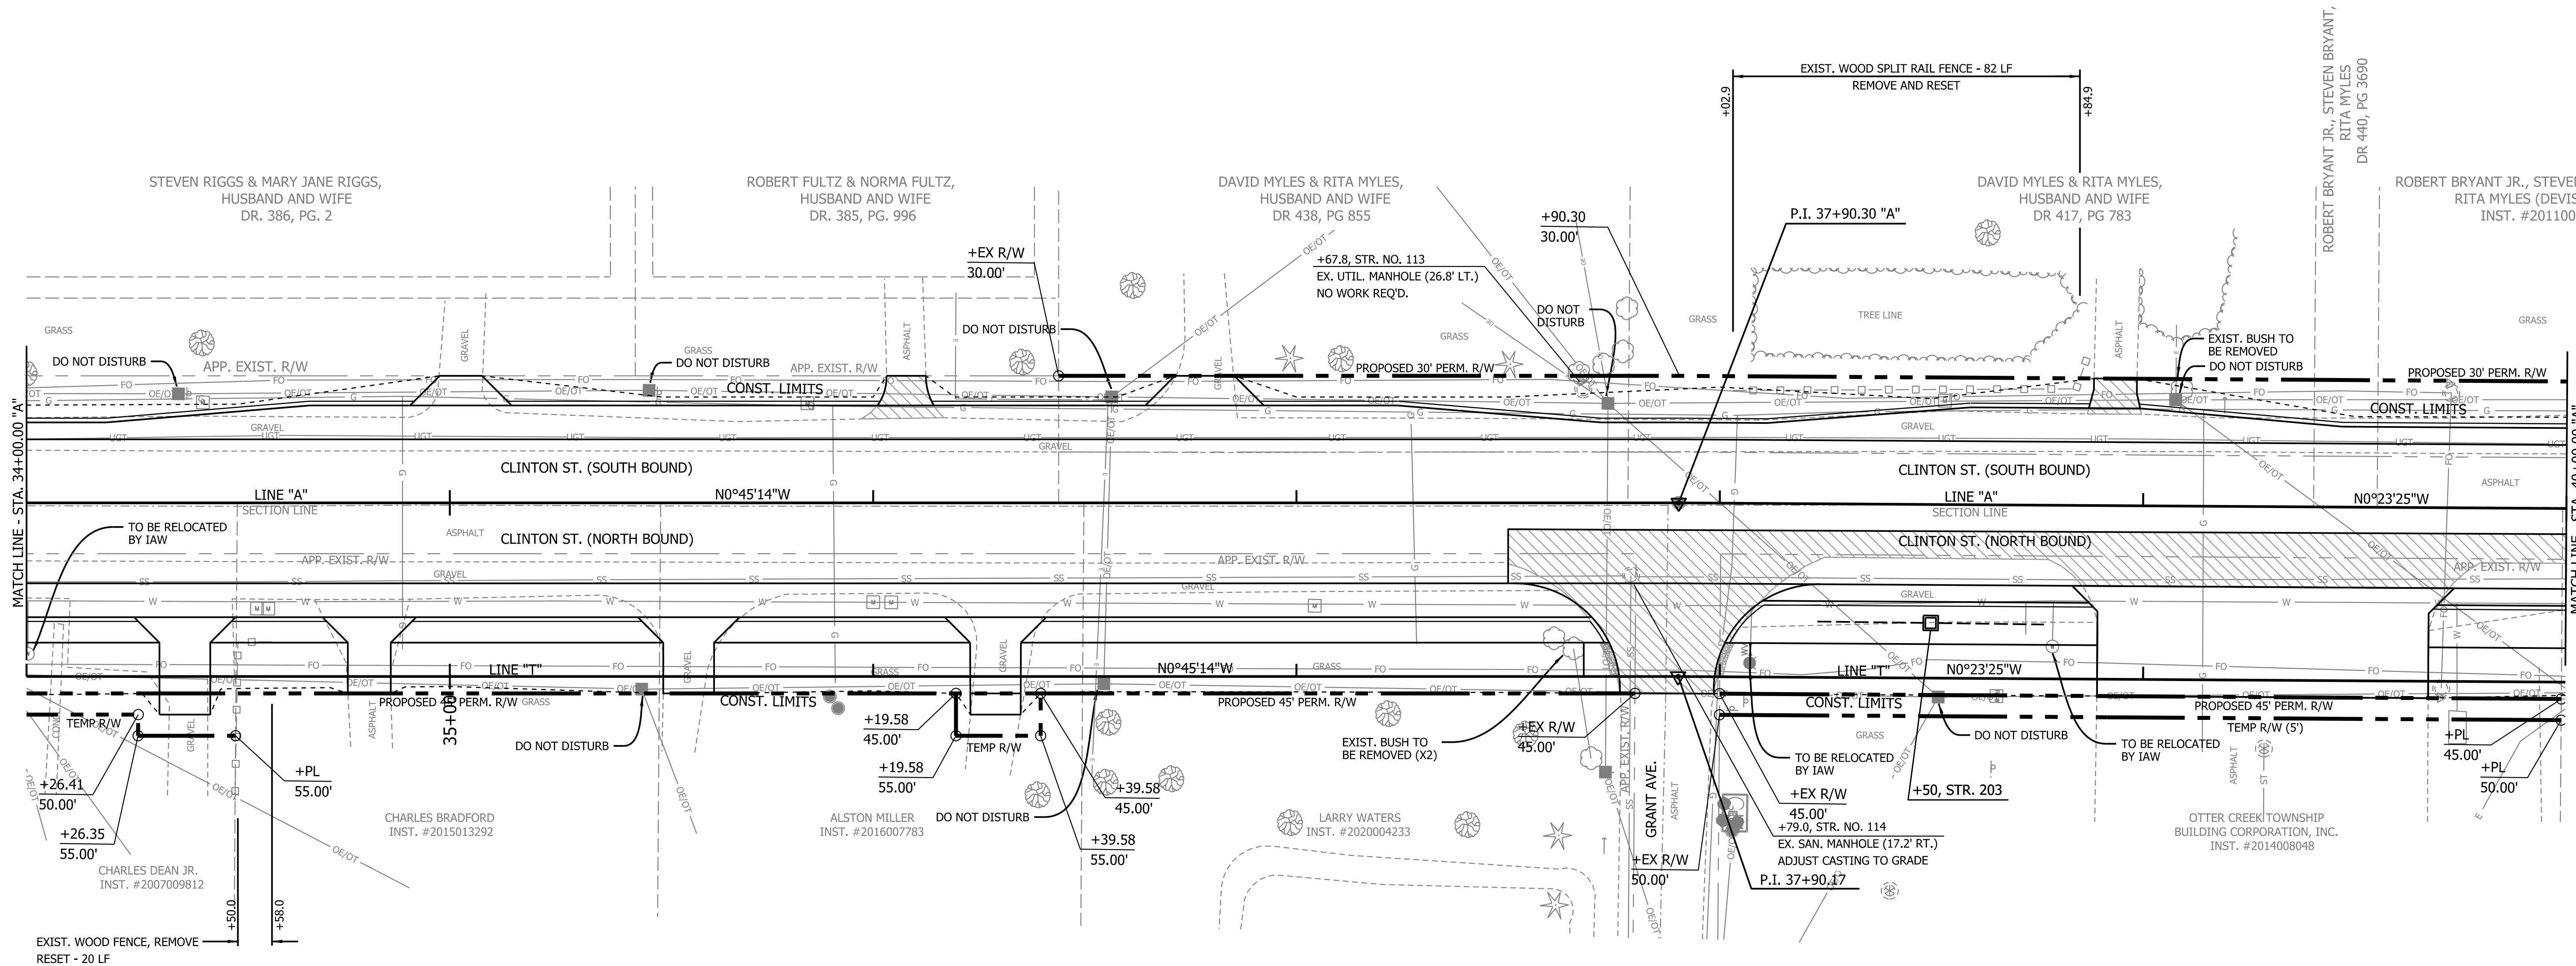 

ALL TOPOGRAPHY DESCRIBED FROM LINE "A" EXCEPT AS NOTED

ALL R/W DESCRIBED FROM LINE "A" EXCEPT AS NOTED


+70.59, 44.88' FIBEROPTIC MARKER
+70.69, 42.65' F.O. MANHOLE
+74.29, 51.85' WATER METER

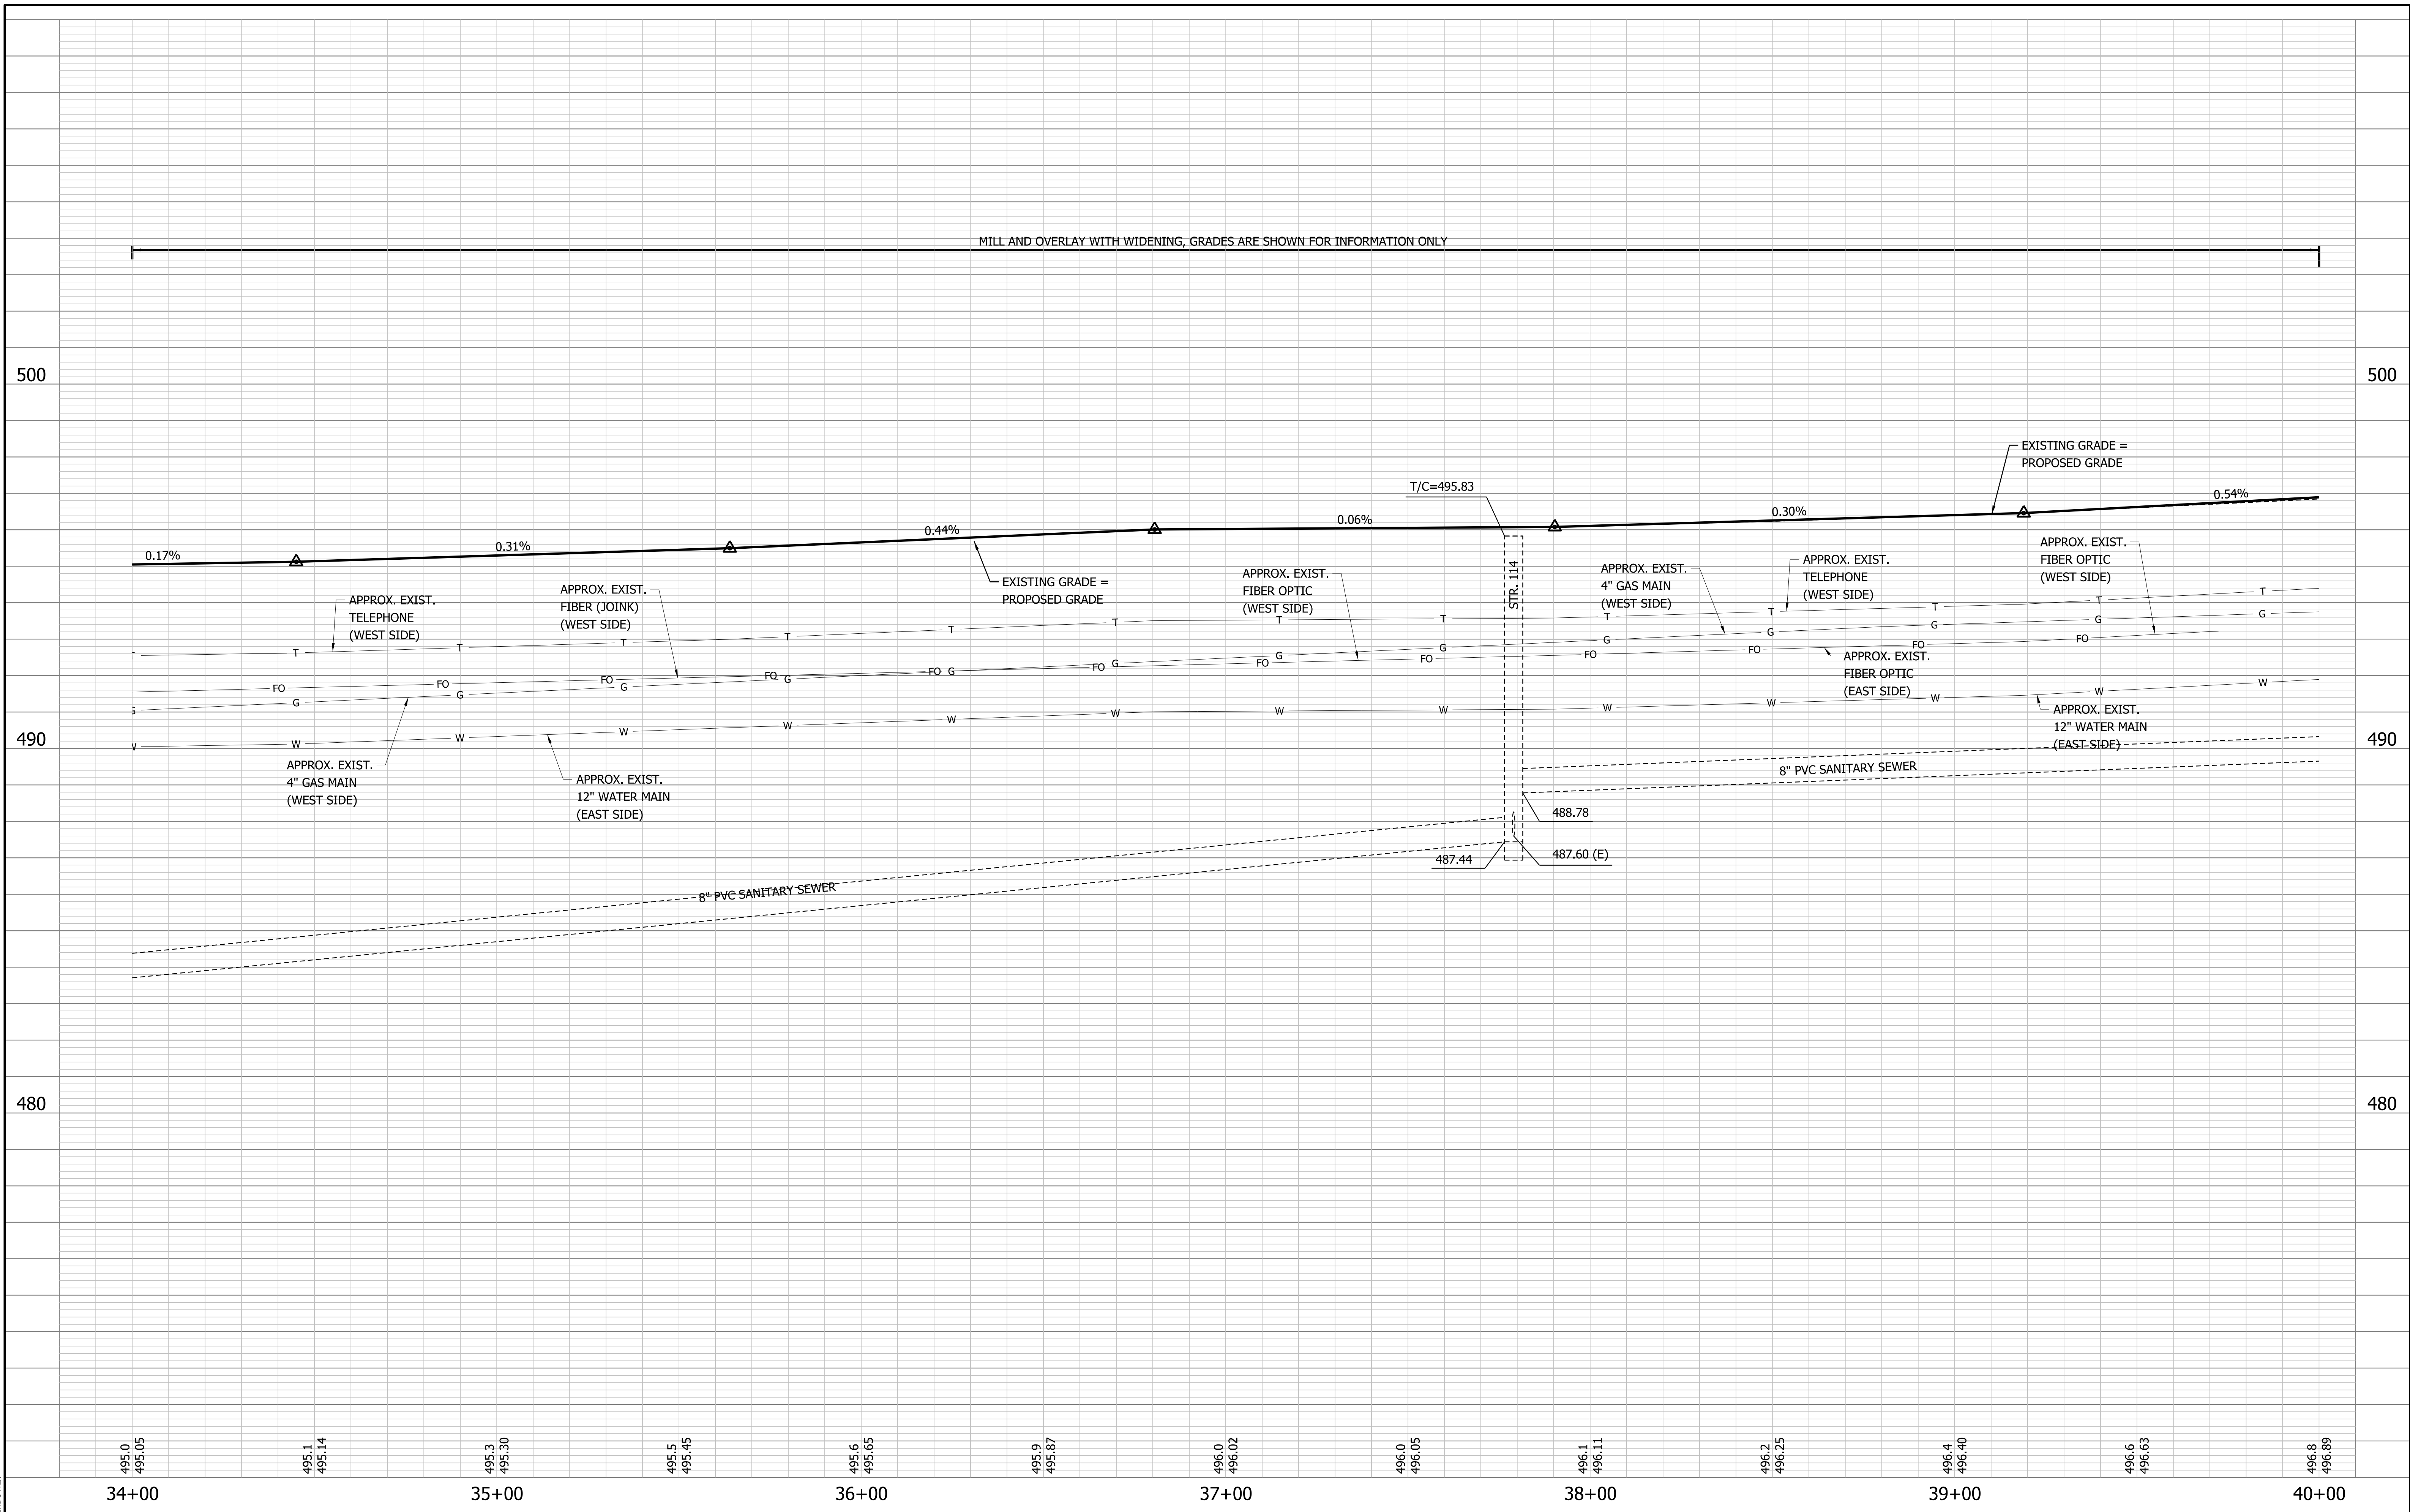

\\V:\p\G\m\2021-081 Vgo Co - Clarks Rd\Drawings\CAO\Pro 3400-000A.dgn
6/25/2025
12:35:42 PM
RKS:phg
NOV 18

					PRELIM. STG. 3 REVIEW NOT FOR CONSTRUCTION 06/24/25	RECOMMENDED FOR APPROVAL _____ DESIGN ENGINEER _____ DATE _____		INDIANA DEPARTMENT OF TRANSPORTATION	HORIZONTAL SCALE 1" = 20'	BRIDGE FILE 84-00242
						DESIGNED: _____ KAM _____ DRAWN: _____ KAM _____			VERTICAL SCALE 1" = 2'	DESIGNATION 1901781 & 2500983
						CHECKED: _____ DPL _____ CHECKED: _____ DPL _____		PROFILE SHEET STA. 34+00.00 TO 40+00.00 "A"		SHEETS 36 of 173 CONTRACT R-42521

\\V:\GIS_Gis\mwy\2021-051 Vgso Co- Cities, Rd\Project\CADD\Prof\3400-4000.dgn
6/25/2025
12:35:45 PM
RHS.dwg
RHS
RHS

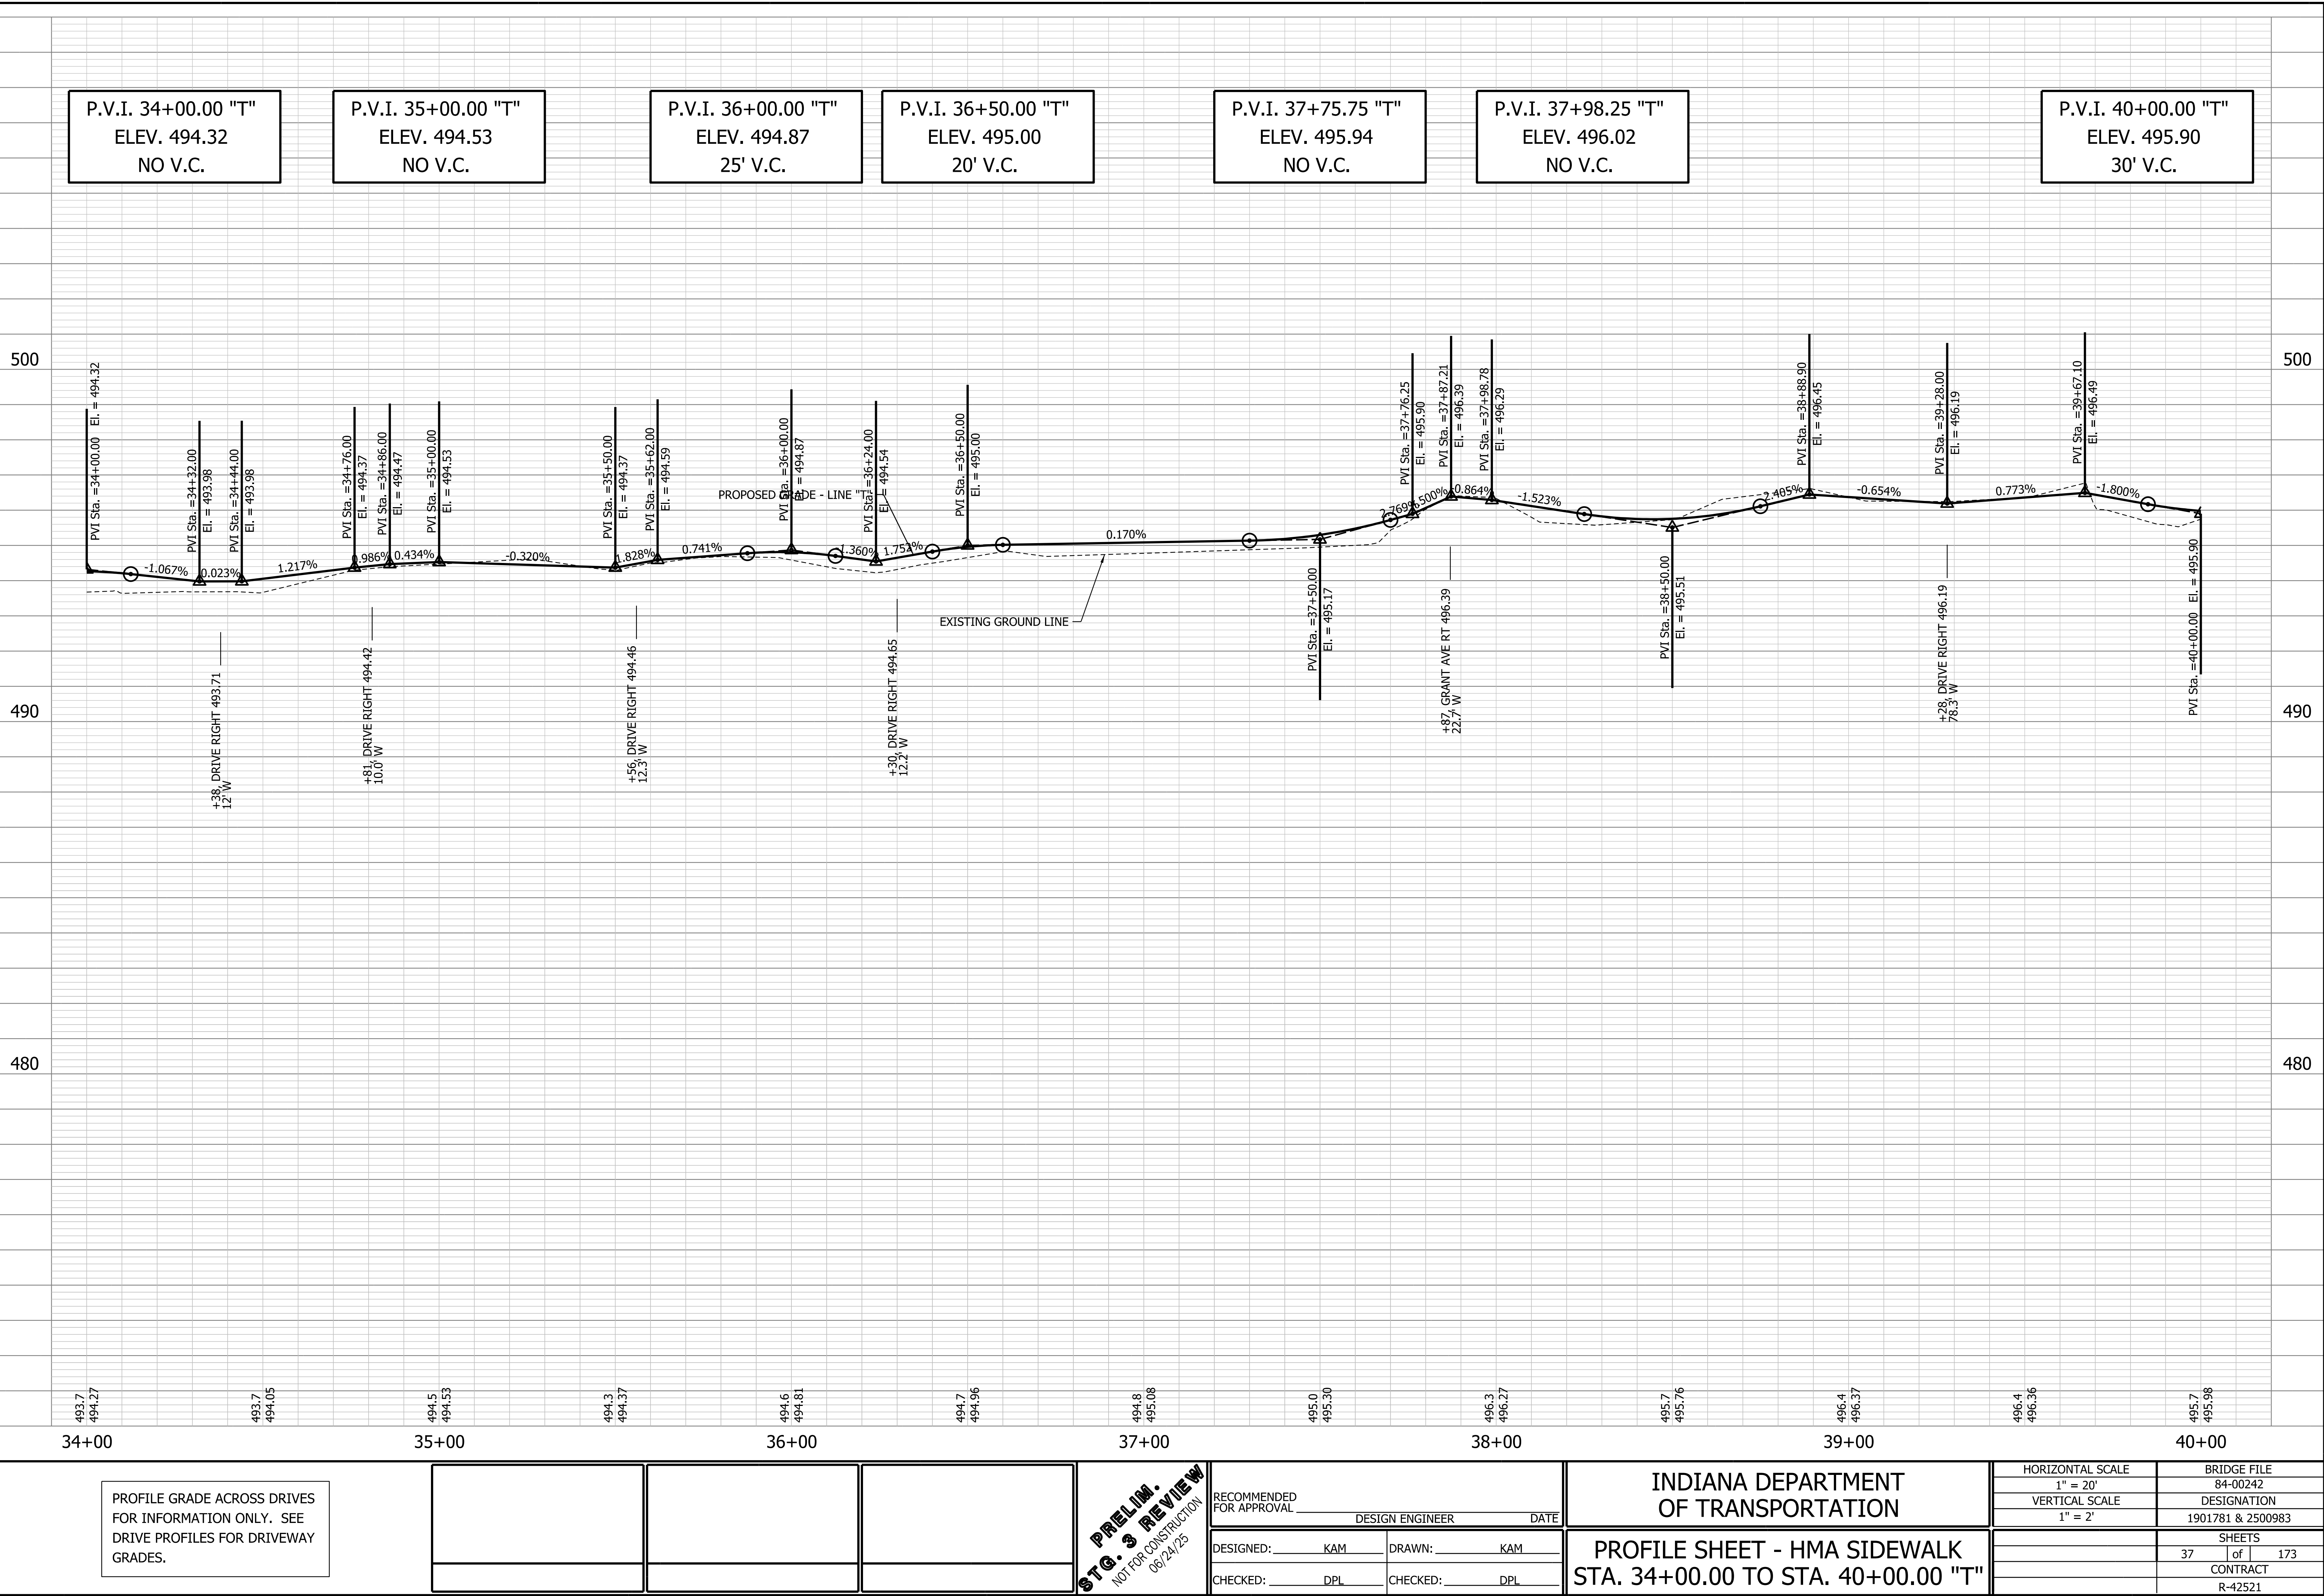

PROFILE GRADE ACROSS DRIVES
FOR INFORMATION ONLY. SEE
DRIVE PROFILES FOR DRIVEWAY
GRADES.


PRELIM.
STG. 3 REVIEW
NOT FOR CONSTRUCTION
06/24/25

RECOMMENDED
FOR APPROVAL _____
DESIGN ENGINEER _____ DATE _____
DESIGNED: _____ KAM _____ DRAWN: _____ KAM _____
CHECKED: _____ DPL _____ CHECKED: _____ DPL _____

INDIANA DEPARTMENT
OF TRANSPORTATION
PROFILE SHEET - HMA SIDEWALK
STA. 34+00.00 TO STA. 40+00.00 "T"

HORIZONTAL SCALE 1" = 20'	BRIDGE FILE 84-00242
VERTICAL SCALE 1" = 2'	DESIGNATION 1901781 & 2500983
	SHEETS 37 of 173
	CONTRACT R-42521

V:\Vigo County\2021-081_Vigo Co- Clinton Rd\Design\CD\Plan 4000-4600A.dgn
6/25/2025 11:51:41 AM
REVISION 3.0
12.02.2028
INDOT 183

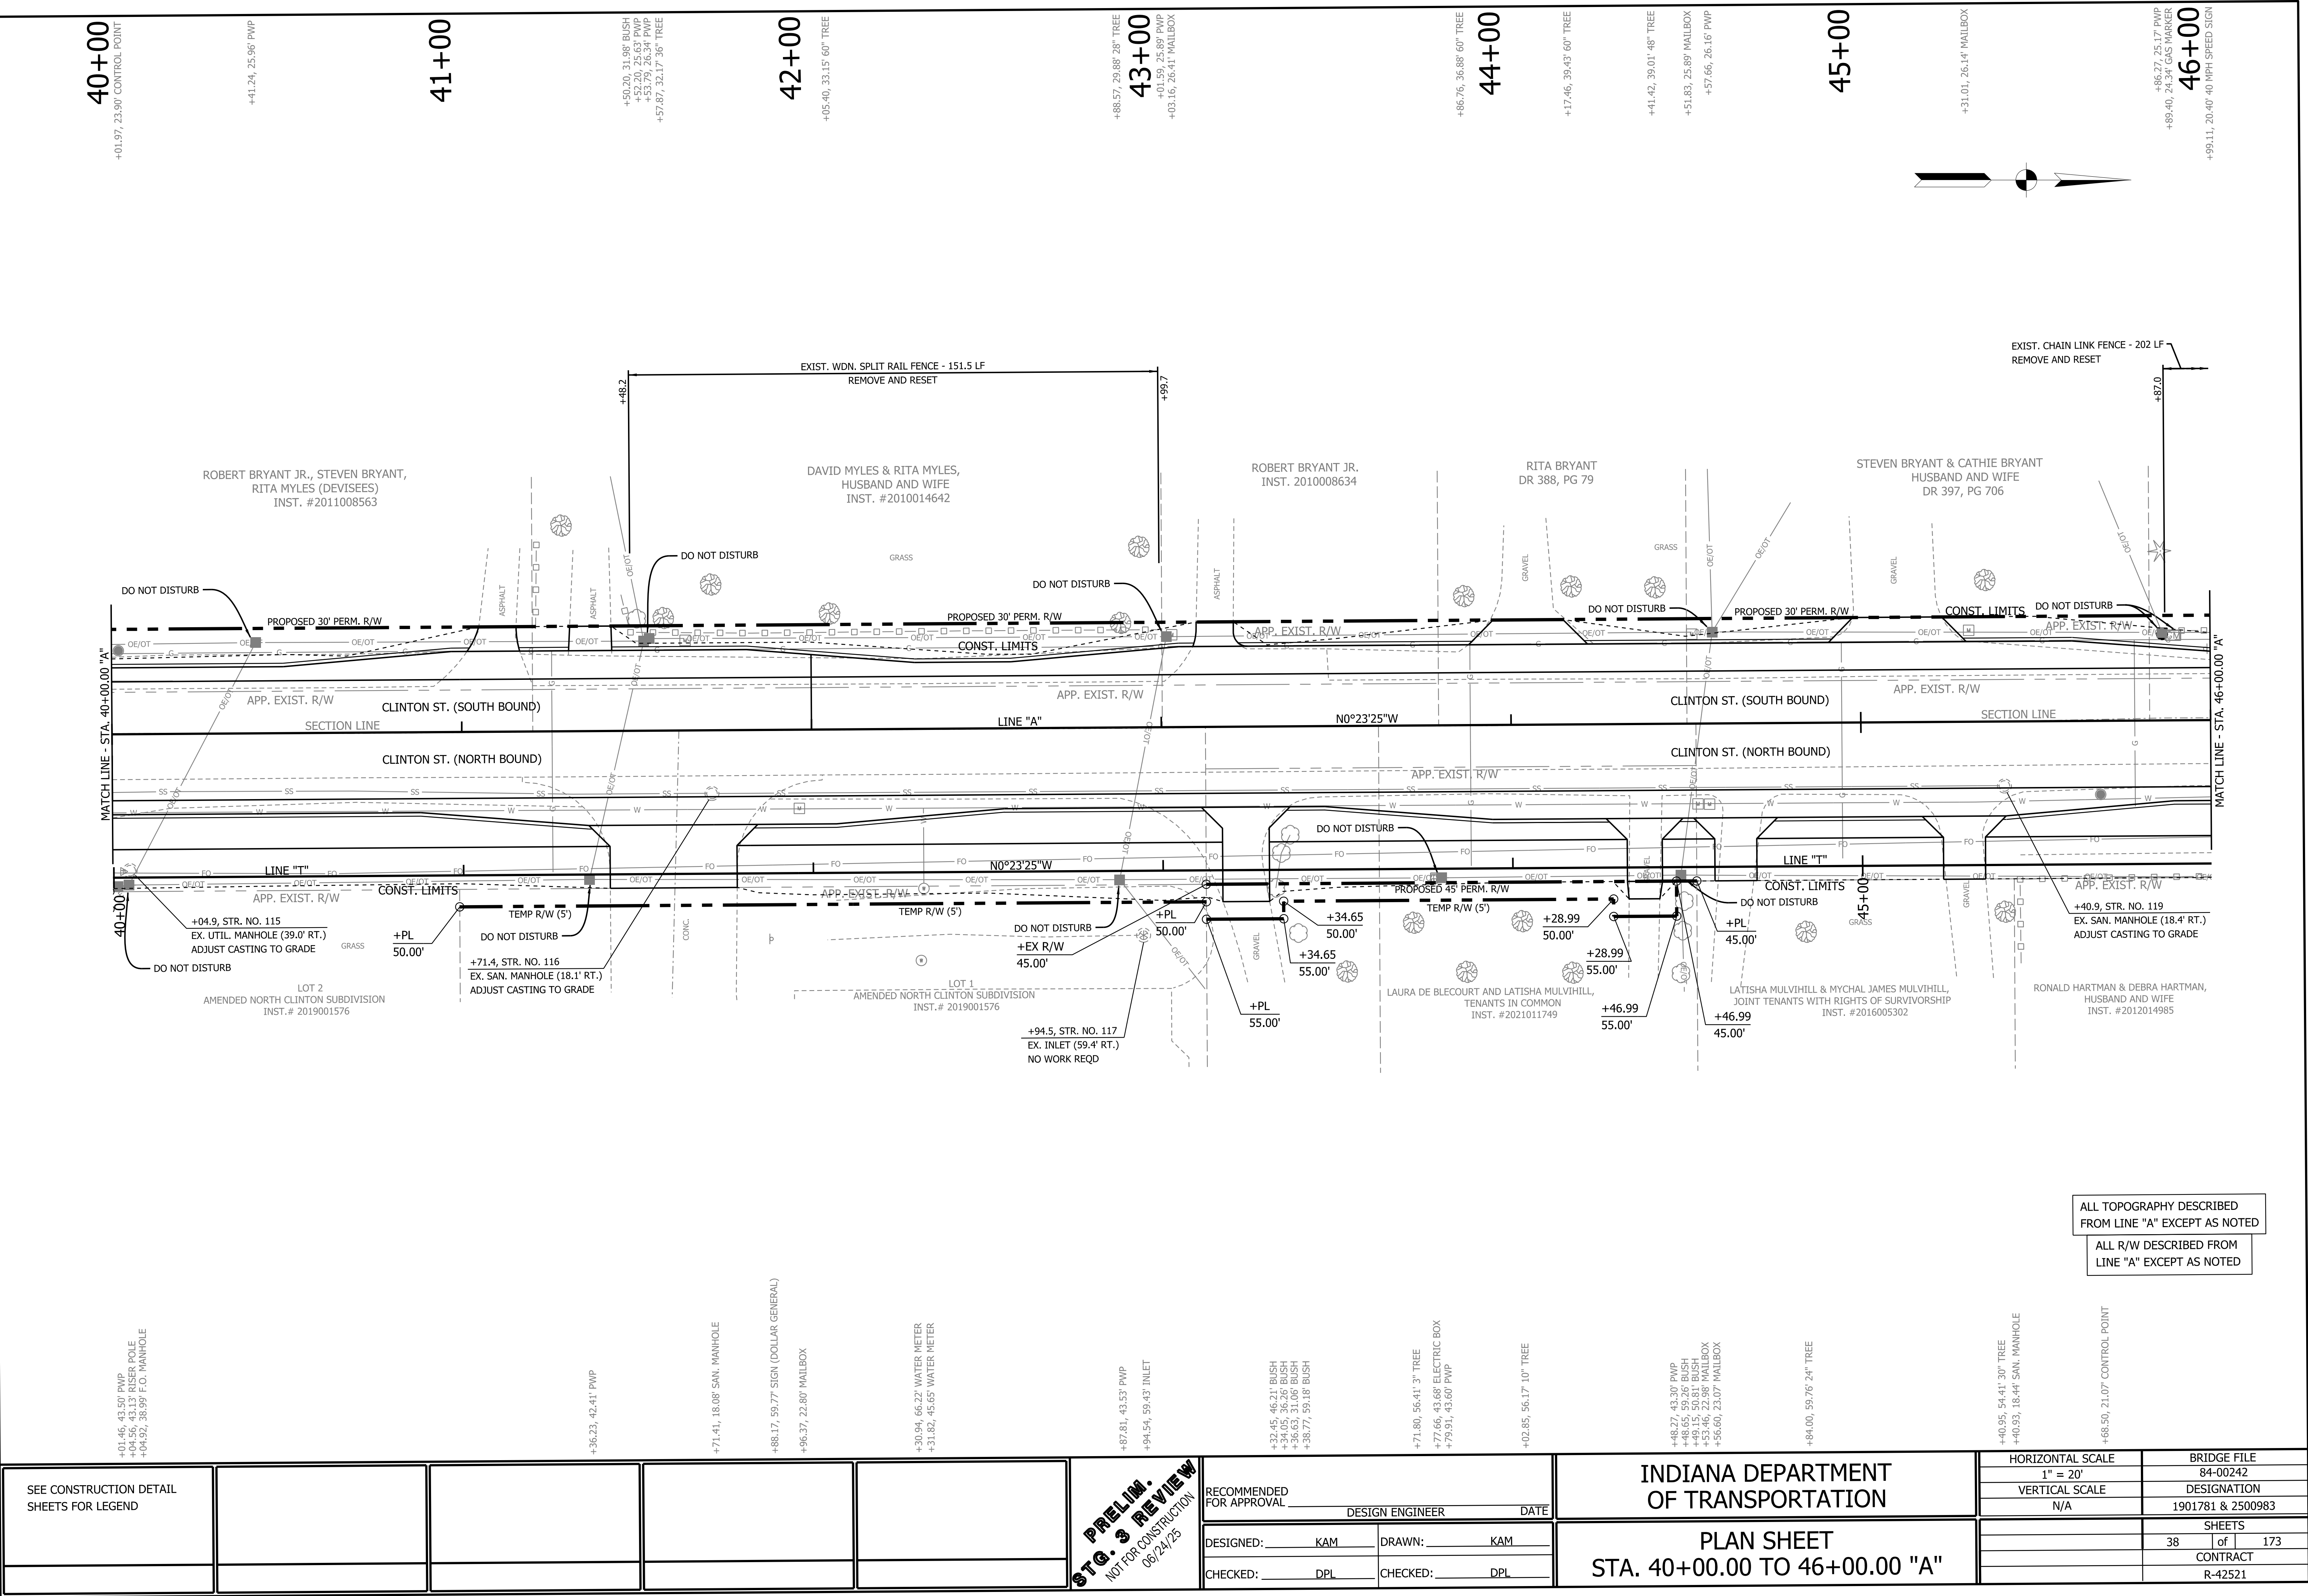

ALL TOPOGRAPHY DESCRIBED
FROM LINE "A" EXCEPT AS NOTED
ALL R/W DESCRIBED FROM
LINE "A" EXCEPT AS NOTED

SEE CONSTRUCTION DETAIL
SHEETS FOR LEGEND

PRELIM.
STG. 3 REVIEW
NOT FOR CONSTRUCTION
06/24/25


RECOMMENDED
FOR APPROVAL _____
DESIGN ENGINEER _____ DATE _____
DESIGNED: _____ KAM DRAWN: _____ KAM
CHECKED: _____ DPL CHECKED: _____ DPL

INDIANA DEPARTMENT
OF TRANSPORTATION

PLAN SHEET
STA. 40+00.00 TO 46+00.00 "A"

HORIZONTAL SCALE 1" = 20'	BRIDGE FILE 84-00242
VERTICAL SCALE N/A	DESIGNATION 1901781 & 2500983
	SHEETS 38 of 173
	CONTRACT R-42521

TBM #304
HEAD OF RR SPIKE IN EASTSIDE PP
STA. 45+86.29 "A", 24.62' LT.
ELEV. = 499.95

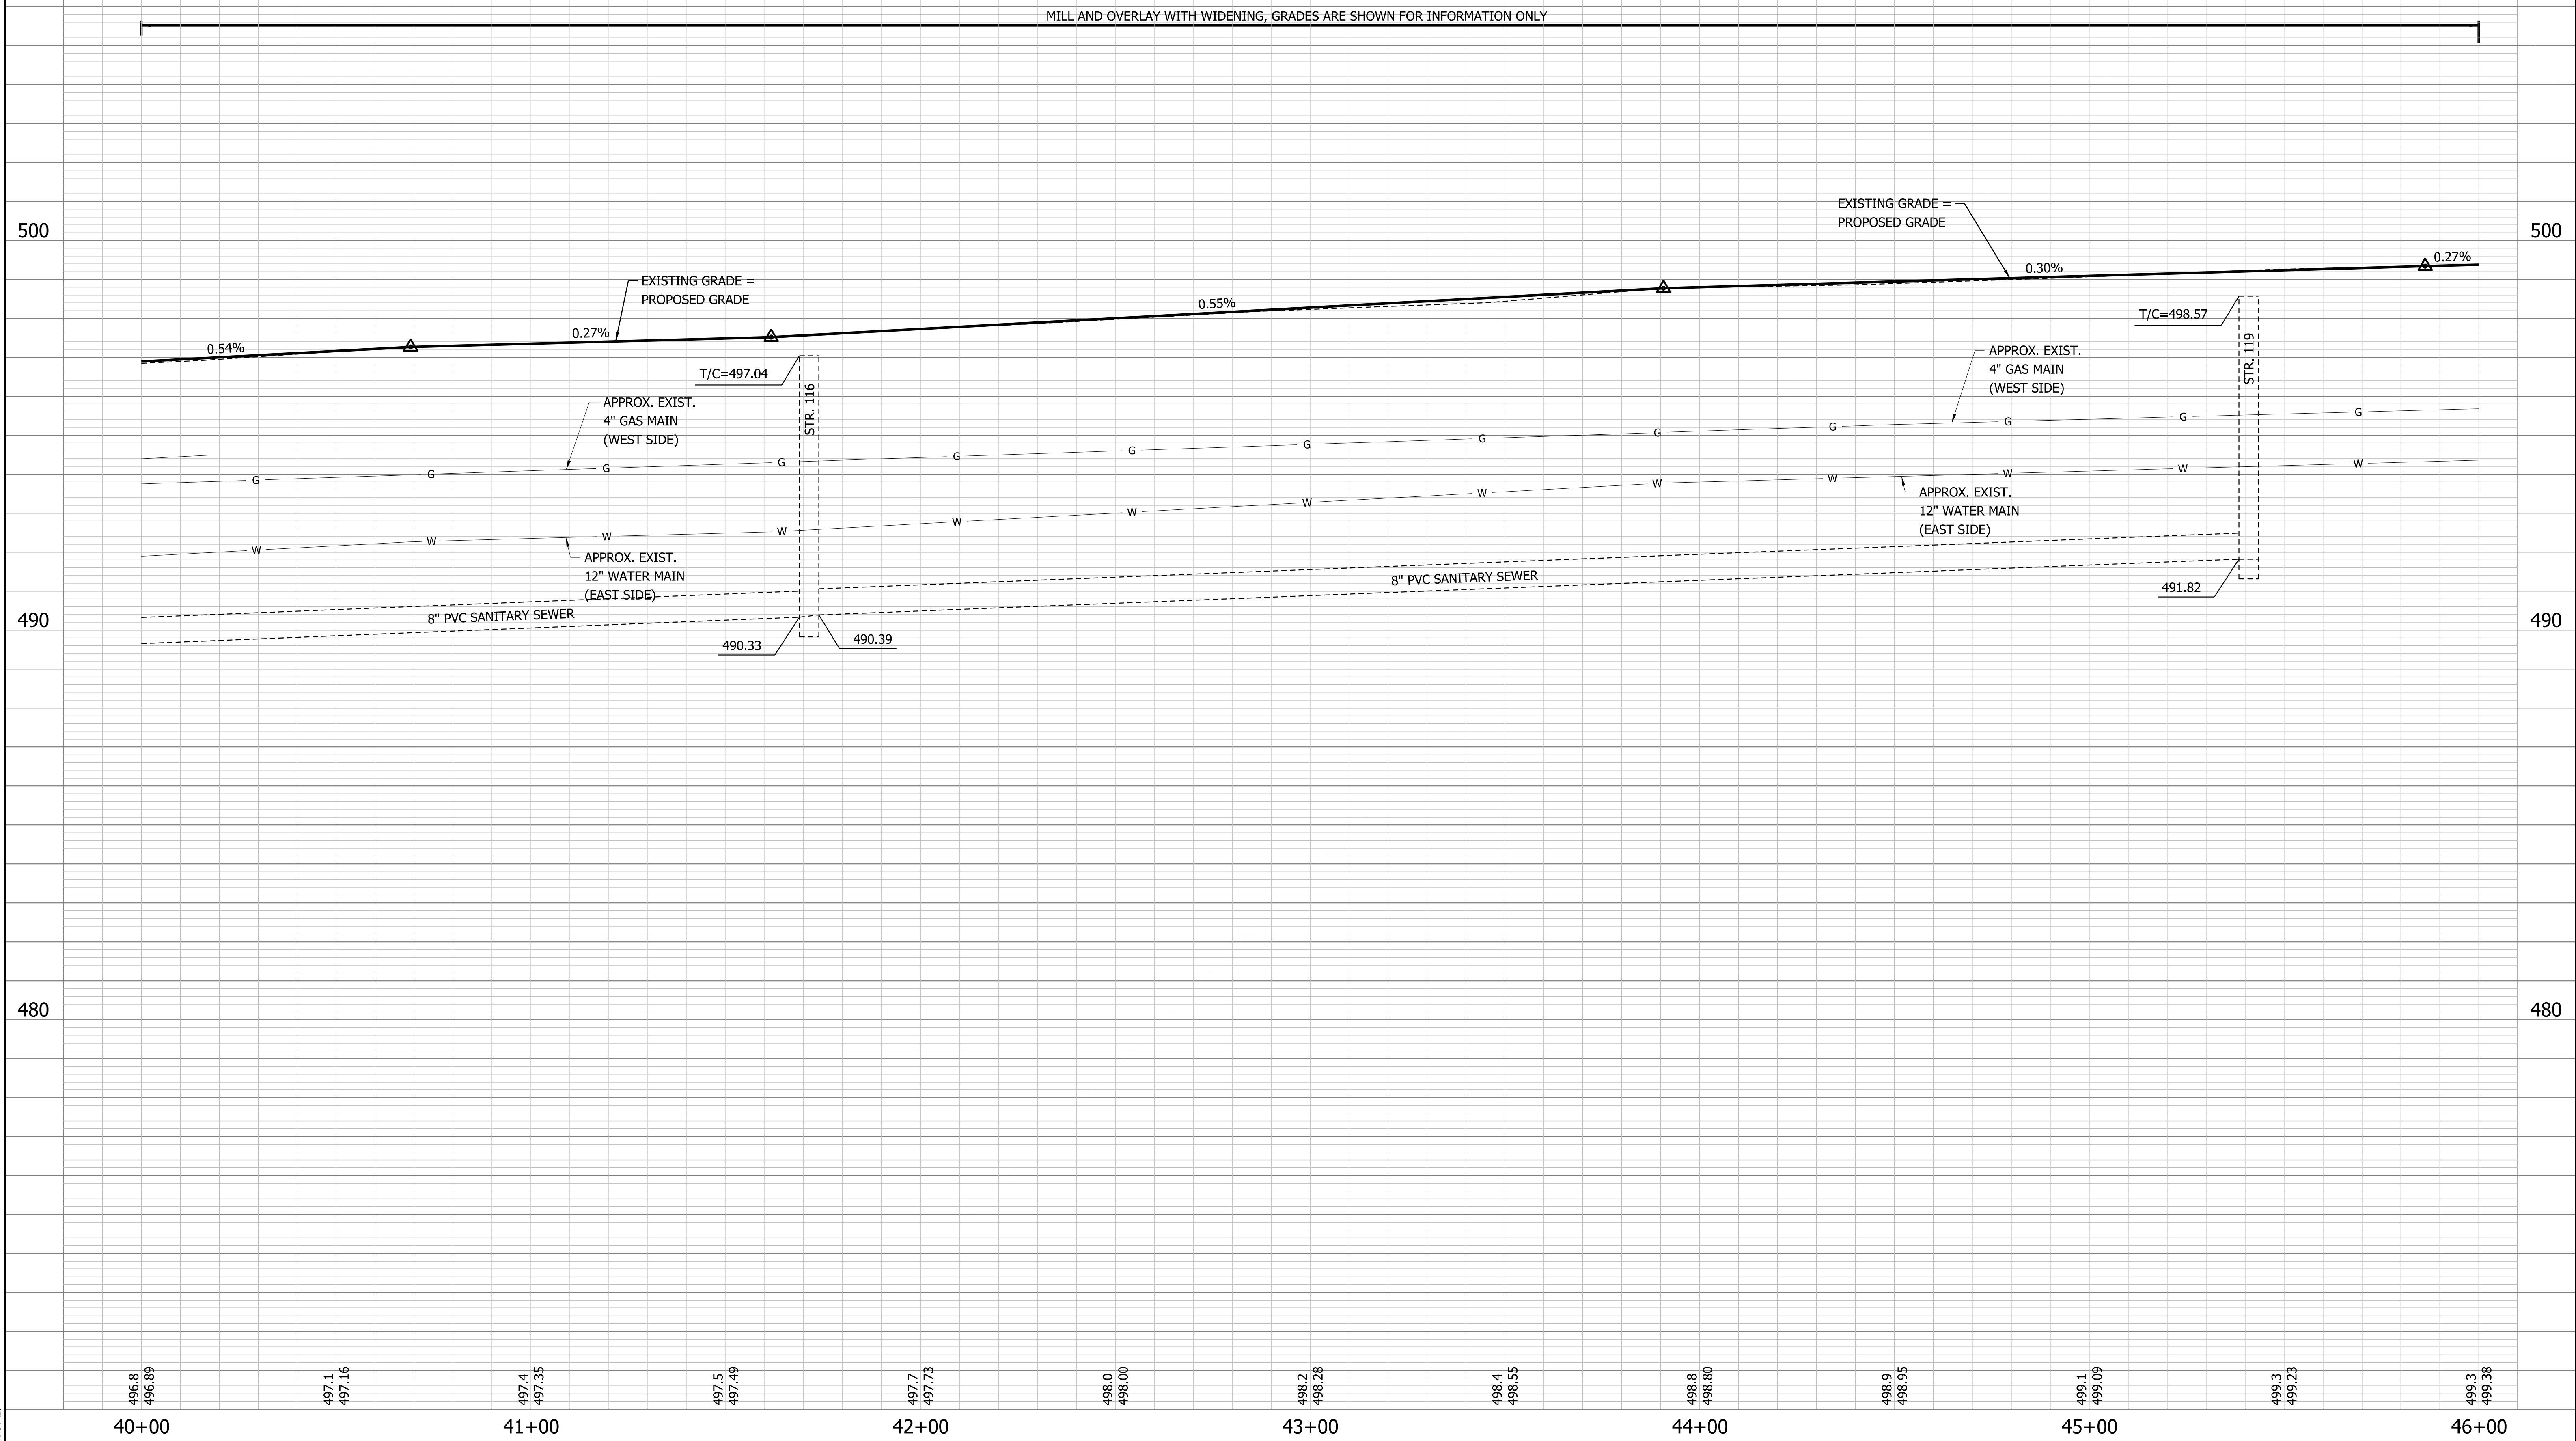

W:\Vigo County\2021-081 Vigo Co- Clinton Rd\Design\CAD\Pro 4000-4600A.dgn
6/25/2025
12:53:58 PM
1:20
REVISION 3.0
PDF-pltcrfg
INDOT.tbl

PRELIM.
STG. 3 REVIEW
NOT FOR CONSTRUCTION
06/24/25


RECOMMENDED FOR APPROVAL _____		DESIGN ENGINEER _____	DATE _____
DESIGNED: _____	KAM	DRAWN: _____	KAM
CHECKED: _____	DPL	CHECKED: _____	DPL

INDIANA DEPARTMENT
OF TRANSPORTATION

PROFILE SHEET
STA. 40+00.00 TO 46+00.00 "A"

HORIZONTAL SCALE	BRIDGE FILE		
1" = 20'	84-00242		
VERTICAL SCALE	DESIGNATION		
1" = 2'	1901781 & 2500983		
	SHEETS		
	39	of	173
	CONTRACT		
	R-42521		

\\V:\p\g\c\m\2021-081 Vgo Co - Clarks Rd\Drawings\CAO\Perf 4000-4600.dgn
6/25/2025
12:54:01 PM
RHS.dwg
RHS
1/20/25

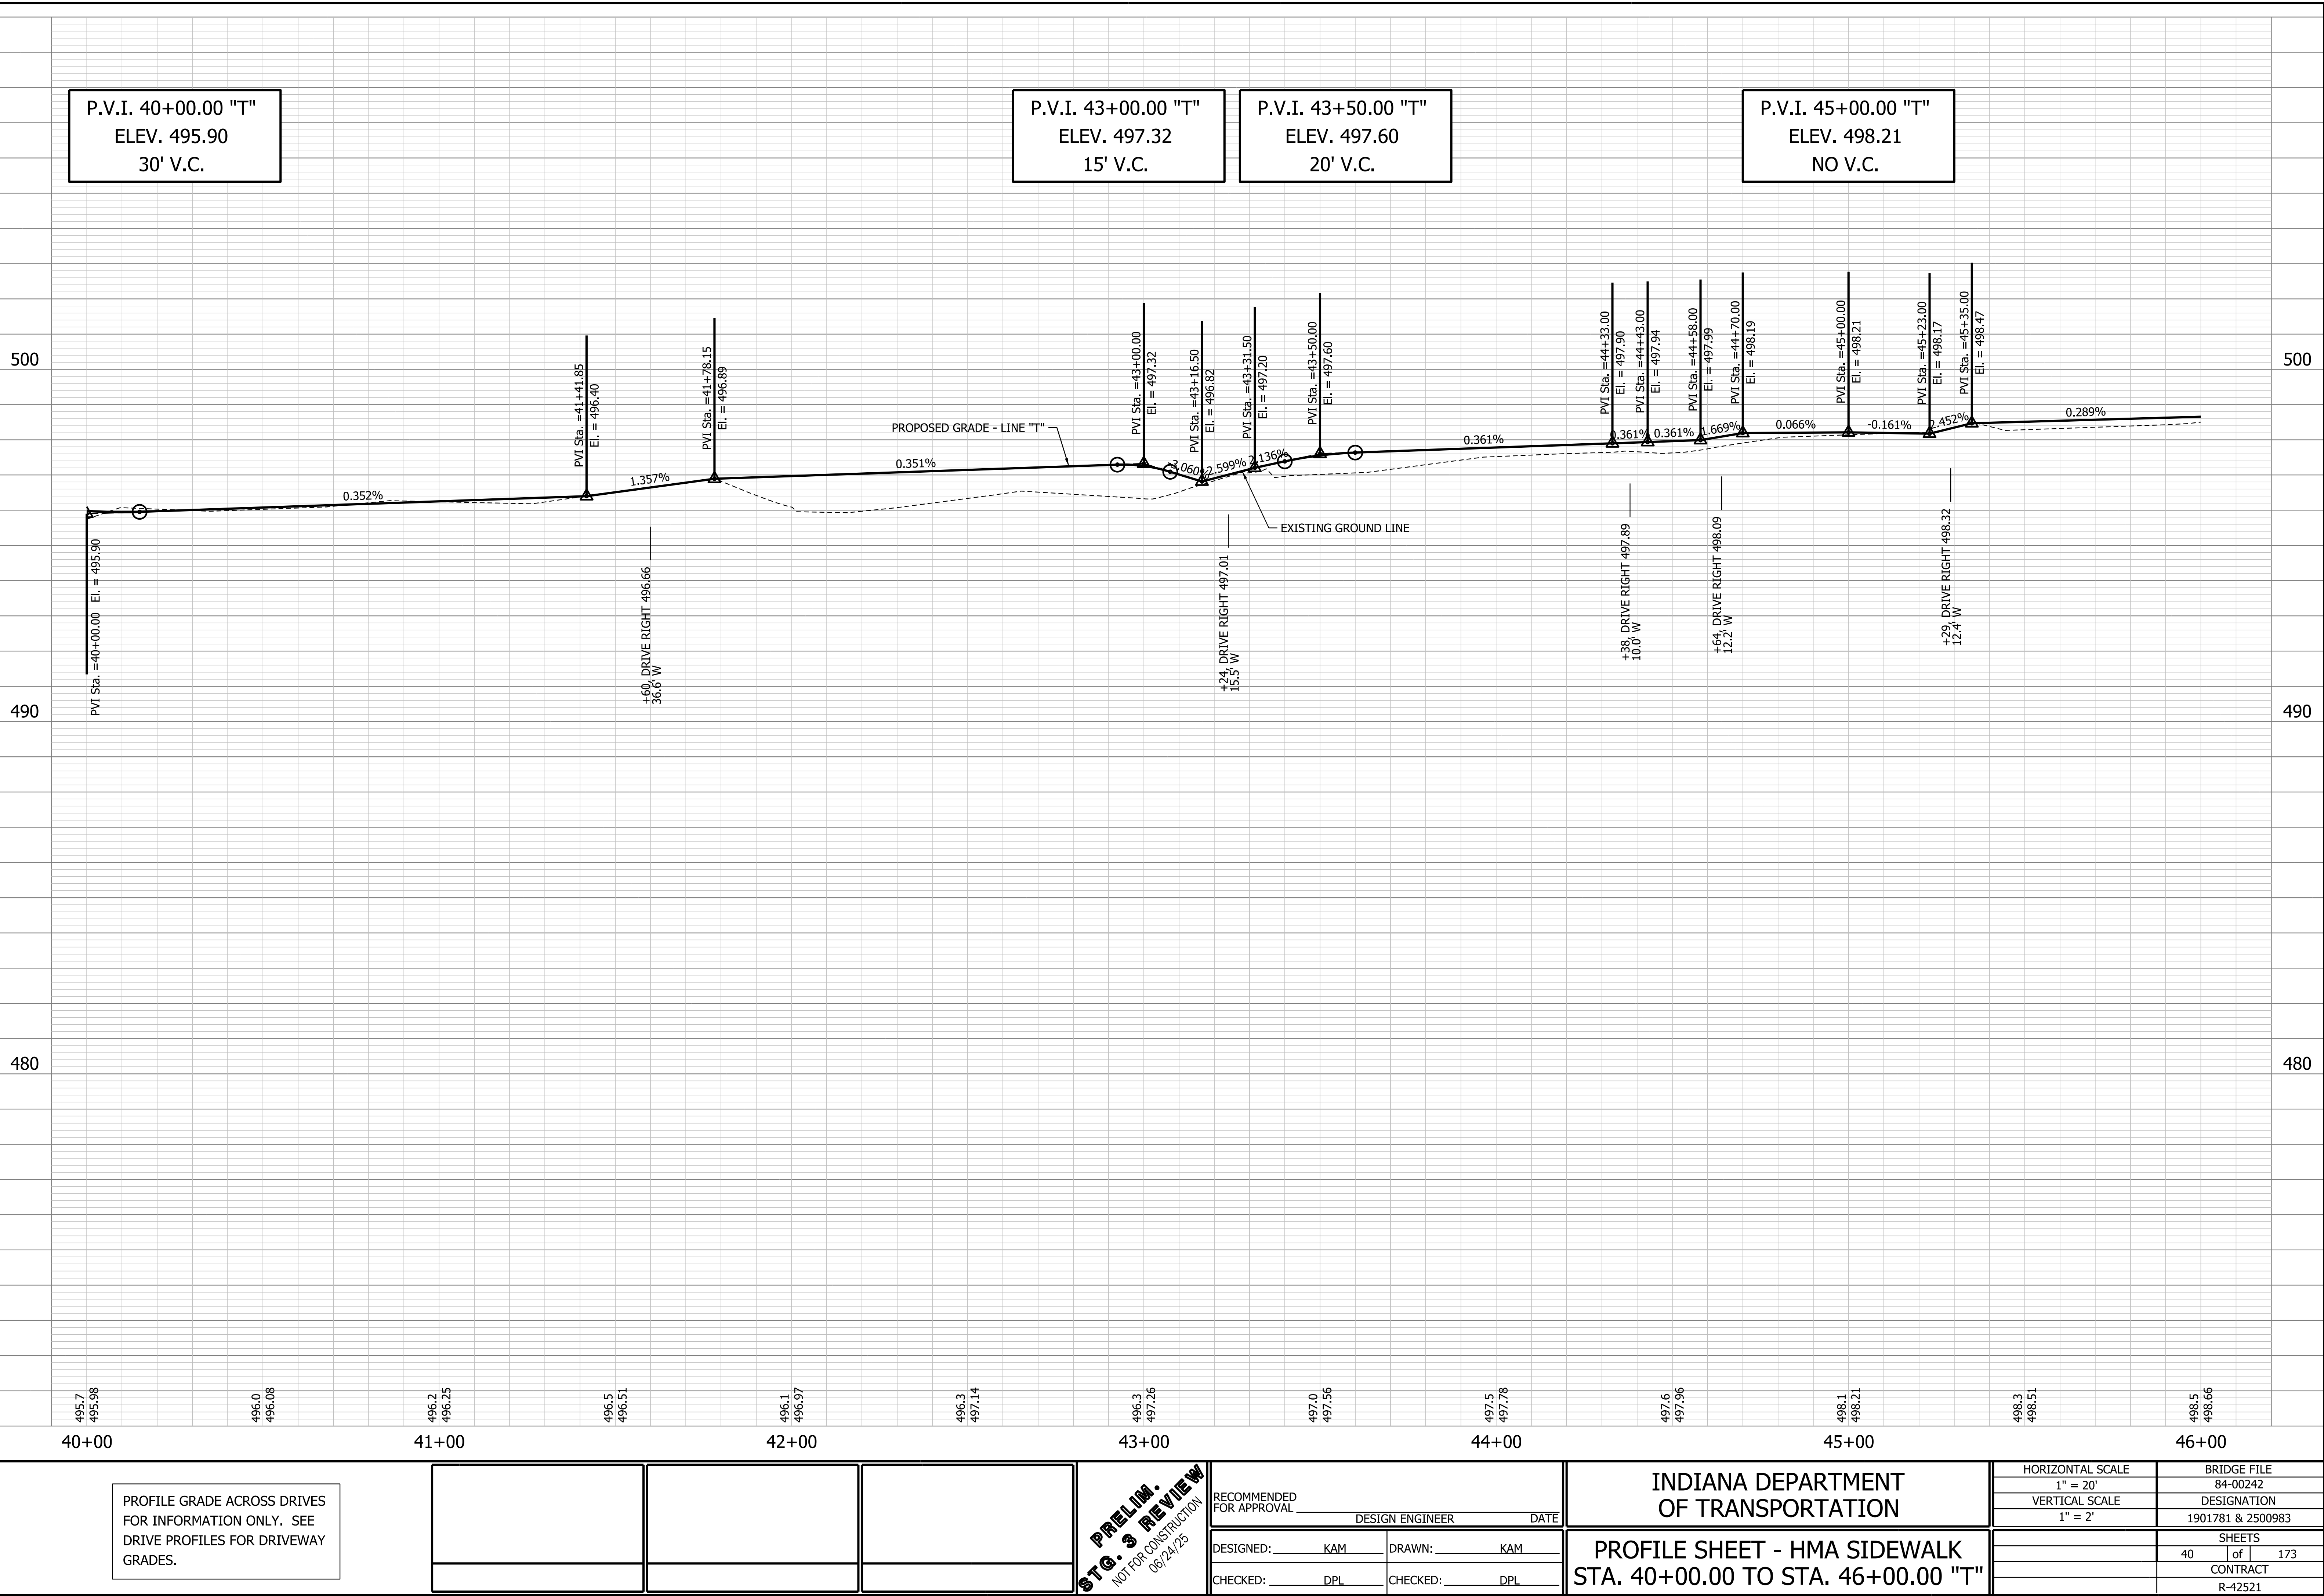

PROFILE GRADE ACROSS DRIVES
FOR INFORMATION ONLY. SEE
DRIVE PROFILES FOR DRIVEWAY
GRADES.

PRELIM.
STG. 3 REVIEW
NOT FOR CONSTRUCTION
06/24/25

RECOMMENDED
FOR APPROVAL _____
DESIGN ENGINEER _____ DATE _____
DESIGNED: _____ KAM _____ DRAWN: _____ KAM _____
CHECKED: _____ DPL _____ CHECKED: _____ DPL _____

INDIANA DEPARTMENT
OF TRANSPORTATION

PROFILE SHEET - HMA SIDEWALK
STA. 40+00.00 TO STA. 46+00.00 "T"

HORIZONTAL SCALE 1" = 20'	BRIDGE FILE 84-00242
VERTICAL SCALE 1" = 2'	DESIGNATION 1901781 & 2500983
	SHEETS 40 of 173
	CONTRACT R-42521

\\V:\p\G\m\2021-081 Vgo Co-Clinton Rd\Sheet\CAD\Plan 4600-5200A.dgn
6/29/2025
12:54:07 PM
RFS:ptg
NOV 13 2024


SEE CONSTRUCTION DETAIL SHEETS FOR LEGEND				

PRELIM.
STG. 3 REVIEW
NOT FOR CONSTRUCTION
06/24/25

RECOMMENDED FOR APPROVAL _____	DESIGN ENGINEER _____	DATE _____
DESIGNED: _____ KAM	DRAWN: _____ KAM	
CHECKED: _____ DPL	CHECKED: _____ DPL	


INDIANA DEPARTMENT OF TRANSPORTATION
PLAN SHEET
STA. 46+00.00 TO 52+00.00 "A"

HORIZONTAL SCALE 1" = 20'	BRIDGE FILE 84-00242
VERTICAL SCALE N/A	DESIGNATION 1901781 & 2500983
	SHEETS 41 of 173
	CONTRACT R-42521

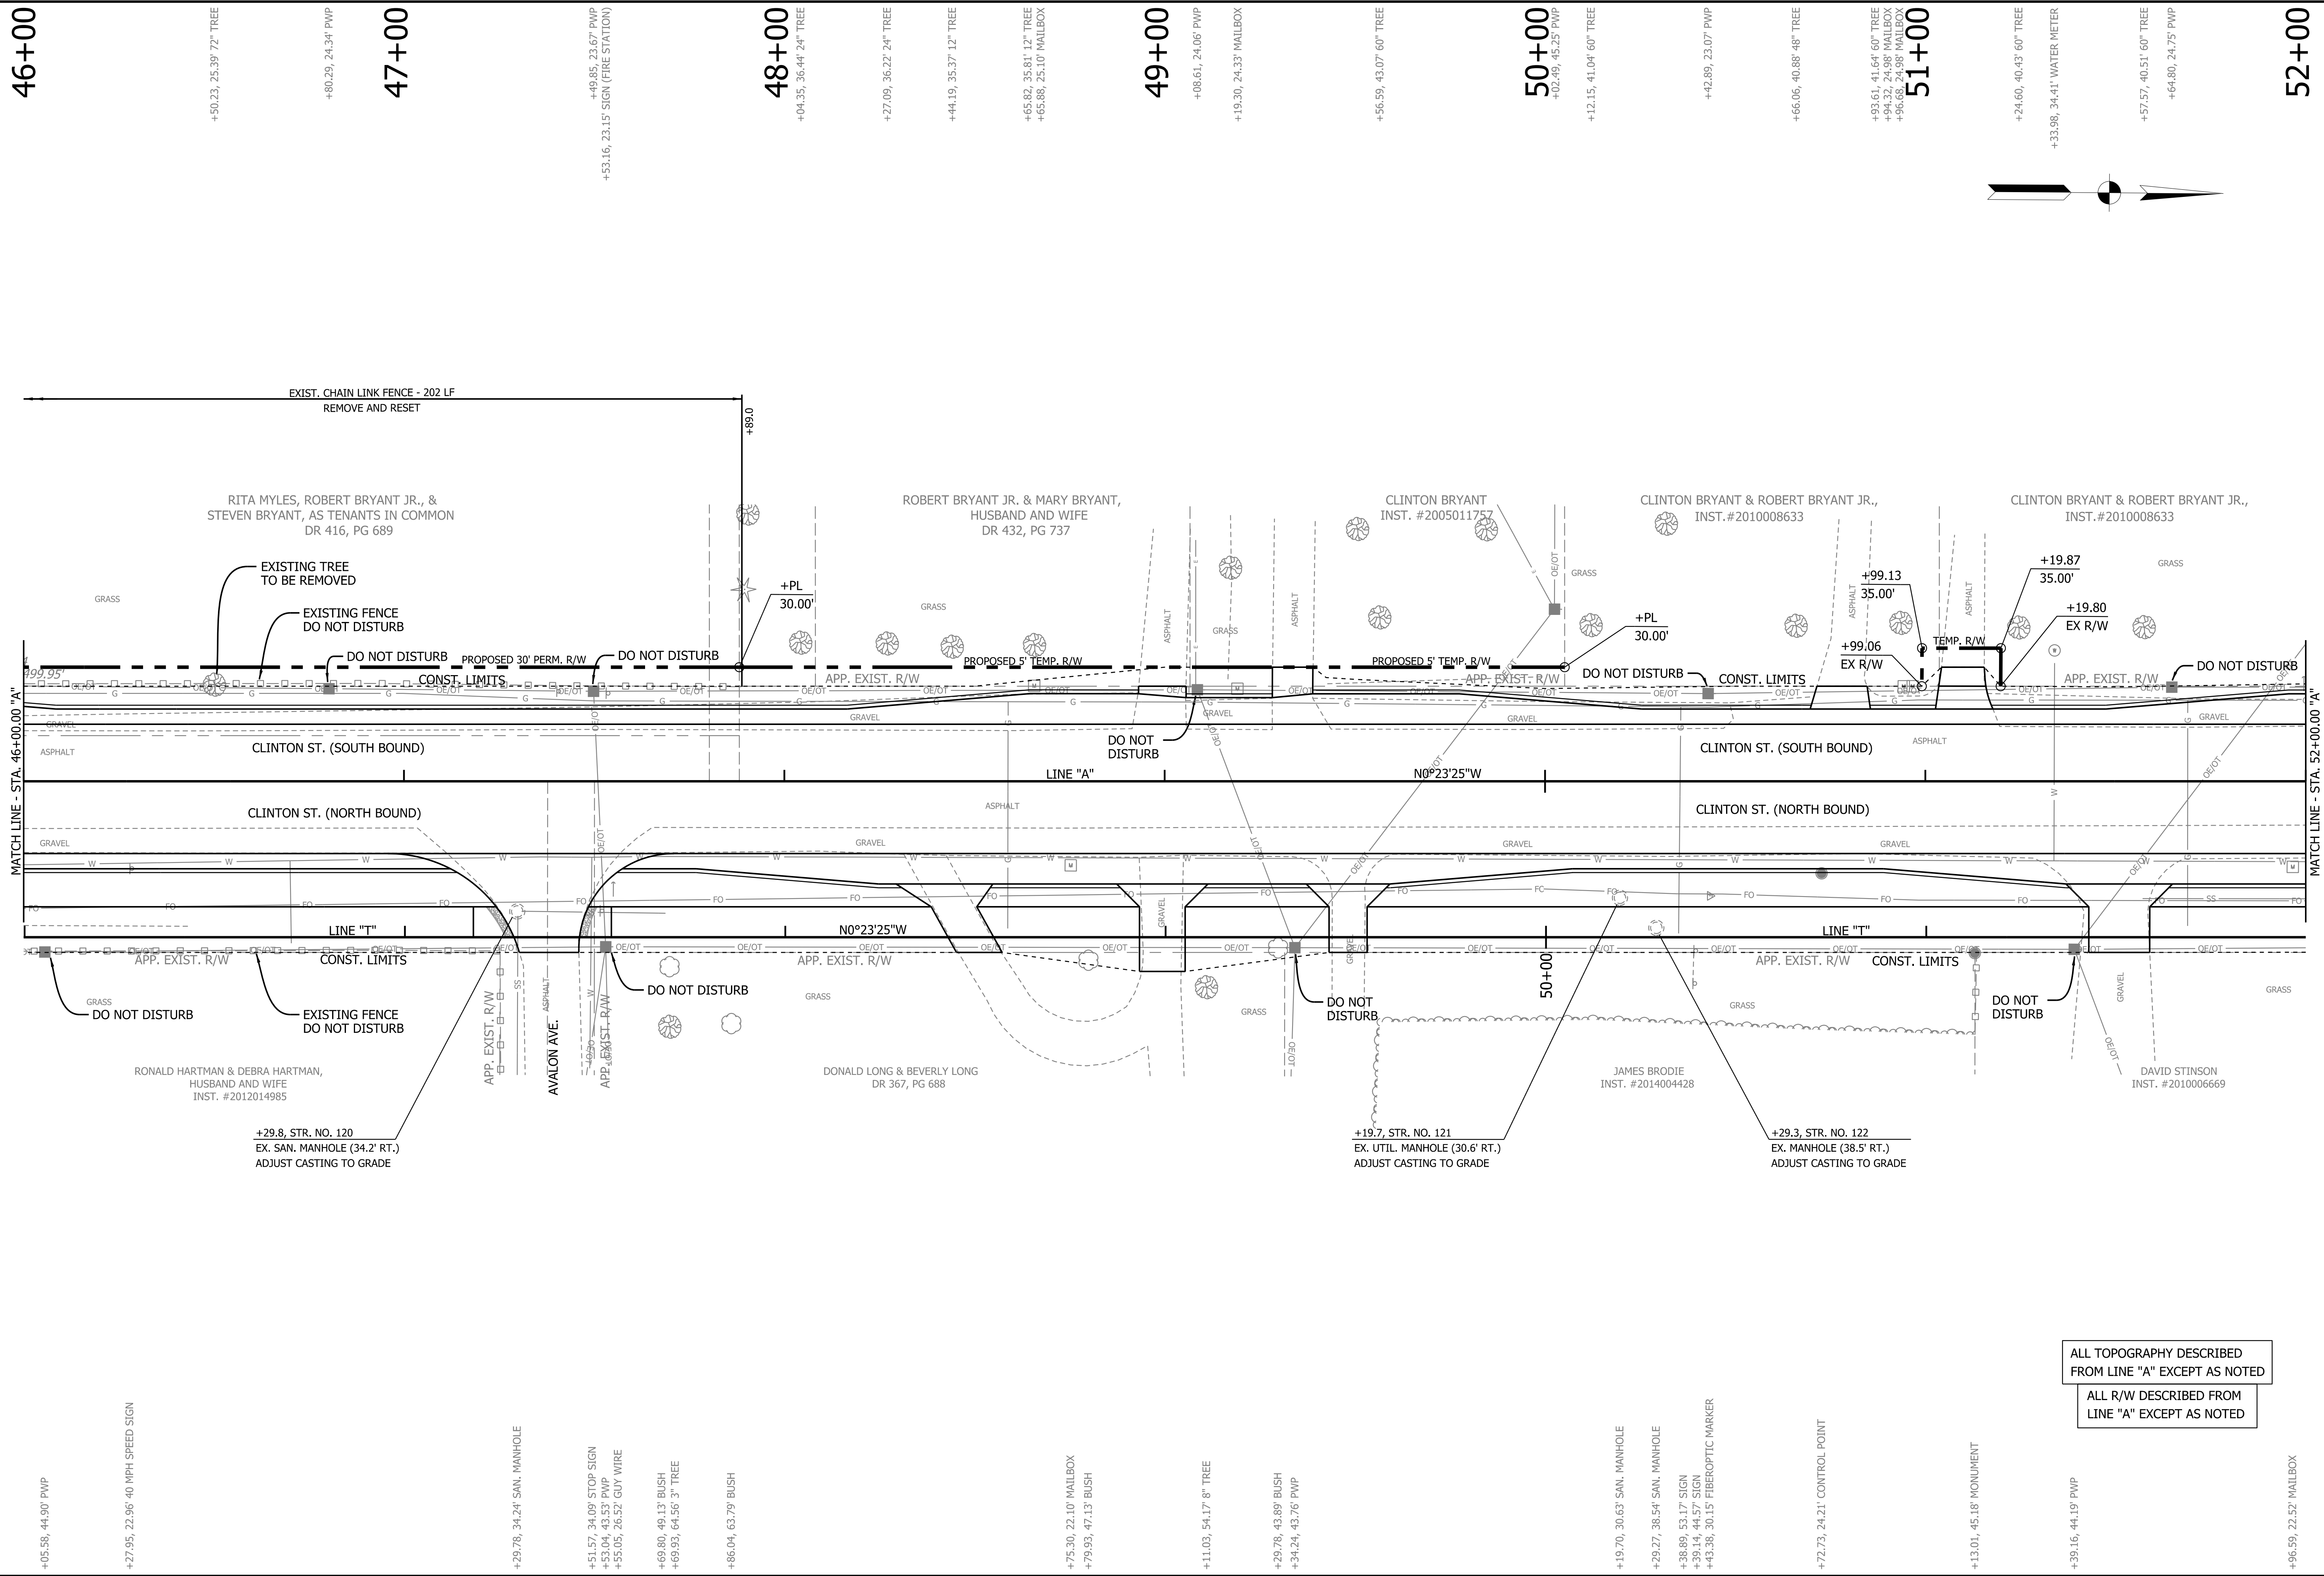

ALL TOPOGRAPHY DESCRIBED FROM LINE "A" EXCEPT AS NOTED

ALL R/W DESCRIBED FROM LINE "A" EXCEPT AS NOTED

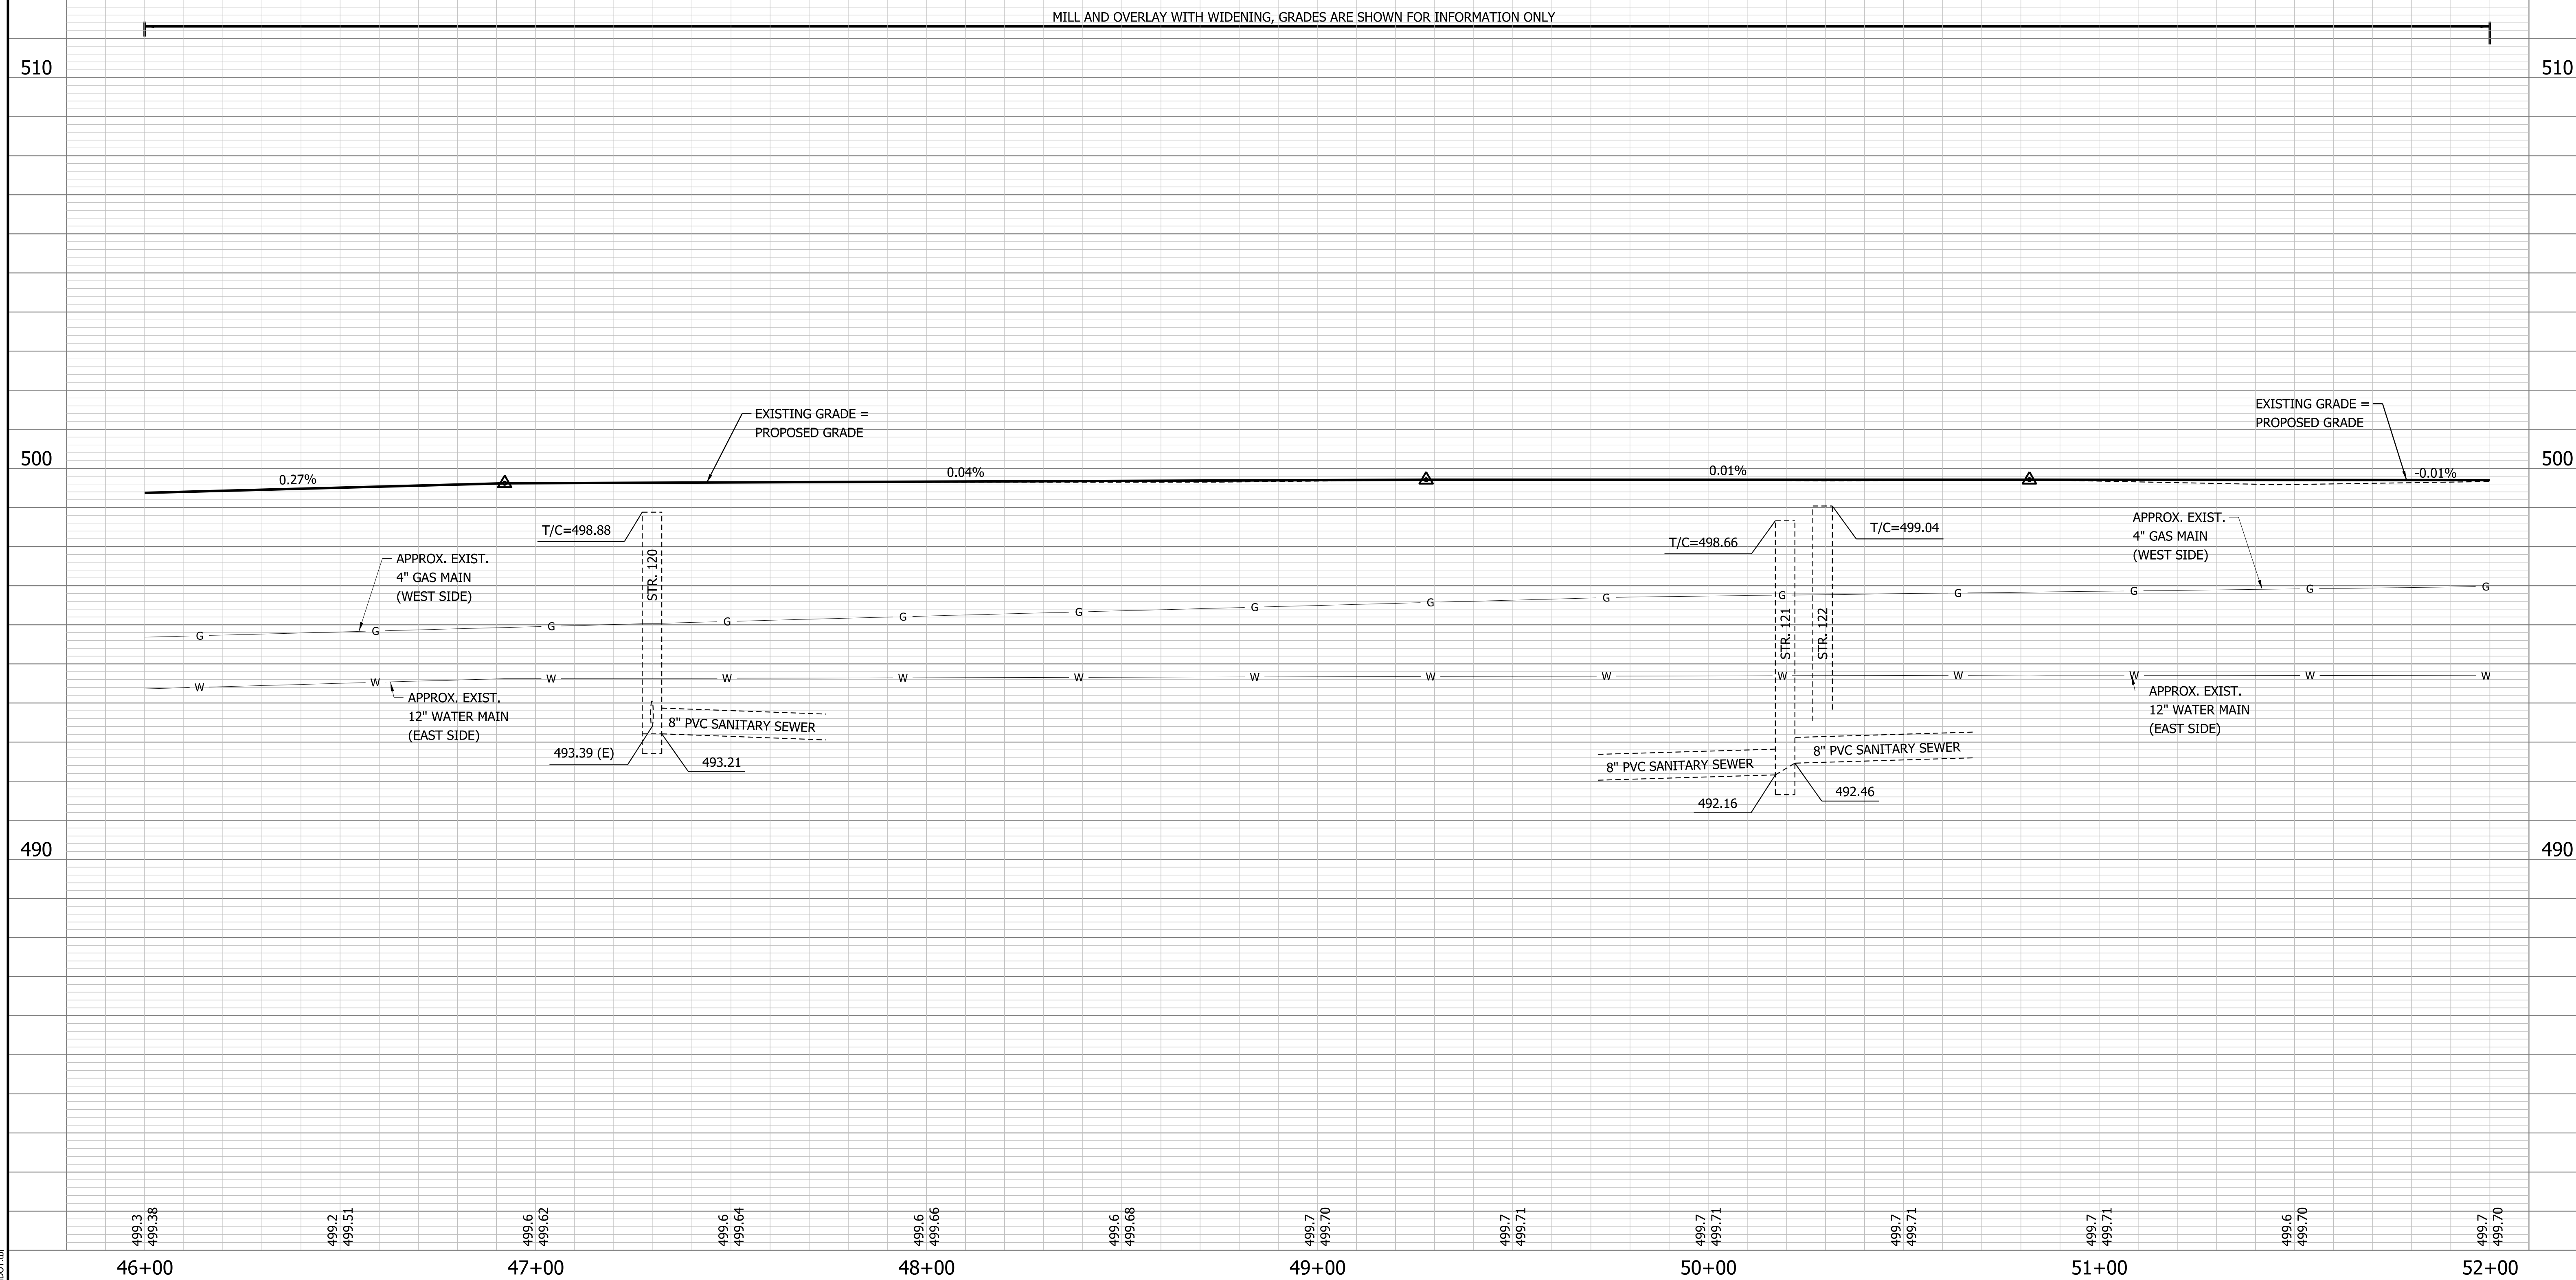

W:\Vigo County\2021-081 Vigo Co- Clinton Rd\Design\CAD\Pro 4600-5200A.dgn
6/25/2025
12:54:09 PM
REVISION 3.0
PDF.pltcfgr
INDOT.tbl
1:20

**PRELIM.
STG. 3 REVIEW**
NOT FOR CONSTRUCTION
06/24/25

RECOMMENDED _____
FOR APPROVAL _____
DESIGN ENGINEER DATE

DESIGNED: KAM DRAWN: KAM

CHECKED: _____ DPL _____

INDIANA DEPARTMENT
OF TRANSPORTATION

PROFILE SHEET
STA. 46+00.00 TO 52+00.00 "A"

HORIZONTAL SCALE	BRIDGE FILE
------------------	-------------

1" = 20'	84-00242
----------	----------

VERTICAL SCALE	DESIGNATION
----------------	-------------

$1'' = 2'$	1901781 & 2500983
------------	-------------------

	SHEETS
--	--------

	SHEETS		
	42	of	173

	100	100	100
	CONTRACT		

	R-42521
--	---------

W:\Vegs_Grassy\2021-081_Vegs_Cr_Clipper_Rd\Sheet\CAD\Plan 5200-5800A.dgn
6/25/2025
12:54:13 PM
RFS:ptg
NOC:JTB

SEE CONSTRUCTION DETAIL SHEETS FOR LEGEND

+39.91, 40.03' WATER METER
+42.29, 40.17' WATER METER

+88.97, 43.22' LIGHT POLE
+90.89, 22.04' MAILBOX
+02.42, 65.09' 12" TREE
+35.23, 21.71' MAILBOX

+14.56, 36.32' WATER METER
+15.79, 62.90' 8" TREE

+39.24, 43.87' RW MARKER
+43.45, 43.24' PWP
+47.64, 49.83' BUSH

+77.03, 66.48' 36" TREE
+91.09, 73.66' 16" TREE
+02.26, 66.91' 18" TREE

+43.70, 45.54' LIGHT POLE
+50.03, 46.48' WATER METER
+69.44, 24.53' CONTROL POINT
+07.05, 34.52' SAN. MANHOLE

+27.45, 46.22' STOP SIGN
+31.68, 41.45' STREET SIGN
+32.21, 44.34' PWP
+33.66, 56.03' BUSH
+26.79, 40.88' WATER METER
+59.69, 21.93' MAILBOX
+76.63, 42.47' PWP



HORIZONTAL SCALE	BRIDGE FILE
1" = 20'	84-00242
VERTICAL SCALE	DESIGNATION
N/A	1901781 & 2500983
	SHEETS
	44 of 173
	CONTRACT
	R-42521

PRELIM.
STG. 3 REVIEW
NOT FOR CONSTRUCTION
06/24/25

RECOMMENDED FOR APPROVAL	DESIGN ENGINEER	DATE
DESIGNED: KAM	DRAWN: KAM	
CHECKED: DPL	CHECKED: DPL	

INDIANA DEPARTMENT OF TRANSPORTATION

PLAN SHEET
STA. 52+00.00 TO 58+00.00 "A"

 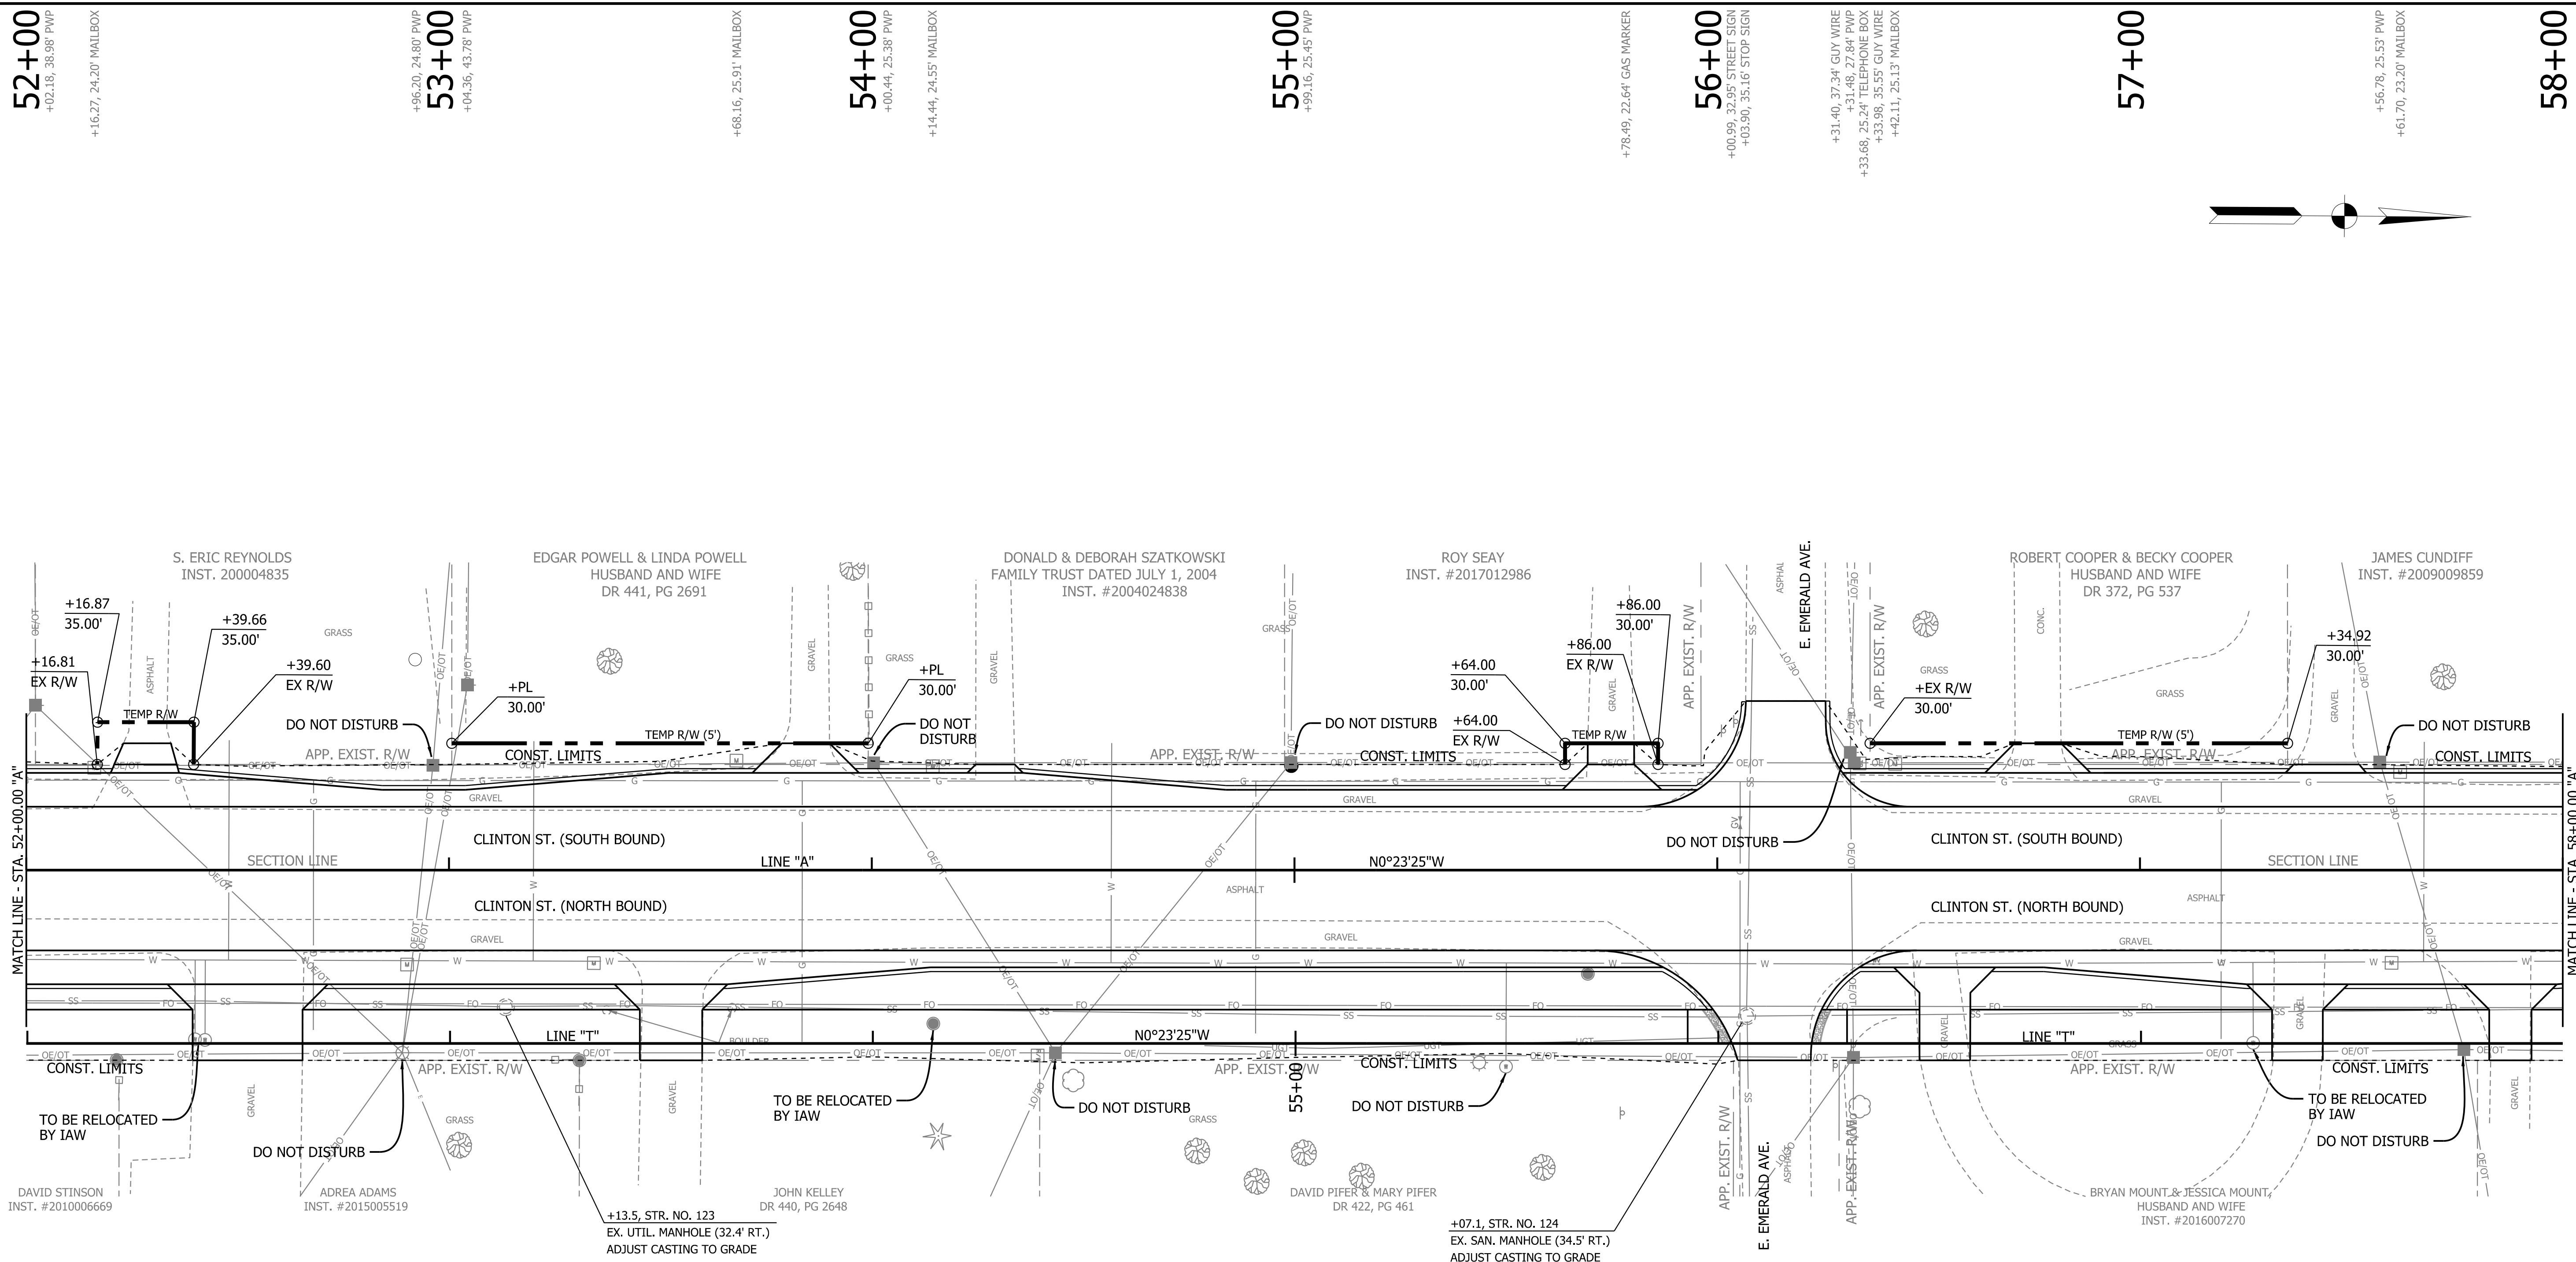

52+00
+02.18, 38.98' PWP
+16.27, 24.20' MAILBOX

53+00
+96.20, 24.80' PWP
+04.36, 43.78' PWP

54+00
+00.44, 25.38' PWP
+14.44, 24.55' MAILBOX


55+00
+99.16, 25.45' PWP

56+00
+78.49, 22.64' GAS MARKER
+00.99, 32.65' STREET SIGN
+03.90, 35.16' STOP SIGN
+31.40, 37.34' GUY WIRE
+31.48, 27.84' PWP
+33.68, 25.24' TELEPHONE BOX
+33.98, 35.55' GUY WIRE
+42.11, 25.15' MAILBOX

57+00

58+00
+56.78, 25.53' PWP
+61.70, 23.20' MAILBOX

TBM #305 HEAD OF RR SPIKE IN EASTSIDE PP STA. 54+99.24 "A", 24.68' LT. ELEV. = 498.94	
--	--

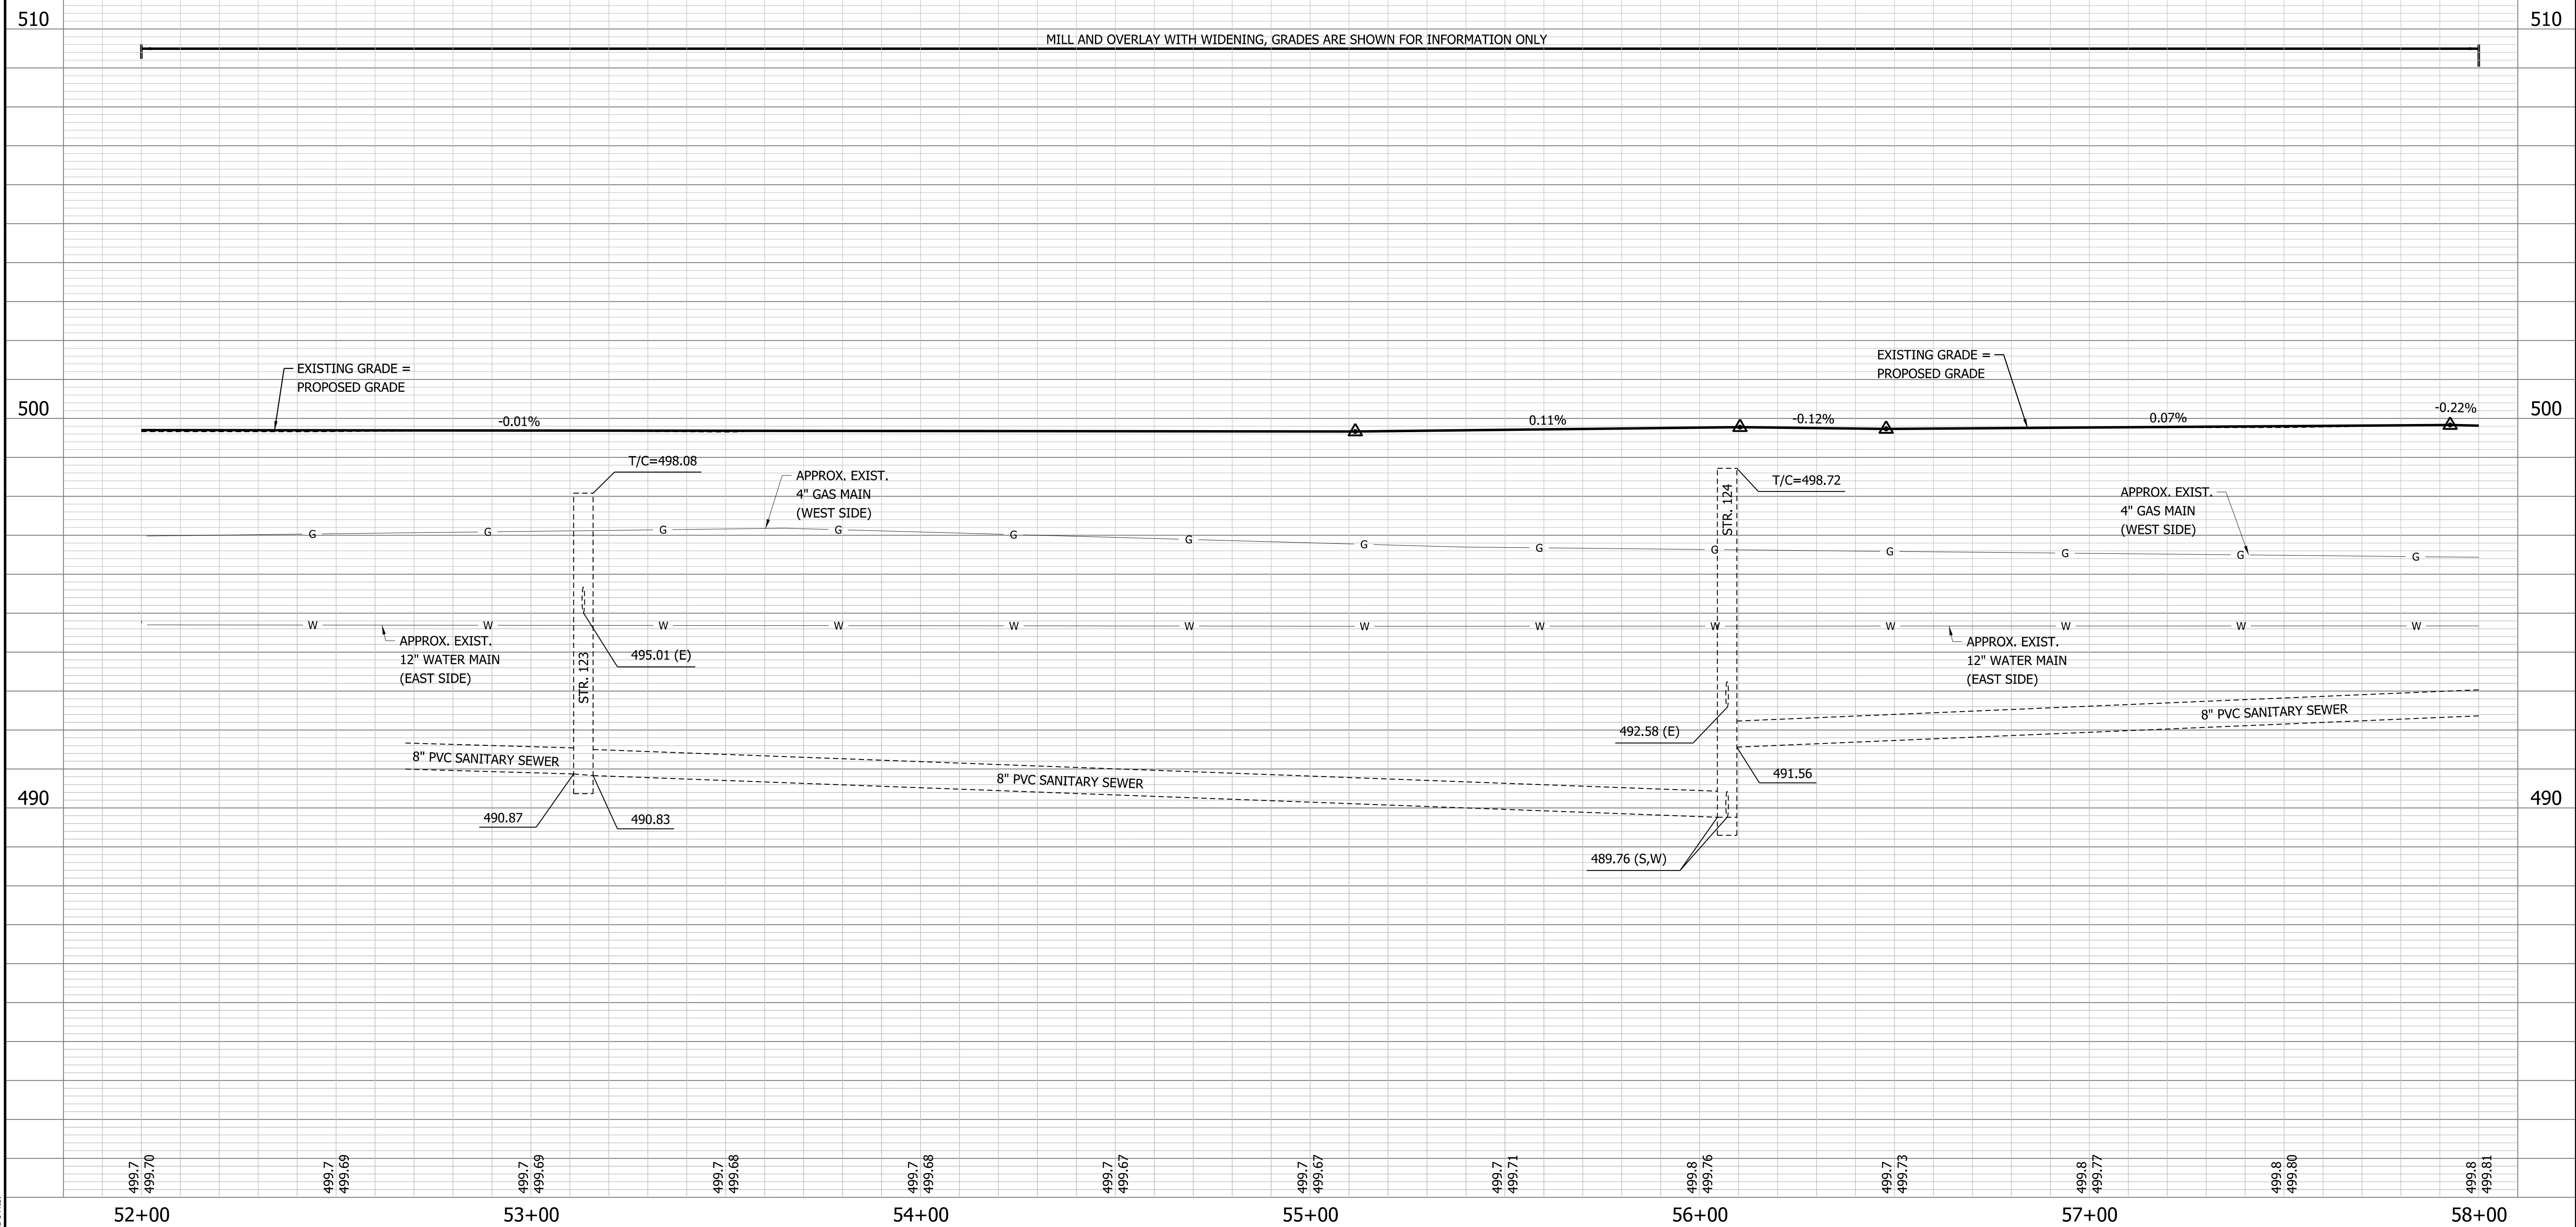

**PRELIM.
STG. 3 REVIEW**
NOT FOR CONSTRUCTION
06/24/25

RECOMMENDED FOR APPROVAL _____		DESIGN ENGINEER _____	DATE _____
DESIGNED: _____	KAM	DRAWN: _____	KAM
CHECKED: _____	DPL	CHECKED: _____	DPL


INDIANA DEPARTMENT
OF TRANSPORTATION

PROFILE SHEET
STA. 52+00.00 TO 58+00.00 "A"

HORIZONTAL SCALE	BRIDGE FILE		
1" = 20'	84-00242		
VERTICAL SCALE	DESIGNATION		
1" = 2'	1901781 & 2500983		
	SHEETS		
	45	of	173
	CONTRACT		
	R-42521		

I:\Vigo County\2021-081 Vigo Co-Clinton Rd\Design\CAD\Pro 5200-5800A.dgn
REVISION 3.0
PDF:plktcrg
INDOT.tbl
2:54:15 PM
:20

\\V:\p\g\m\2021-06\1 Vgo Co - Emerald\2500-5800.dgn
6/25/2025
12:54:17 PM
R-42521

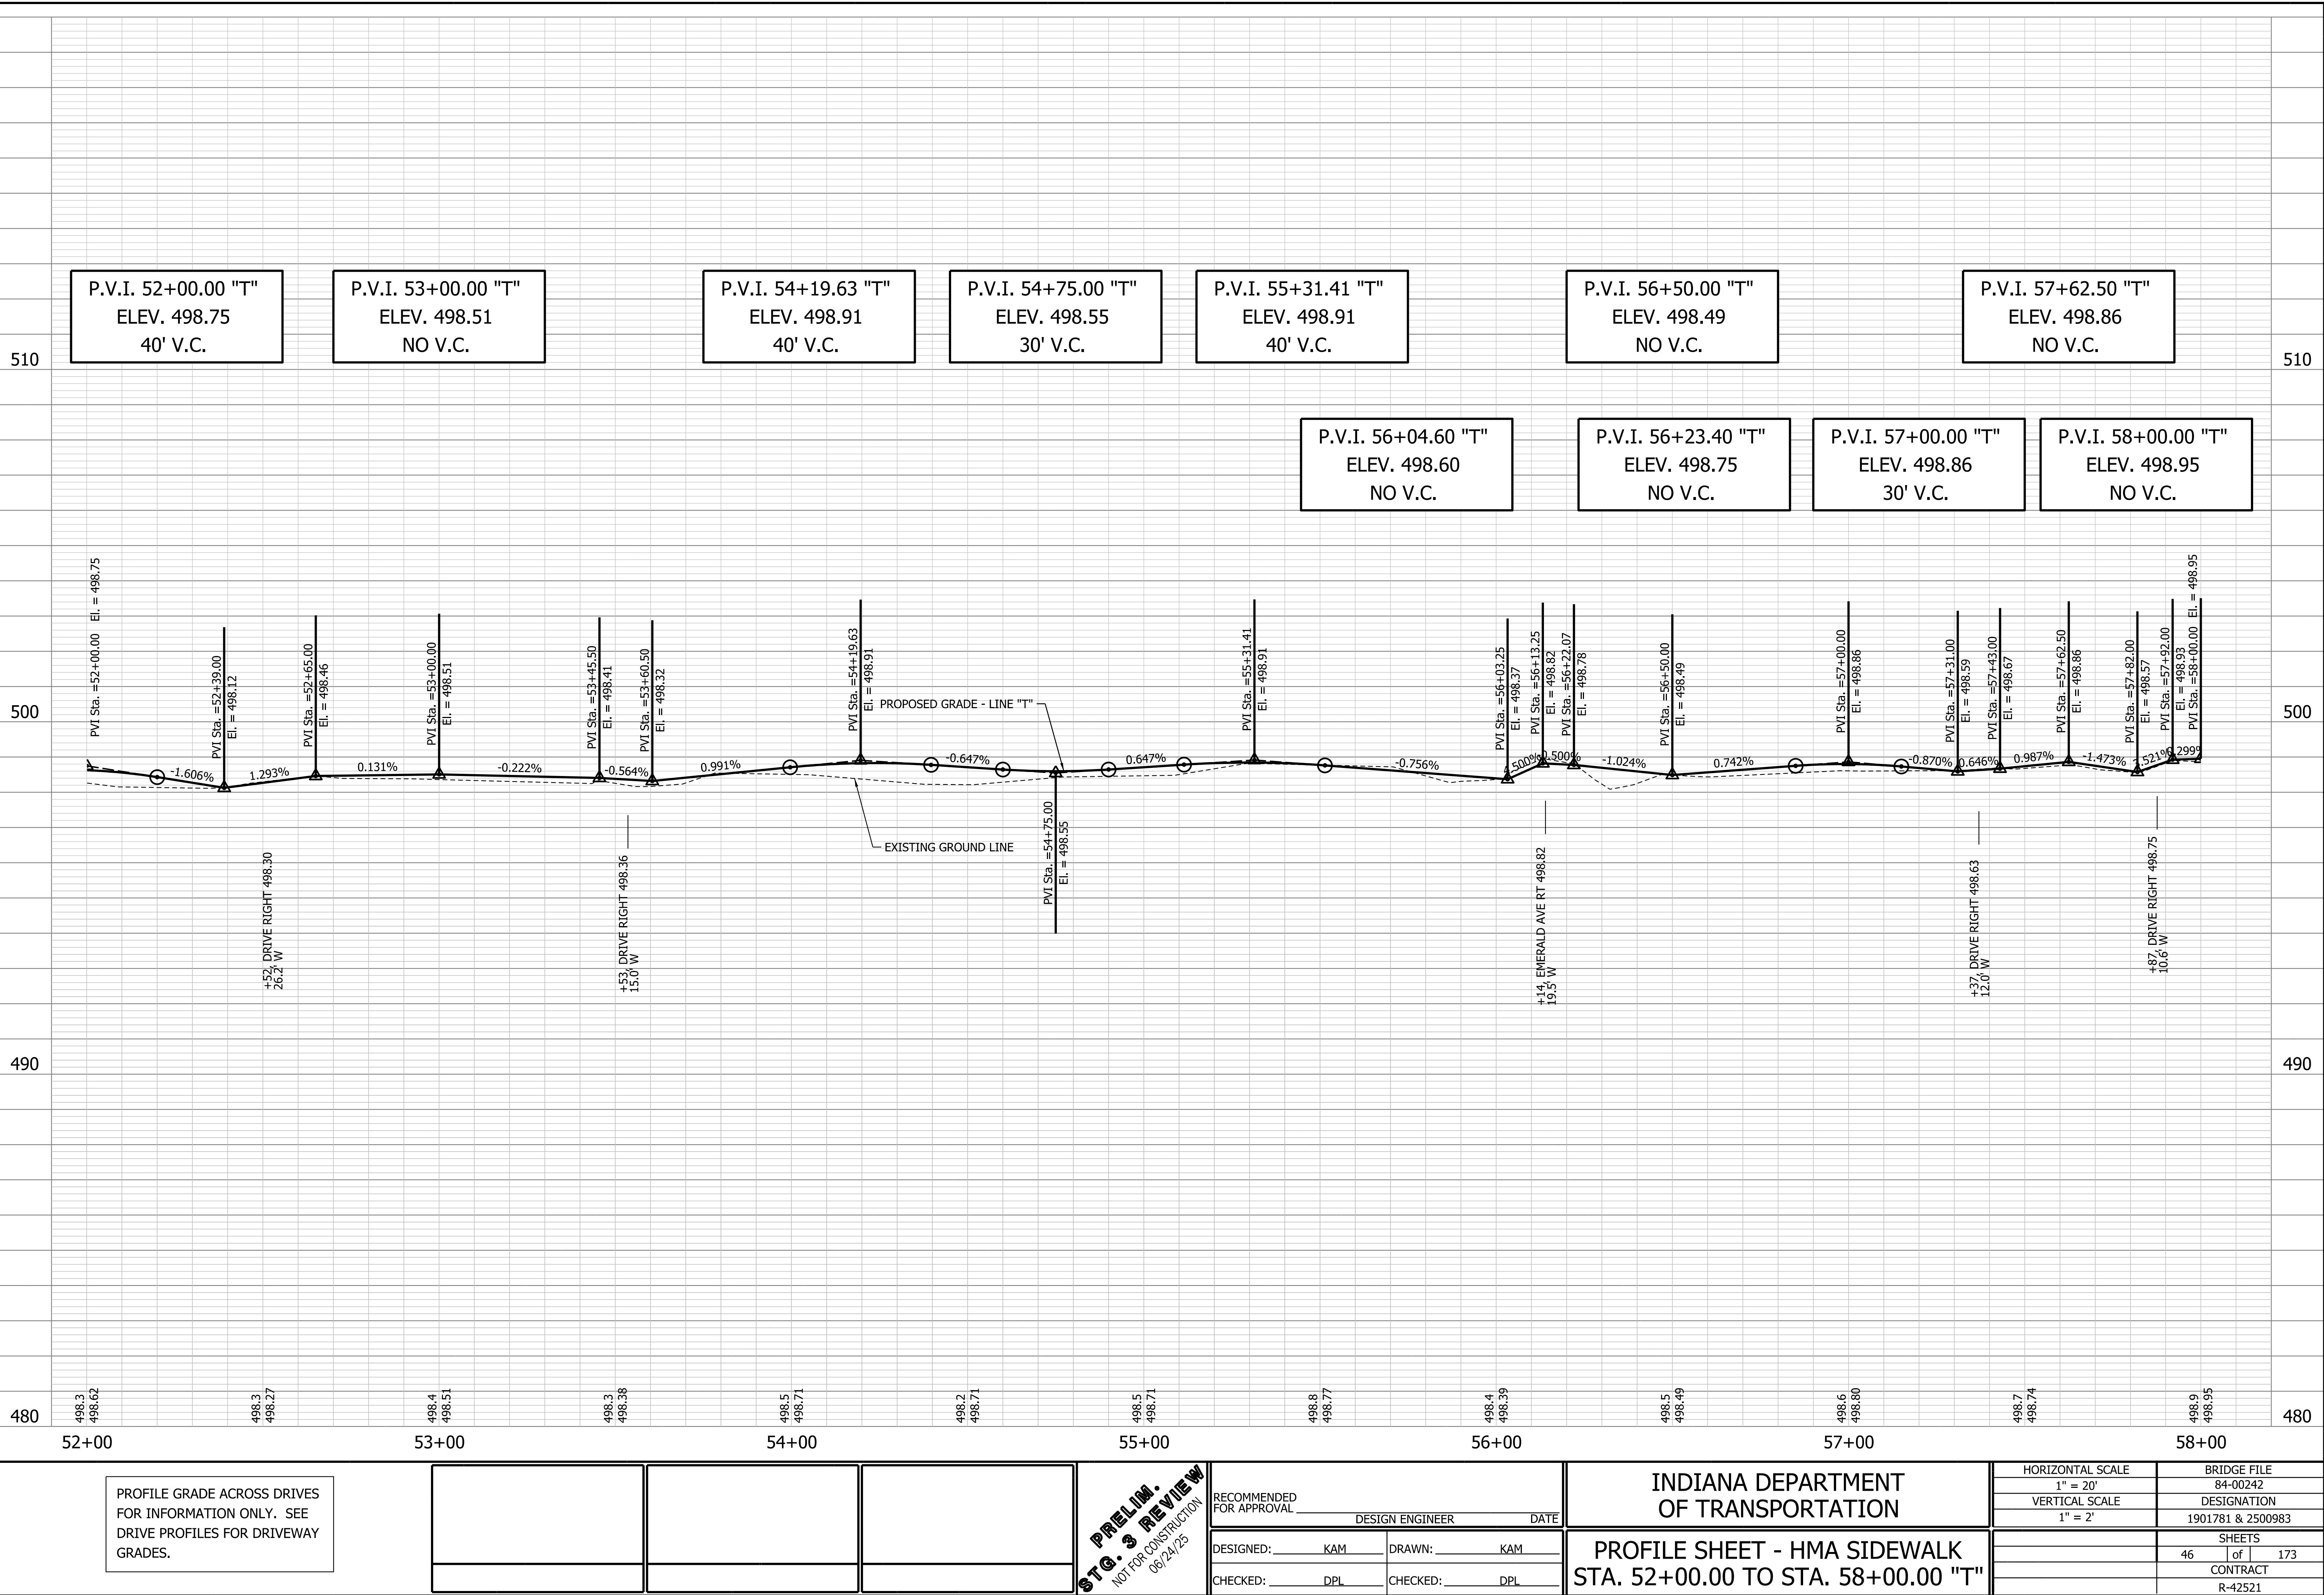

V:\Veg_Curvy\2021-081_Veg_Cr_Curvy\08100001\CAD\Plan\5800-6400A.dgn
6/25/2025
12:56:22 PM
RFS:phg
NOC:JLB


SEE CONSTRUCTION DETAIL SHEETS FOR LEGEND				

PRELIM.
STG. 3 REVIEW
NOT FOR CONSTRUCTION
06/24/25

RECOMMENDED FOR APPROVAL _____	DESIGN ENGINEER _____	DATE _____
DESIGNED: _____ KAM	DRAWN: _____ KAM	
CHECKED: _____ DPL	CHECKED: _____ DPL	

INDIANA DEPARTMENT OF TRANSPORTATION
PLAN SHEET
STA. 58+00.00 TO 64+00.00 "A"

HORIZONTAL SCALE	BRIDGE FILE
1" = 20'	84-00242
VERTICAL SCALE	DESIGNATION
N/A	1901781 & 2500983
	SHEETS
	47 of 173
	CONTRACT
	R-42521

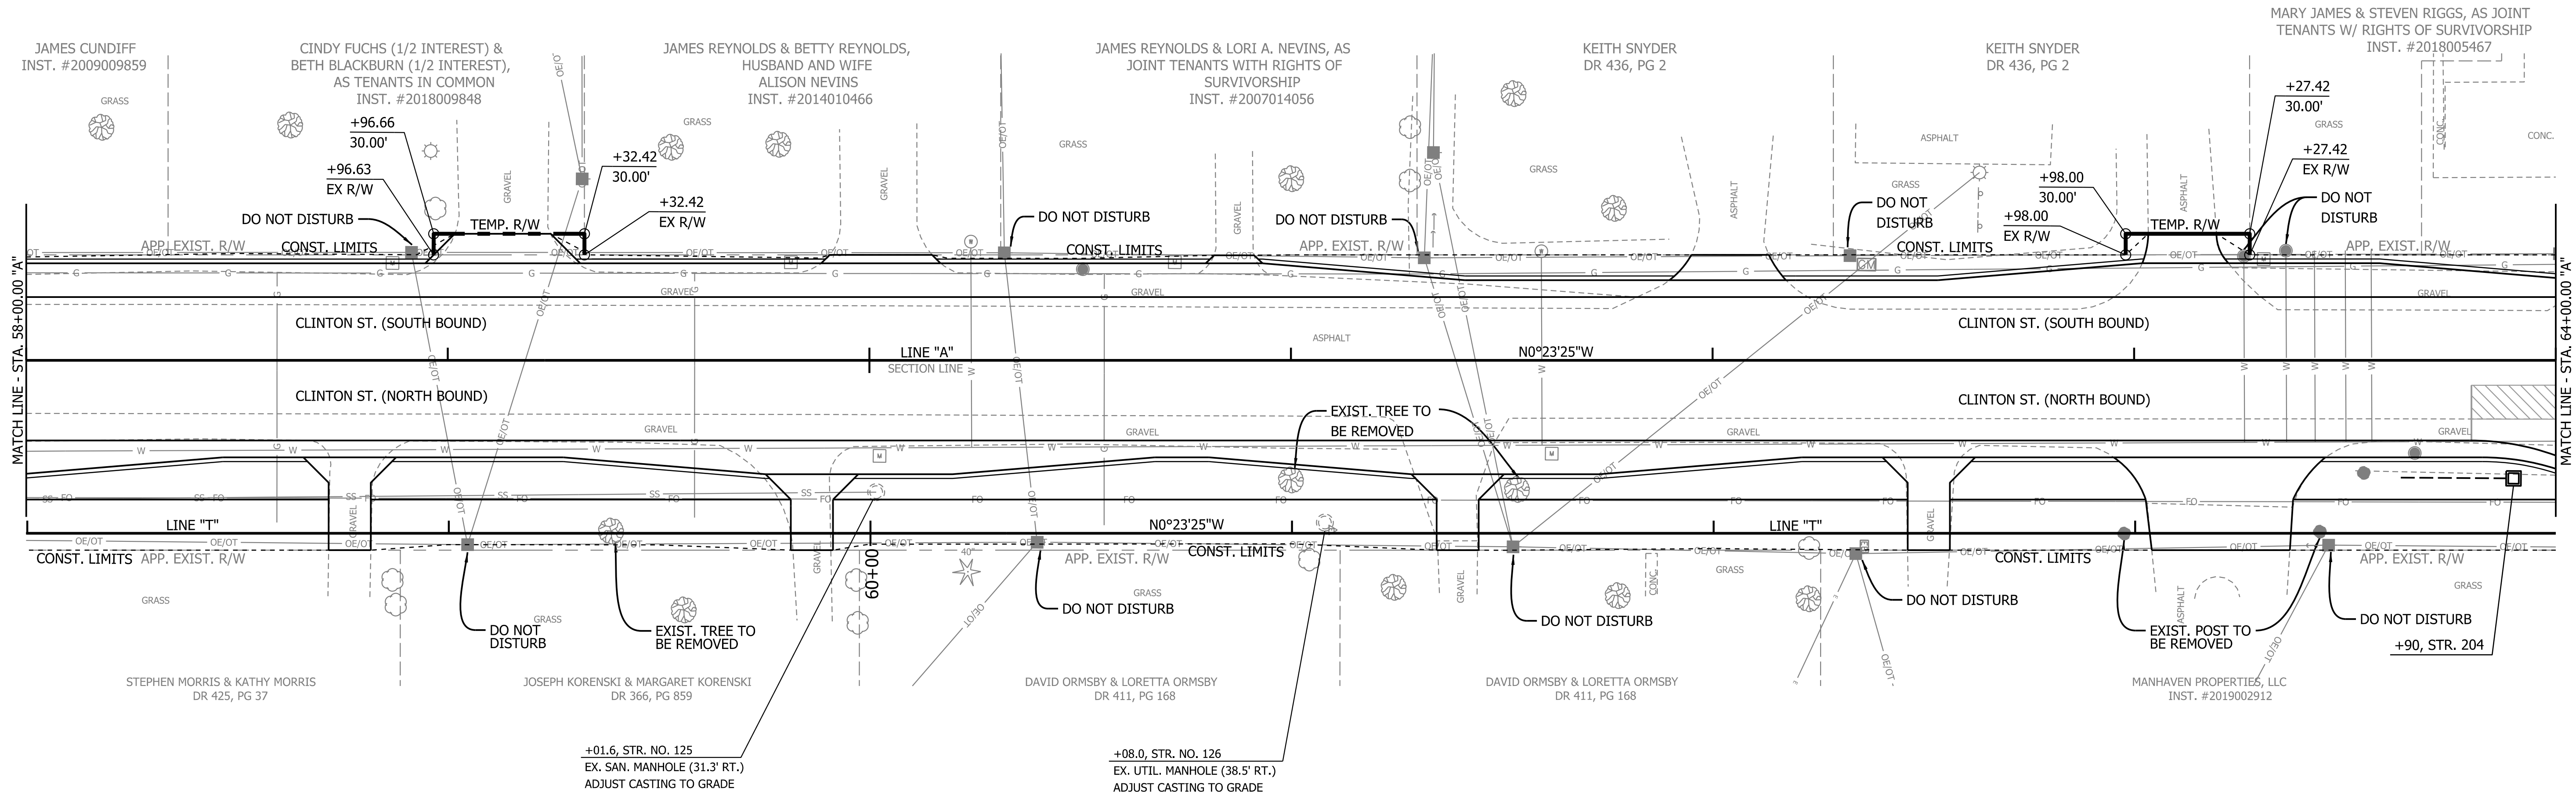

58+00

59+00


60+00

61+00

62+00

63+00


64+00

 

ALL TOPOGRAPHY DESCRIBED FROM LINE "A" EXCEPT AS NOTED

ALL R/W DESCRIBED FROM LINE "A" EXCEPT AS NOTED

\\V:\p\g\c\m\2021-06\1 Vgo Co - Chicago, Rd\Design\CAD\Print\5800-6400.dgn
6/25/2025
12:54:25 PM
R-42521

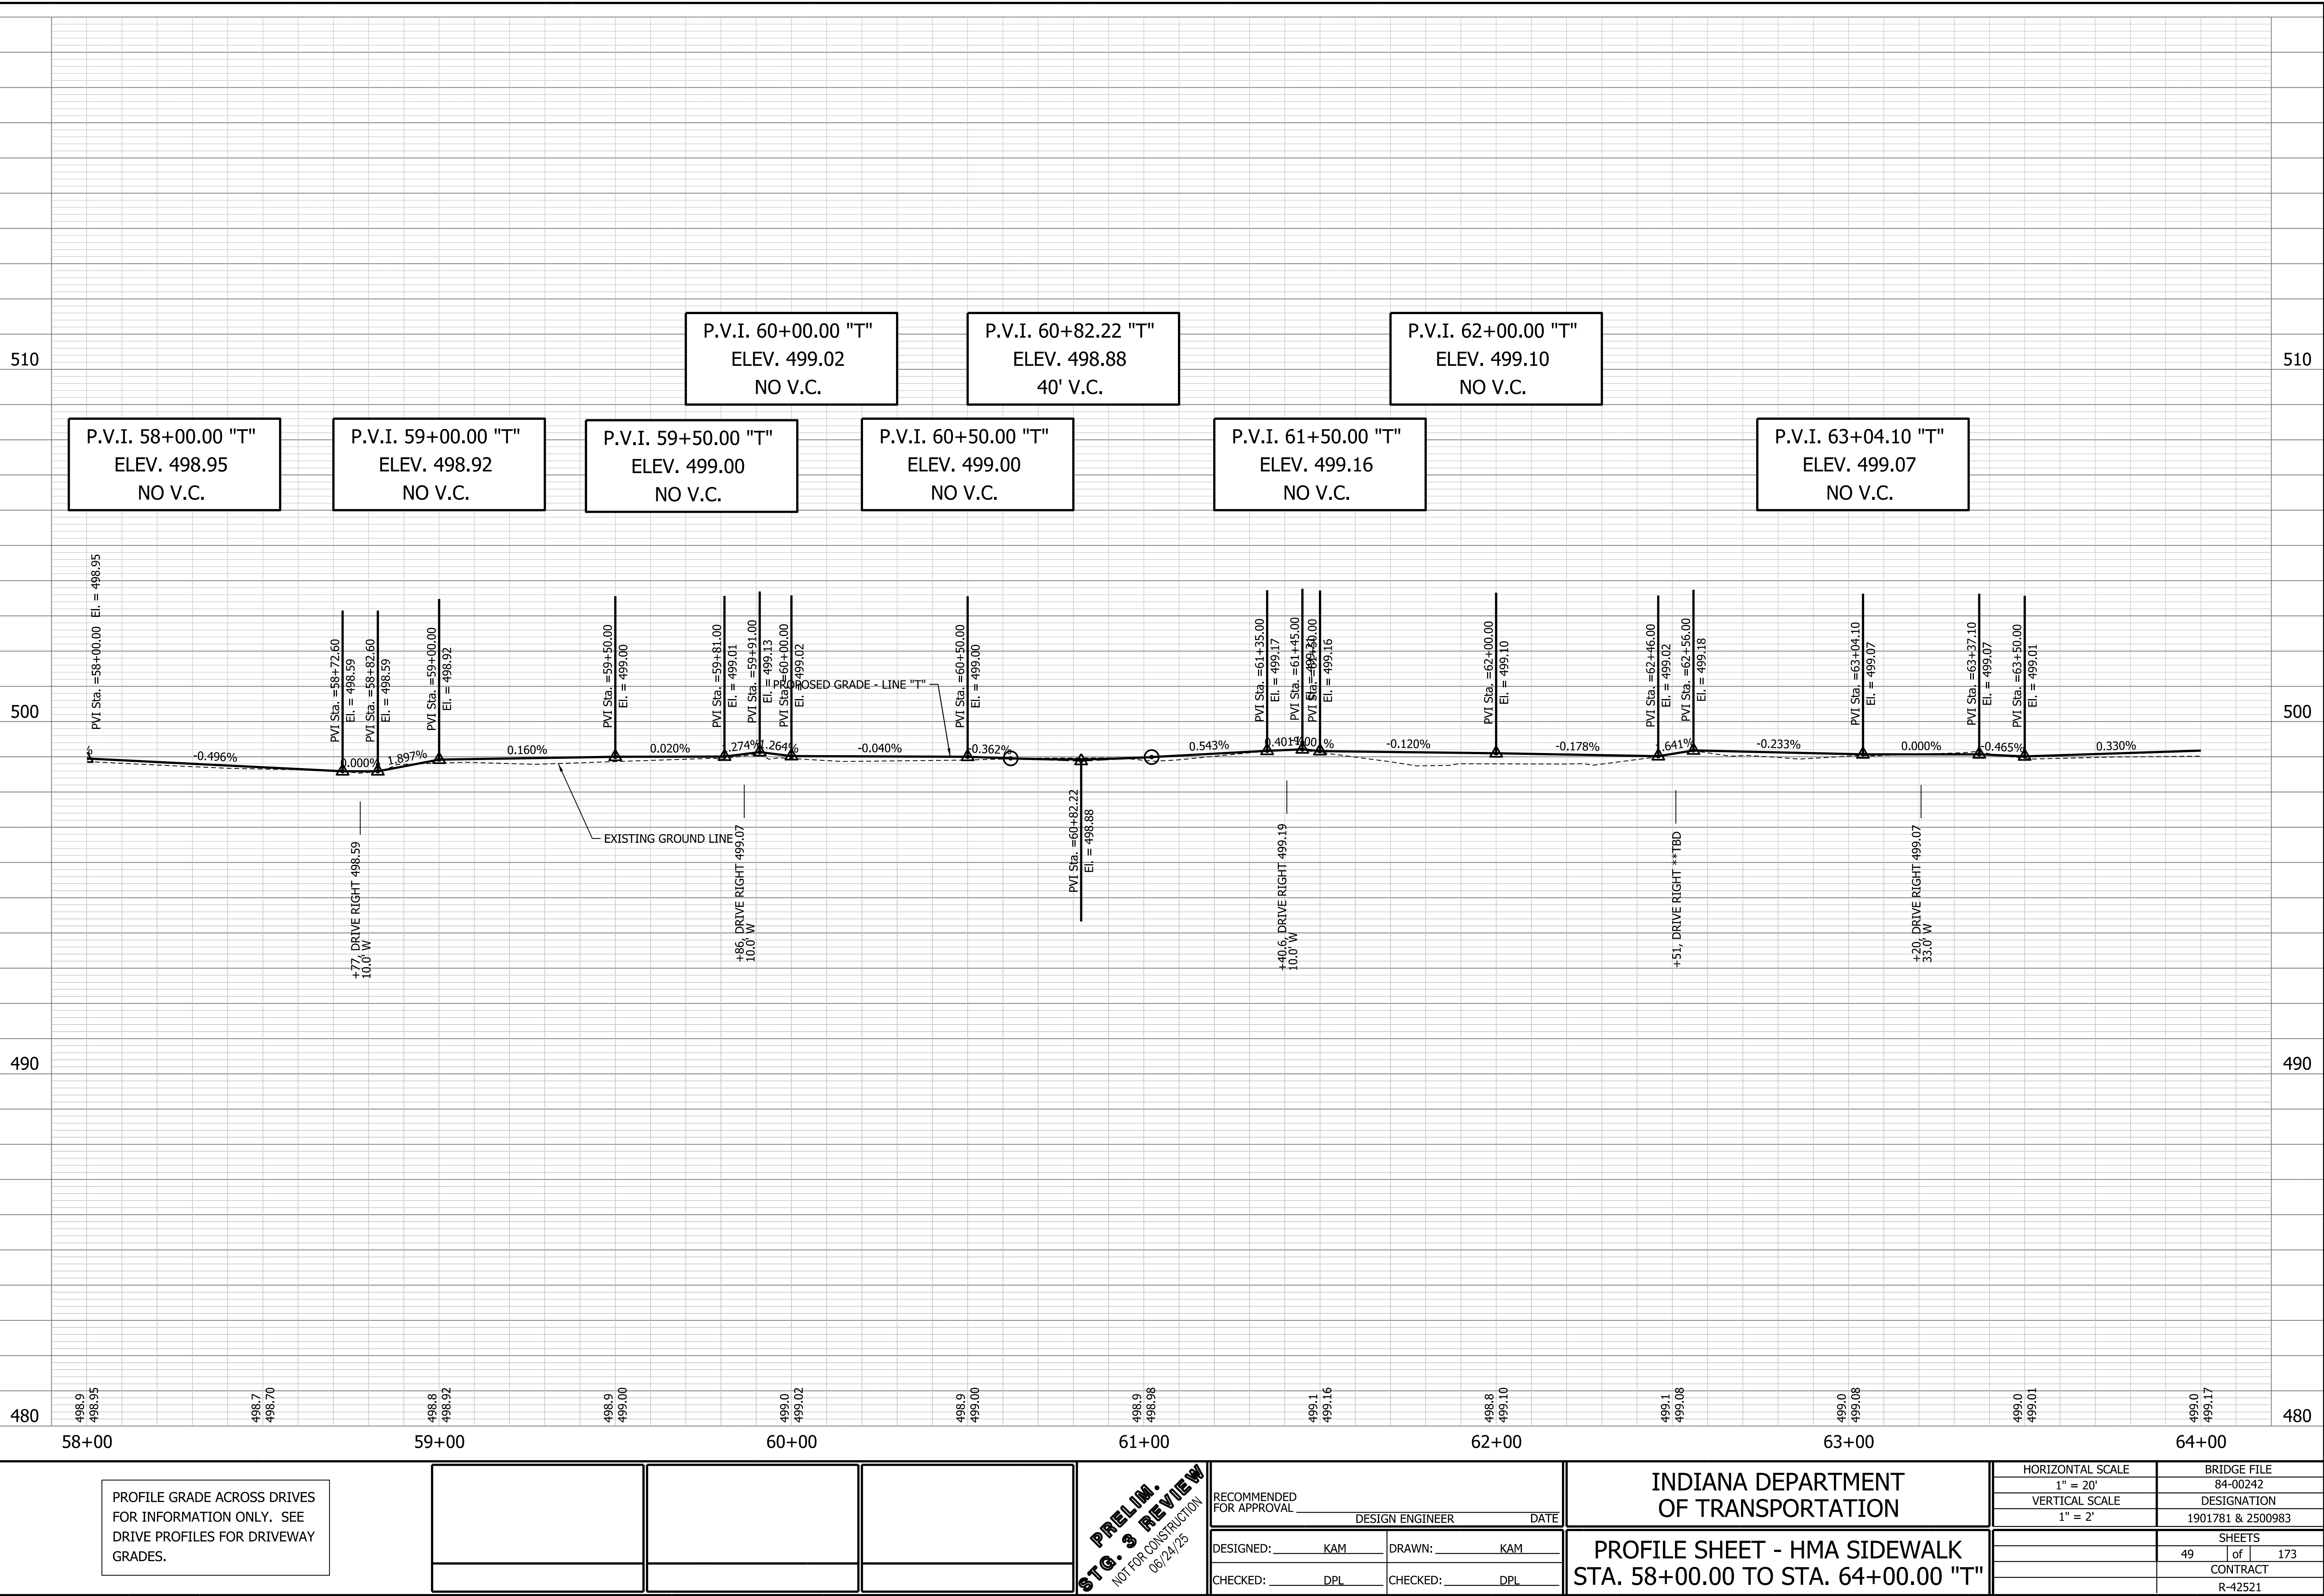


PRELIM.
STG. 3 REVIEW
NOT FOR CONSTRUCTION
06/24/25

RECOMMENDED FOR APPROVAL _____
DESIGN ENGINEER _____ DATE _____
DESIGNED: _____ KAM _____ DRAWN: _____ KAM _____
CHECKED: _____ DPL _____ CHECKED: _____ DPL _____


INDIANA DEPARTMENT OF TRANSPORTATION
PROFILE SHEET - HMA SIDEWALK
STA. 58+00.00 TO STA. 64+00.00 "T"

HORIZONTAL SCALE	BRIDGE FILE
1" = 20'	84-00242
VERTICAL SCALE	DESIGNATION
1" = 2'	1901781 & 2500983
	SHEETS
	49 of 173
	CONTRACT
	R-42521

 

ALL TOPOGRAPHY DESCRIBED FROM LINE "A" EXCEPT AS NOTED		
	ALL R/W DESCRIBED FROM LINE "A" EXCEPT AS NOTED	

W:\Vegs_Grundy\2021-051 Vego Co- Cities\DOT\sect\CAD\Prof 6400-6800.dgn
6/25/2025
12:54:31 PM
RHS.dwg
RUC/100

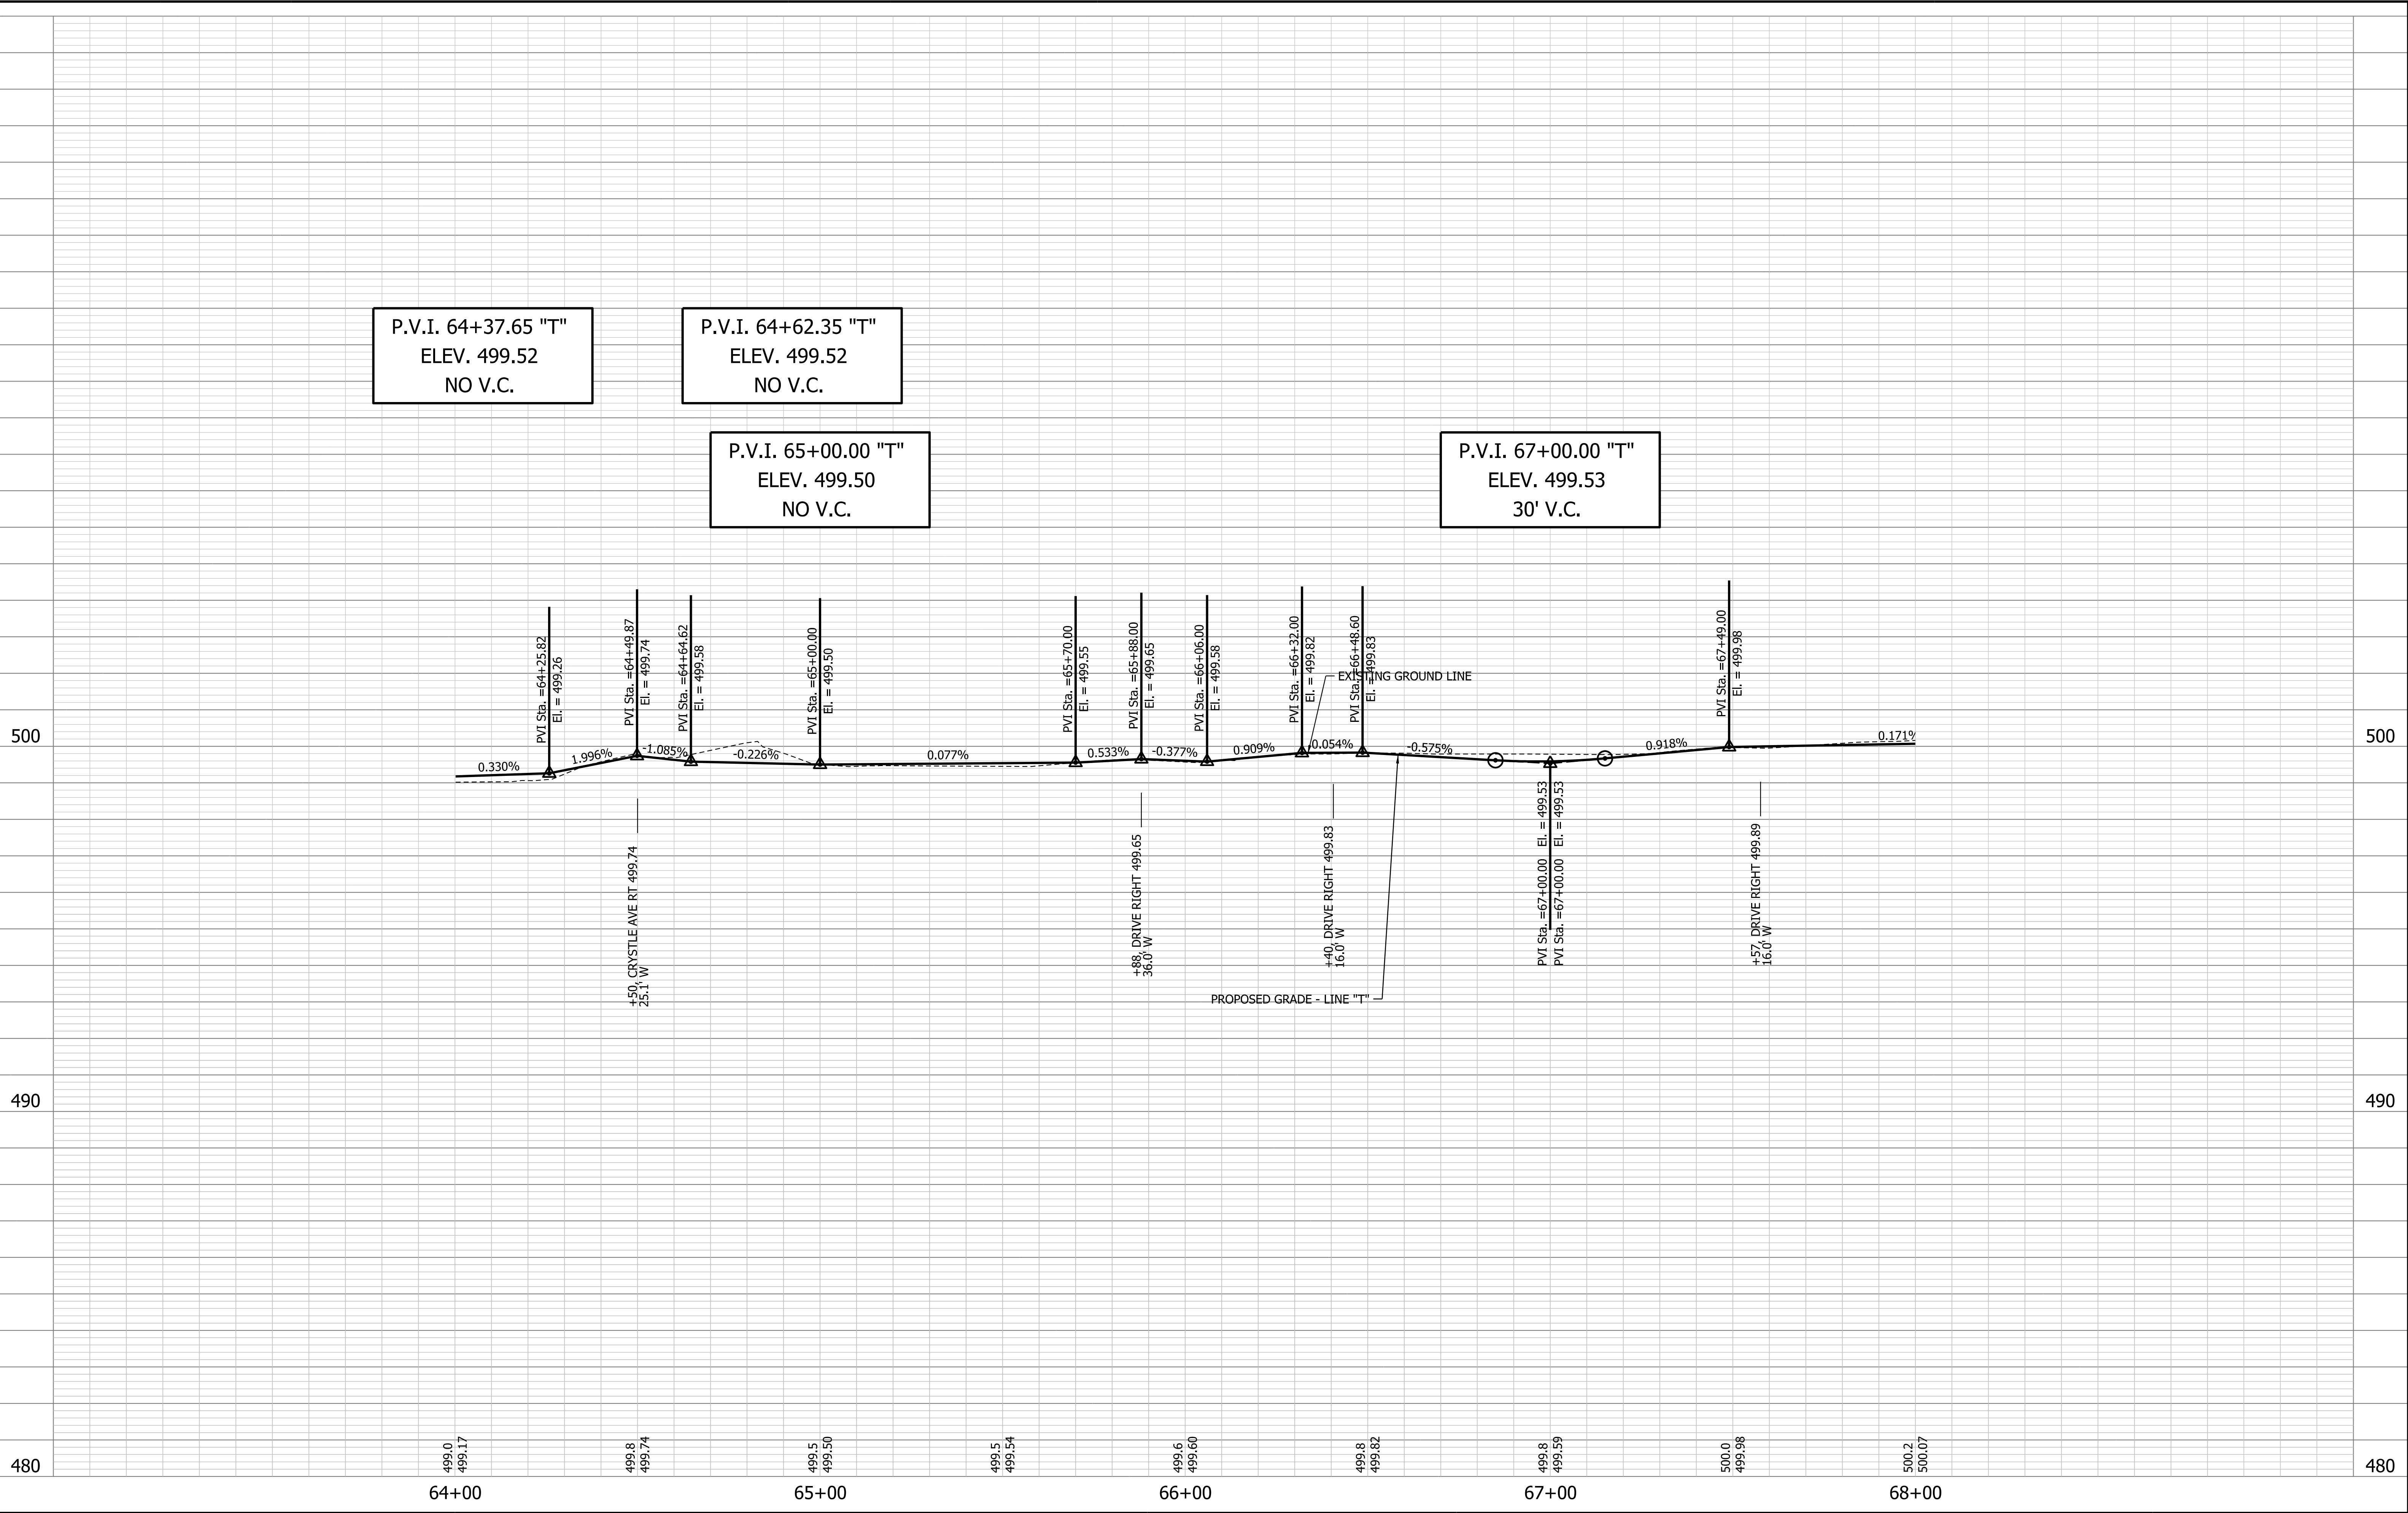

PROFILE GRADE ACROSS DRIVES
FOR INFORMATION ONLY. SEE
DRIVE PROFILES FOR DRIVEWAY
GRADES.


PRELIM.
STG. 3 REVIEW
NOT FOR CONSTRUCTION
06/24/25

RECOMMENDED
FOR APPROVAL _____
DESIGN ENGINEER _____ DATE _____
DESIGNED: _____ KAM _____ DRAWN: _____ KAM _____
CHECKED: _____ DPL _____ CHECKED: _____ DPL _____

INDIANA DEPARTMENT
OF TRANSPORTATION

PROFILE SHEET - HMA SIDEWALK
STA. 64+00.00 TO STA. 68+00.00 "T"

HORIZONTAL SCALE 1" = 20'	BRIDGE FILE 84-00242
VERTICAL SCALE 1" = 2'	DESIGNATION 1901781 & 2500983
	SHEETS 52 of 173
	CONTRACT R-42521

 

68+00
+01.72, 33.66' TREE

69+00

70+00


71+00

RECOMMENDED FOR APPROVAL _____		DESIGN ENGINEER _____	DATE _____
DESIGNED: _____	KAM	DRAWN: _____	KAM
CHECKED: _____	DPL	CHECKED: _____	DPL

HORIZONTAL SCALE	BRIDGE FILE		
1" = 20'	84-00242		
VERTICAL SCALE	DESIGNATION		
N/A	1901781 & 2500983		
	SHEETS		
	53	of	173
	CONTRACT		
	R-42521		

W:\Vigo County\2021-081 Vigo Co-Clinton Rd\Design\CAD\Plan 6800-7100A.dgn
6/25/2025 REVISION 3.0
12:54:35 PM PDF.pltctg
1:20 INDOT.tbl

TBM #300
SCRIBED "X" IN CONCRETE
STA. 68+79.45 "A", 38.28' RT.
ELEV. = 500.27

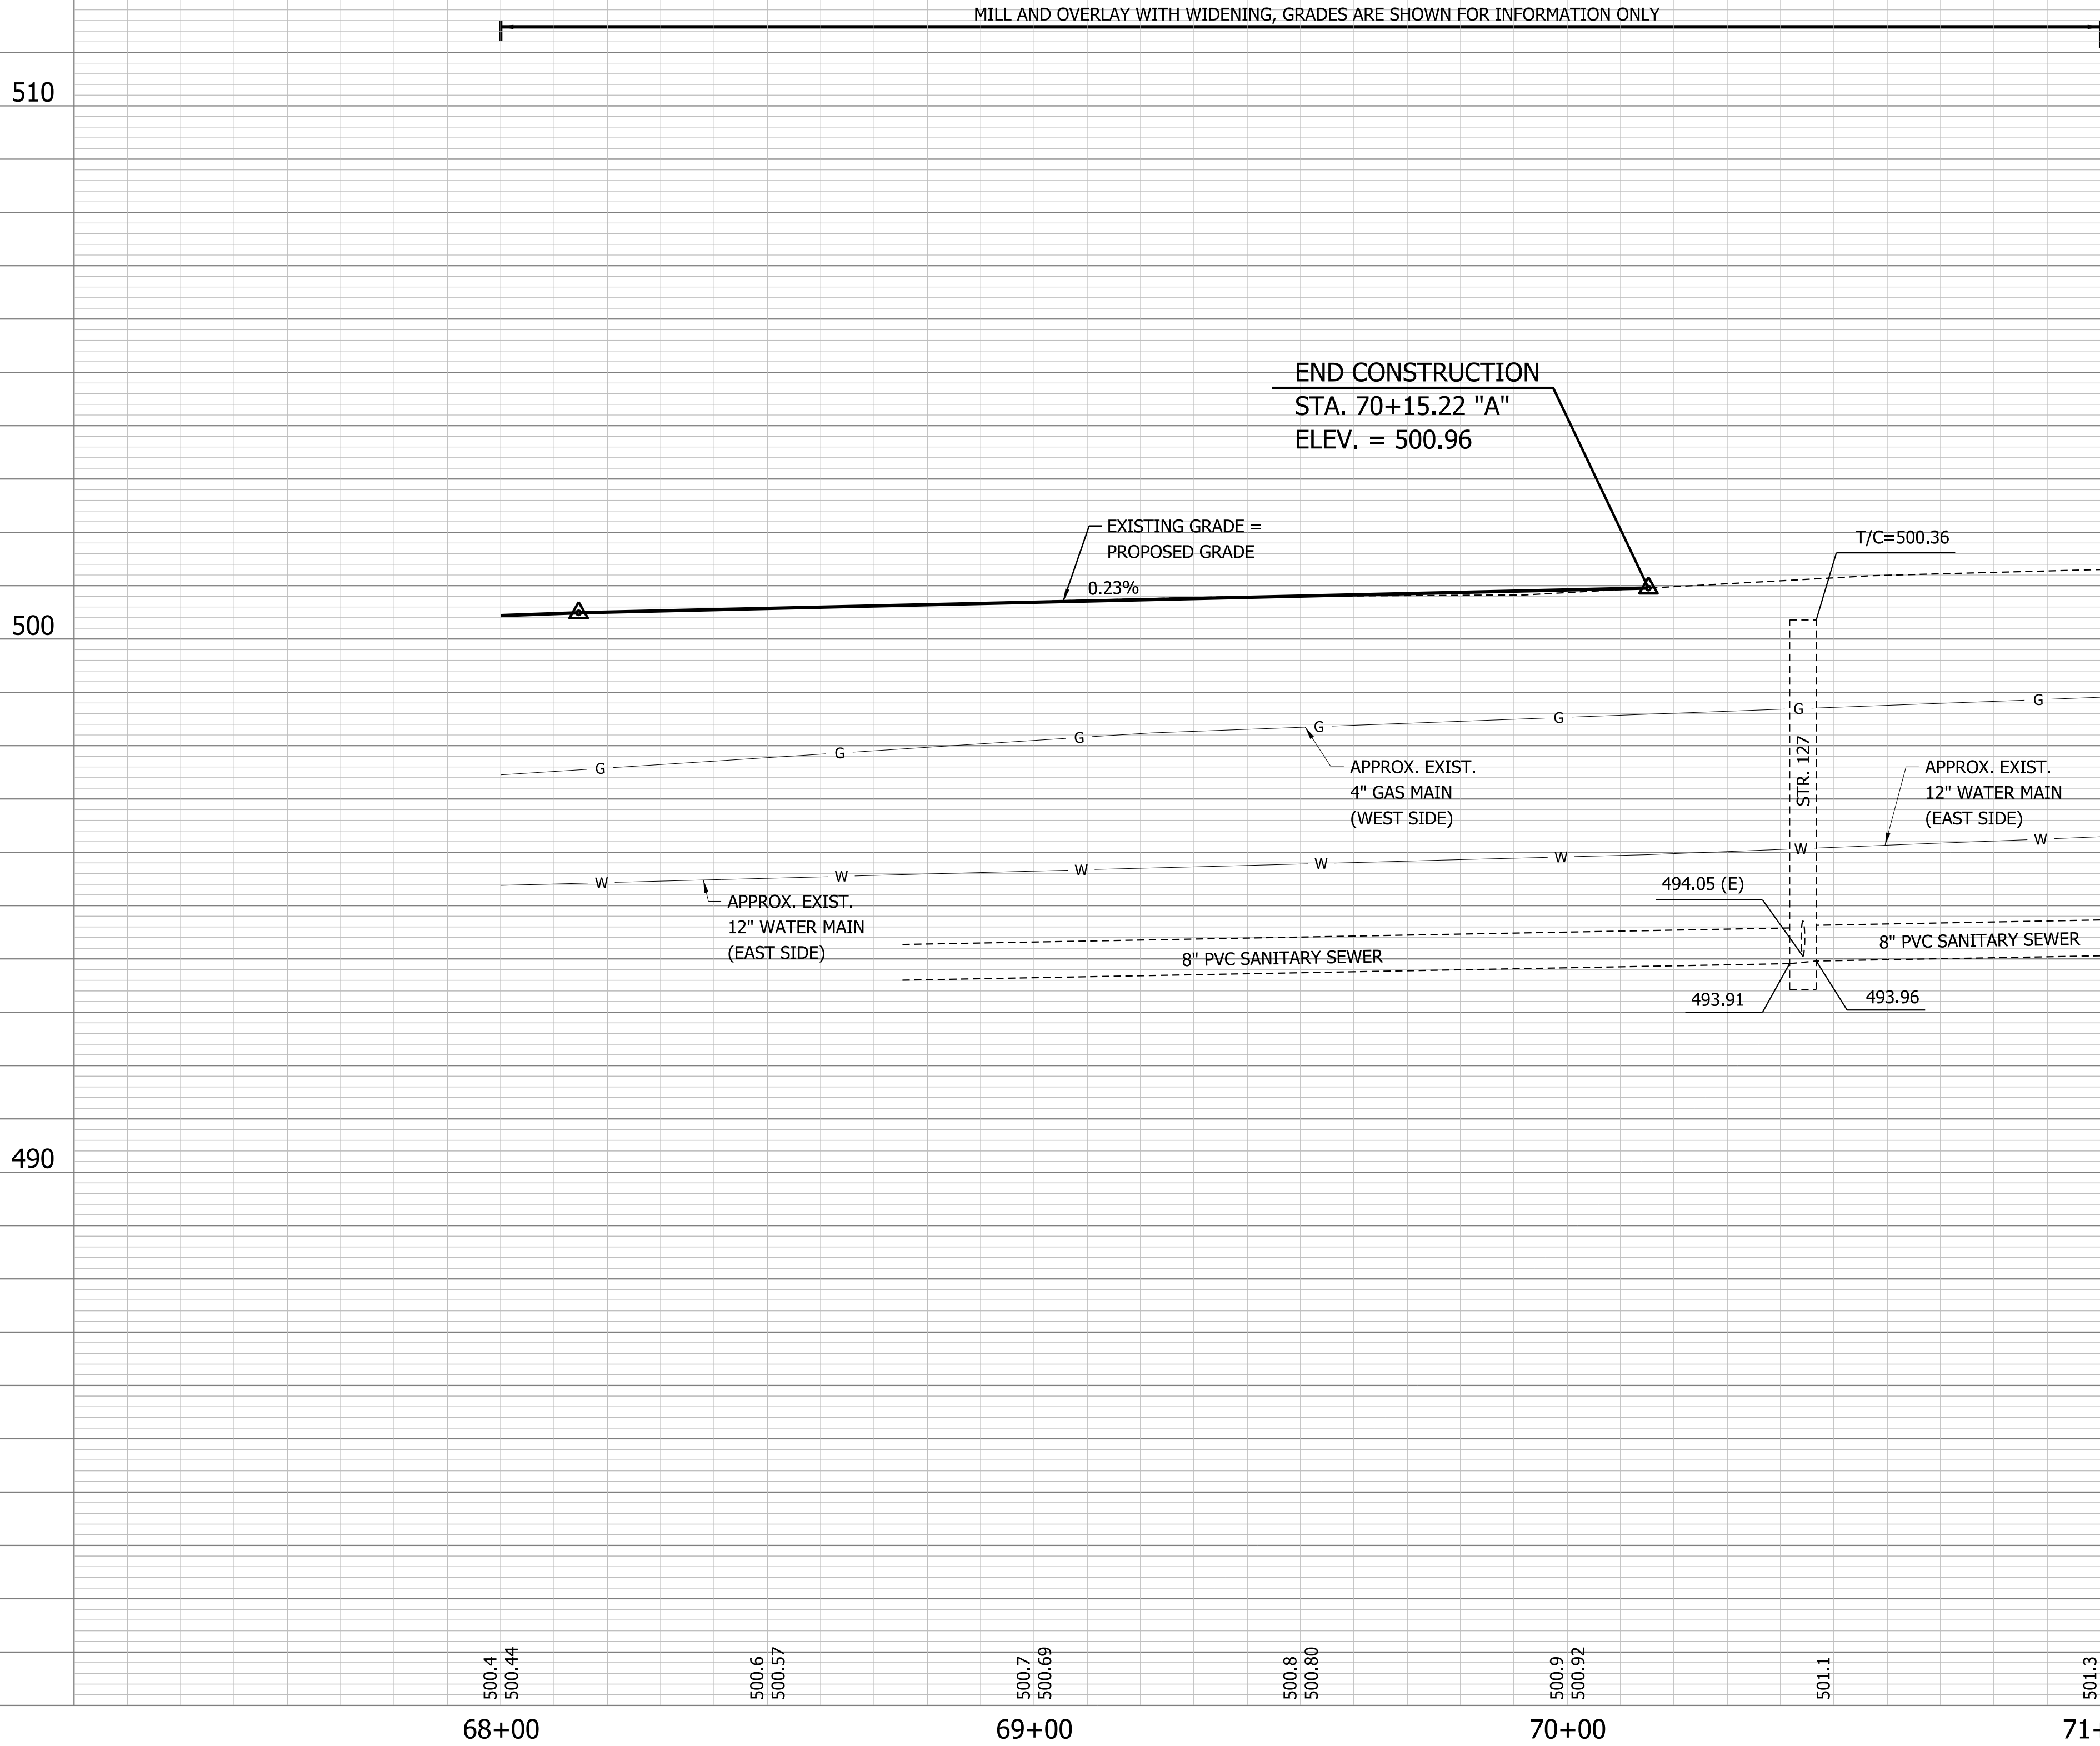


W:\V\p\G\m\h\2021-081 V\p\G Co. Client: R&D\sect\CAO\Pro 6880-7100.dgn
6/25/2025
12:54:37 PM
RFS:phg
RUC:JTB

PRELIM.
STG. 3 REVIEW
NOT FOR CONSTRUCTION
06/24/25

RECOMMENDED FOR APPROVAL _____ DESIGN ENGINEER _____ DATE _____	
DESIGNED: _____ KAM	DRAWN: _____ KAM
CHECKED: _____ DPL	CHECKED: _____ DPL

INDIANA DEPARTMENT OF TRANSPORTATION	
PROFILE SHEET STA. 68+00.00 TO 70+15.22 "A"	

HORIZONTAL SCALE 1" = 20'	BRIDGE FILE 84-00242
VERTICAL SCALE 1" = 2'	DESIGNATION 1901781 & 2500983
	SHEETS 54 of 173
	CONTRACT R-42521

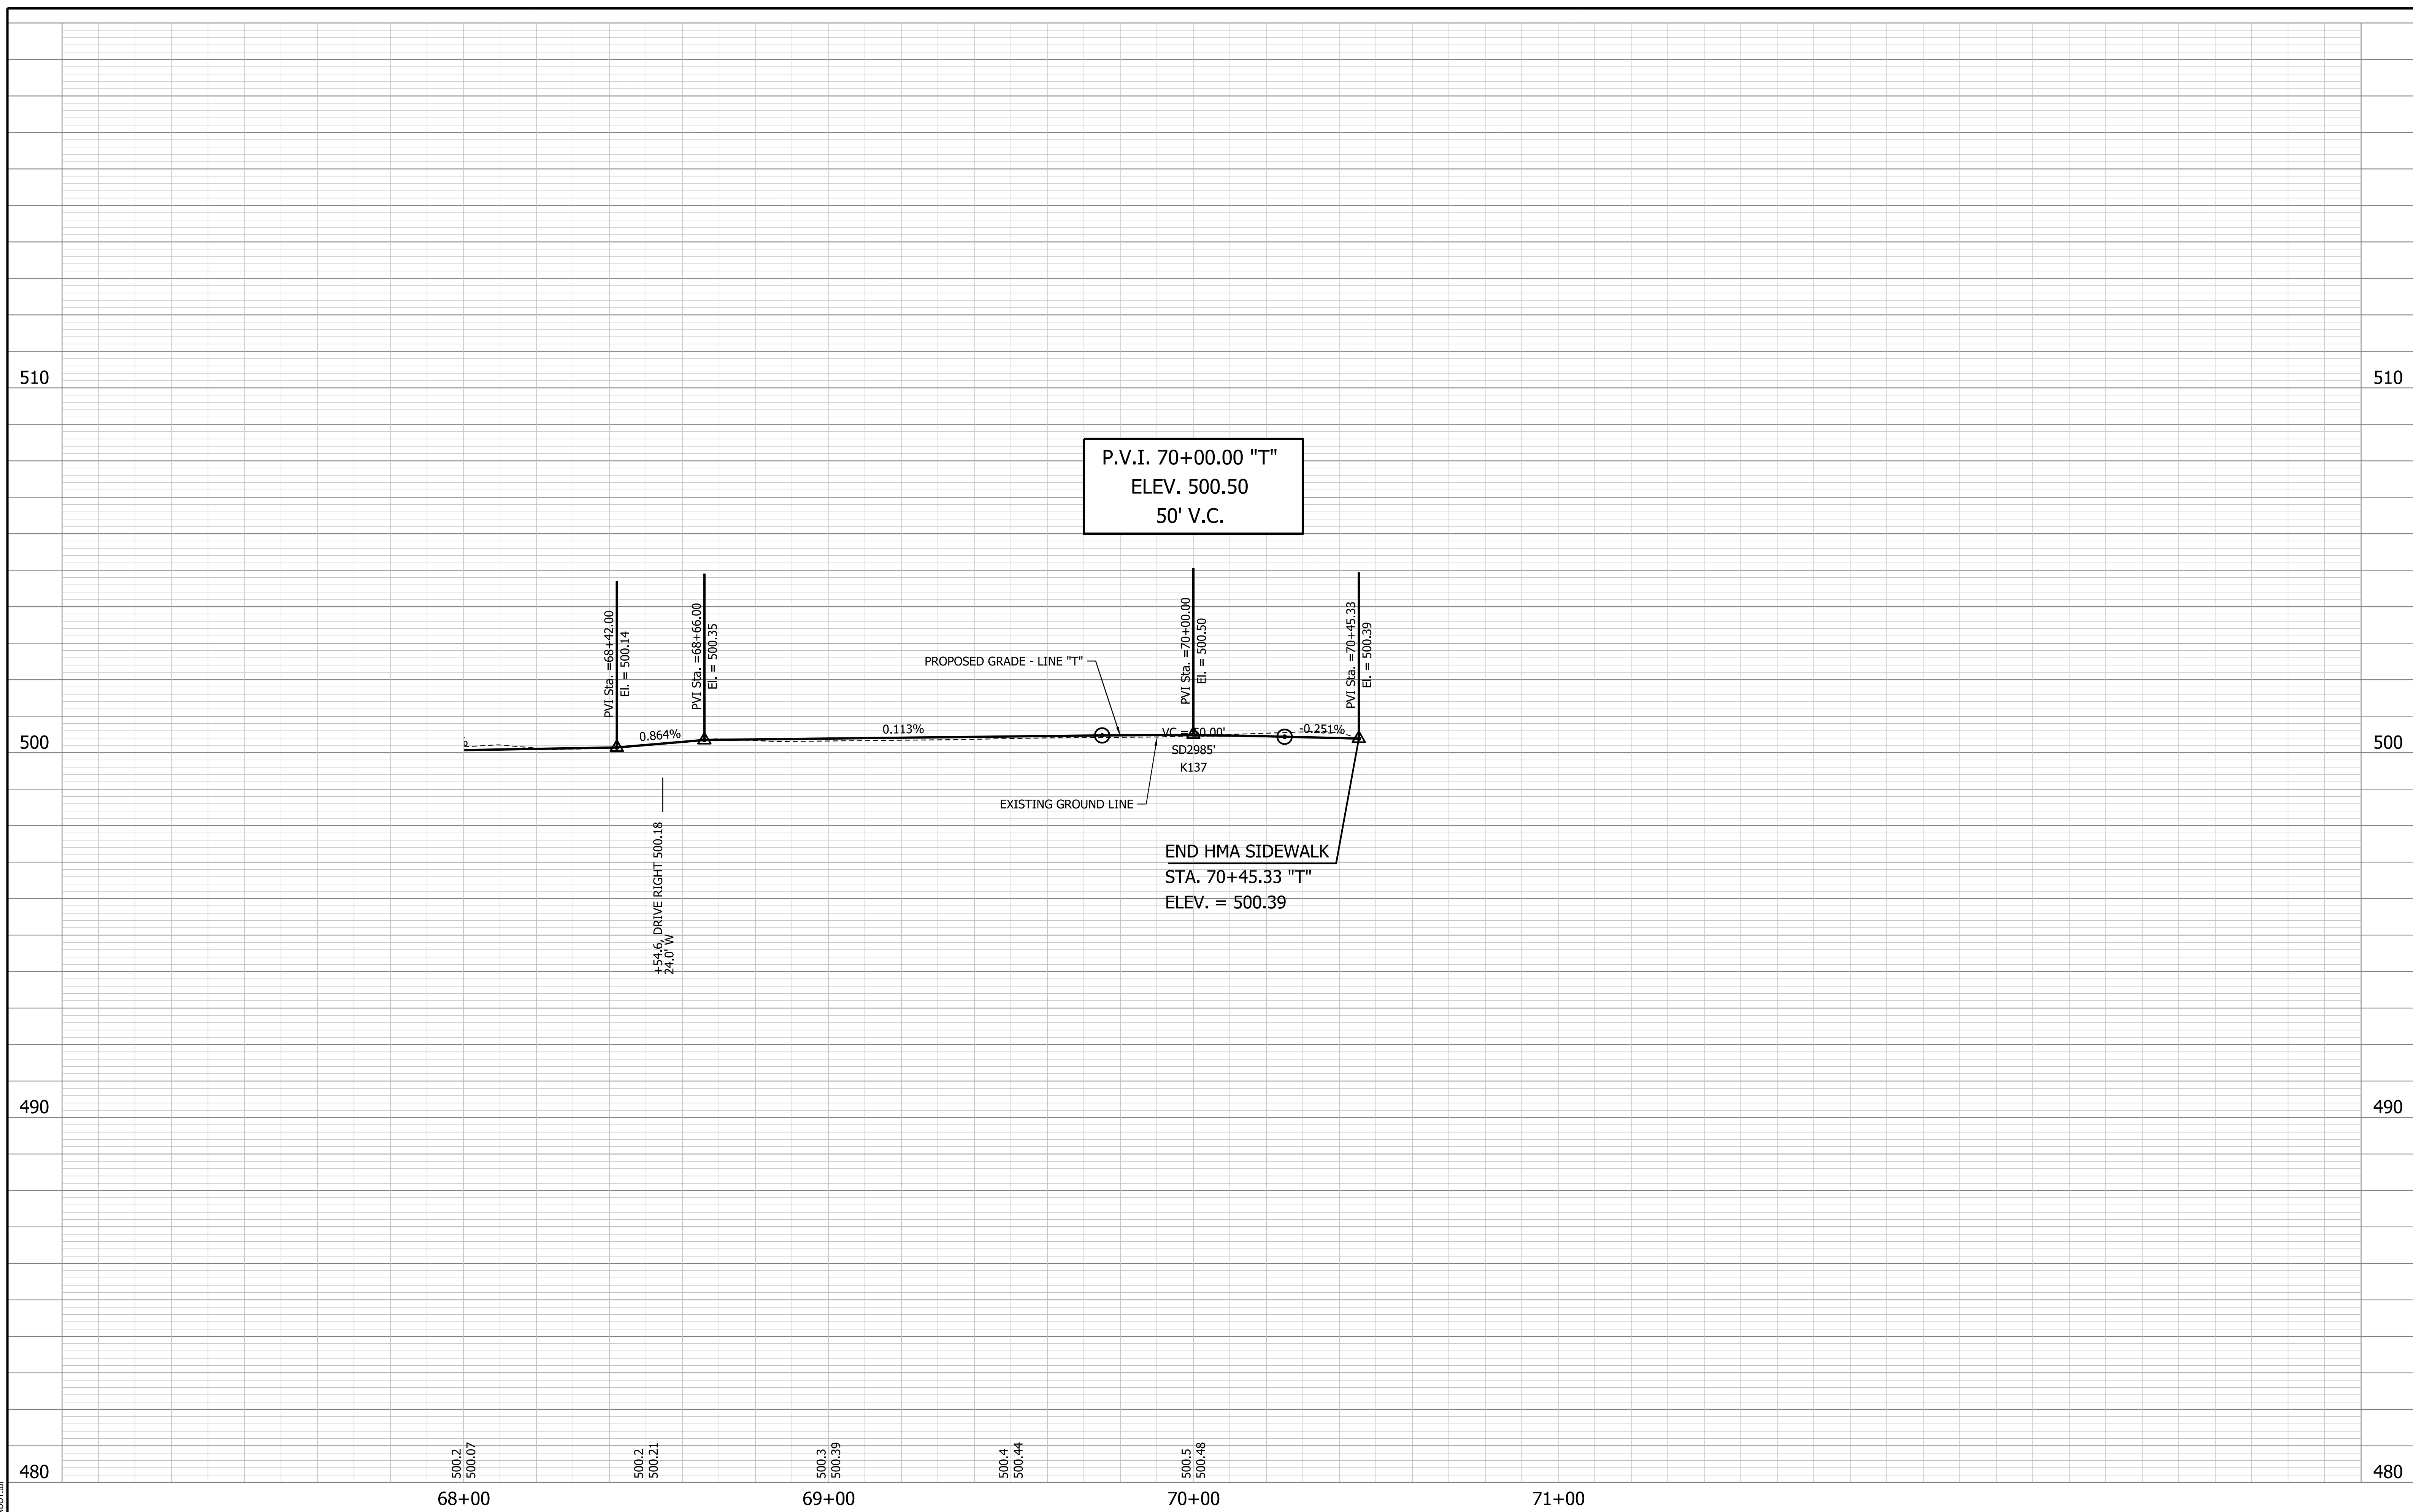

PROFILE GRADE ACROSS DRIVES
FOR INFORMATION ONLY. SEE
DRIVE PROFILES FOR DRIVEWAY
GRADES.

**PRELIM.
STG. 3 REVIEW**
NOT FOR CONSTRUCTION
06/24/25

RECOMMENDED
FOR APPROVAL _____
DESIGN ENGINEER DATE

DESIGNED: KAM DRAWN: KAM

CHECKED: _____ DPL _____ CHECKED: _____ DPL _____

INDIANA DEPARTMENT
OF TRANSPORTATION

PROFILE SHEET - HMA SIDEWALK STA. 68+00.00 TO STA. 70+45.33 "T"

HORIZONTAL SCALE	BRIDGE FILE
1" = 20'	84-00242
VERTICAL SCALE	DESIGNATION
1" = 2'	1901781 & 2500983

	SHEETS		
	55	of	173
	CONTRACT		
	R-42521		



W:\Vigo County\2021-081 Vigo Co- Clinton Rd\Design\CAD\ProT 6800-7100.dgn
6/25/2025
12:54:38 PM
REVISION 3.0
PDF.pltcfgr
1:20
INDOT.tbl

16+00

17+00

18+00

19+00

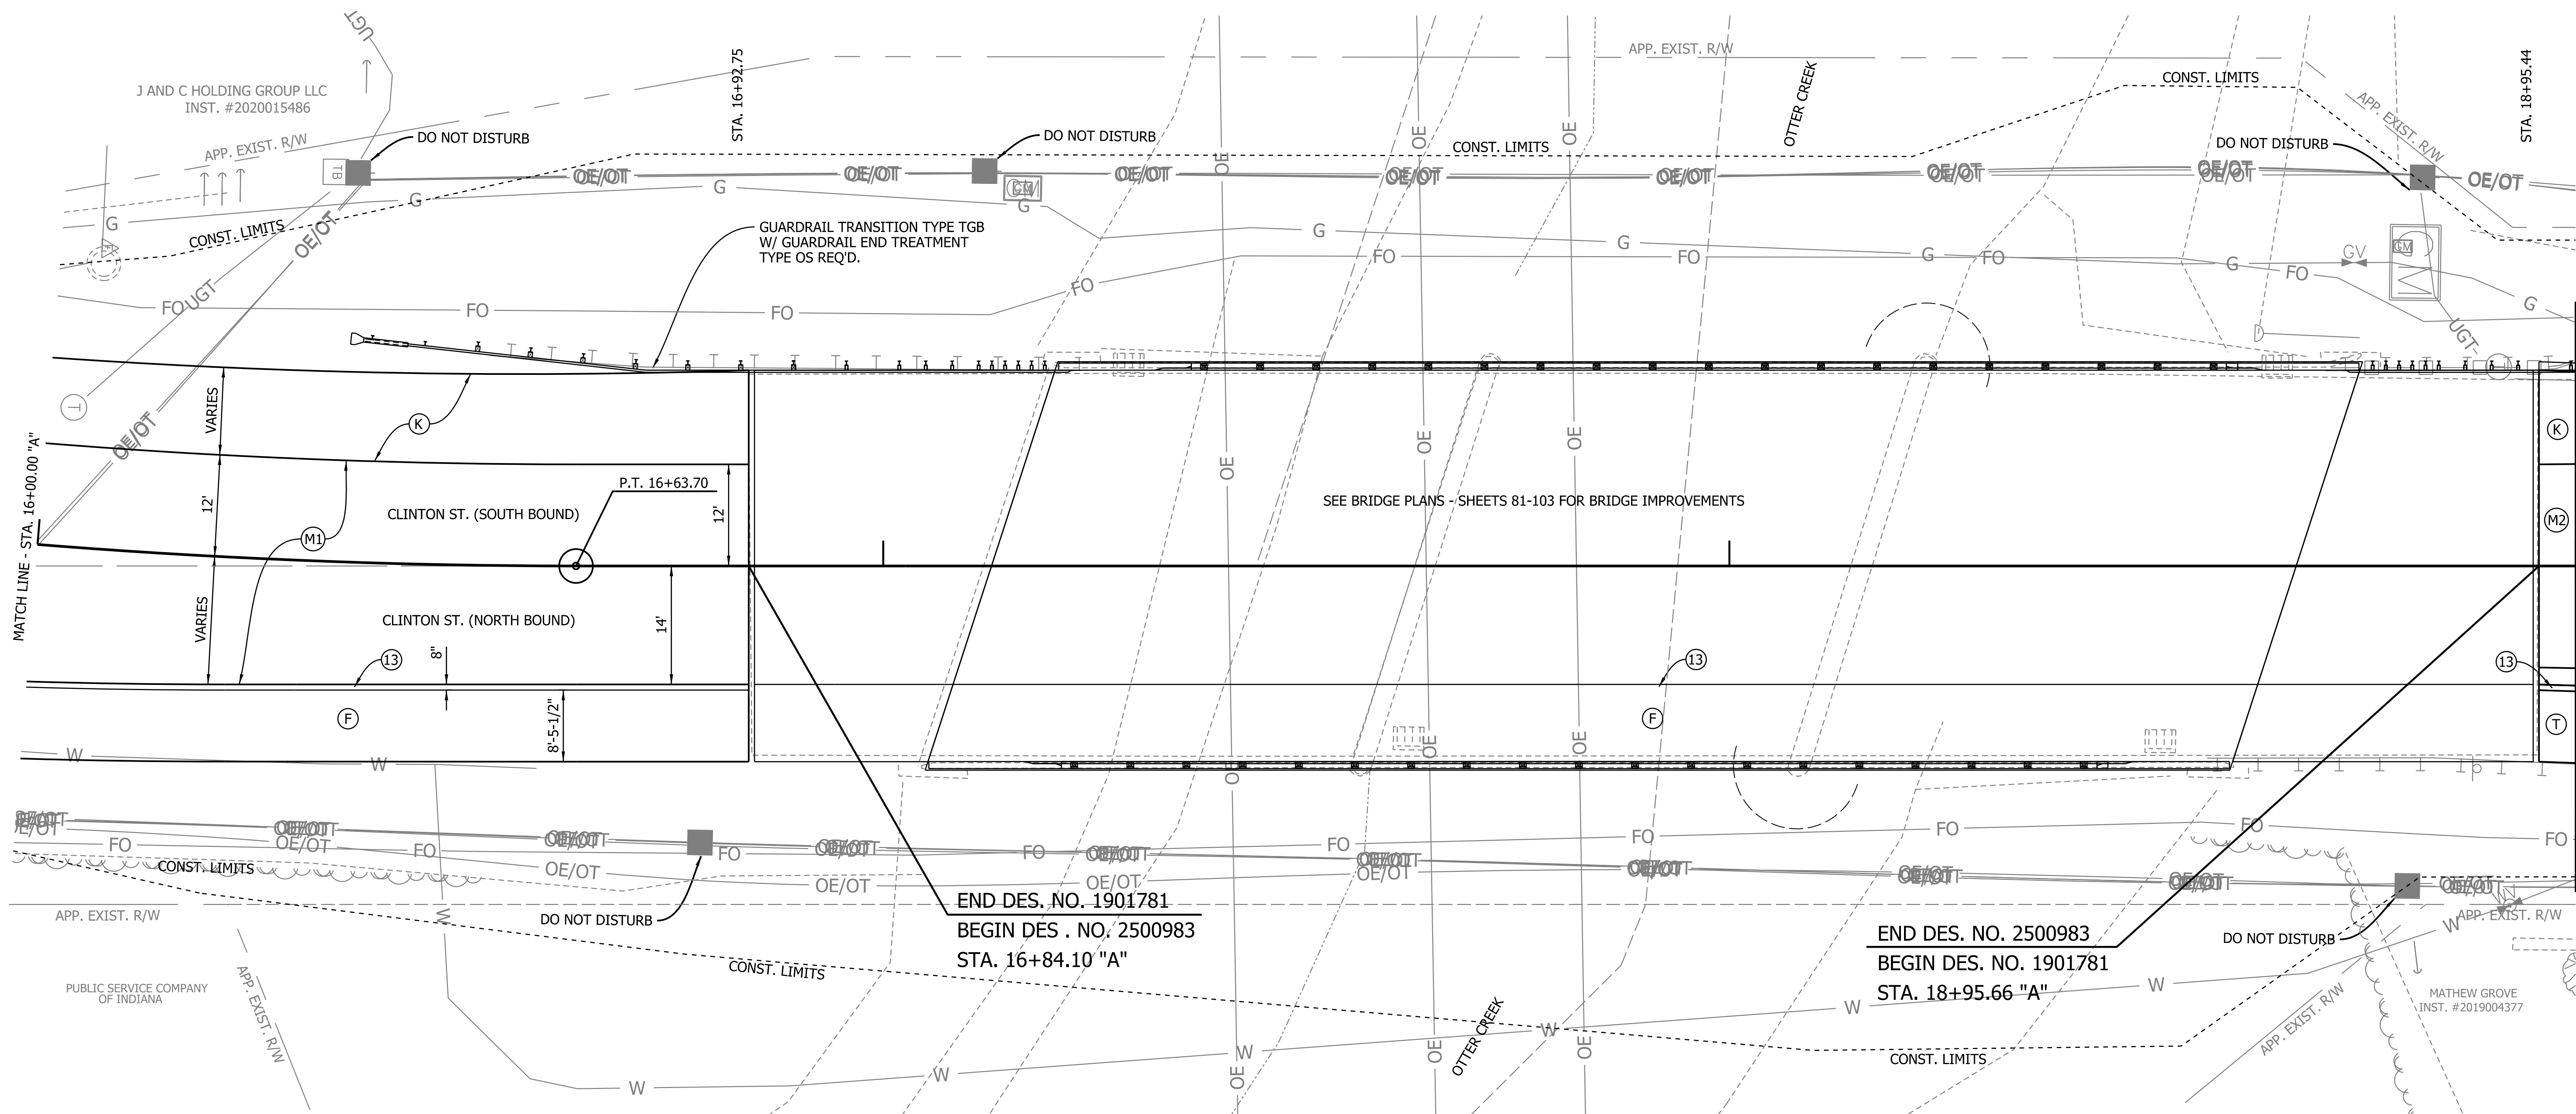 

NOTE:
SEE PLAN SHEETS FOR INFORMATION
ON EXISTING STORM AND SANITARY
STRUCTURE NOTES.

SEE PAVEMENT MARKING SHEETS
FOR MAILBOX LOCATIONS.

- | | | | |
|---|---|---|-------------------------|
| (M1) MILL AND OVERLAY | [Hatched Box] FULL DEPTH CONCRETE REMOVAL | (D2) HMA FOR APPROACHES (VARIABLE DEPTH) | (J) HMA SHOULDER |
| (M2) VARIABLE DEPTH MILLING W/
HMA PAV'T OVERLAY | (W1) WIDENING WITH HMA | (A) 6" COMPACTED AGGREGATE, No. 53 (SHOULDER) | (R) CURB RAMP, CONCRETE |
| (K) FULL DEPTH HMA PAVEMENT | (W2) WIDENING WITH HMA | (C) PCCP FOR DRIVEWAYS | (S) SAW CUT REQ'D. |
| [Diagonal Hatched Box] FULL DEPTH HMA PAV'T REMOVAL | (D1) HMA FOR APPROACHES (FULL DEPTH) | (F) SIDEWALK, CONCRETE, 4 IN. | (T) HMA SIDEWALK |
| | | (U) SEED MIXTURE, TYPE U | (13) CURB, CONCRETE |

PRELIM.
STG. 3 REVIEW
NOT FOR CONSTRUCTION
06/24/25

RECOMMENDED FOR APPROVAL _____		DESIGN ENGINEER _____	DATE _____
DESIGNED: _____	KAM	DRAWN: _____	KAM
CHECKED: _____	DPL	CHECKED: _____	DPL

**INDIANA DEPARTMENT
OF TRANSPORTATION**

CONSTRUCTION DETAILS
STA. 16+00.00 TO 19+00.00 "A"

HORIZONTAL SCALE 1" = 10'	BRIDGE FILE 84-00242
VERTICAL SCALE N/A	DESIGNATION 1901781 & 2500983
	SHEETS 58 of 173
	CONTRACT R-42521

22+00



HORIZONTAL SCALE	BRIDGE FILE		
1" = 10'	84-00242		
VERTICAL SCALE	DESIGNATION		
N/A	1901781 & 2500983		
	SHEETS		
	59	of	173
	CONTRACT		
	P-42521		



V:\Vigo County\2021-081 Vigo Co-Clinton Rd\Design\CAD\ConstDts 1900-2200A.dgn
 2/25/2025
 REVISION 3.0
 PDF:pltdg
 2:54:56 PM
 INDOT.tbl
 :10

22+00

23+00

24+00

25+00

 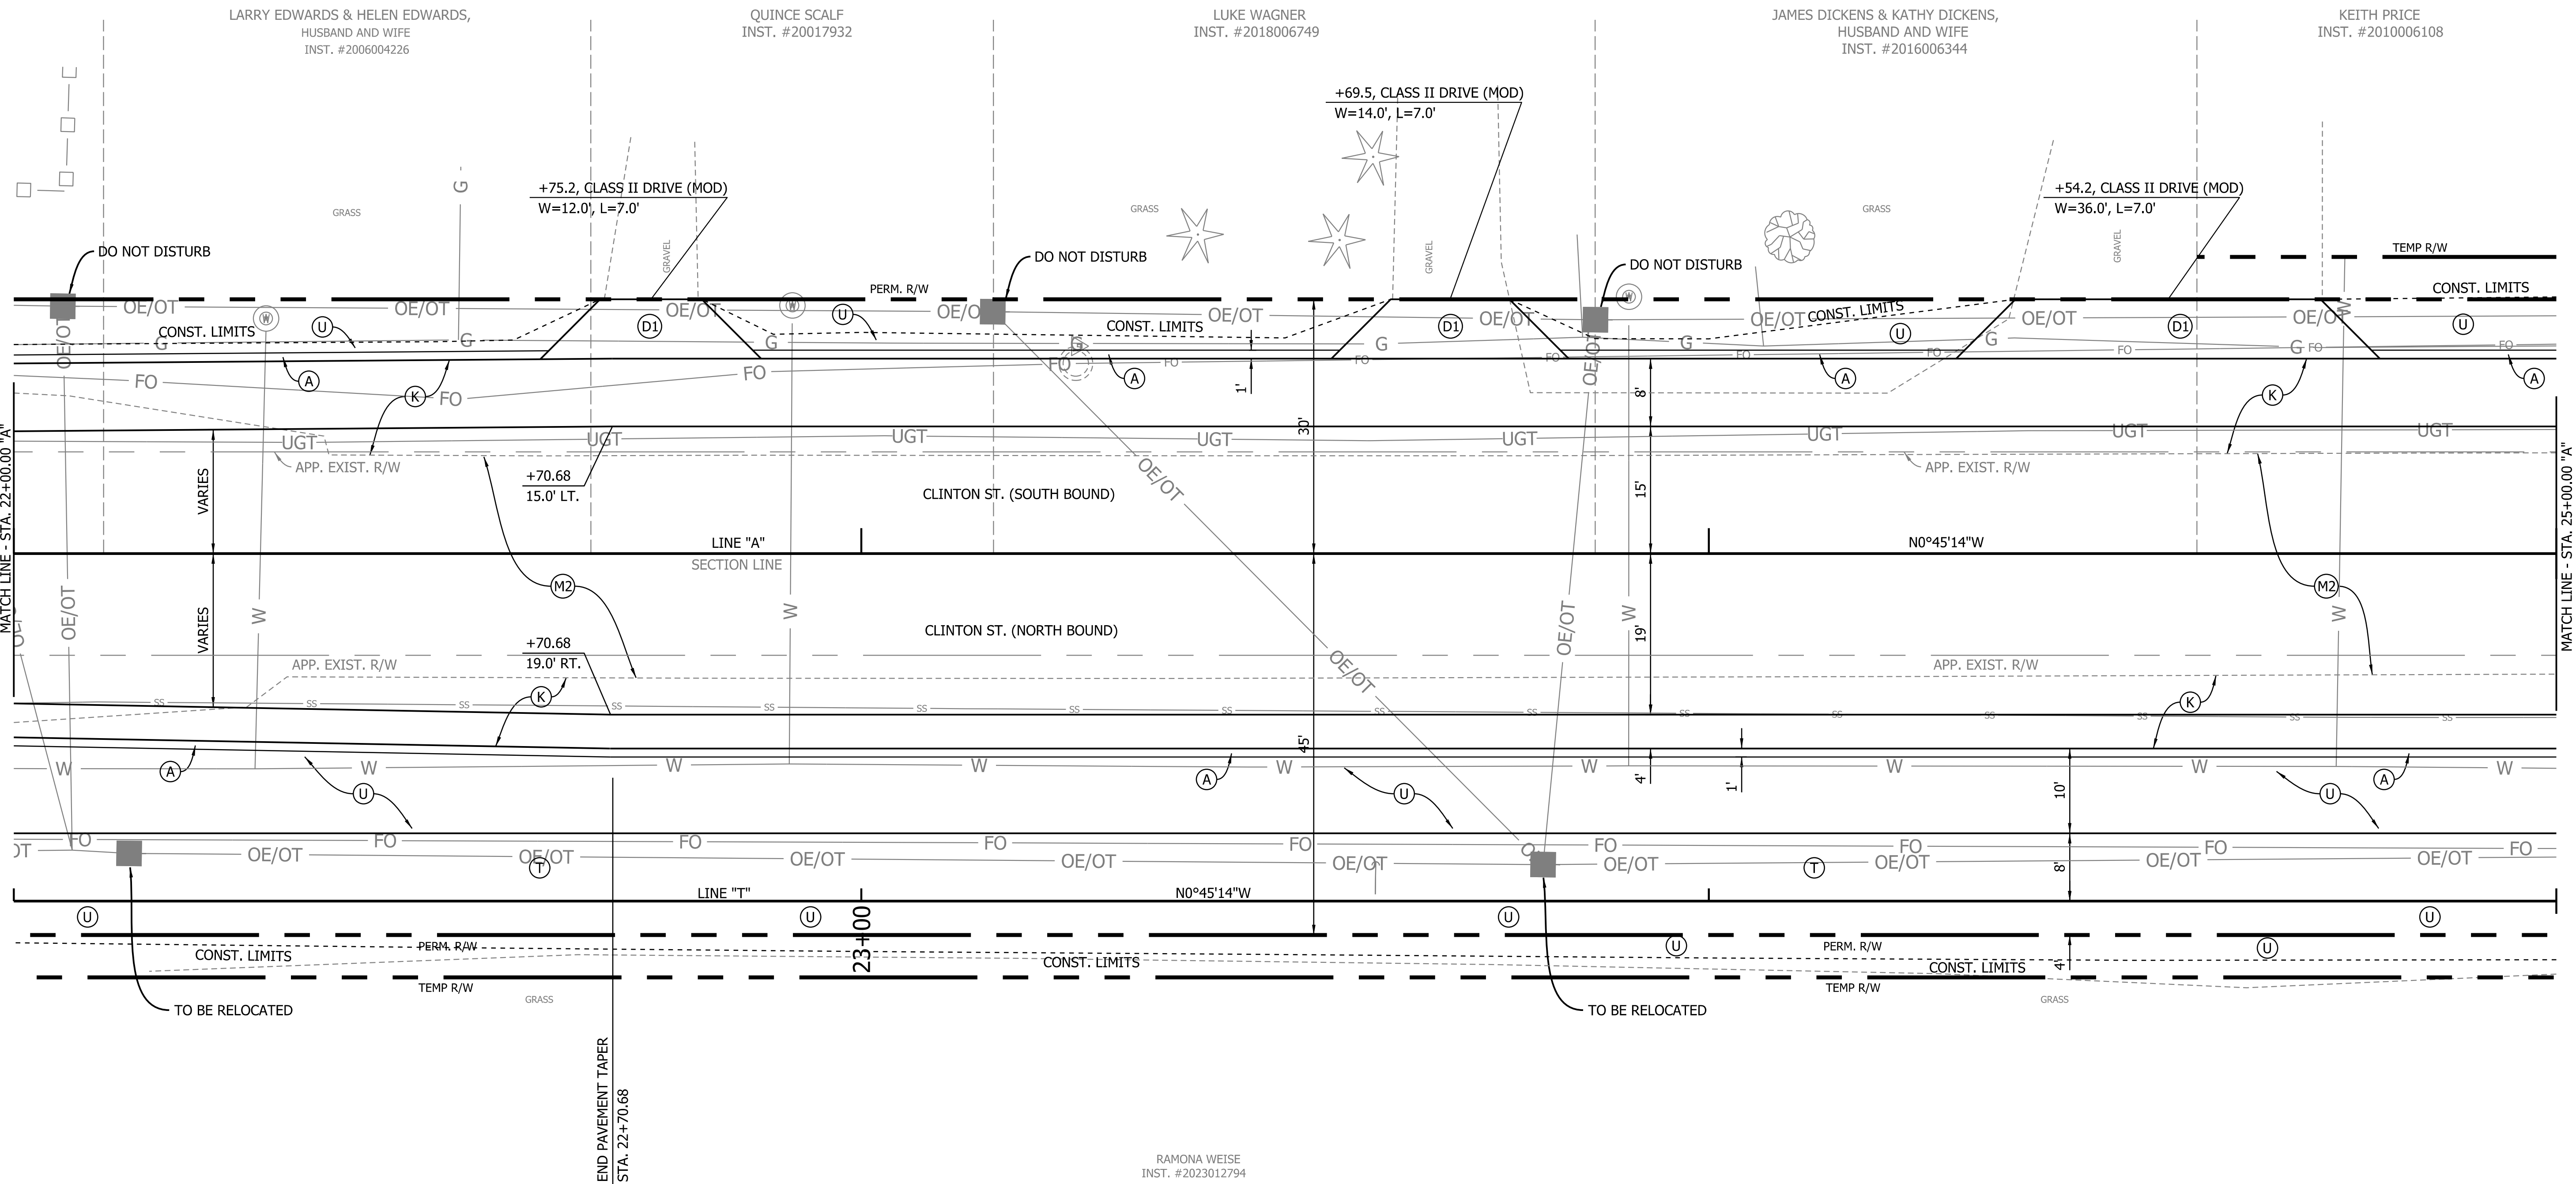

NOTE:
SEE PLAN SHEETS FOR INFORMATION
ON EXISTING STORM AND SANITARY
STRUCTURE NOTES.

SEE PAVEMENT MARKING SHEETS
FOR MAILBOX LOCATIONS.

- | | | | |
|---|--------------------------------------|---|-------------------------|
| (M1) MILL AND OVERLAY | (W1) FULL DEPTH CONCRETE REMOVAL | (D2) HMA FOR APPROACHES (VARIABLE DEPTH) | (J) HMA SHOULDER |
| (M2) VARIABLE DEPTH MILLING W/
HMA PAV'T OVERLAY | (W2) WIDENING WITH HMA | (A) 6" COMPACTED AGGREGATE, No. 53 (SHOULDER) | (R) CURB RAMP, CONCRETE |
| (K) FULL DEPTH HMA PAVEMENT | (D1) WIDENING WITH HMA | (C) PCCP FOR DRIVEWAYS | (S) SAW CUT REQ'D. |
| (U) FULL DEPTH HMA PAV'T REMOVAL | (D1) HMA FOR APPROACHES (FULL DEPTH) | (F) SIDEWALK, CONCRETE, 4 IN. | (T) HMA SIDEWALK |
| | | (U) SEED MIXTURE, TYPE U | (13) CURB, CONCRETE |

PRELIM.
STG. 3 REVIEW
NOT FOR CONSTRUCTION
06/24/25


RECOMMENDED FOR APPROVAL _____		DESIGN ENGINEER _____	DATE _____
DESIGNED: _____	KAM	DRAWN: _____	KAM
CHECKED: _____	DPL	CHECKED: _____	DPL

INDIANA DEPARTMENT
OF TRANSPORTATION

CONSTRUCTION DETAILS
STA. 22+00.00 TO 25+00.00 "A"

HORIZONTAL SCALE	BRIDGE FILE
1" = 20'	84-00242
VERTICAL SCALE	DESIGNATION
N/A	1901781 & 2500983
	SHEETS
	60 of 173
	CONTRACT
	R-42521

28+00

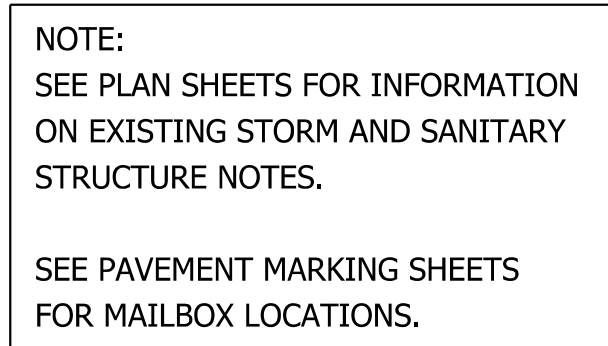

(M1)	MILL AND OVERLAY		FULL DEPTH CONCRETE REMOVAL	(D2)	HMA FOR APPROACHES (VARIABLE DEPTH)	(J)	HMA SHOULDER
(M2)	VARIABLE DEPTH MILLING W/ HMA PAVT OVERLAY	(W1)	WIDENING WITH HMA	(A)	6" COMPACTED AGGREGATE, No. 53 (SHOULDER)	(R)	CURB RAMP, CONCRETE
(K)	FULL DEPTH HMA PAVEMENT	(W2)	WIDENING WITH HMA	(C)	PCCP FOR DRIVEWAYS	(S)	SAW CUT REQ'D.
	FULL DEPTH HMA PAVT REMOVAL	(D1)	HMA FOR APPROACHES (FULL DEPTH)	(F)	SIDEWALK, CONCRETE, 4 IN.	(T)	HMA SIDEWALK
				(U)	SEED MIXTURE, TYPE U	(13)	CURB, CONCRETE

PRELIM.
STG. 3 REVIEW
NOT FOR CONSTRUCTION
06/24/25

RECOMMENDED FOR APPROVAL _____		DESIGN ENGINEER _____	DATE _____
DESIGNED: _____ KAM		DRAWN: _____ KAM	
CHECKED: _____ DPL		CHECKED: _____ DPL	

INDIANA DEPARTMENT
OF TRANSPORTATION


CONSTRUCTION DETAILS
STA. 25+00.00 TO 28+00.00 "A"

HORIZONTAL SCALE	BRIDGE FILE
1" = 20'	84-00242
VERTICAL SCALE	DESIGNATION
N/A	1901781 & 2500983
	SHEETS
	61 of 173
	CONTRACT

\\Vigo County\2021-081 Vigo Co-Clinton Rd\Design\CAD\ConstDts 2500-2800A.dgn
 2/25/2025
 2:55:06 PM
 :10

31+00

MICHAEL WASSILL & PATRICIA WASSILL,
HUSBAND AND WIFE
DR. 403, PG. 997

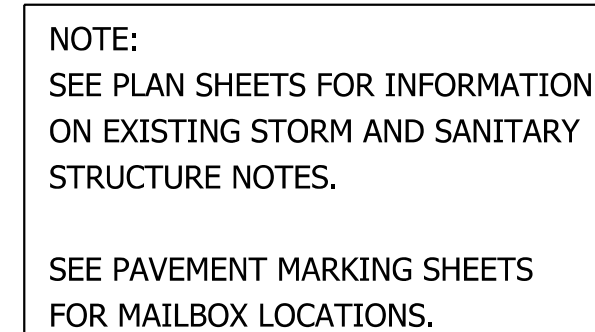

- | | | | | | | | |
|---|--|---|---------------------------------|------|---|------|---------------------|
| (M1) | MILL AND OVERLAY |  | FULL DEPTH CONCRETE REMOVAL | (D2) | HMA FOR APPROACHES (VARIABLE DEPTH) | (J) | HMA SHOULDER |
| (M2) | VARIABLE DEPTH MILLING W/
HMA PAV'T OVERLAY | (W1) | WIDENING WITH HMA | (A) | 6" COMPACTED AGGREGATE, No. 53 (SHOULDER) | (R) | CURB RAMP, CONCRETE |
| (K) | FULL DEPTH HMA PAVEMENT | (W2) | WIDENING WITH HMA | (C) | PCCP FOR DRIVEWAYS | (S) | SAW CUT REQ'D. |
|  | FULL DEPTH HMA PAV'T REMOVAL | (D1) | HMA FOR APPROACHES (FULL DEPTH) | (F) | SIDEWALK, CONCRETE, 4 IN. | (T) | HMA SIDEWALK |
| | | | | (U) | SEED MIXTURE, TYPE U | (13) | CURB, CONCRETE |

**PRELIM.
STG. 3 REVIEW**
NOT FOR CONSTRUCTION
06/24/25

RECOMMENDED FOR APPROVAL _____		DESIGN ENGINEER _____	DATE _____
DESIGNED: _____ KAM _____		DRAWN: _____ KAM _____	
CHECKED: _____ DPL _____		CHECKED: _____ DPL _____	

CONSTRUCTION DETAILS
STA. 28+00.00 TO 31+00.00 "A"

HORIZONTAL SCALE	BRIDGE FILE		
1" = 10'	84-00242		
VERTICAL SCALE	DESIGNATION		
N/A	1901781 & 2500983		
	SHEETS		
	62	of	173
	CONTRACT		
	R-42521		


W:\Vigo County\2021-081 Vigo Co-Clinton Rd\Design\CAD\ConstDtls 2800-3100A.dgn
 REVISION 3.0
 PDF:pltcfg
 INDOT.tbl
 5/25/2025
 12:55:09 PM
 1:10

31+00

32+00

33+00

34+00

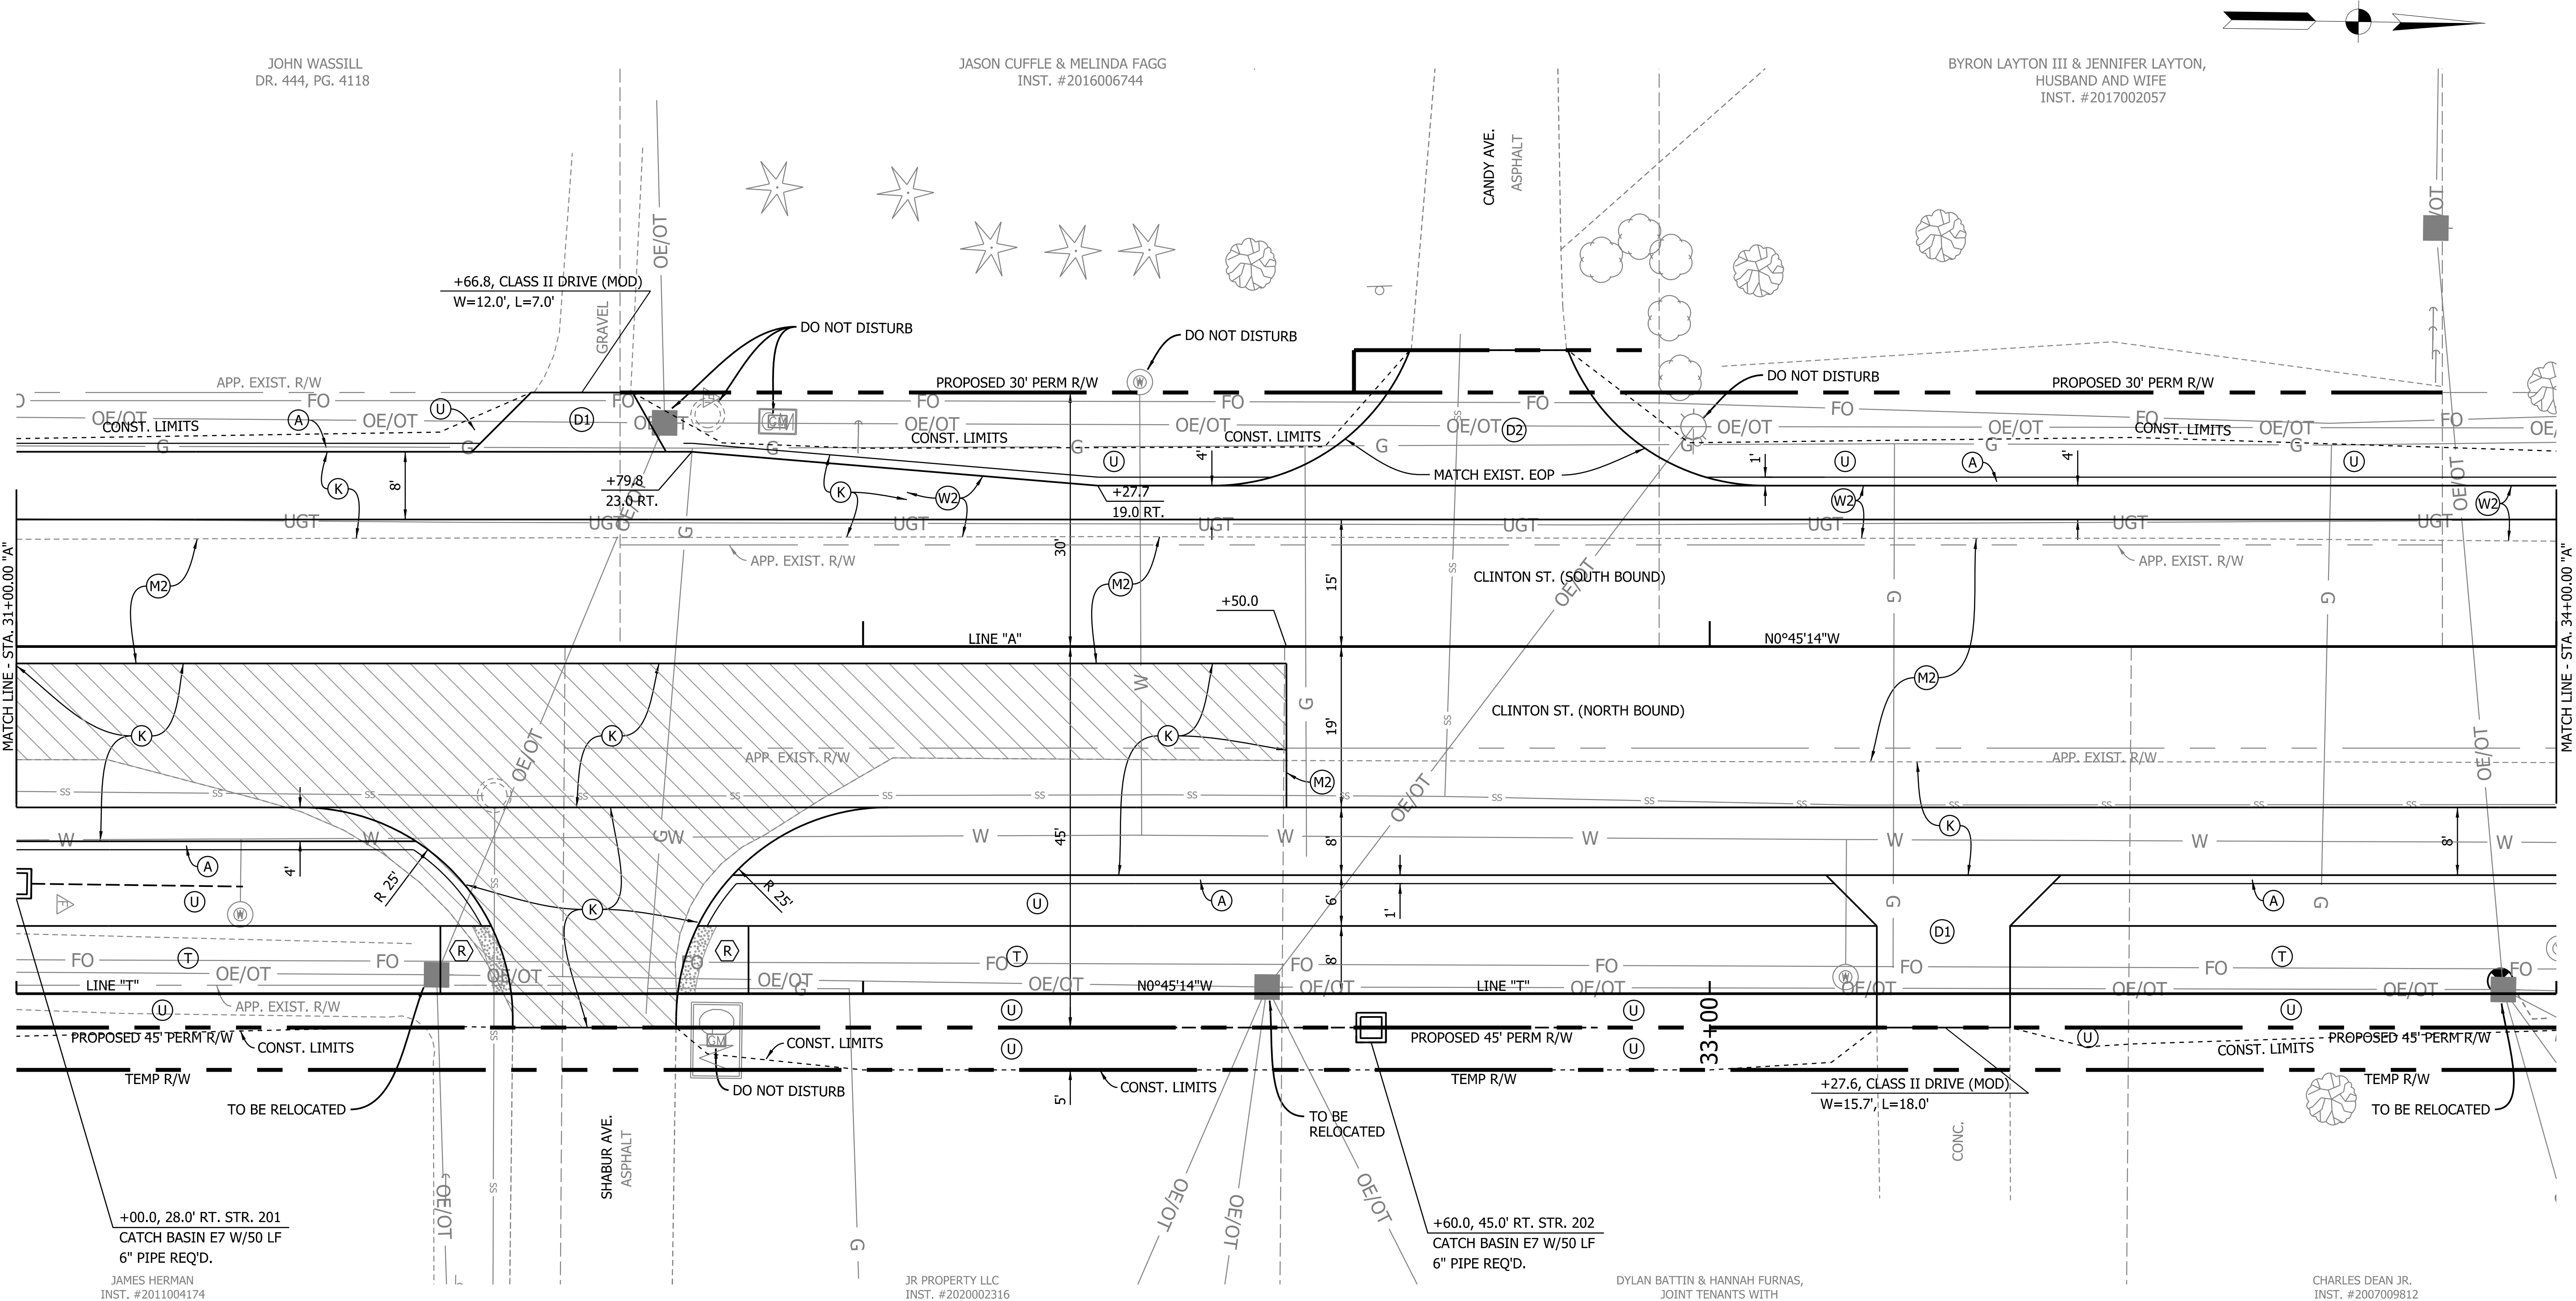

JOHN WASSILL
DR. 444, PG. 4118

JASON CUFFLE & MELINDA FAGG
INST. #2016006744

BYRON LAYTON III & JENNIFER LAYTON,
HUSBAND AND WIFE
INST. #2017002057

+00.0, 28.0' RT. STR. 201
CATCH BASIN E7 W/50 LF
6" PIPE REQ'D.

JAMES HERMAN
INST. #2011004174

JR PROPERTY LLC
INST. #2020002316

+60.0, 45.0' RT. STR. 202
CATCH BASIN E7 W/50 LF
6" PIPE REQ'D.

DYLAN BATTIN & HANNAH FURNAS,
JOINT TENANTS WITH
RIGHTS OF SURVIVORSHIP
INST. #2019009588

CHARLES DEAN JR.
INST. #2007009812

NOTE:
SEE PLAN SHEETS FOR INFORMATION
ON EXISTING STORM AND SANITARY
STRUCTURE NOTES.

SEE PAVEMENT MARKING SHEETS
FOR MAILBOX LOCATIONS.

(M1)	MILL AND OVERLAY	(D2)	HMA FOR APPROACHES (VARIABLE DEPTH)	(J)	HMA SHOULDER
(M2)	VARIABLE DEPTH MILLING W/ HMA PAV'T OVERLAY	(A)	6" COMPACTED AGGREGATE, No. 53 (SHOULDER)	(R)	CURB RAMP, CONCRETE
(K)	FULL DEPTH HMA PAVEMENT	(C)	PCCP FOR DRIVEWAYS	(S)	SAW CUT REQ'D.
(H)	FULL DEPTH HMA PAV'T REMOVAL	(F)	SIDEWALK, CONCRETE, 4 IN.	(T)	HMA SIDEWALK
		(U)	SEED MIXTURE, TYPE U	(13)	CURB, CONCRETE
		(W1)	WIDENING WITH HMA		
		(W2)	WIDENING WITH HMA		
		(D1)	HMA FOR APPROACHES (FULL DEPTH)		

PRELIM.
STG. 3 REVIEW
NOT FOR CONSTRUCTION
06/24/25


RECOMMENDED FOR APPROVAL	DESIGN ENGINEER	DATE
DESIGNED: KAM	DRAWN: KAM	
CHECKED: DPL	CHECKED: DPL	

INDIANA DEPARTMENT
OF TRANSPORTATION

CONSTRUCTION DETAILS
STA. 31+00.00 TO 34+00.00 "A"

HORIZONTAL SCALE 1" = 10'	BRIDGE FILE 84-00242
VERTICAL SCALE N/A	DESIGNATION 1901781 & 2500983
	SHEETS 63 of 173
	CONTRACT R-42521

37+00

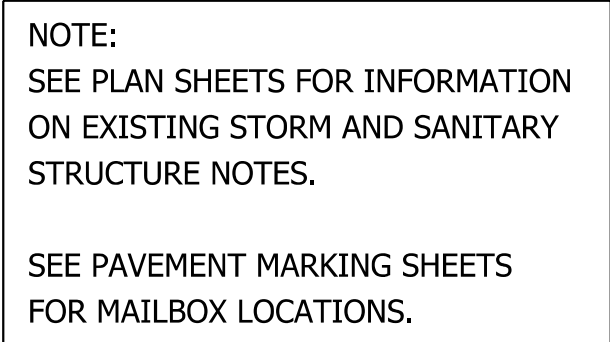

PRELIM.
STG. 3 REVIEW
NOT FOR CONSTRUCTION
06/24/25

RECOMMENDED FOR APPROVAL _____		DESIGN ENGINEER _____		DATE _____	
DESIGNED: _____ KAM		DRAWN: _____ KAM			
CHECKED: _____ DPL		CHECKED: _____ DPL			

INDIANA DEPARTMENT
OF TRANSPORTATION

CONSTRUCTION DETAILS
STA. 34+00.00 TO 37+00.00 "A"

HORIZONTAL SCALE	BRIDGE FILE	
1" = 10'	84-00242	
VERTICAL SCALE	DESIGNATION	
N/A	1901781 & 2500983	
	SHEETS	
	64	173
	CONTRACT	
	3-10553	



W:\Vigo County\2021-081 Vigo Co-Clinton Rd\Design\CAD\ConstDts 3400-3700A.dgn
 REVISION 3.0
 PDF:pltdfg
 INDOT.tbl
 5/25/2025
 12:55:13 PM
 1:10

40+00

41+00

42+00

43+00

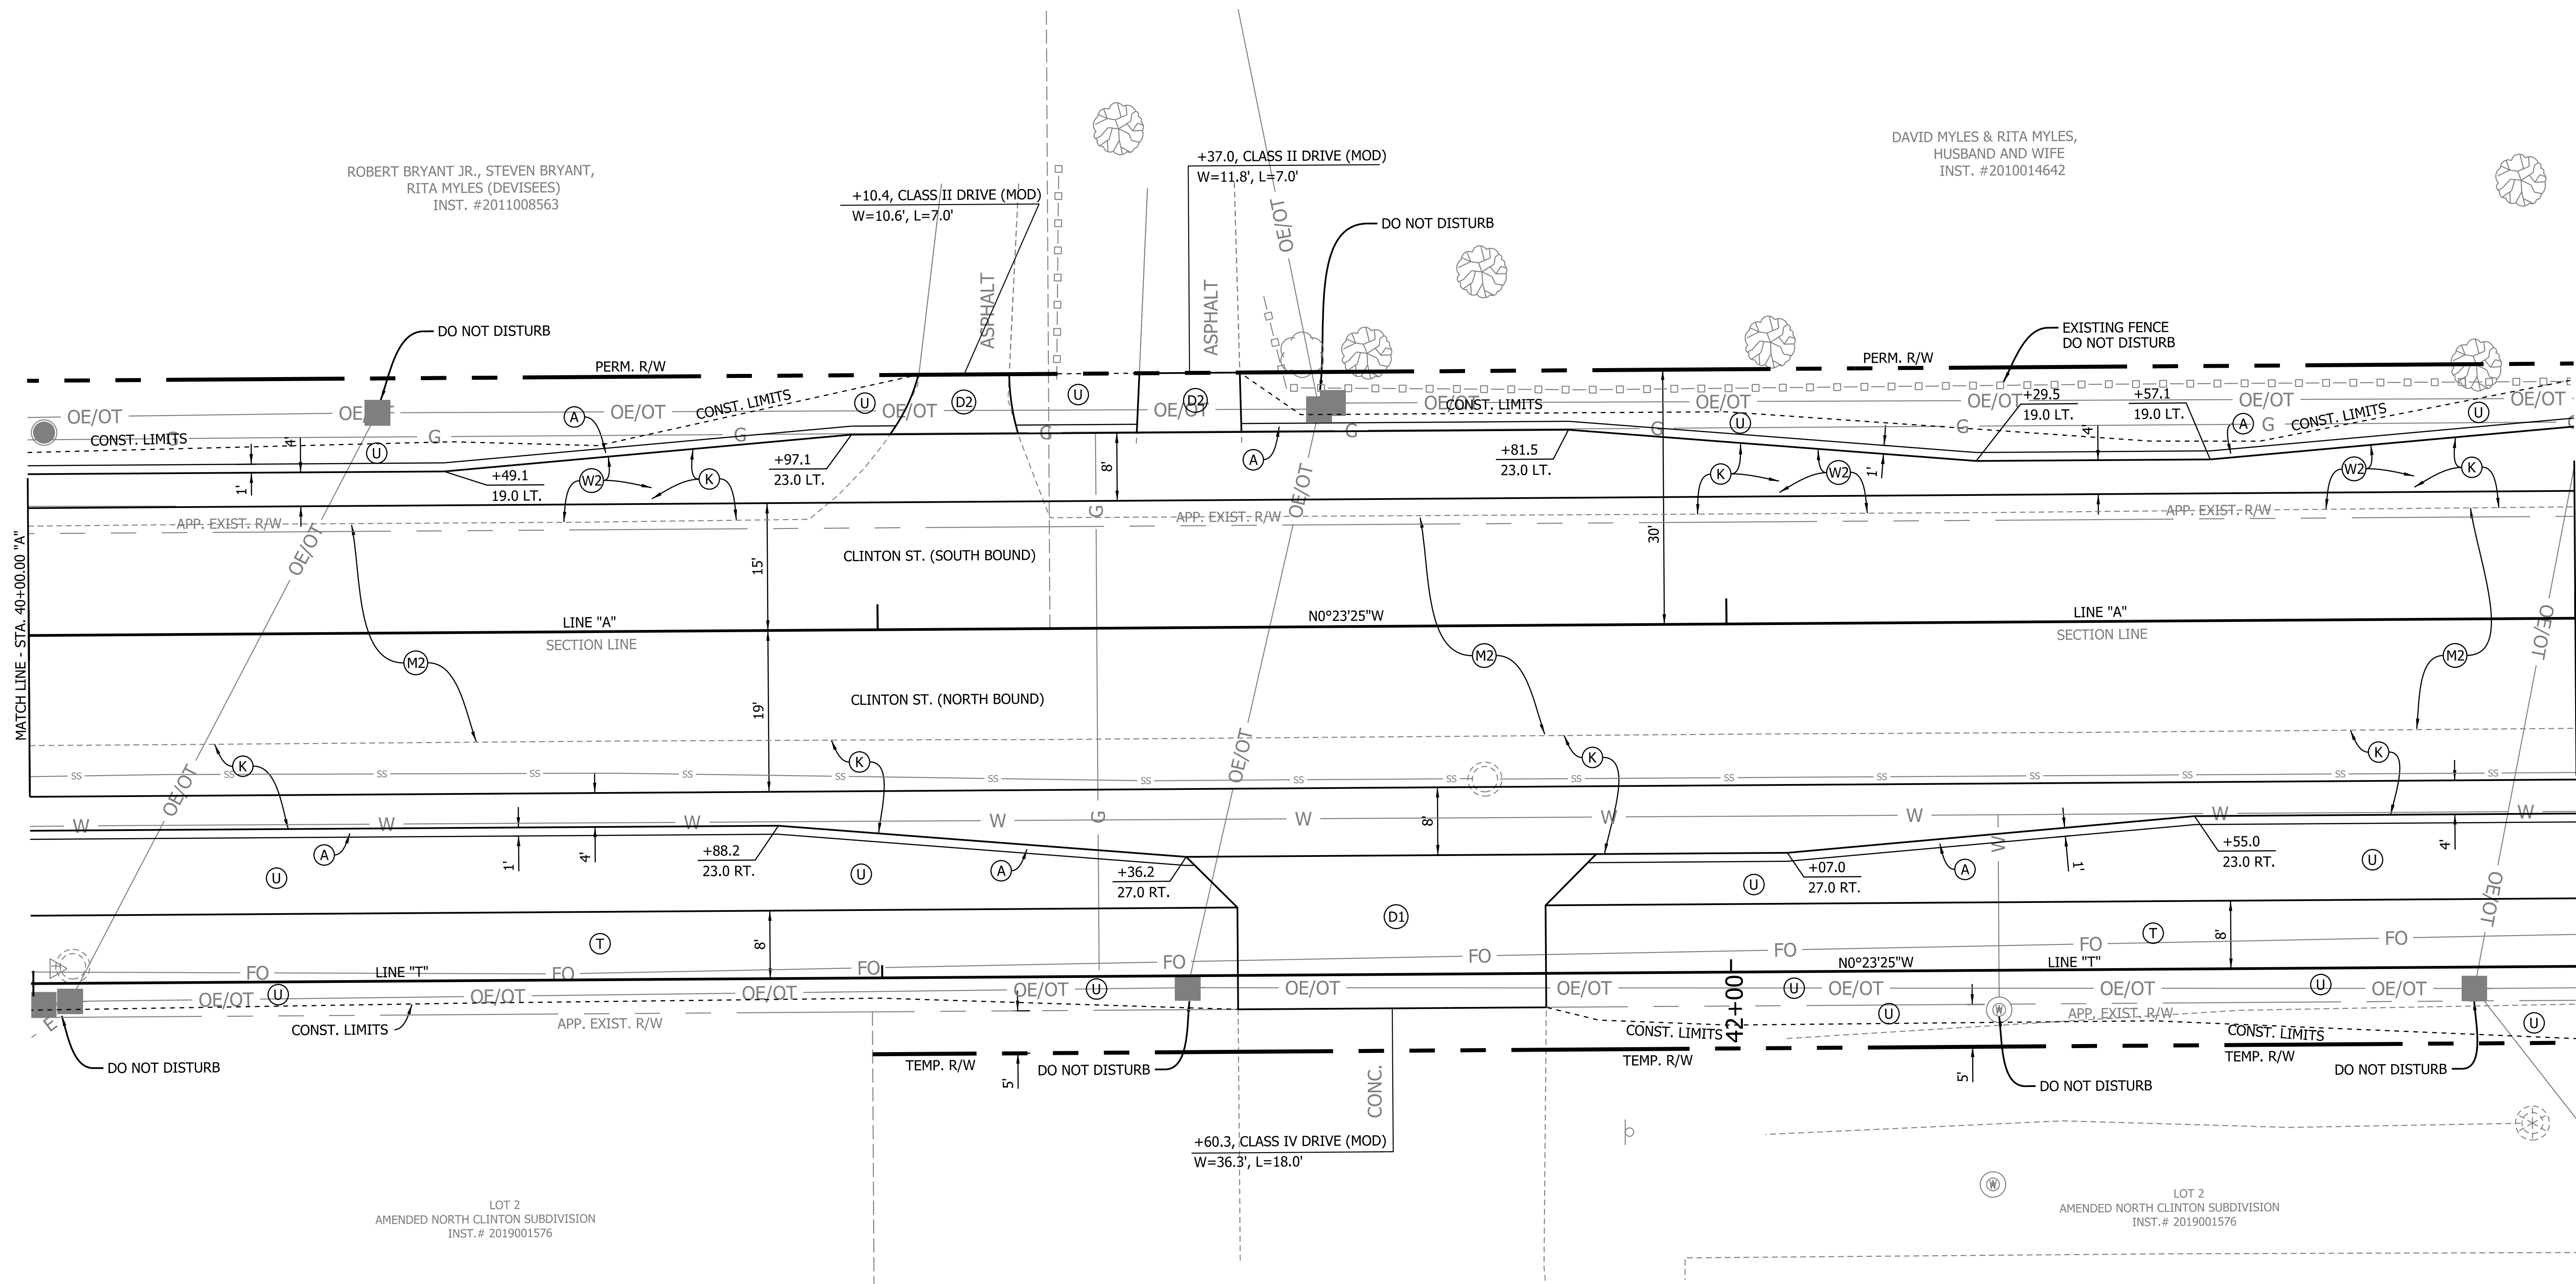 

NOTE:
SEE PLAN SHEETS FOR INFORMATION
ON EXISTING STORM AND SANITARY
STRUCTURE NOTES.

SEE PAVEMENT MARKING SHEETS
FOR MAILBOX LOCATIONS.

- | | | | |
|--|--------------------------------------|---|-------------------------|
| (M1) MILL AND OVERLAY | (W1) FULL DEPTH CONCRETE REMOVAL | (D2) HMA FOR APPROACHES (VARIABLE DEPTH) | (J) HMA SHOULDER |
| (M2) VARIABLE DEPTH MILLING W/
HMA PAVT OVERLAY | (W2) WIDENING WITH HMA | (A) 6" COMPACTED AGGREGATE, No. 53 (SHOULDER) | (R) CURB RAMP, CONCRETE |
| (K) FULL DEPTH HMA PAVEMENT | (W3) WIDENING WITH HMA | (C) PCCP FOR DRIVEWAYS | (S) SAW CUT REQ'D. |
| (H) FULL DEPTH HMA PAVT REMOVAL | (D1) HMA FOR APPROACHES (FULL DEPTH) | (F) SIDEWALK, CONCRETE, 4 IN. | (T) HMA SIDEWALK |
| | | (U) SEED MIXTURE, TYPE U | (13) CURB, CONCRETE |

PRELIM.
STG. 3 REVIEW
NOT FOR CONSTRUCTION
06/24/25

RECOMMENDED FOR APPROVAL	
DESIGN ENGINEER	DATE
DESIGNED: KAM	DRAWN: KAM
CHECKED: DPL	CHECKED: DPL

INDIANA DEPARTMENT
OF TRANSPORTATION

CONSTRUCTION DETAILS
STA. 40+00.00 TO 43+00.00 "A"

HORIZONTAL SCALE 1" = 10'	BRIDGE FILE 84-00242
VERTICAL SCALE N/A	DESIGNATION 1901781 & 2500983
	SHEETS 66 of 173
	CONTRACT R-42521

W:\Vigo County\2021-081_Vigo Co- Clinton Rd\Design\CAD\Const\Draws-4300-4600A.dgn
6/25/2025 11:01:13 AM
REVISION 3.0
INDOT 183

NOTE:
SEE PLAN SHEETS FOR INFORMATION
ON EXISTING STORM AND SANITARY
STRUCTURE NOTES.

SEE PAVEMENT MARKING SHEETS
FOR MAILBOX LOCATIONS.

- | | | | | | |
|------|--|------|---|------|---------------------|
| (M1) | MILL AND OVERLAY | (D2) | HMA FOR APPROACHES (VARIABLE DEPTH) | (J) | HMA SHOULDER |
| (M2) | VARIABLE DEPTH MILLING W/
HMA PAV'T OVERLAY | (A) | 6" COMPACTED AGGREGATE, No. 53 (SHOULDER) | (R) | CURB RAMP, CONCRETE |
| (K) | FULL DEPTH HMA PAVEMENT | (C) | PCCP FOR DRIVEWAYS | (S) | SAW CUT REQ'D. |
| (H) | FULL DEPTH HMA PAV'T REMOVAL | (F) | SIDEWALK, CONCRETE, 4 IN. | (T) | HMA SIDEWALK |
| (W1) | FULL DEPTH CONCRETE REMOVAL | (U) | SEED MIXTURE, TYPE U | (13) | CURB, CONCRETE |
| (W1) | WIDENING WITH HMA | | | | |
| (W2) | WIDENING WITH HMA | | | | |
| (D1) | HMA FOR APPROACHES (FULL DEPTH) | | | | |

PRELIM.
STG. 3 REVIEW
NOT FOR CONSTRUCTION
06/24/25


RECOMMENDED FOR APPROVAL _____		DESIGN ENGINEER _____	DATE _____
DESIGNED: _____	KAM	DRAWN: _____	KAM
CHECKED: _____	DPL	CHECKED: _____	DPL

INDIANA DEPARTMENT
OF TRANSPORTATION

CONSTRUCTION DETAILS
STA. 43+00.00 TO 46+00.00 "A"


HORIZONTAL SCALE 1" = 10'	BRIDGE FILE 84-00242
VERTICAL SCALE N/A	DESIGNATION 1901781 & 2500983
	SHEETS 67 of 173
	CONTRACT R-42521

49+00

 

ROBERT BRYANT JR. & MARY BRYANT,
HUSBAND AND WIFE
DR 432, PG 737

+99.4, CLASS II DFR
W=12.5', L=2.0'

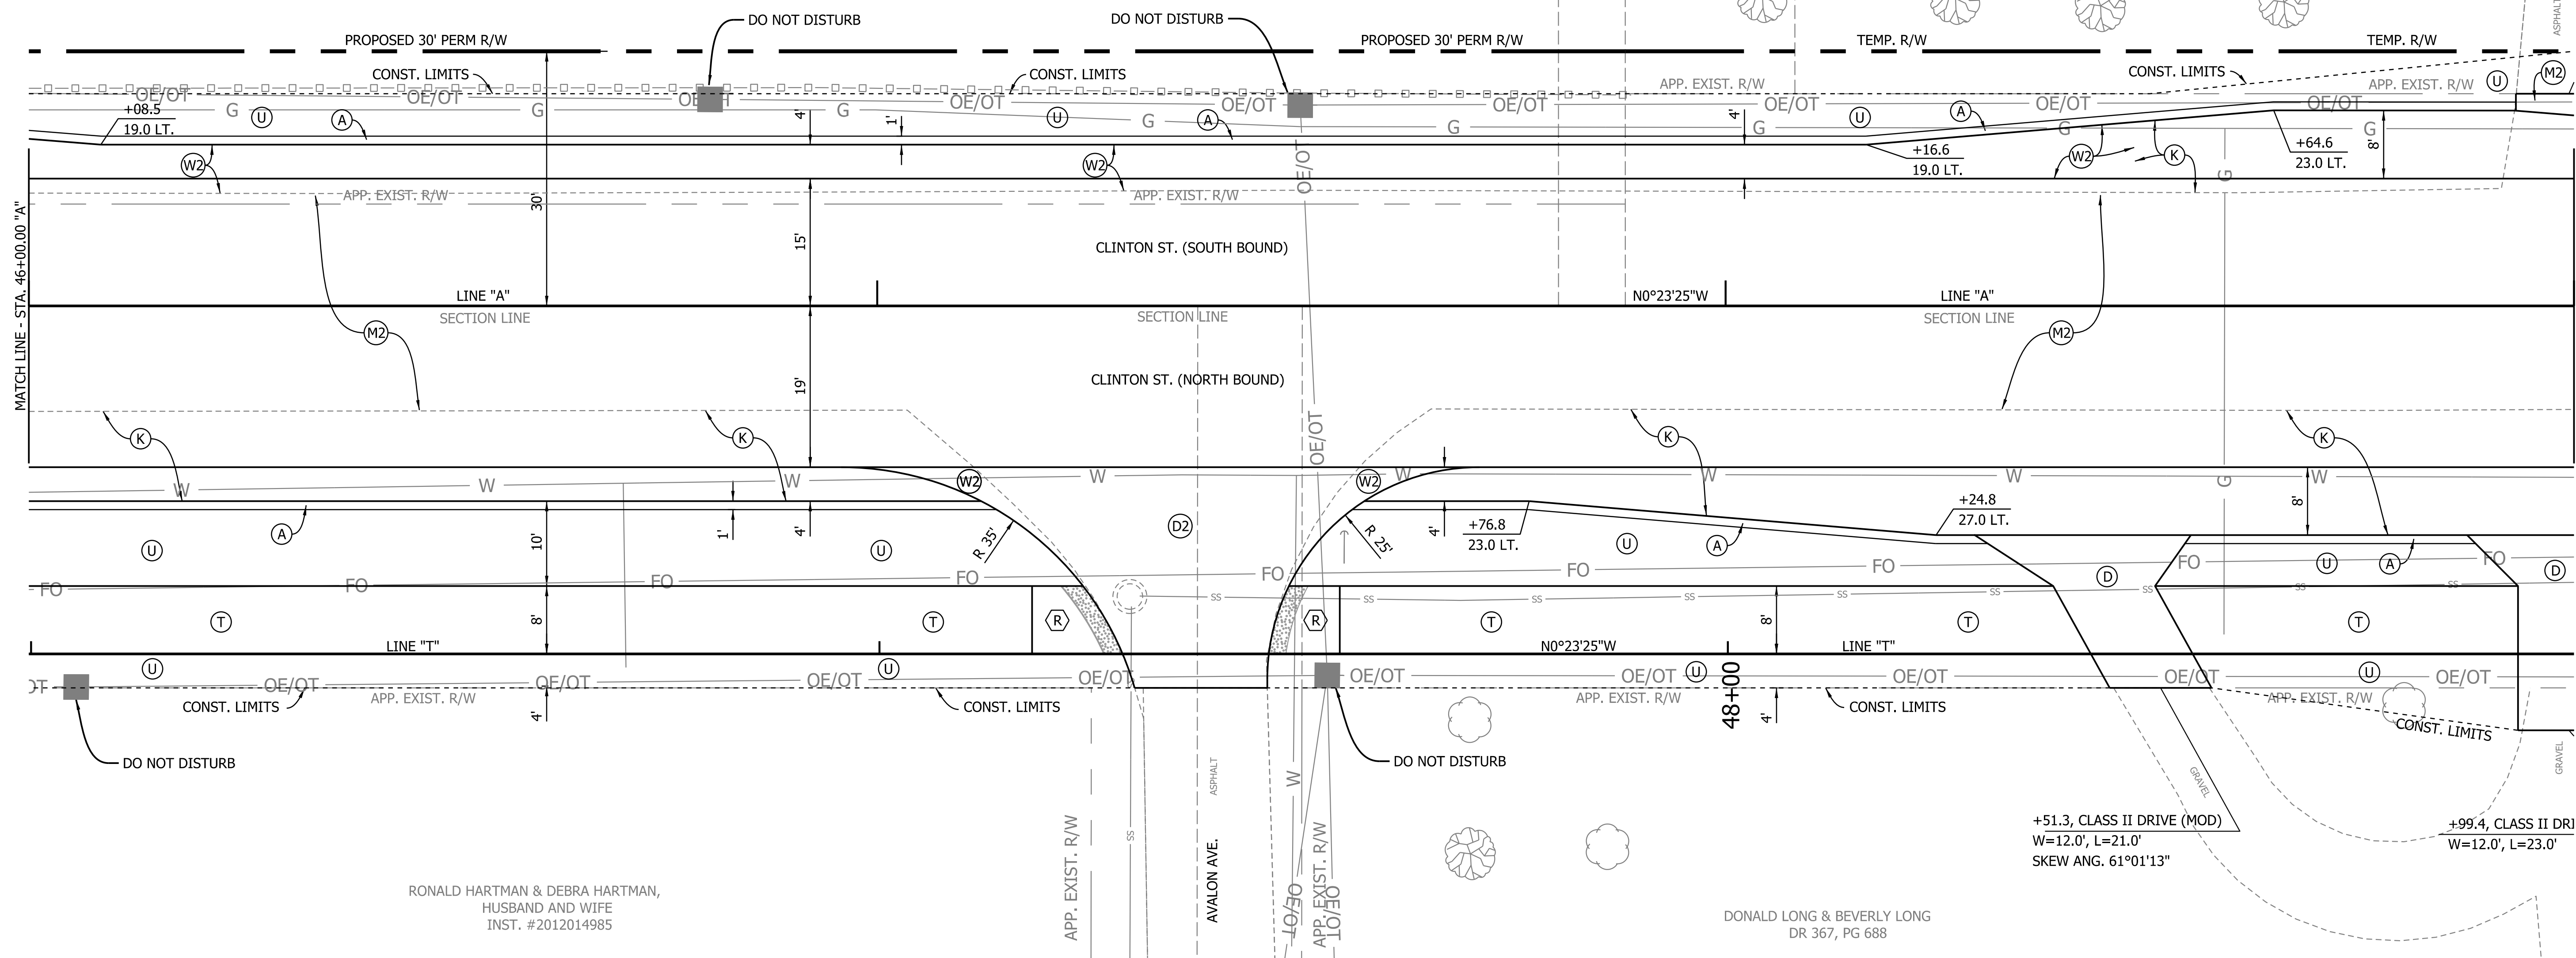

+51.3, CLASS II DRIVE (MOD)
W=12.0', L=21.0'
SKEW ANG. 61°01'13"

+99.4, CLASS II DRI
W=12.0', L=23.0'

SEE PAVEMENT MARKING SHEETS
FOR MAILBOX LOCATIONS.

(M1)	MILL AND OVERLAY		FULL DEPTH CONCRETE REMOVAL	(D2)	HMA FOR APPROACHES (VARIABLE DEPTH)	(J)	HMA SHOULDER
(M2)	VARIABLE DEPTH MILLING W/ HMA PAV'T OVERLAY	(W1)	WIDENING WITH HMA	(A)	6" COMPACTED AGGREGATE, No. 53 (SHOULDER)	(R)	CURB RAMP, CONCRETE
(K)	FULL DEPTH HMA PAVEMENT	(W2)	WIDENING WITH HMA	(C)	PCCP FOR DRIVEWAYS	(S)	SAW CUT REQ'D.
	FULL DEPTH HMA PAV'T REMOVAL	(D1)	HMA FOR APPROACHES (FULL DEPTH)	(F)	SIDEWALK, CONCRETE, 4 IN.	(T)	HMA SIDEWALK
				(U)	SEED MIXTURE, TYPE U	(13)	CURB, CONCRETE

**PRELIM.
STG. 3 REVIEW**
NOT FOR CONSTRUCTION
06/24/25


RECOMMENDED FOR APPROVAL _____		DESIGN ENGINEER _____	DATE _____
DESIGNED: _____ KAM _____		DRAWN: _____ KAM _____	
CHECKED: _____ DPL _____		CHECKED: _____ DPL _____	

CONSTRUCTION DETAILS
STA. 46+00.00 TO 49+00.00 "A"

HORIZONTAL SCALE		BRIDGE FILE	
1" = 10'		84-00242	
VERTICAL SCALE		DESIGNATION	
N/A		1901781 & 2500983	
		SHEETS	
		68	of 173
		CONTRACT	
		R-42521	

\\Vigo County\2021-081 Vigo Co- Clinton Rd\Design\CAD\ConstIDs 4600-4900A.dgn
 /25/2025
 2:55:22 PM
 :10
 PDF.pltcfq
 INDOT.tbl
 REVISION 3.0

52+00

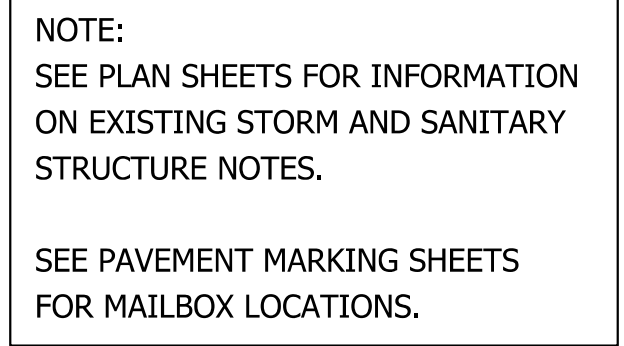

PRELIM.
STG. 3 REVIEW
NOT FOR CONSTRUCTION
06/24/25


RECOMMENDED FOR APPROVAL _____		DESIGN ENGINEER _____	DATE _____
DESIGNED: _____ KAM	DRAWN: _____ KAM		
CHECKED: _____ DPL	CHECKED: _____ DPL		

INDIANA DEPARTMENT
OF TRANSPORTATION

CONSTRUCTION DETAILS
STA. 49+00.00 TO 52+00.00 "A"

HORIZONTAL SCALE	BRIDGE FILE		
1" = 10'	84-00242		
VERTICAL SCALE	DESIGNATION		
N/A	1901781 & Z500983		
	SHEETS		
	69	of	173
	CONTRACT		
	R-42521		

W:\Vigo County\2021-081 Vigo Co- Clinton Rd\Design\CAD\ConstDts 4900-5200A.dgn
6/25/2025
12:55:24 PM
1:10
REVISION 3.0
PDF-plotfgr
INDOT.tbl

 

SEE PAVEMENT MARKING SHEETS
FOR MAILBOX LOCATIONS.

(M1)	MILL AND OVERLAY		FULL DEPTH CONCRETE REMOVAL	(D2)	HMA FOR APPROACHES (VARIABLE DEPTH)	(J)	HMA SHOULDER
(M2)	VARIABLE DEPTH MILLING W/ HMA PAV'T OVERLAY	(W1)	WIDENING WITH HMA	(A)	6" COMPACTED AGGREGATE, No. 53 (SHOULDER)	(R)	CURB RAMP, CONCRETE
(K)	FULL DEPTH HMA PAVEMENT	(W2)	WIDENING WITH HMA	(C)	PCCP FOR DRIVEWAYS	(S)	SAW CUT REQ'D.
	FULL DEPTH HMA PAV'T REMOVAL	(D1)	HMA FOR APPROACHES (FULL DEPTH)	(F)	SIDEWALK, CONCRETE, 4 IN.	(T)	HMA SIDEWALK
				(U)	SEED MIXTURE, TYPE U	(13)	CURB, CONCRETE

PRELIM.
STG. 3 REVIEW
NOT FOR CONSTRUCTION
06/24/25

RECOMMENDED FOR APPROVAL _____		DESIGN ENGINEER _____	DATE _____
DESIGNED: _____	KAM	DRAWN: _____	KAM
CHECKED: _____	DPL	CHECKED: _____	DPL

INDIANA DEPARTMENT OF TRANSPORTATION

CONSTRUCTION DETAILS

STA. 52+00.00 TO 55+00.00 "A"


HORIZONTAL SCALE	BRIDGE FILE		
1" = 10'	84-00242		
VERTICAL SCALE	DESIGNATION		
N/A	1901781 & 2500983		
	SHEETS		
	70	of	173
	CONTRACT		
	R-42521		

55+00

56+00

57+00

58+00

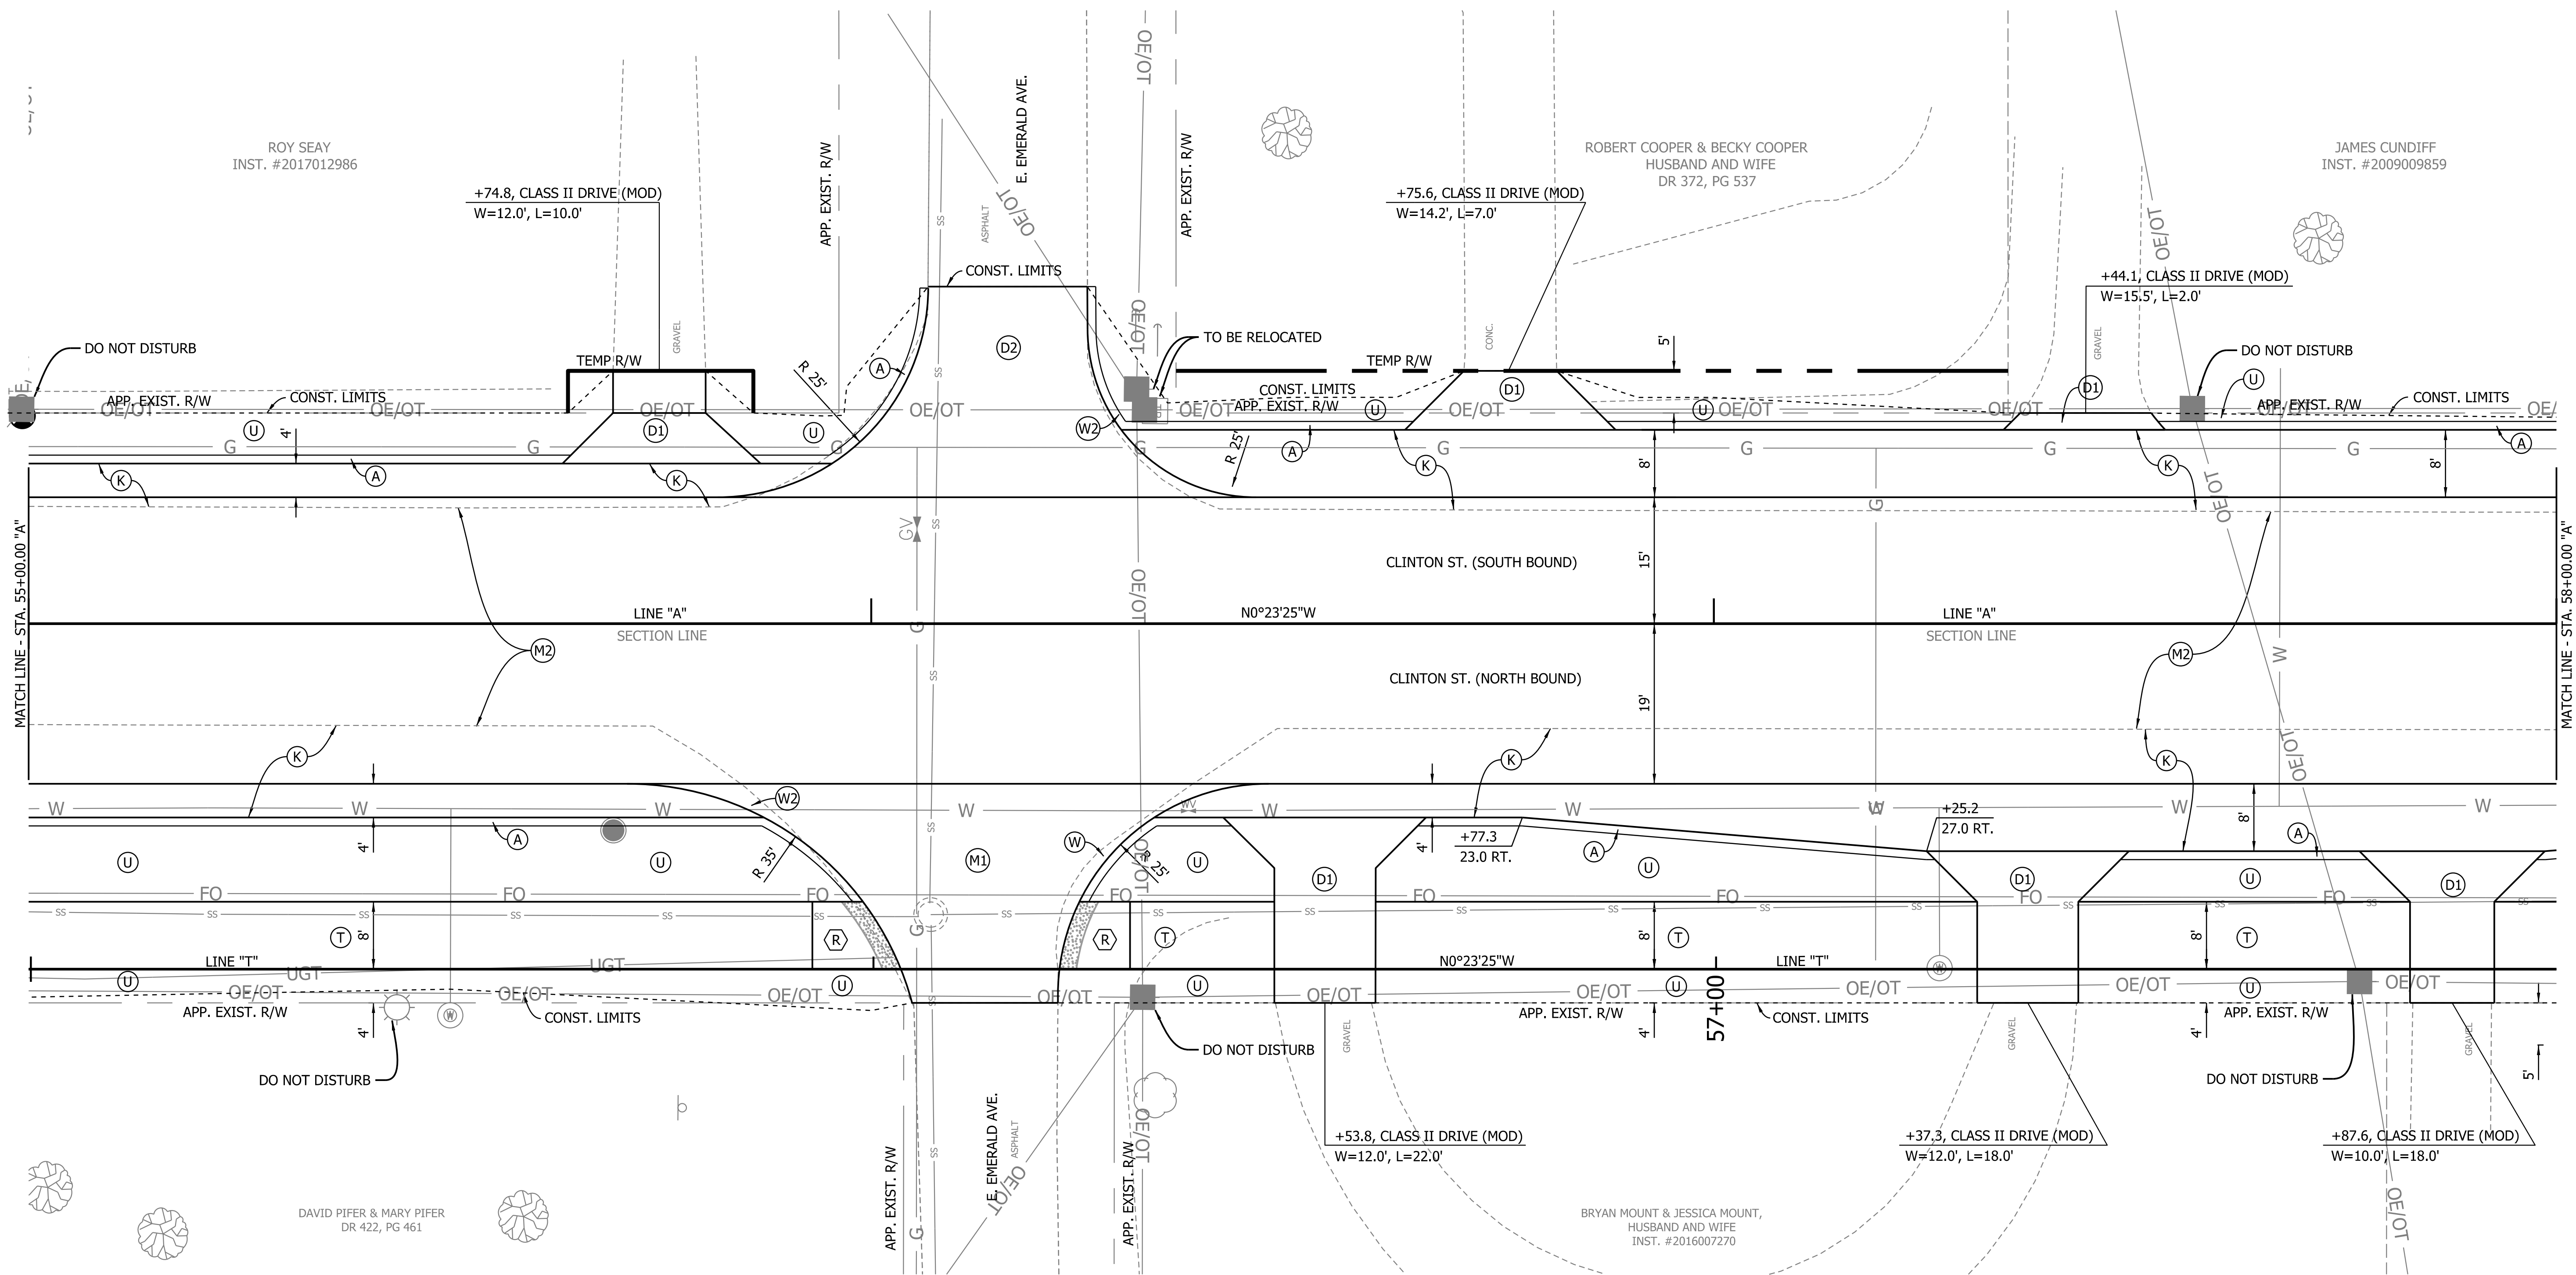

NOTE:
SEE PLAN SHEETS FOR INFORMATION
ON EXISTING STORM AND SANITARY
STRUCTURE NOTES.

SEE PAVEMENT MARKING SHEETS
FOR MAILBOX LOCATIONS.

(M1)	MILL AND OVERLAY	(D2)	HMA FOR APPROACHES (VARIABLE DEPTH)	(J)	HMA SHOULDER
(M2)	VARIABLE DEPTH MILLING W/ HMA PAV'T OVERLAY	(A)	6" COMPACTED AGGREGATE, No. 53 (SHOULDER)	(R)	CURB RAMP, CONCRETE
(K)	FULL DEPTH HMA PAVEMENT	(C)	PCCP FOR DRIVEWAYS	(S)	SAW CUT REQ'D.
(Hatched)	FULL DEPTH HMA PAV'T REMOVAL	(F)	SIDEWALK, CONCRETE, 4 IN.	(T)	HMA SIDEWALK
(W1)	WIDENING WITH HMA	(U)	SEED MIXTURE, TYPE U	(13)	CURB, CONCRETE
(W2)	WIDENING WITH HMA				
(D1)	HMA FOR APPROACHES (FULL DEPTH)				


PRELIM.
STG. 3 REVIEW
NOT FOR CONSTRUCTION
06/24/25

RECOMMENDED FOR APPROVAL	DESIGN ENGINEER	DATE
DESIGNED: KAM	DRAWN: KAM	
CHECKED: DPL	CHECKED: DPL	

INDIANA DEPARTMENT OF TRANSPORTATION
CONSTRUCTION DETAILS STA. 55+00.00 TO 58+00.00 "A"

HORIZONTAL SCALE 1" = 10'	BRIDGE FILE 84-00242
VERTICAL SCALE N/A	DESIGNATION 1901781 & 2500983
	SHEETS 71 of 173
	CONTRACT R-42521

61+00

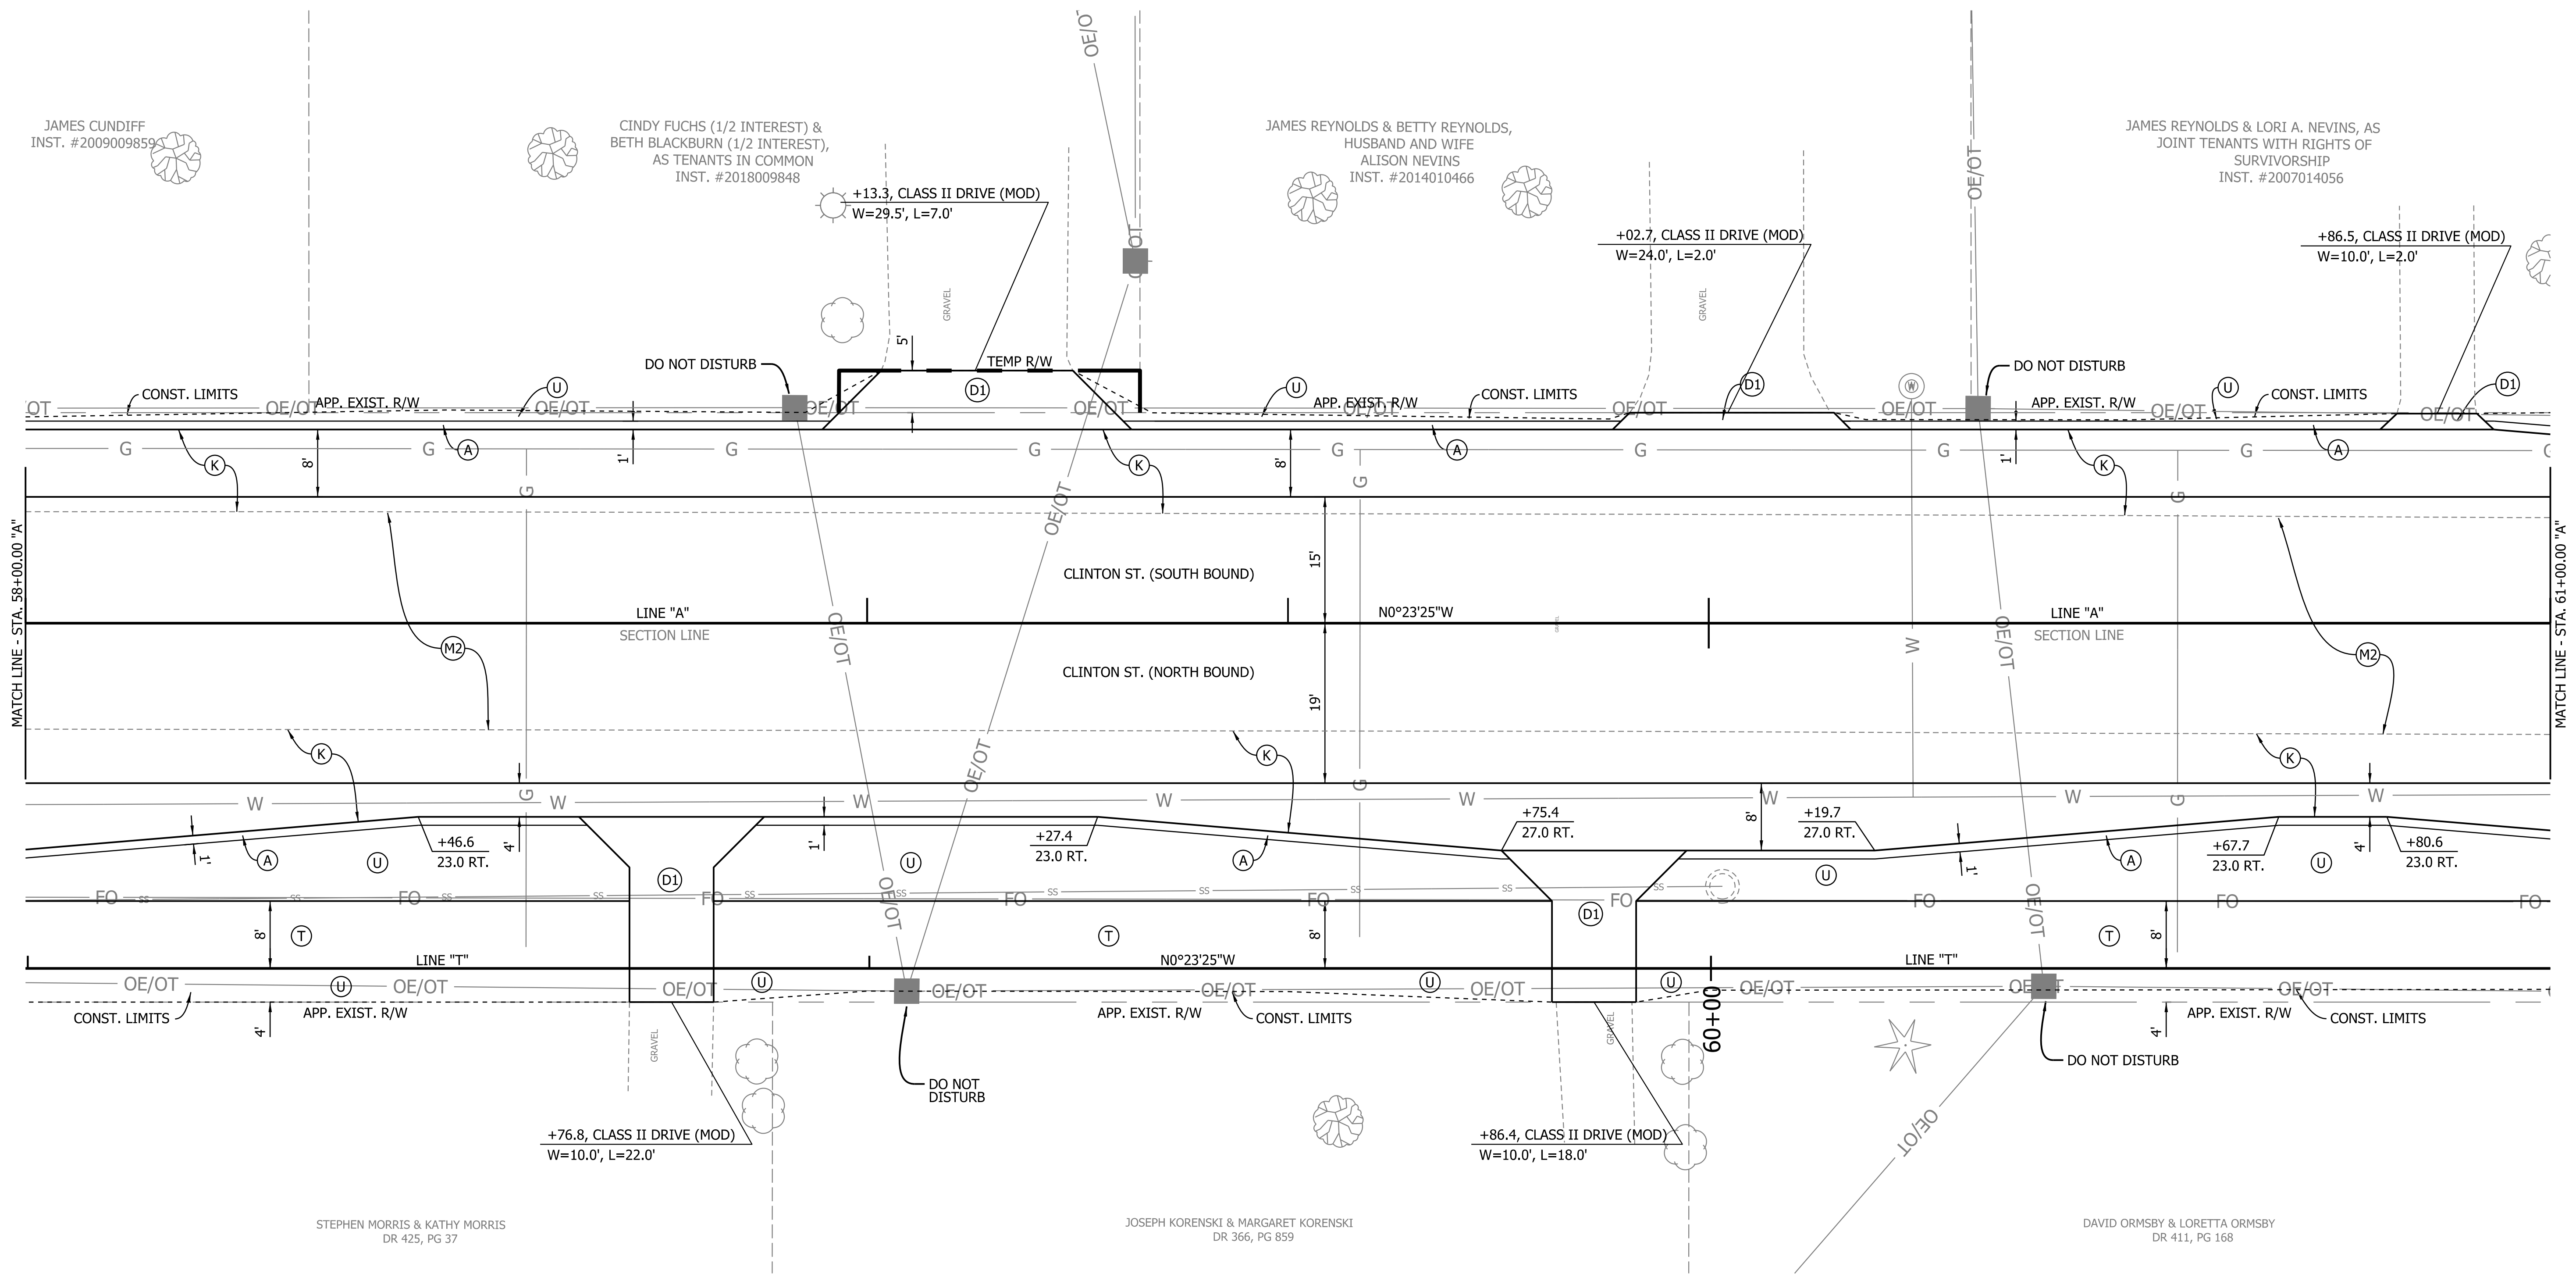

HORIZONTAL SCALE	BRIDGE FILE
1" = 10'	84-00242
VERTICAL SCALE	DESIGNATION
N/A	1901781 & 2500983
	SHEETS
	72 of 173
	CONTRACT
	R-42521



W:\Vigo County\2021-081 Vigo Co- Clinton Rd\Design\CAD\ConstDtls 5800-6100A.dgn
6/25/2025
12:55:36 PM
1:10
REVISION 3.0
PDF-pltcrg
INDOT.tbl

61+00

62+00

63+00

64+00

 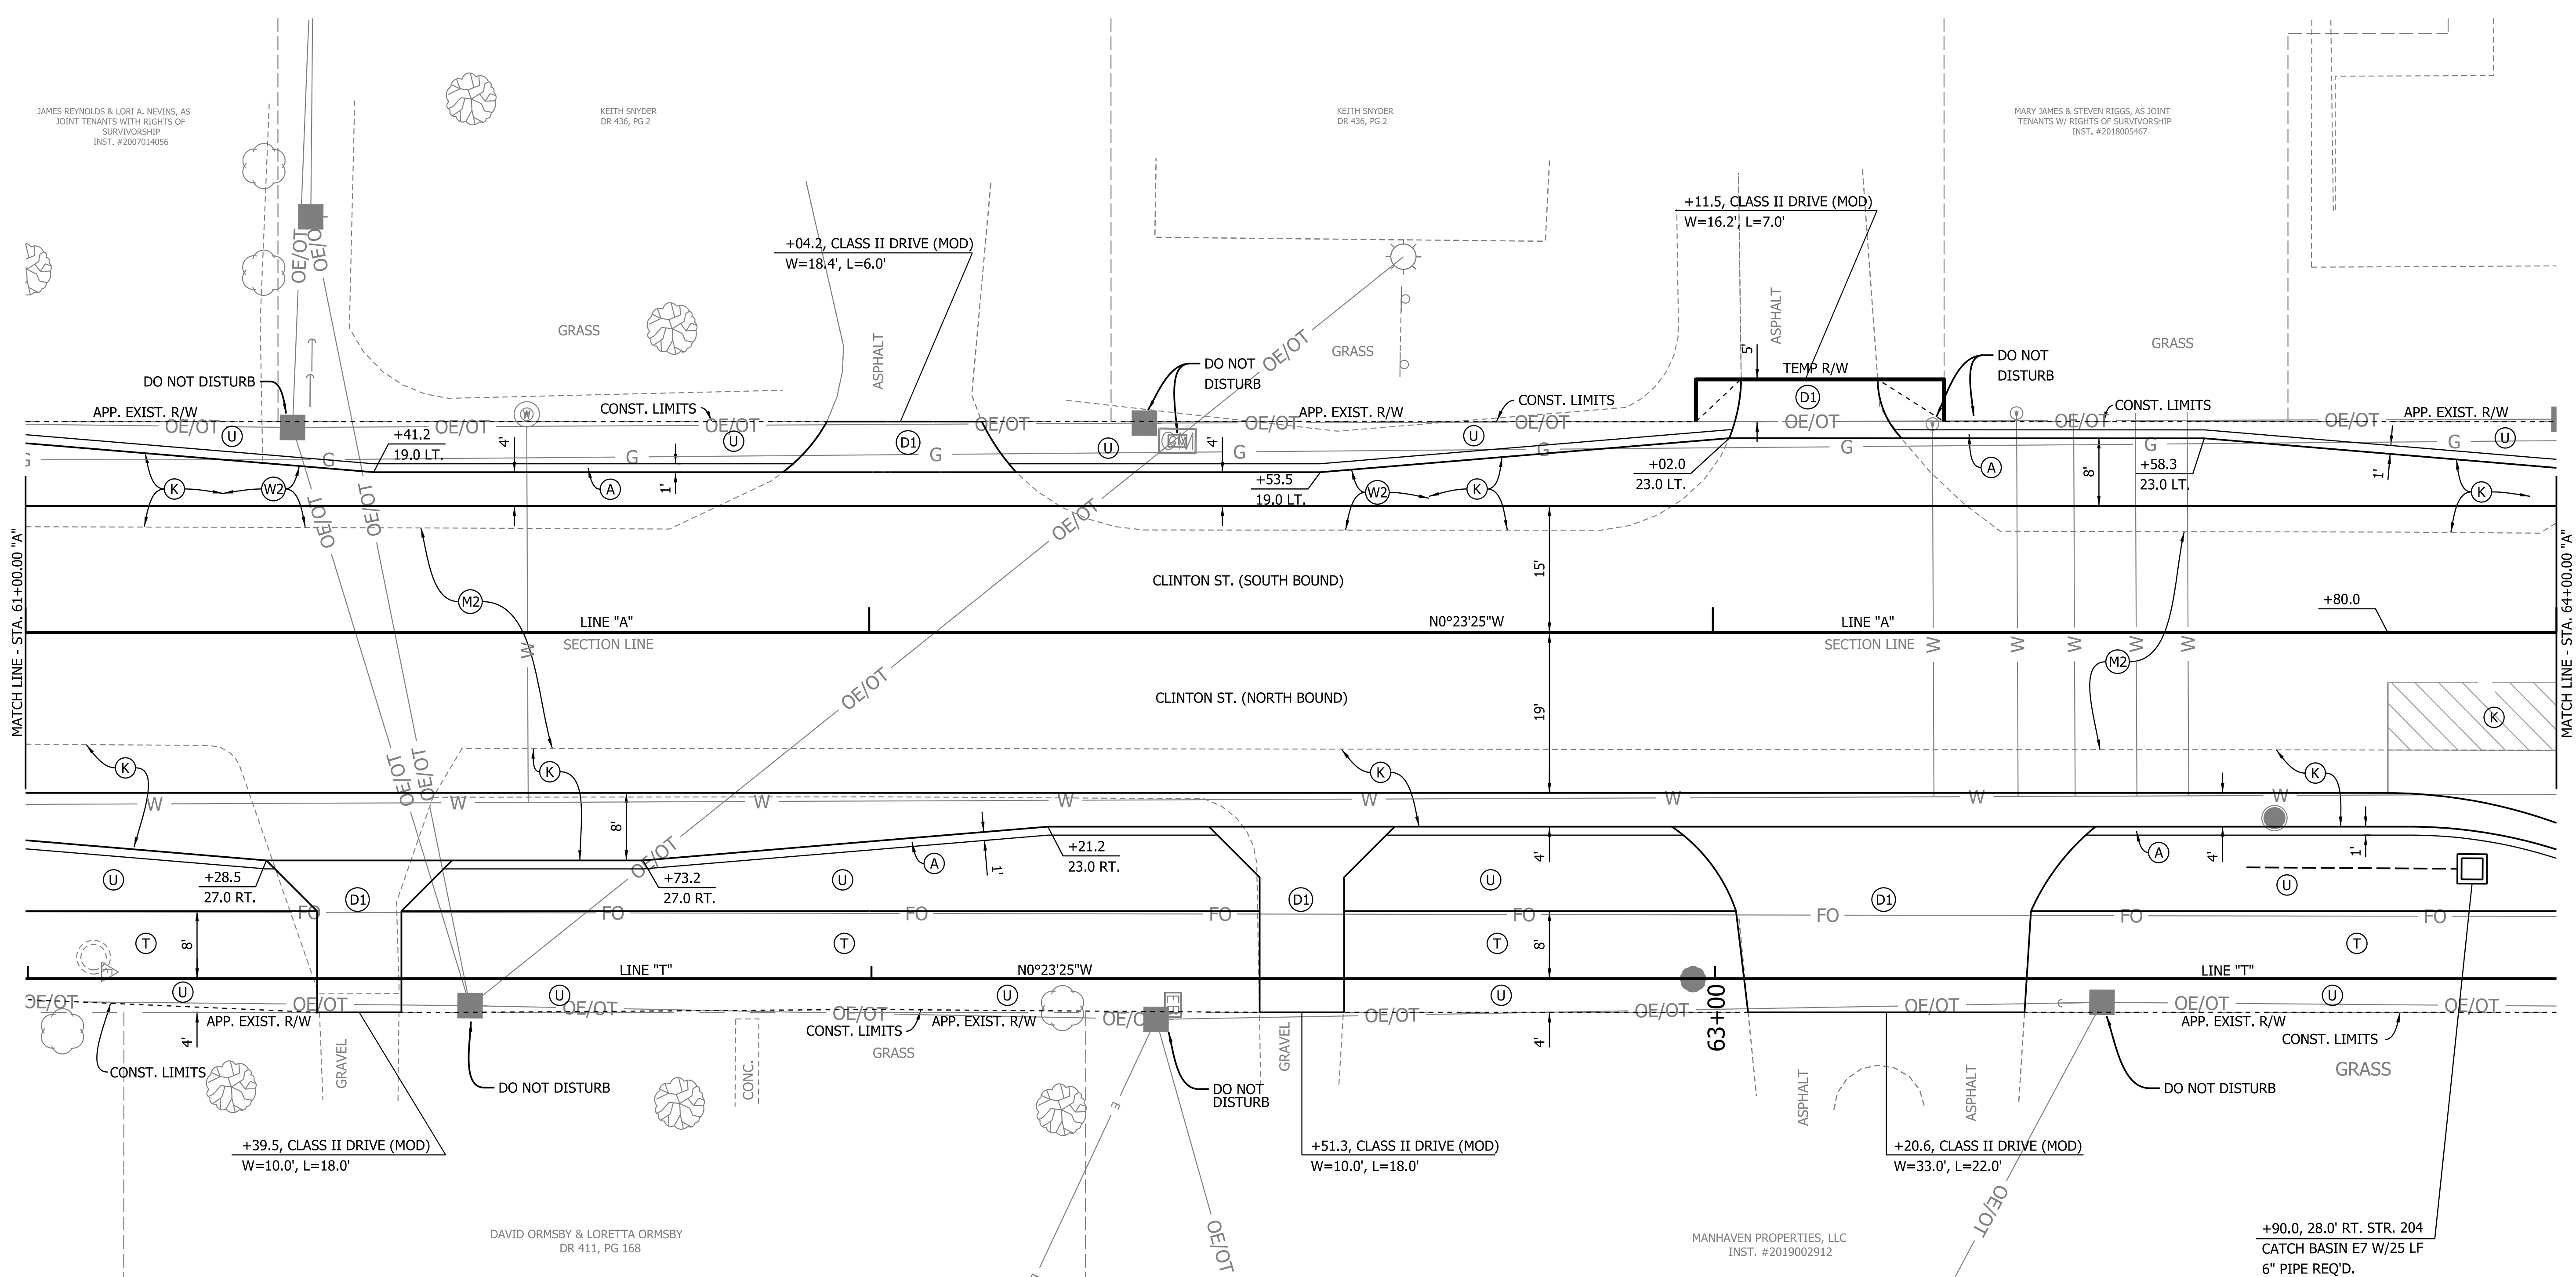

NOTE:
SEE PLAN SHEETS FOR INFORMATION
ON EXISTING STORM AND SANITARY
STRUCTURE NOTES.

SEE PAVEMENT MARKING SHEETS
FOR MAILBOX LOCATIONS.

(M1)	MILL AND OVERLAY	(D2)	HMA FOR APPROACHES (VARIABLE DEPTH)	(J)	HMA SHOULDER
(M2)	VARIABLE DEPTH MILLING W/ HMA PAV'T OVERLAY	(A)	6" COMPACTED AGGREGATE, No. 53 (SHOULDER)	(R)	CURB RAMP, CONCRETE
(K)	FULL DEPTH HMA PAVEMENT	(C)	PCCP FOR DRIVEWAYS	(S)	SAW CUT REQ'D.
(Hatched Box)	FULL DEPTH HMA PAV'T REMOVAL	(F)	SIDEWALK, CONCRETE, 4 IN.	(T)	HMA SIDEWALK
(W1)	WIDENING WITH HMA	(U)	SEED MIXTURE, TYPE U	(13)	CURB, CONCRETE
(W2)	WIDENING WITH HMA				
(D1)	HMA FOR APPROACHES (FULL DEPTH)				

PRELIM.
STG. 3 REVIEW
NOT FOR CONSTRUCTION
06/24/25

RECOMMENDED FOR APPROVAL _____ DESIGN ENGINEER _____ DATE _____	
DESIGNED: _____ KAM	DRAWN: _____ KAM
CHECKED: _____ DPL	CHECKED: _____ DPL

INDIANA DEPARTMENT OF TRANSPORTATION	
CONSTRUCTION DETAILS STA. 61+00.00 TO 64+00.00 "A"	

HORIZONTAL SCALE 1" = 10'	BRIDGE FILE 84-00242
VERTICAL SCALE N/A	DESIGNATION 1901781 & 2500983
	SHEETS 73 of 173
	CONTRACT R-42521


W:\Vegs_Grassy\2021-061_Vegs_Cr-Grassy-061\Sheet\CAD\ConstDets_6100-6400.dgn
6/25/2025
12:55:38 PM
RJC:phg
130

64+00

65+00

66+00

67+00

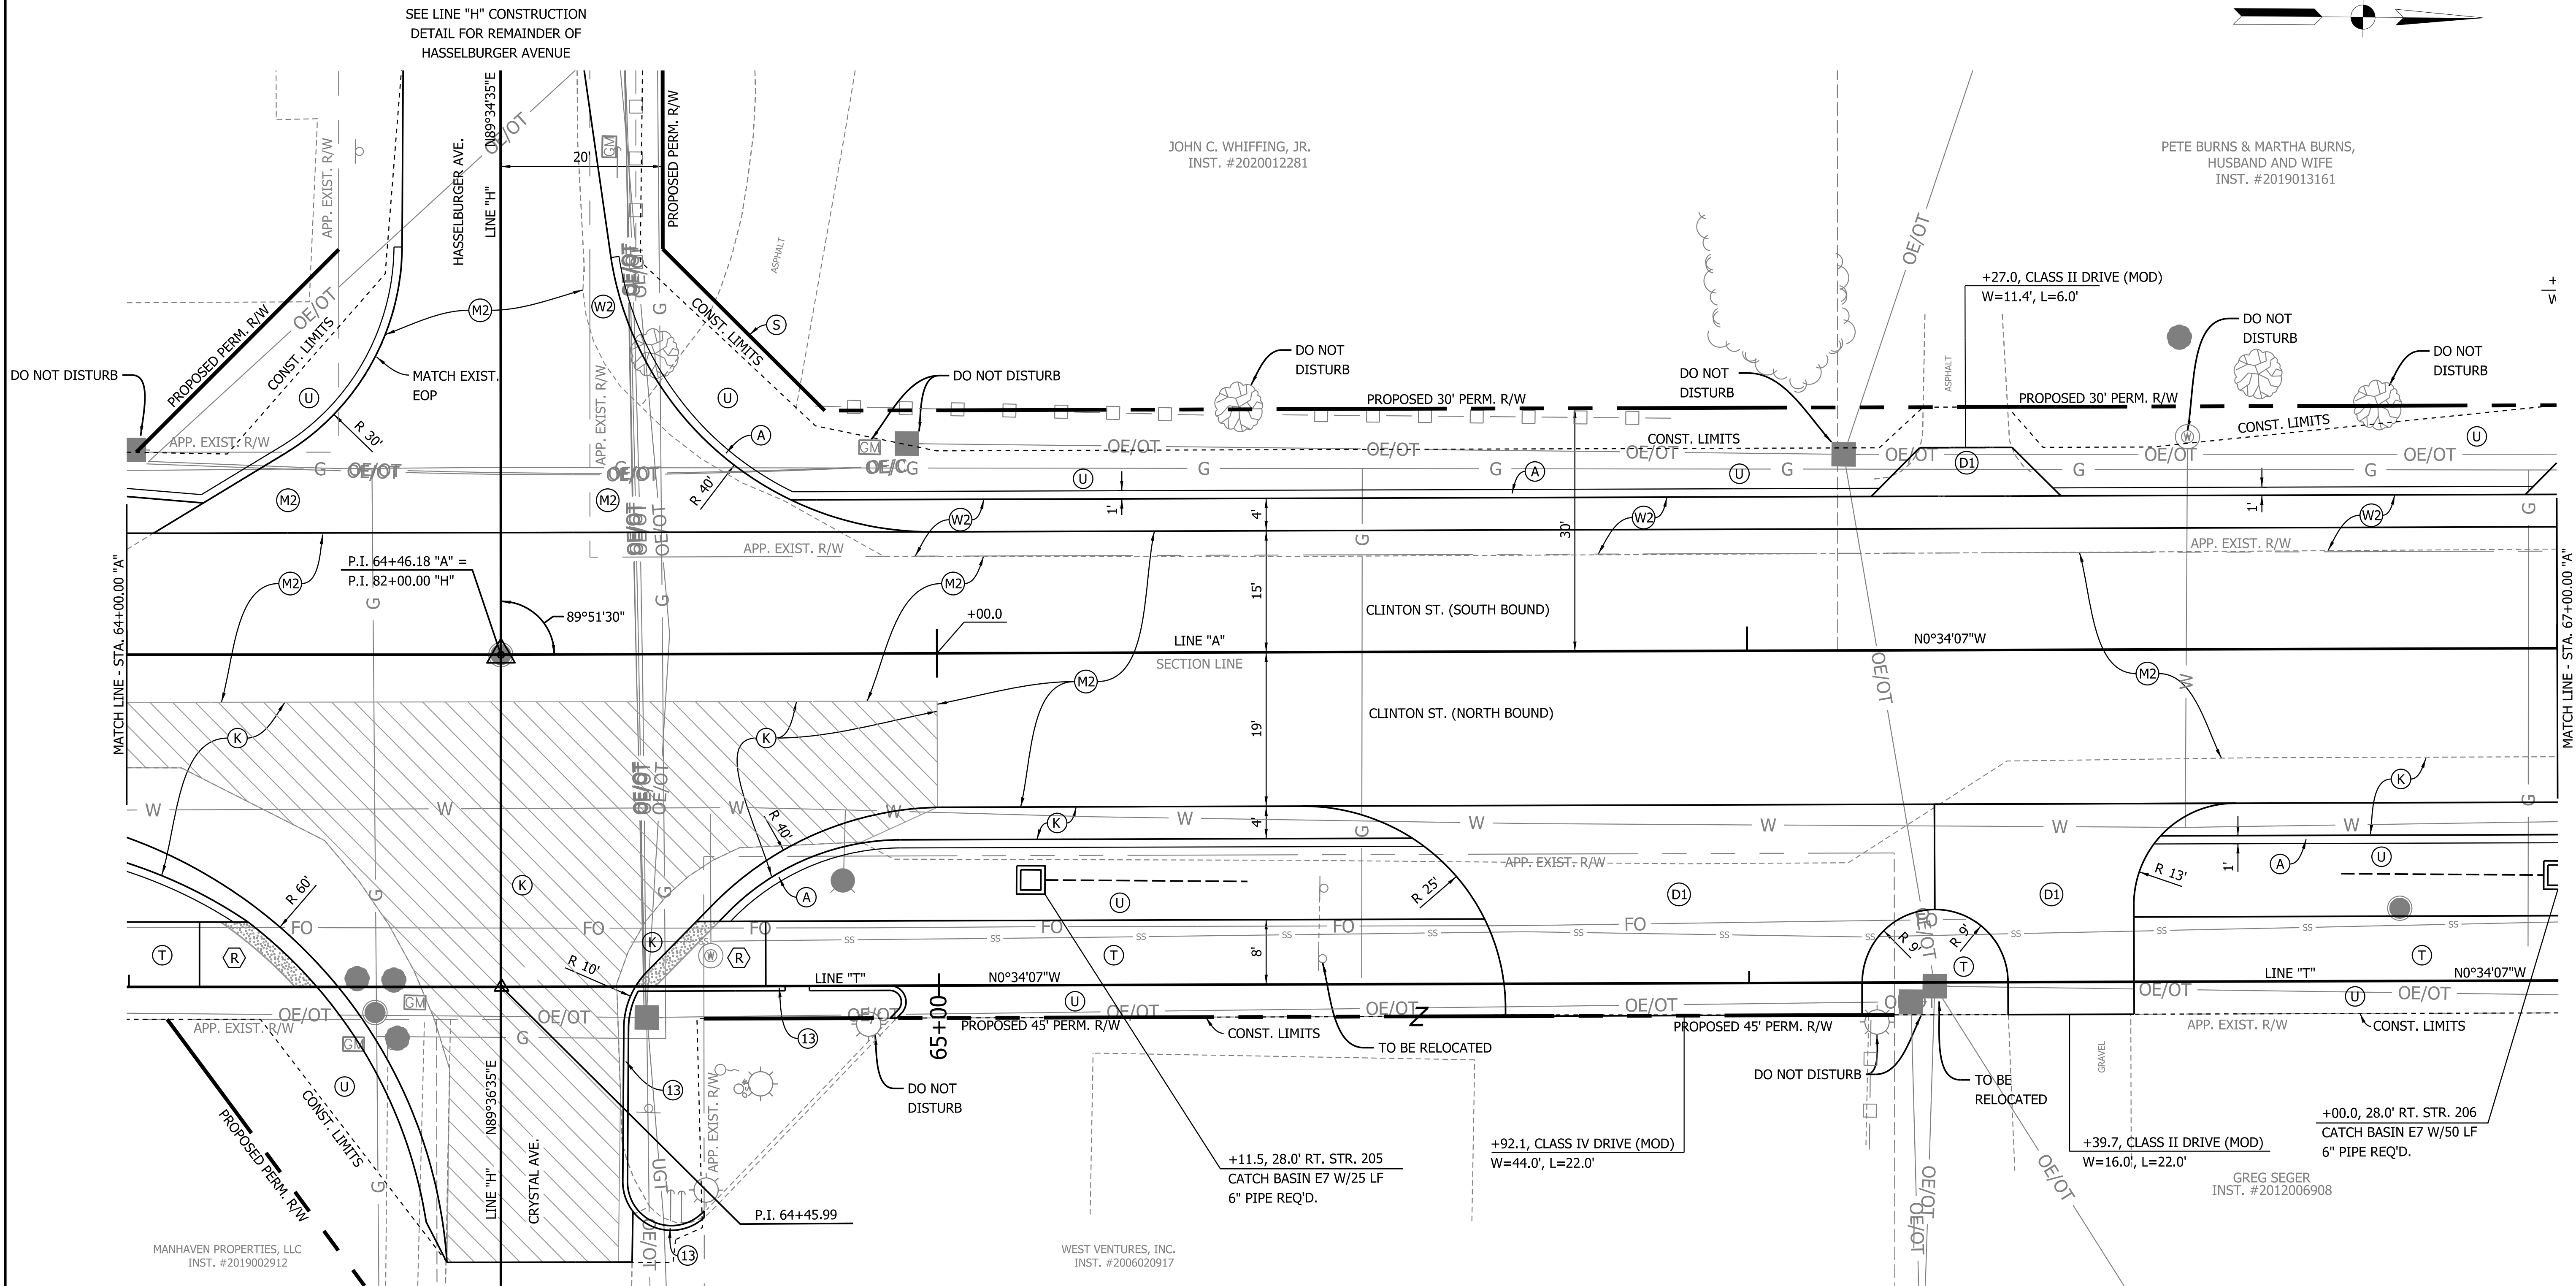

NOTE:
SEE PLAN SHEETS FOR INFORMATION
ON EXISTING STORM AND SANITARY
STRUCTURE NOTES.

SEE PAVEMENT MARKING SHEETS
FOR MAILBOX LOCATIONS.

(M1)	MILL AND OVERLAY	(W1)	WIDENING WITH HMA	(D2)	HMA FOR APPROACHES (VARIABLE DEPTH)	(J)	HMA SHOULDER
(M2)	VARIABLE DEPTH MILLING W/ HMA PAV'T OVERLAY	(W2)	WIDENING WITH HMA	(A)	6" COMPACTED AGGREGATE, No. 53 (SHOULDER)	(R)	CURB RAMP, CONCRETE
(K)	FULL DEPTH HMA PAVEMENT	(D1)	HMA FOR APPROACHES (FULL DEPTH)	(C)	PCCP FOR DRIVEWAYS	(S)	SAW CUT REQ'D.
(H)	FULL DEPTH HMA PAV'T REMOVAL			(F)	SIDEWALK, CONCRETE, 4 IN.	(T)	HMA SIDEWALK
				(U)	SEED MIXTURE, TYPE U	(13)	CURB, CONCRETE

PRELIM.
STG. 3 REVIEW
NOT FOR CONSTRUCTION
06/24/25


RECOMMENDED FOR APPROVAL	DESIGN ENGINEER	DATE
DESIGNED: KAM	DRAWN: KAM	
CHECKED: DPL	CHECKED: DPL	

INDIANA DEPARTMENT OF TRANSPORTATION
CONSTRUCTION DETAILS STA. 64+00.00 TO 67+00.00 "A"

HORIZONTAL SCALE 1" = 10'	BRIDGE FILE 84-00242
VERTICAL SCALE N/A	DESIGNATION 1901781 & 2500983
	SHEETS 74 of 173
	CONTRACT R-42521

W:\Veg\G:\m\2021-061 Vego Co. Crd\100-000000\100-000000.dgn
6/25/2025
12:55:41 PM
RSC:phg
100-000000

69+00

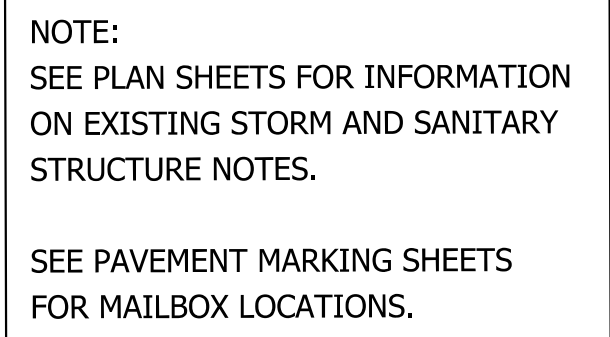

(M1)	MILL AND OVERLAY		FULL DEPTH CONCRETE REMOVAL	(D2)	HMA FOR APPROACHES (VARIABLE DEPTH)	(J)	HMA SHOULDER
(M2)	VARIABLE DEPTH MILLING W/ HMA PAV'T OVERLAY	(W1)	WIDENING WITH HMA	(A)	6" COMPACTED AGGREGATE, No. 53 (SHOULDER)	(R)	CURB RAMP, CONCRETE
(K)	FULL DEPTH HMA PAVEMENT	(W2)	WIDENING WITH HMA	(C)	PCCP FOR DRIVEWAYS	(S)	SAW CUT REQ'D.
	FULL DEPTH HMA PAV'T REMOVAL	(D1)	HMA FOR APPROACHES (FULL DEPTH)	(F)	SIDEWALK, CONCRETE, 4 IN.	(T)	HMA SIDEWALK
				(U)	SEED MIXTURE, TYPE U	(13)	CURB, CONCRETE

**PRELIM.
STG. 3 REVIEW**
NOT FOR CONSTRUCTION
06/24/25

RECOMMENDED FOR APPROVAL _____		DESIGN ENGINEER _____	DATE _____
DESIGNED: _____ KAM _____		DRAWN: _____ KAM _____	
CHECKED: _____ DPL _____		CHECKED: _____ DPL _____	

INDIANA DEPARTMENT
OF TRANSPORTATION

CONSTRUCTION DETAILS
STA. 67+00.00 TO 69+00.00 "A"

HORIZONTAL SCALE	BRIDGE FILE		
1" = 10'	84-00242		
VERTICAL SCALE	DESIGNATION		
N/A	1901781 & 2500983		
	SHEETS		
	75	of	173
	CONTRACT		
	R-42521		

W:\Vigo County\2021-081 Vigo Co-Clinton Rd\Design\CAD\ConstDts 6700-6900A.dgn
 REVISION 3.0
 PDF:pltdtg
 INDOT:tbl
 5/25/2025
 12:55:43 PM
 1:10.0467

W:\Vigo County\2021-081 Vigo Co- Clinton Rd\Design\CAD\ConstDts 6900-7100A.dgn
12:55:45 PM
1:10:0667

NOTE:
SEE PLAN SHEETS FOR INFORMATION
ON EXISTING STORM AND SANITARY
STRUCTURE NOTES.

SEE PAVEMENT MARKING SHEETS
FOR MAILBOX LOCATIONS.

(M1)	MILL AND OVERLAY	[Hatched Box]	FULL DEPTH CONCRETE REMOVAL	(D2)	HMA FOR APPROACHES (VARIABLE DEPTH)	(J)	HMA SHOULDER
(M2)	VARIABLE DEPTH MILLING W/ HMA PAV'T OVERLAY	(W1)	WIDENING WITH HMA	(A)	6" COMPACTED AGGREGATE, No. 53 (SHOULDER)	(R)	CURB RAMP, CONCRETE
(K)	FULL DEPTH HMA PAVEMENT	(W2)	WIDENING WITH HMA	(C)	PCCP FOR DRIVEWAYS	(S)	SAW CUT REQ'D.
[Diagonal Lines]	FULL DEPTH HMA PAV'T REMOVAL	(D1)	HMA FOR APPROACHES (FULL DEPTH)	(F)	SIDEWALK, CONCRETE, 4 IN.	(T)	HMA SIDEWALK
				(U)	SEED MIXTURE, TYPE U	(13)	CURB, CONCRETE


PRELIM.
STG. 3 REVIEW
NOT FOR CONSTRUCTION
06/24/25

RECOMMENDED FOR APPROVAL _____	DESIGN ENGINEER _____	DATE _____
DESIGNED: _____ KAM	DRAWN: _____ KAM	
CHECKED: _____ DPL	CHECKED: _____ DPL	

INDIANA DEPARTMENT
OF TRANSPORTATION

CONSTRUCTION DETAILS
STA. 67+00.00 TO 70+15.22 "A"

HORIZONTAL SCALE 1" = 10'	BRIDGE FILE 84-00242
VERTICAL SCALE N/A	DESIGNATION 1901781 & 2500983
	SHEETS 76 of 173
	CONTRACT R-42521

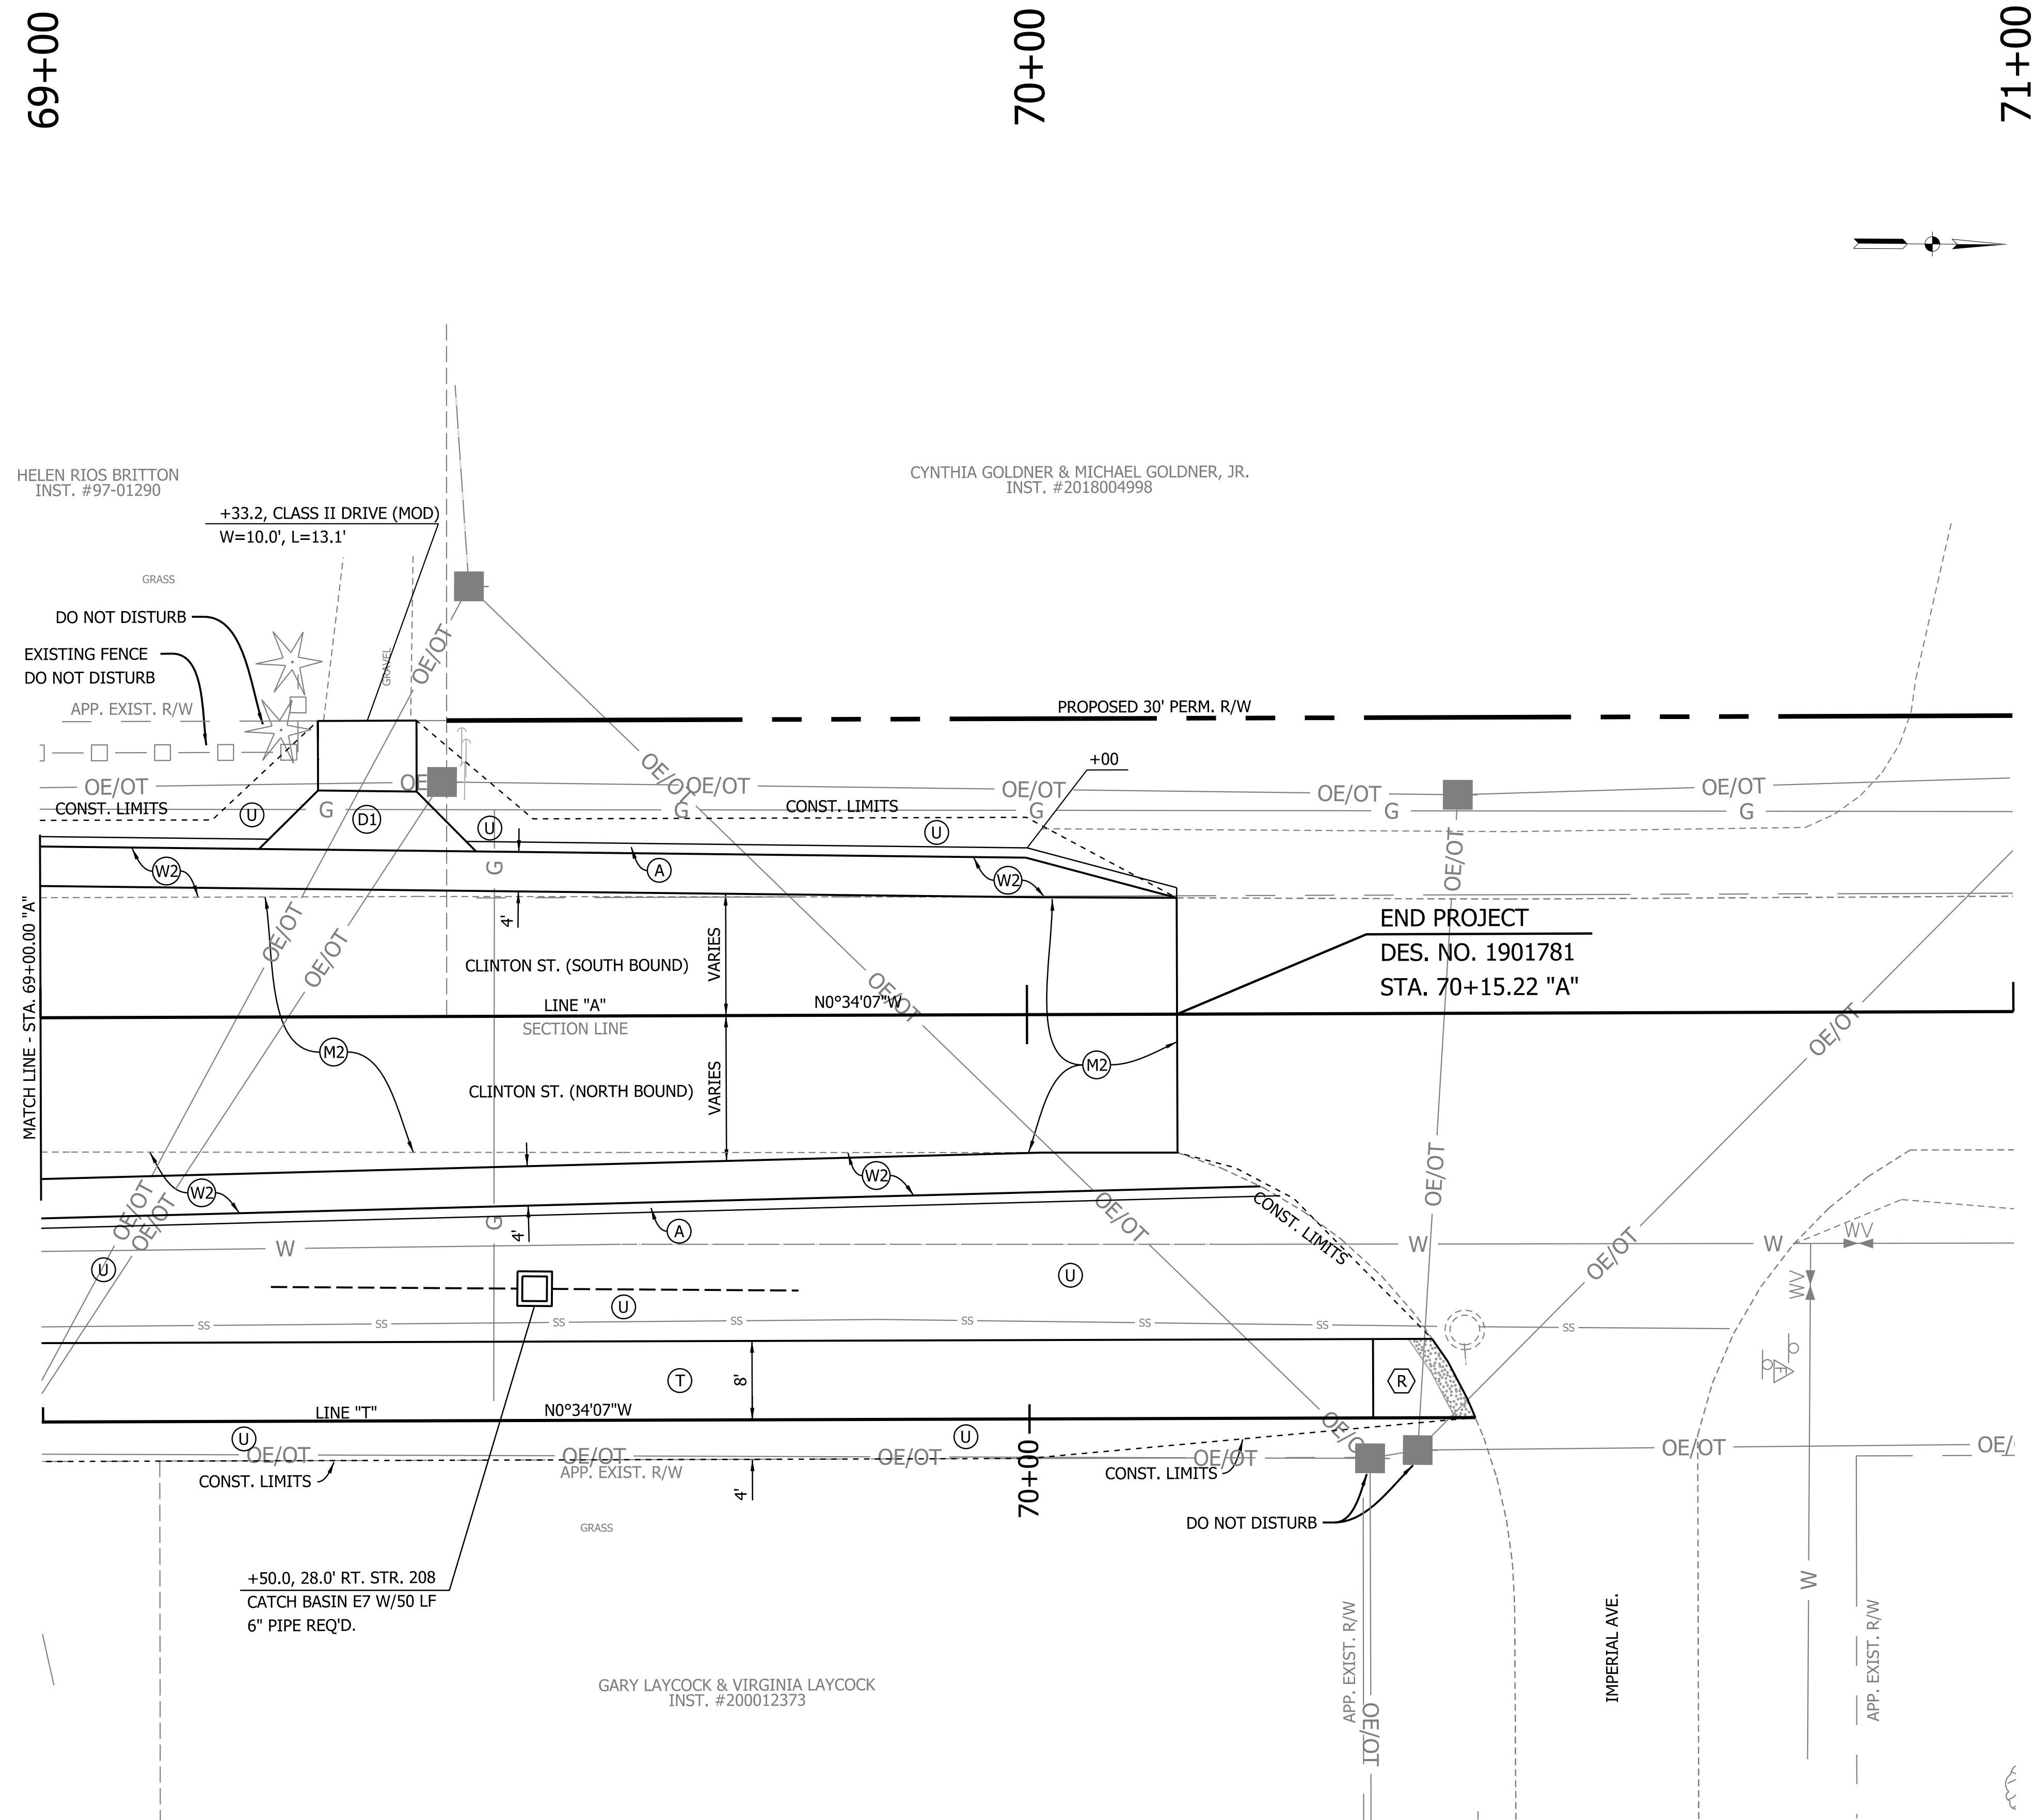

\\V:\p\G\m\2021-081 Vgo Co - Clinton St\Project\CD\INTER.Dgn
6/25/2025
12:55:54 PM
RPF:grg
RUC:JLB

E/P - EDGE OF PAVT.
F/L - FLOW LINE
T/C - TOP OF CURB
B/C - BOTTOM OF CURB
F/W - FACE OF WALK
B/W - BACK OF WALK

(TS) - TURNING SPACE
(CR) - CURB RAMP,
EXISTING
(XXX.XX) - EXIST. ELEV
OR SLOPE

(F) SIDEWALK, CONCRETE, 4 IN.
(R) CURB RAMP, CONCRETE
(T) HMA TRAIL
(26) SODDING, NURSERY
 DETECTABLE WARNING SURFACE

PRELIM.
STG. 3 REVIEW
NOT FOR CONSTRUCTION
06/24/25

RECOMMENDED
FOR APPROVAL

DESIGNED: KAM

CHECKED: DPL

DESIGN ENGINEER

DATE

DRAWN: KAM

CHECKED: DPL





INDIANA DEPARTMENT
OF TRANSPORTATION

INTERSECTION DETAILS

HORIZONTAL SCALE
1" = 10'
VERTICAL SCALE
NA

SHEETS
79 of 173
CONTRACT

BRIDGE FILE
84-00242
DESIGNATION
1901781 & 2500983
R-42521

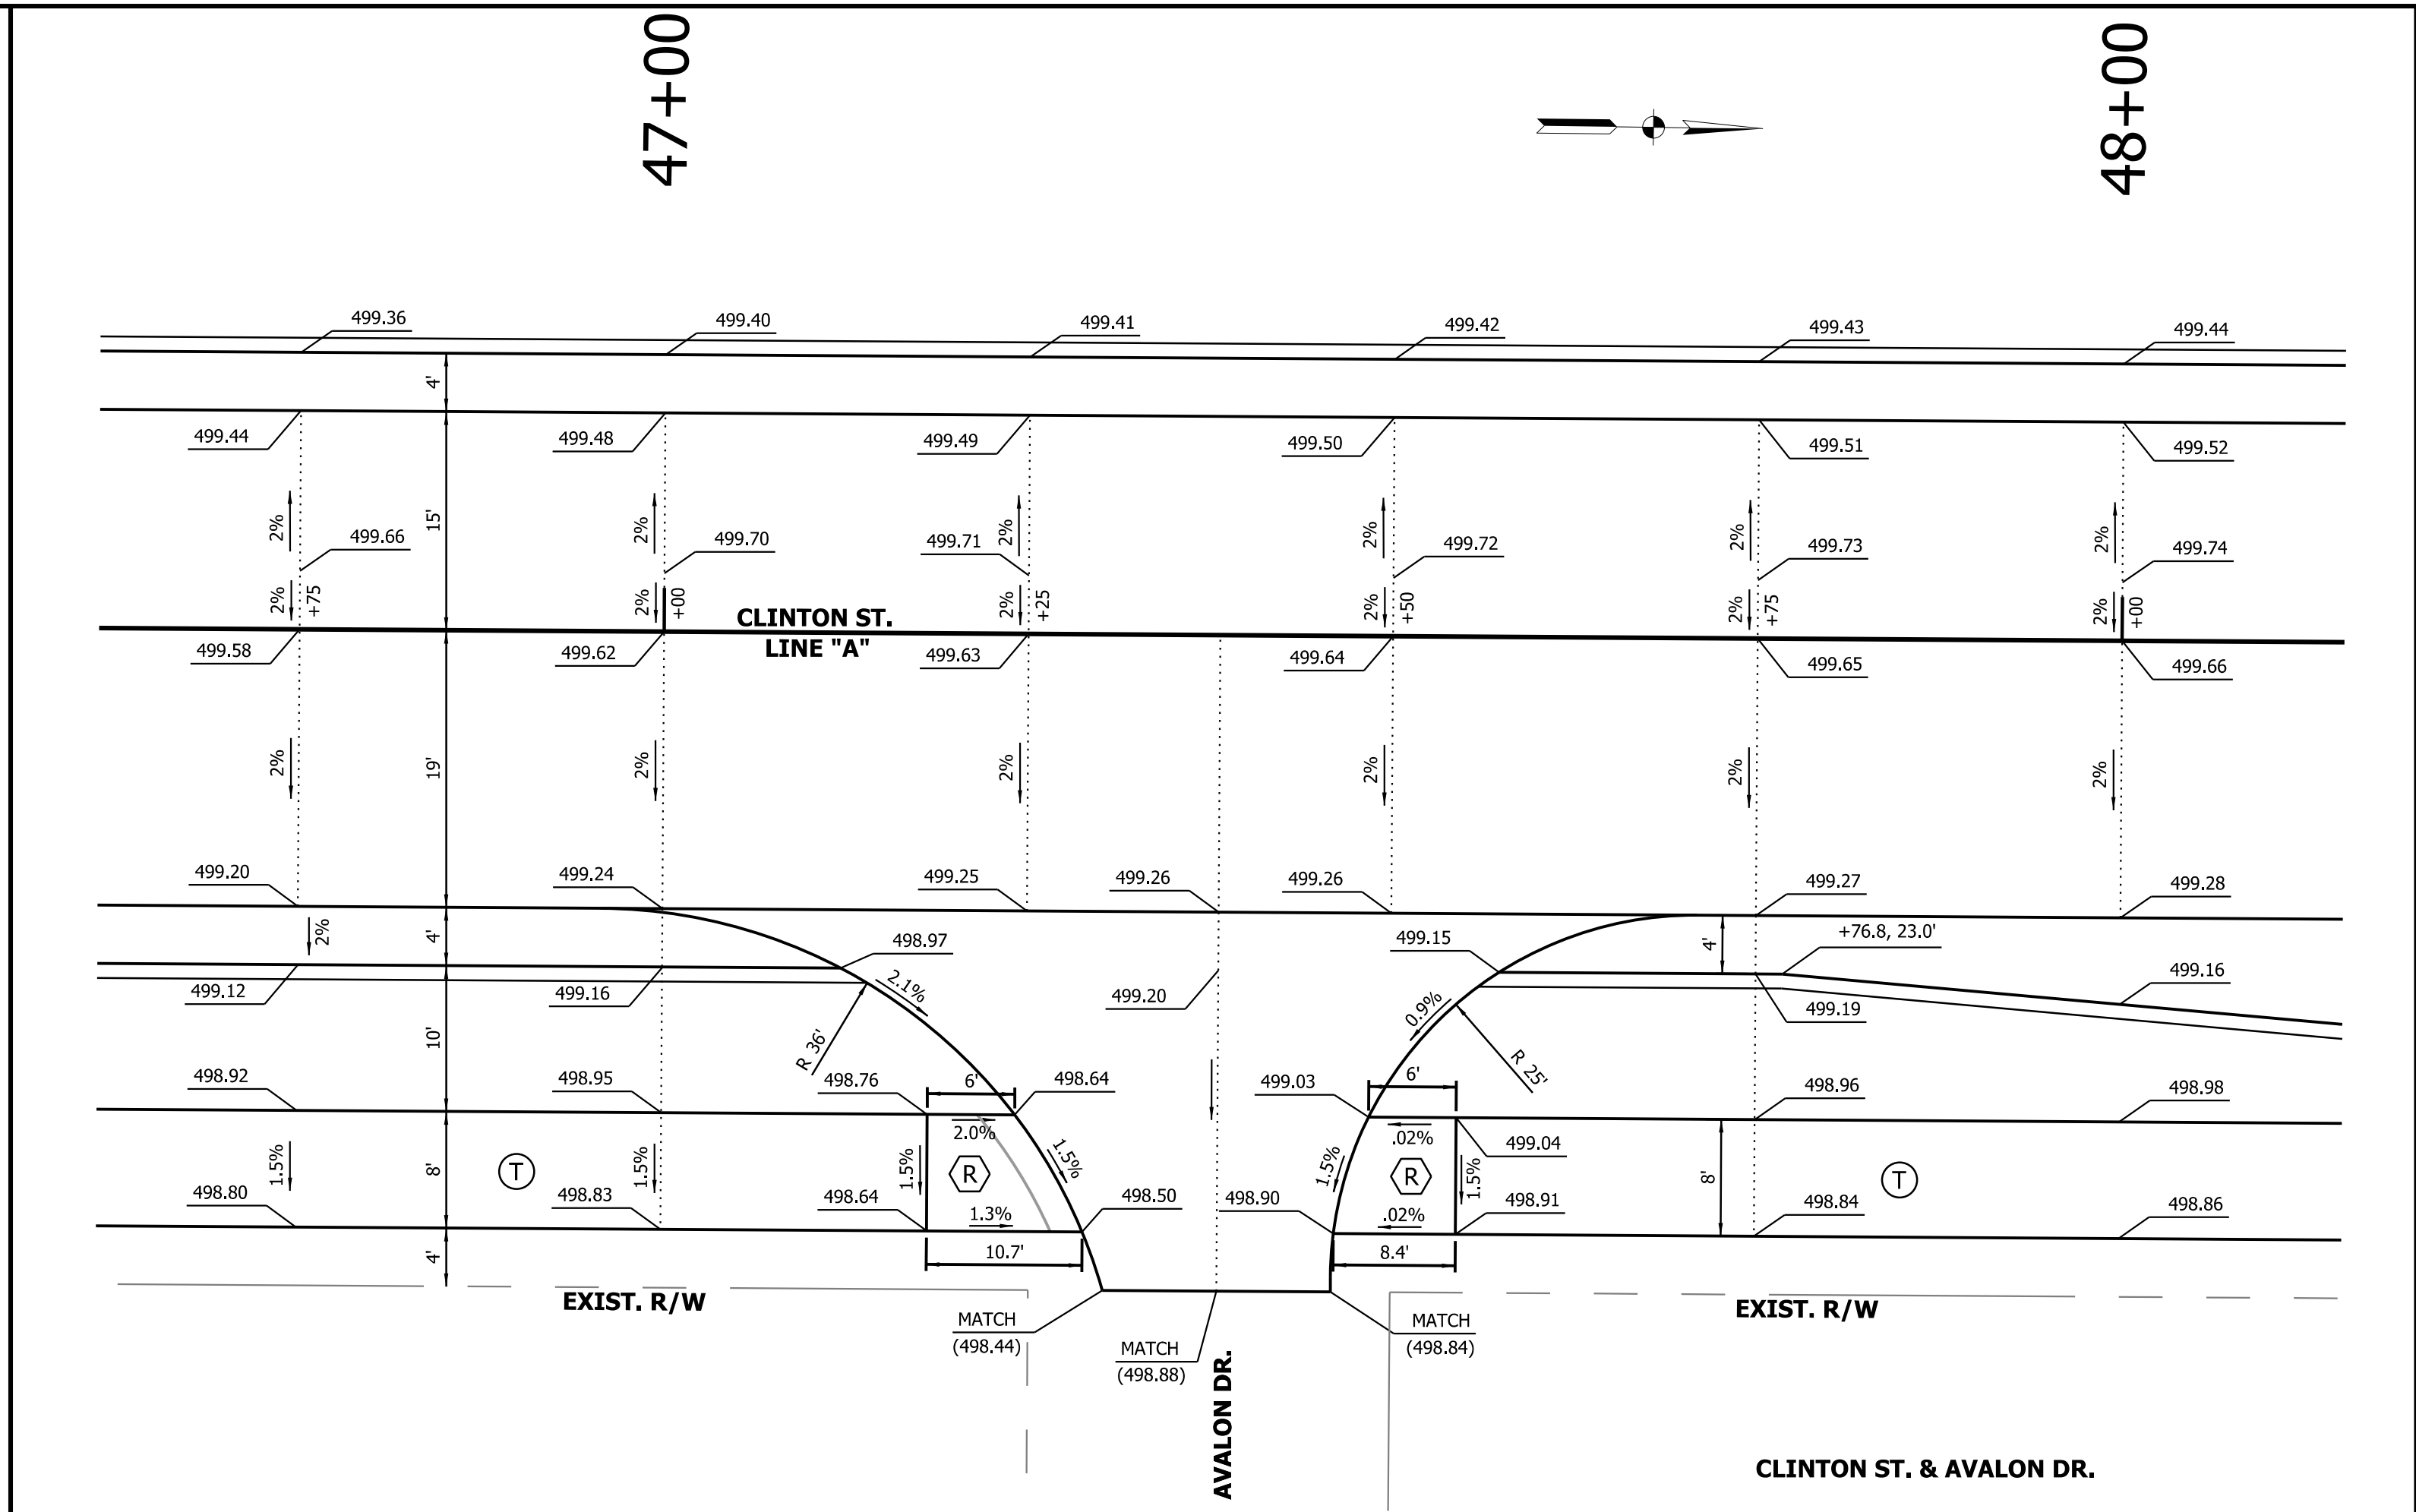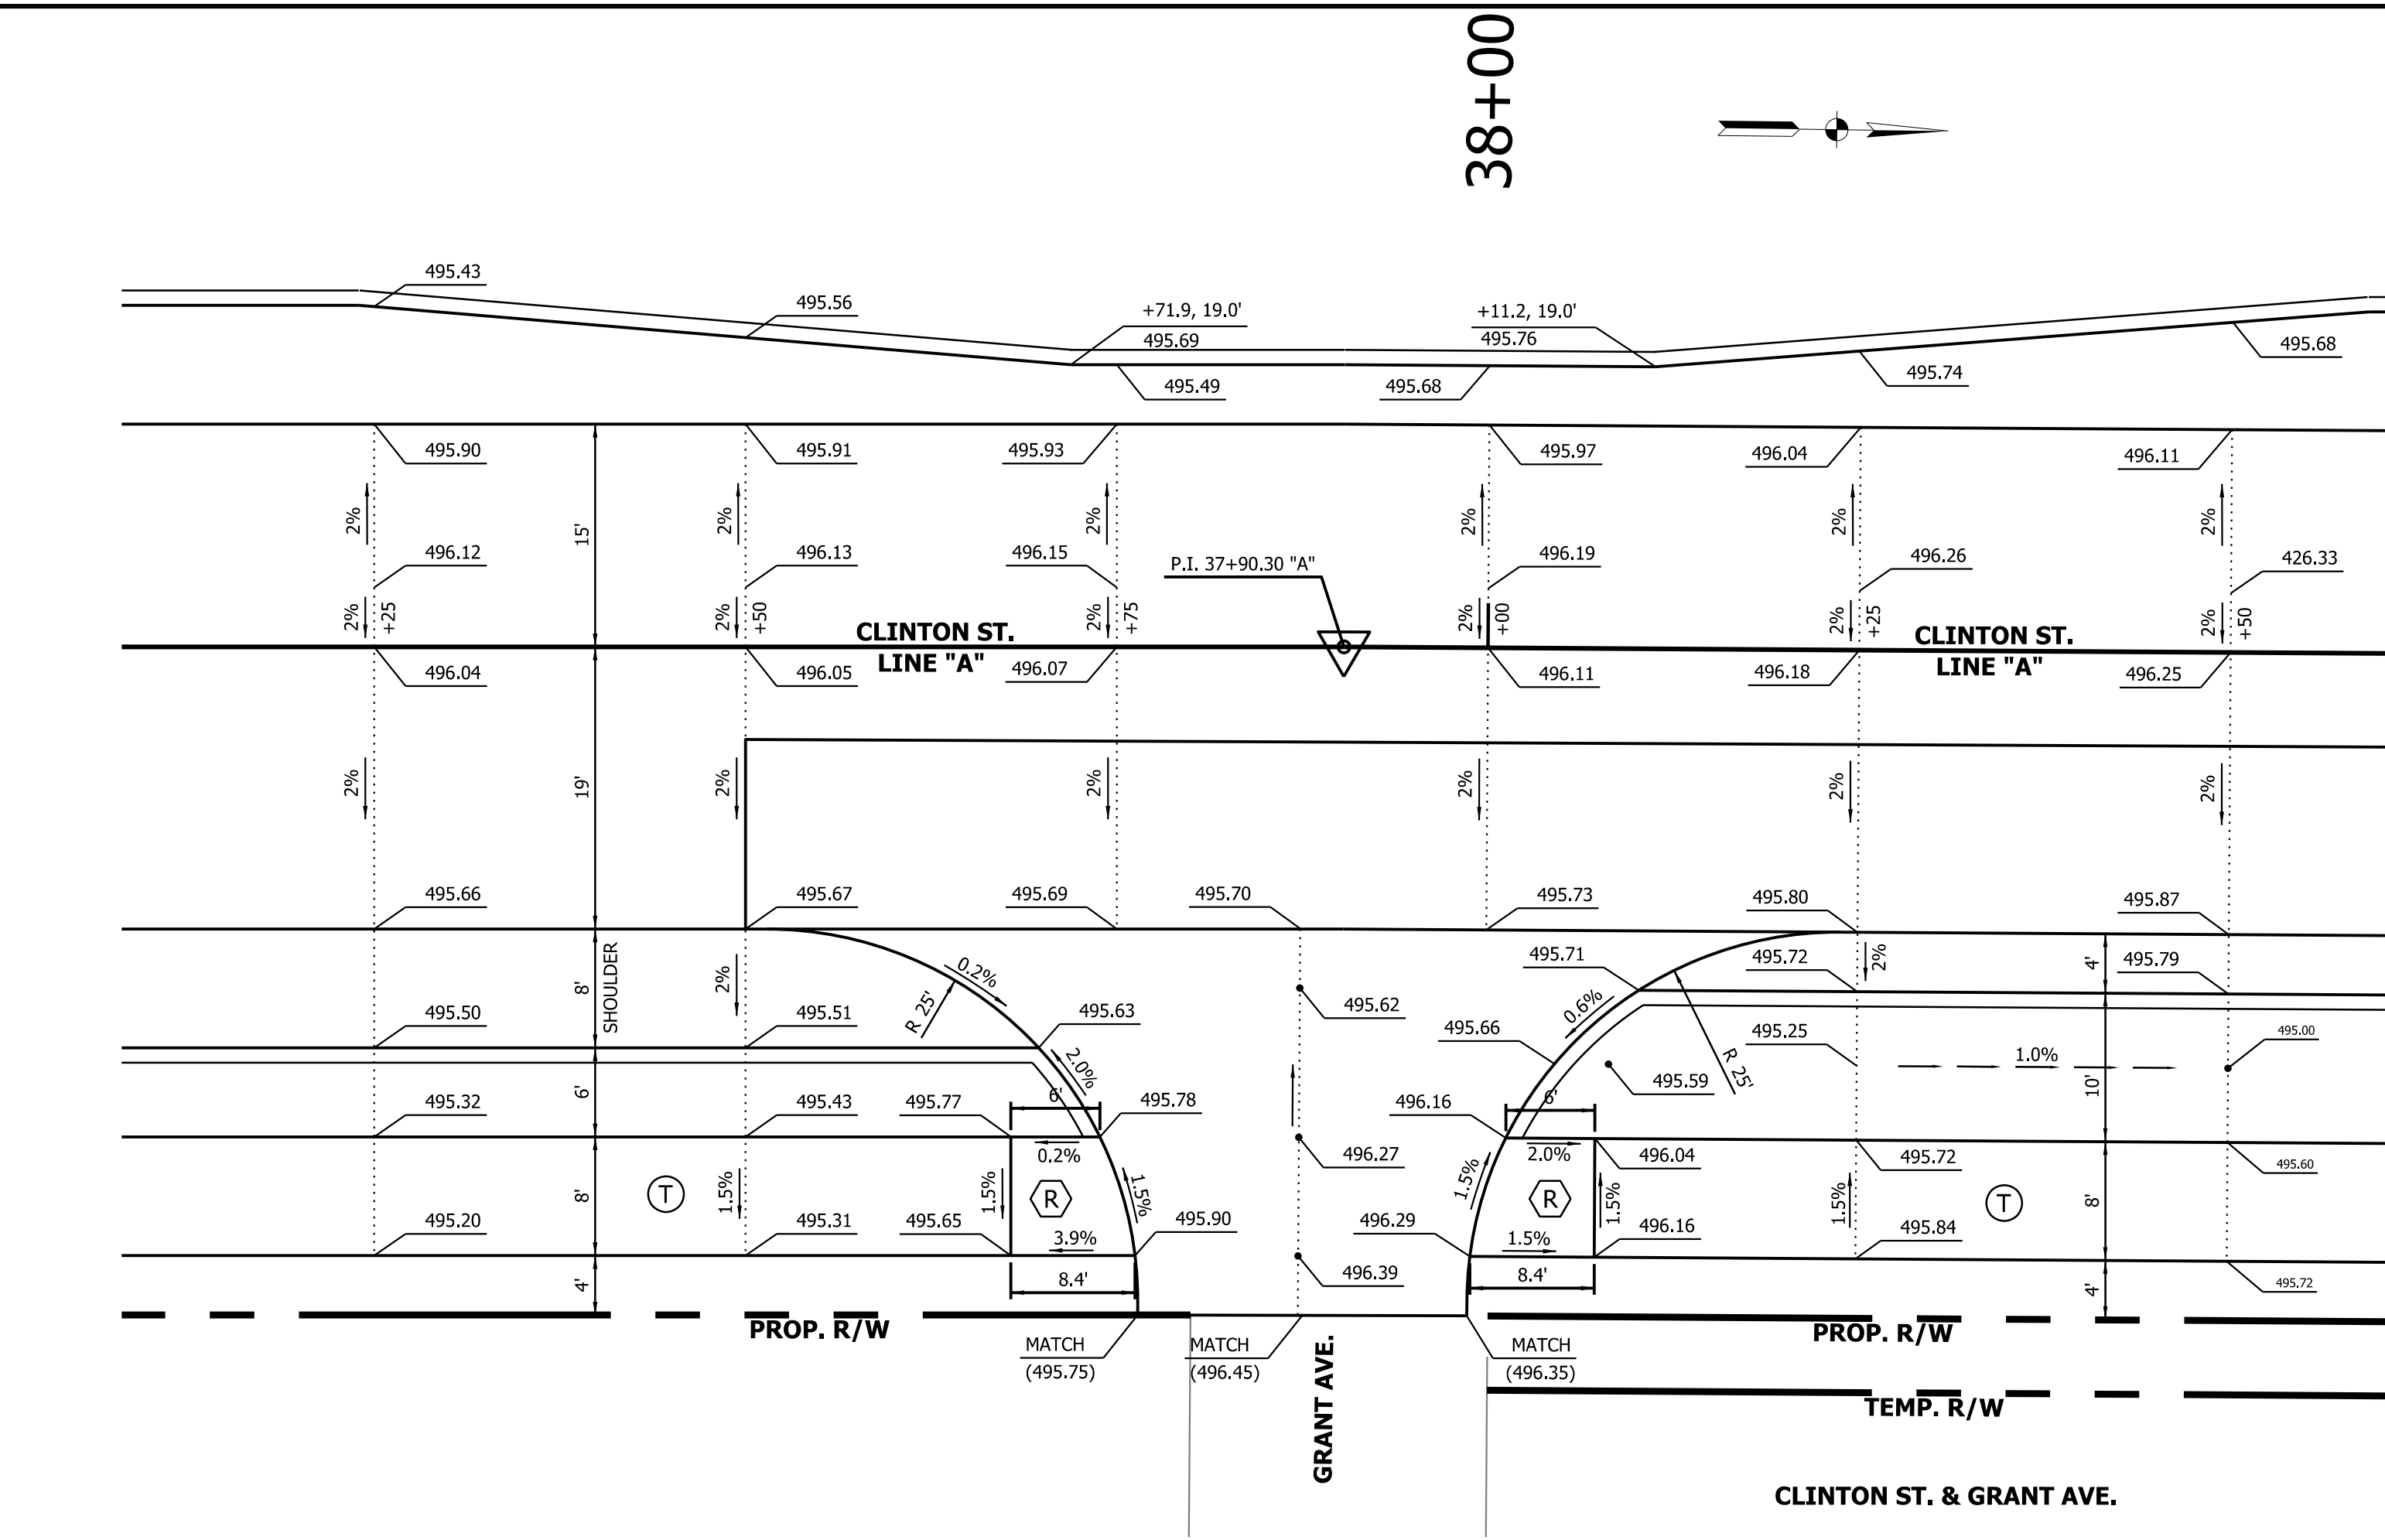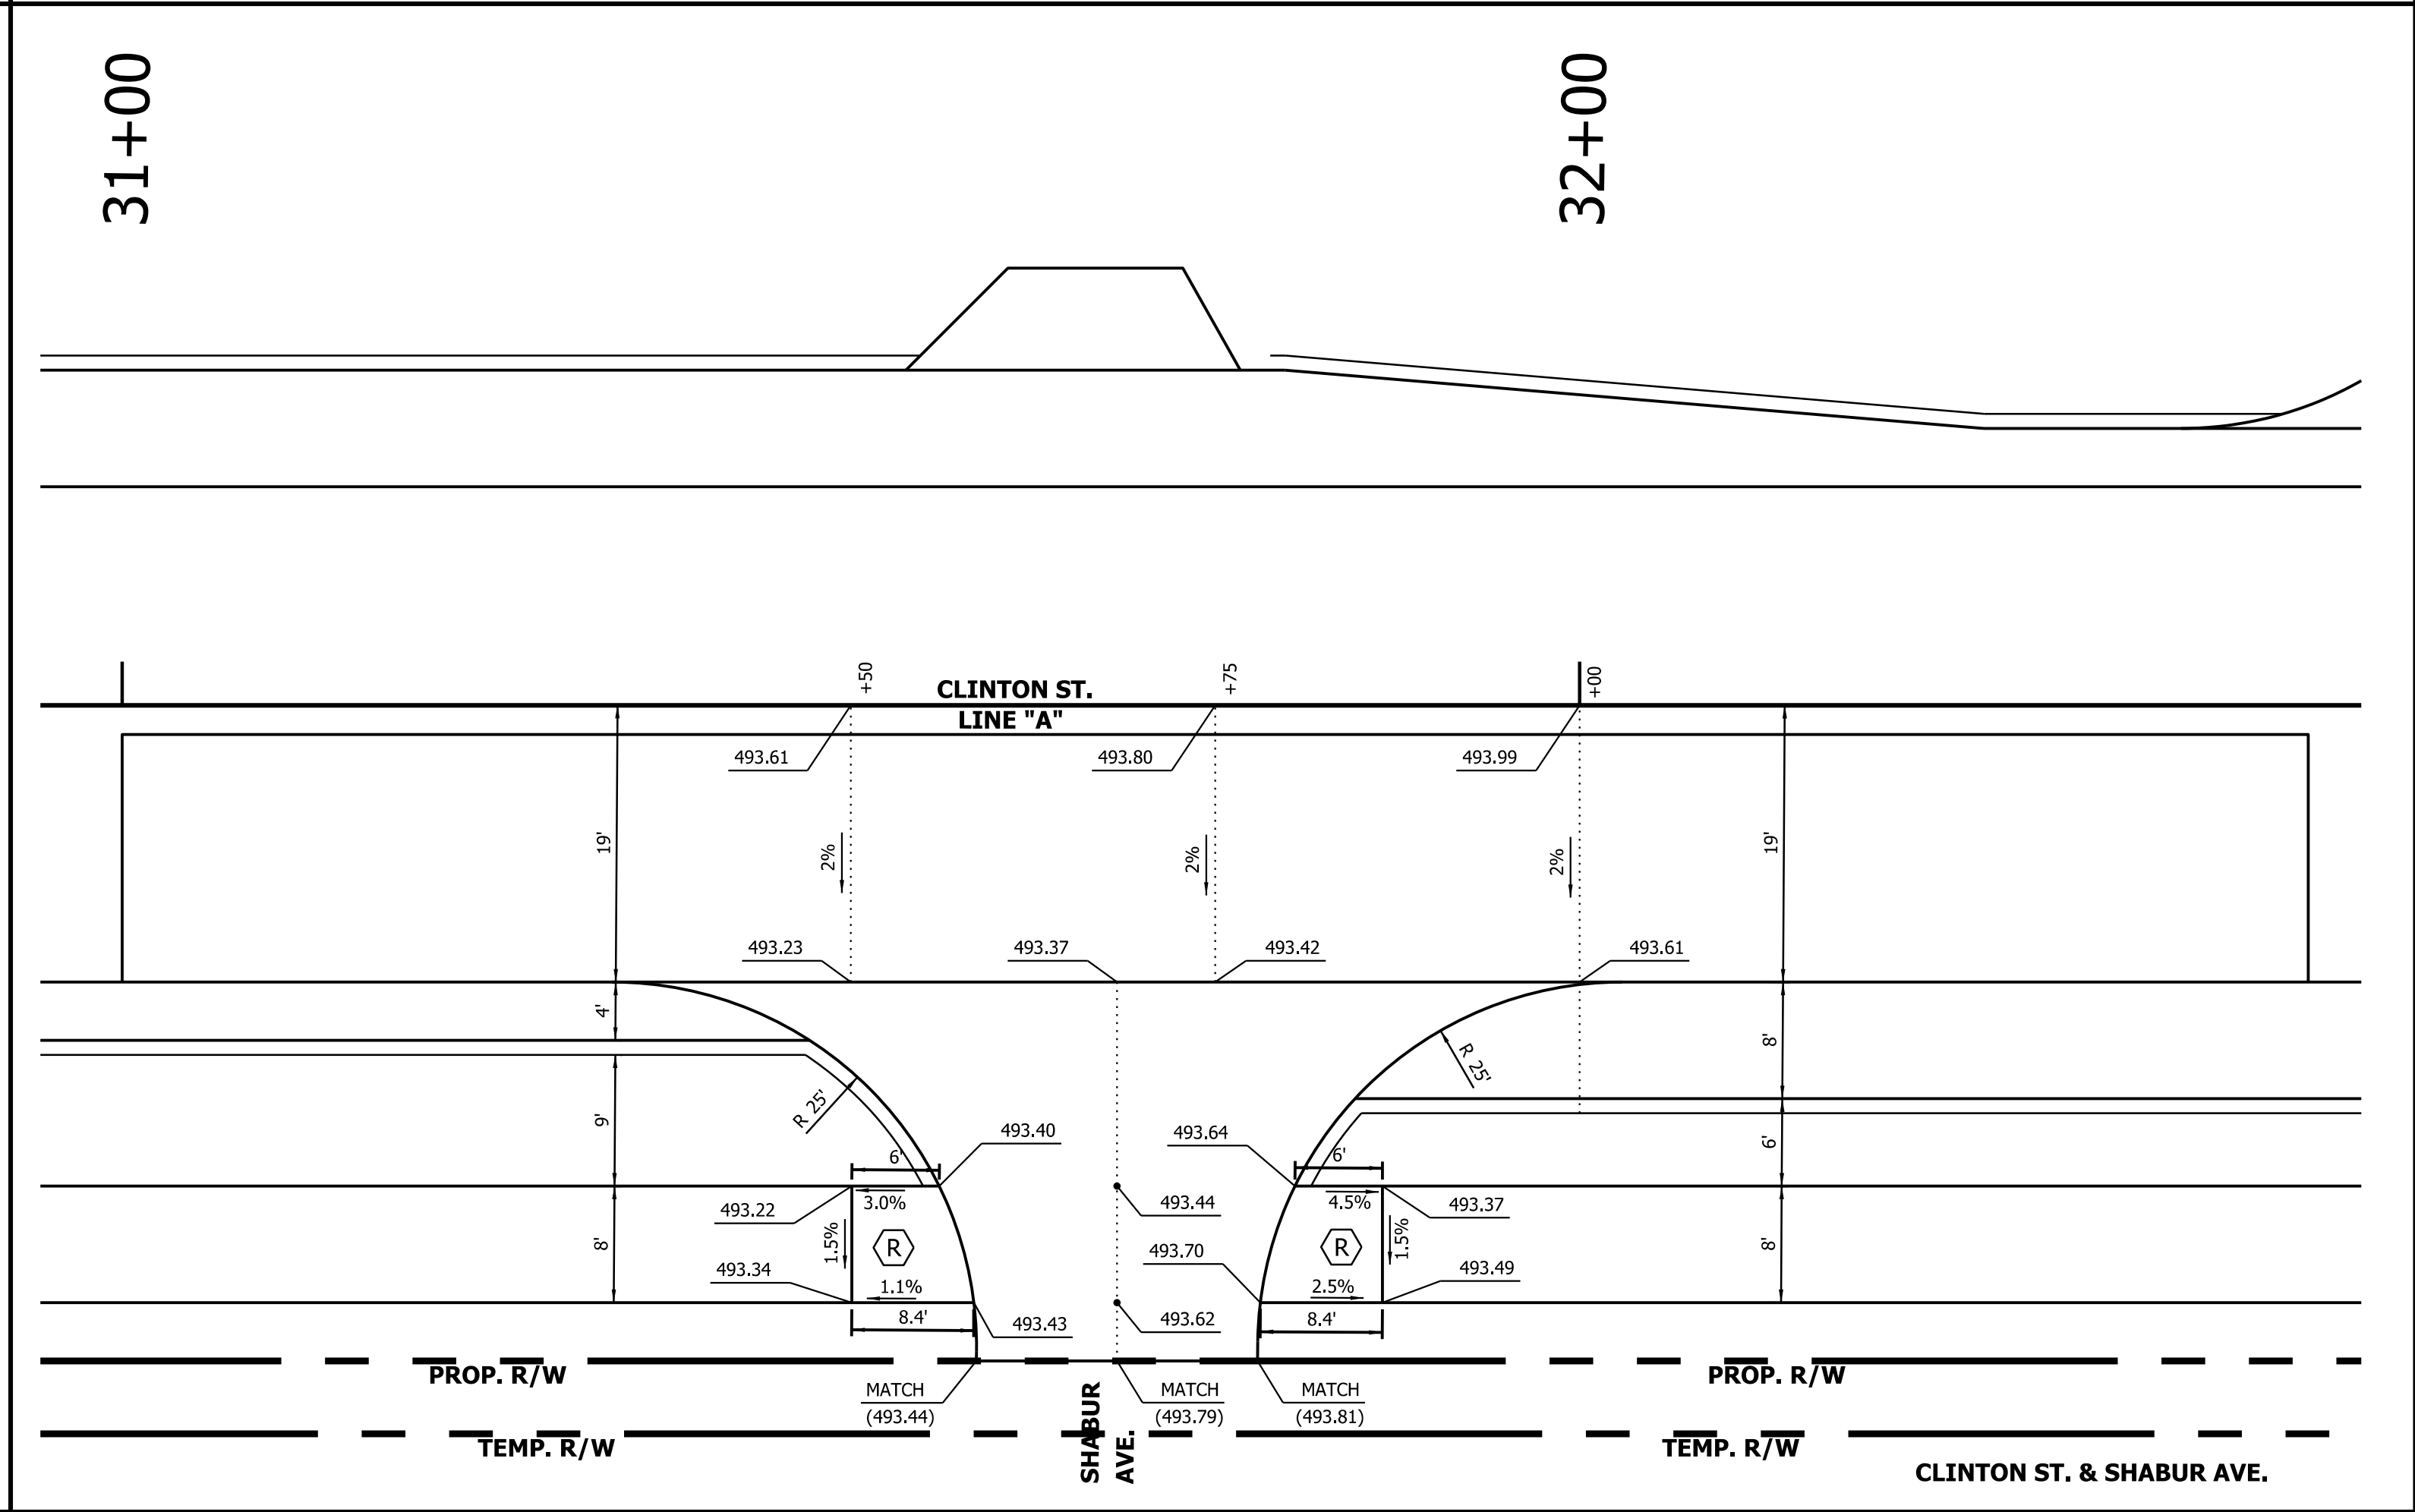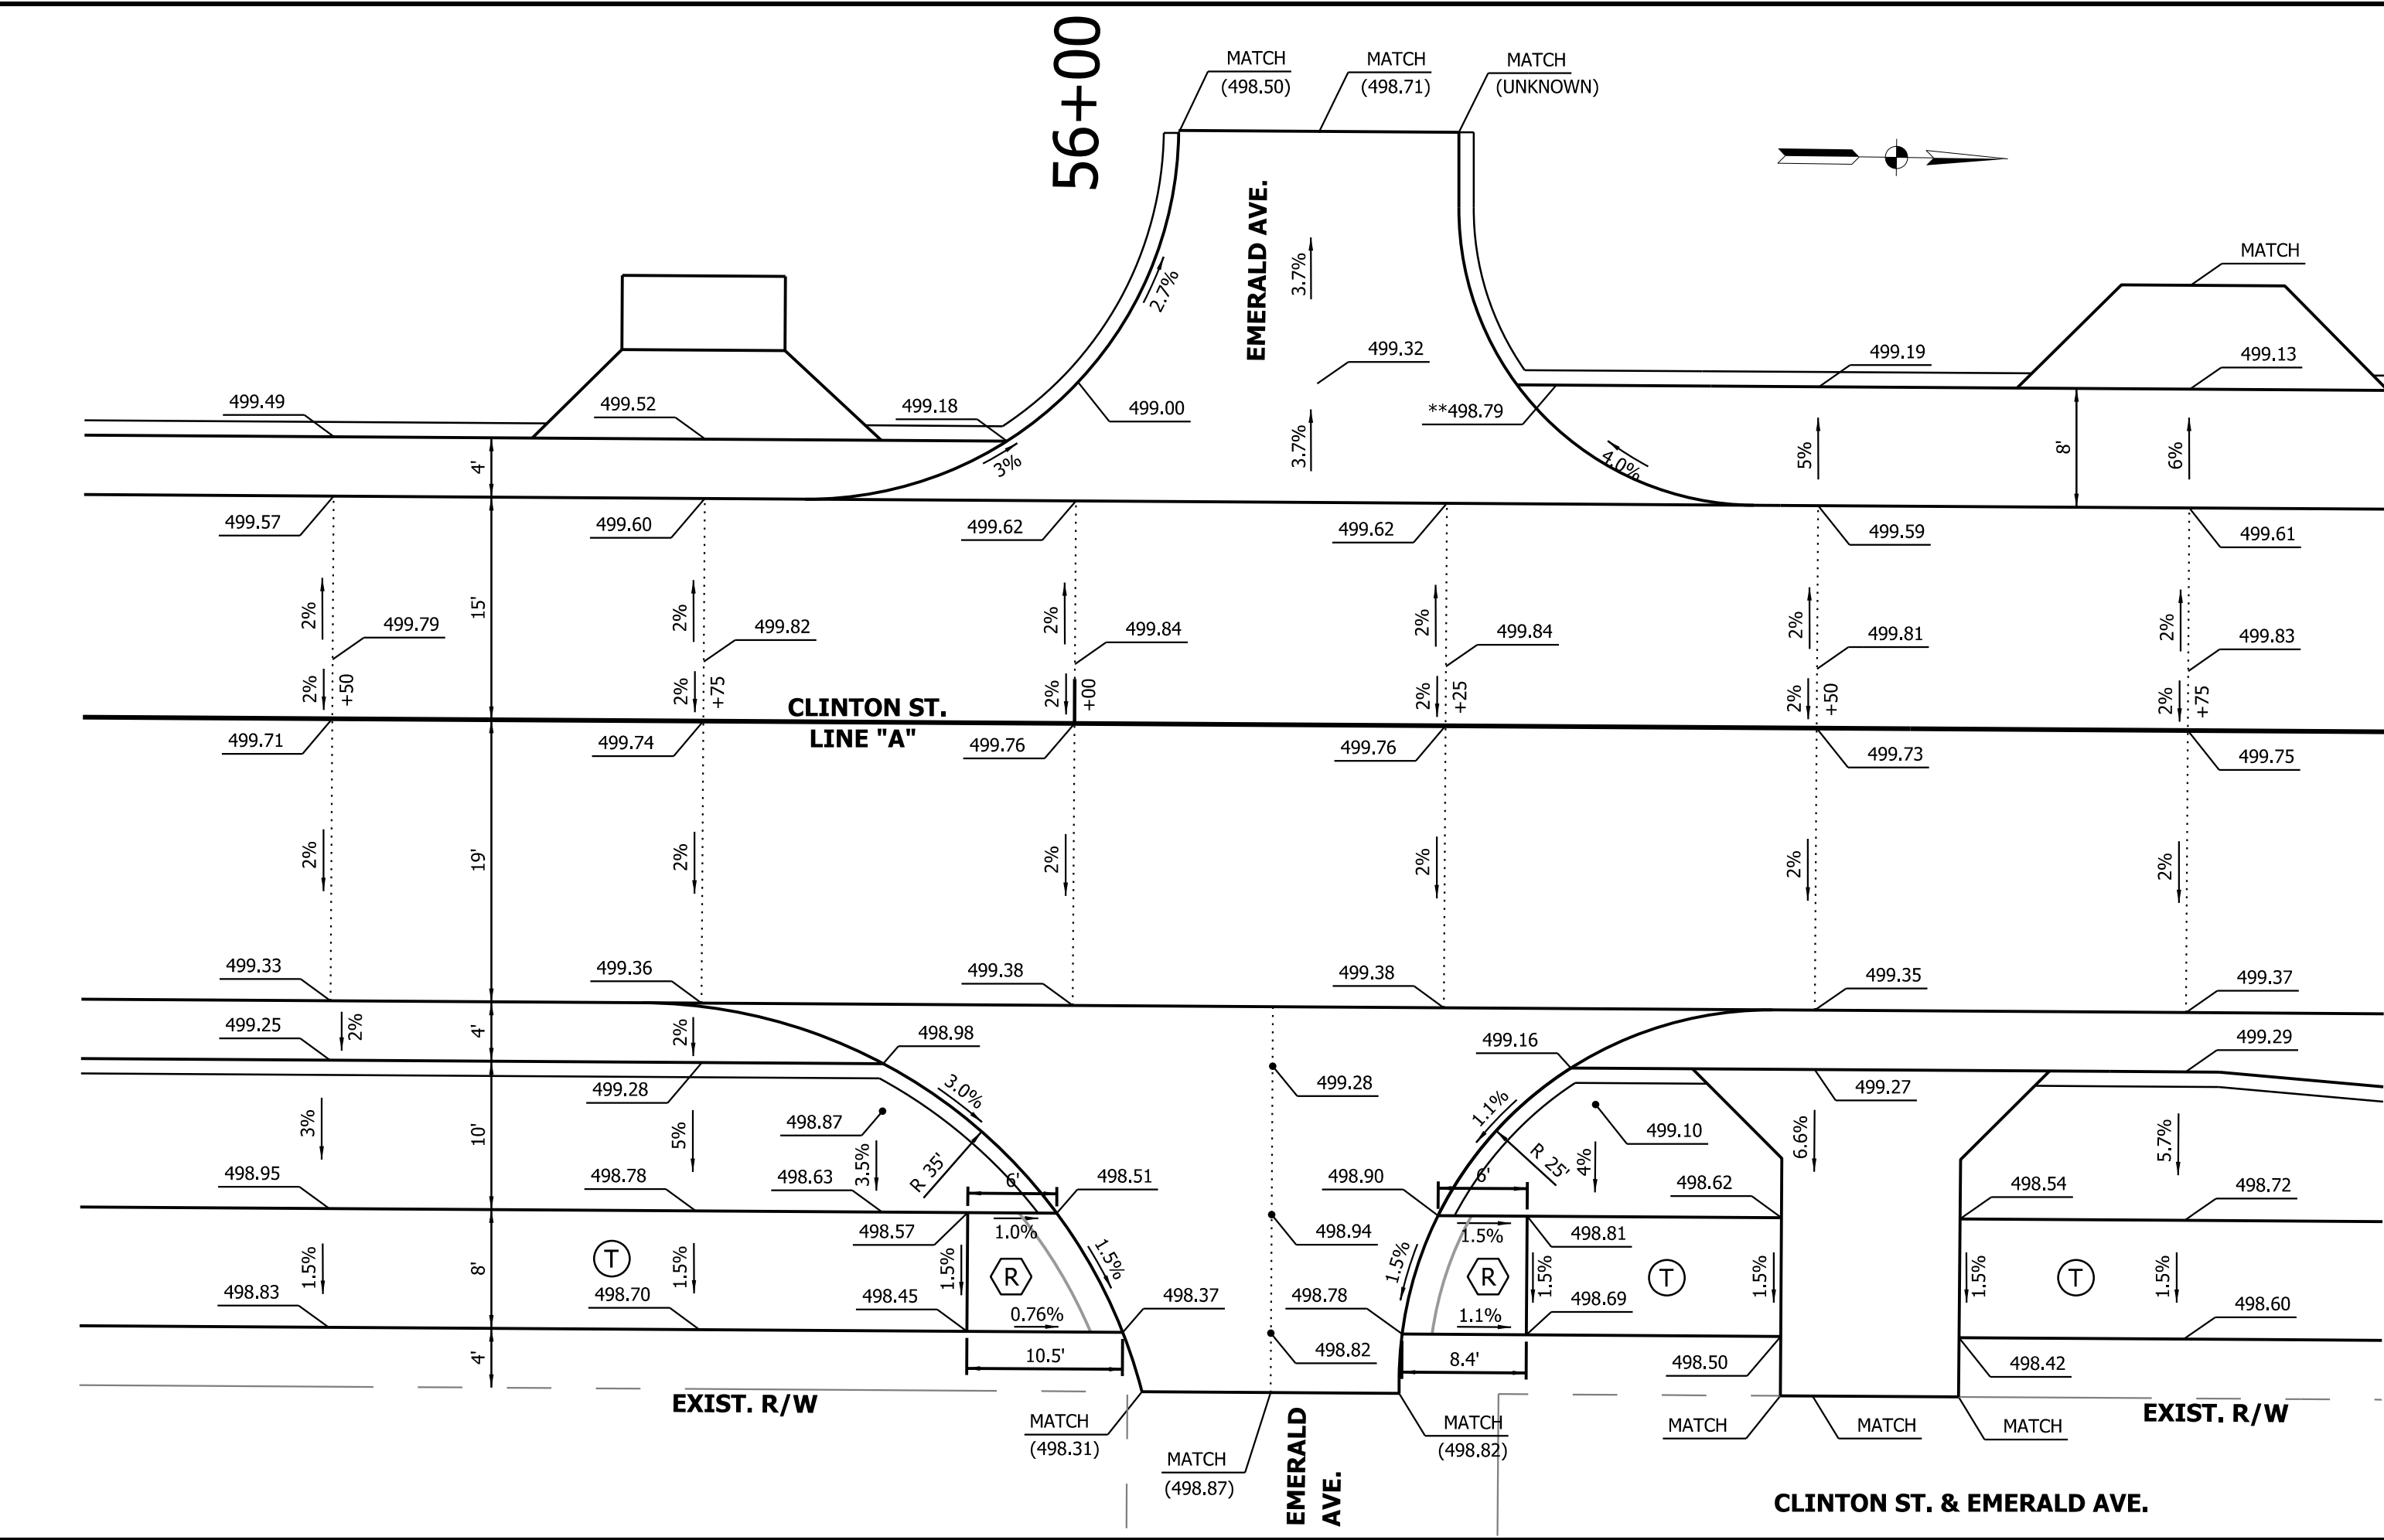

W:\Vegs_Curbs\2021-081_Vegs_Cr_Curbs_CAD\Sheet\CAD\IND08.dgn
6/25/2025
12:55:58 PM
RJC:phg
100%
100%

E/P - EDGE OF PAVT.
F/L - FLOW LINE
T/C - TOP OF CURB
B/C - BOTTOM OF CURB
F/W - FACE OF WALK
B/W - BACK OF WALK

(TS) - TURNING SPACE
(CR) - CURB RAMP,
EXISTING
(XXX.XX) - EXIST. ELEV
OR SLOPE

(F) SIDEWALK, CONCRETE, 4 IN.
(R) CURB RAMP, CONCRETE
(T) HMA TRAIL
(26) SODDING, NURSERY
DETECTABLE WARNING SURFACE



PRELIM.
STG. 3 REVIEW
NOT FOR CONSTRUCTION
06/24/25


RECOMMENDED FOR APPROVAL _____ DESIGN ENGINEER _____ DATE _____	
DESIGNED: _____ KAM	DRAWN: _____ KAM
CHECKED: _____ DPL	CHECKED: _____ DPL

INDIANA DEPARTMENT
OF TRANSPORTATION

INTERSECTION DETAILS

HORIZONTAL SCALE 1" = 10'	BRIDGE FILE 84-00242
VERTICAL SCALE NA	DESIGNATION 1901781 & 2500983
	SHEETS 80 of 173
	CONTRACT R-42521

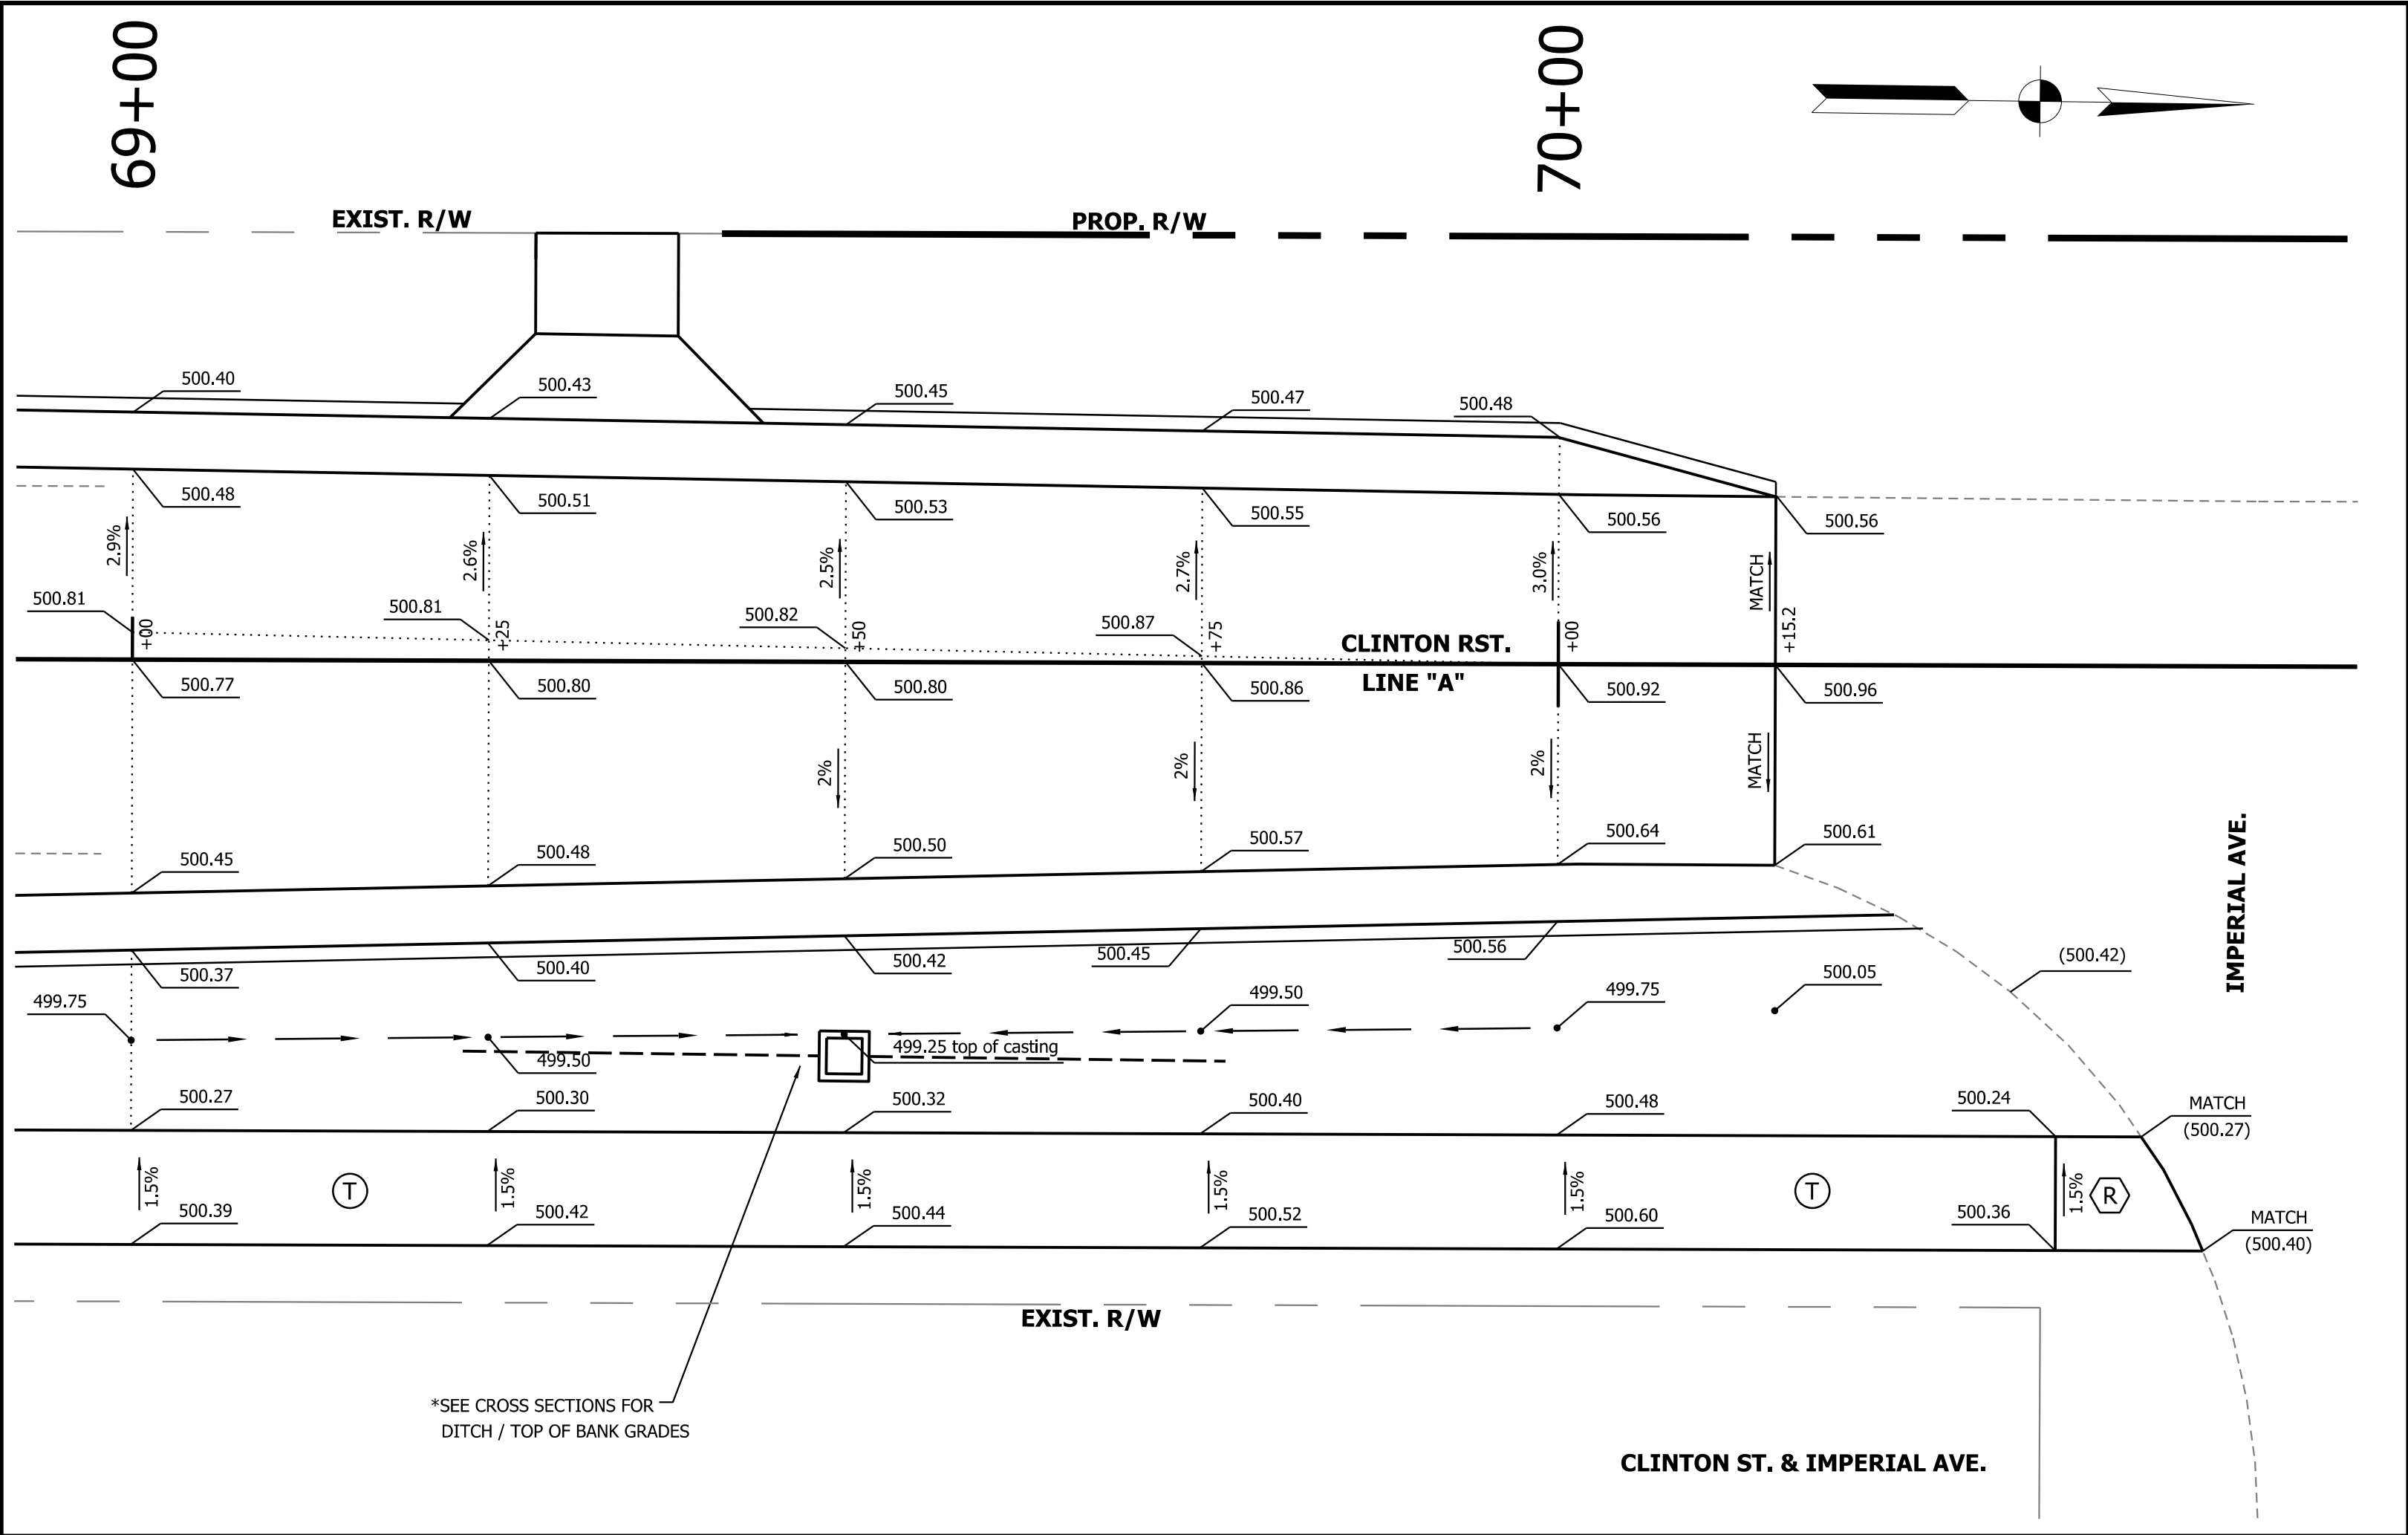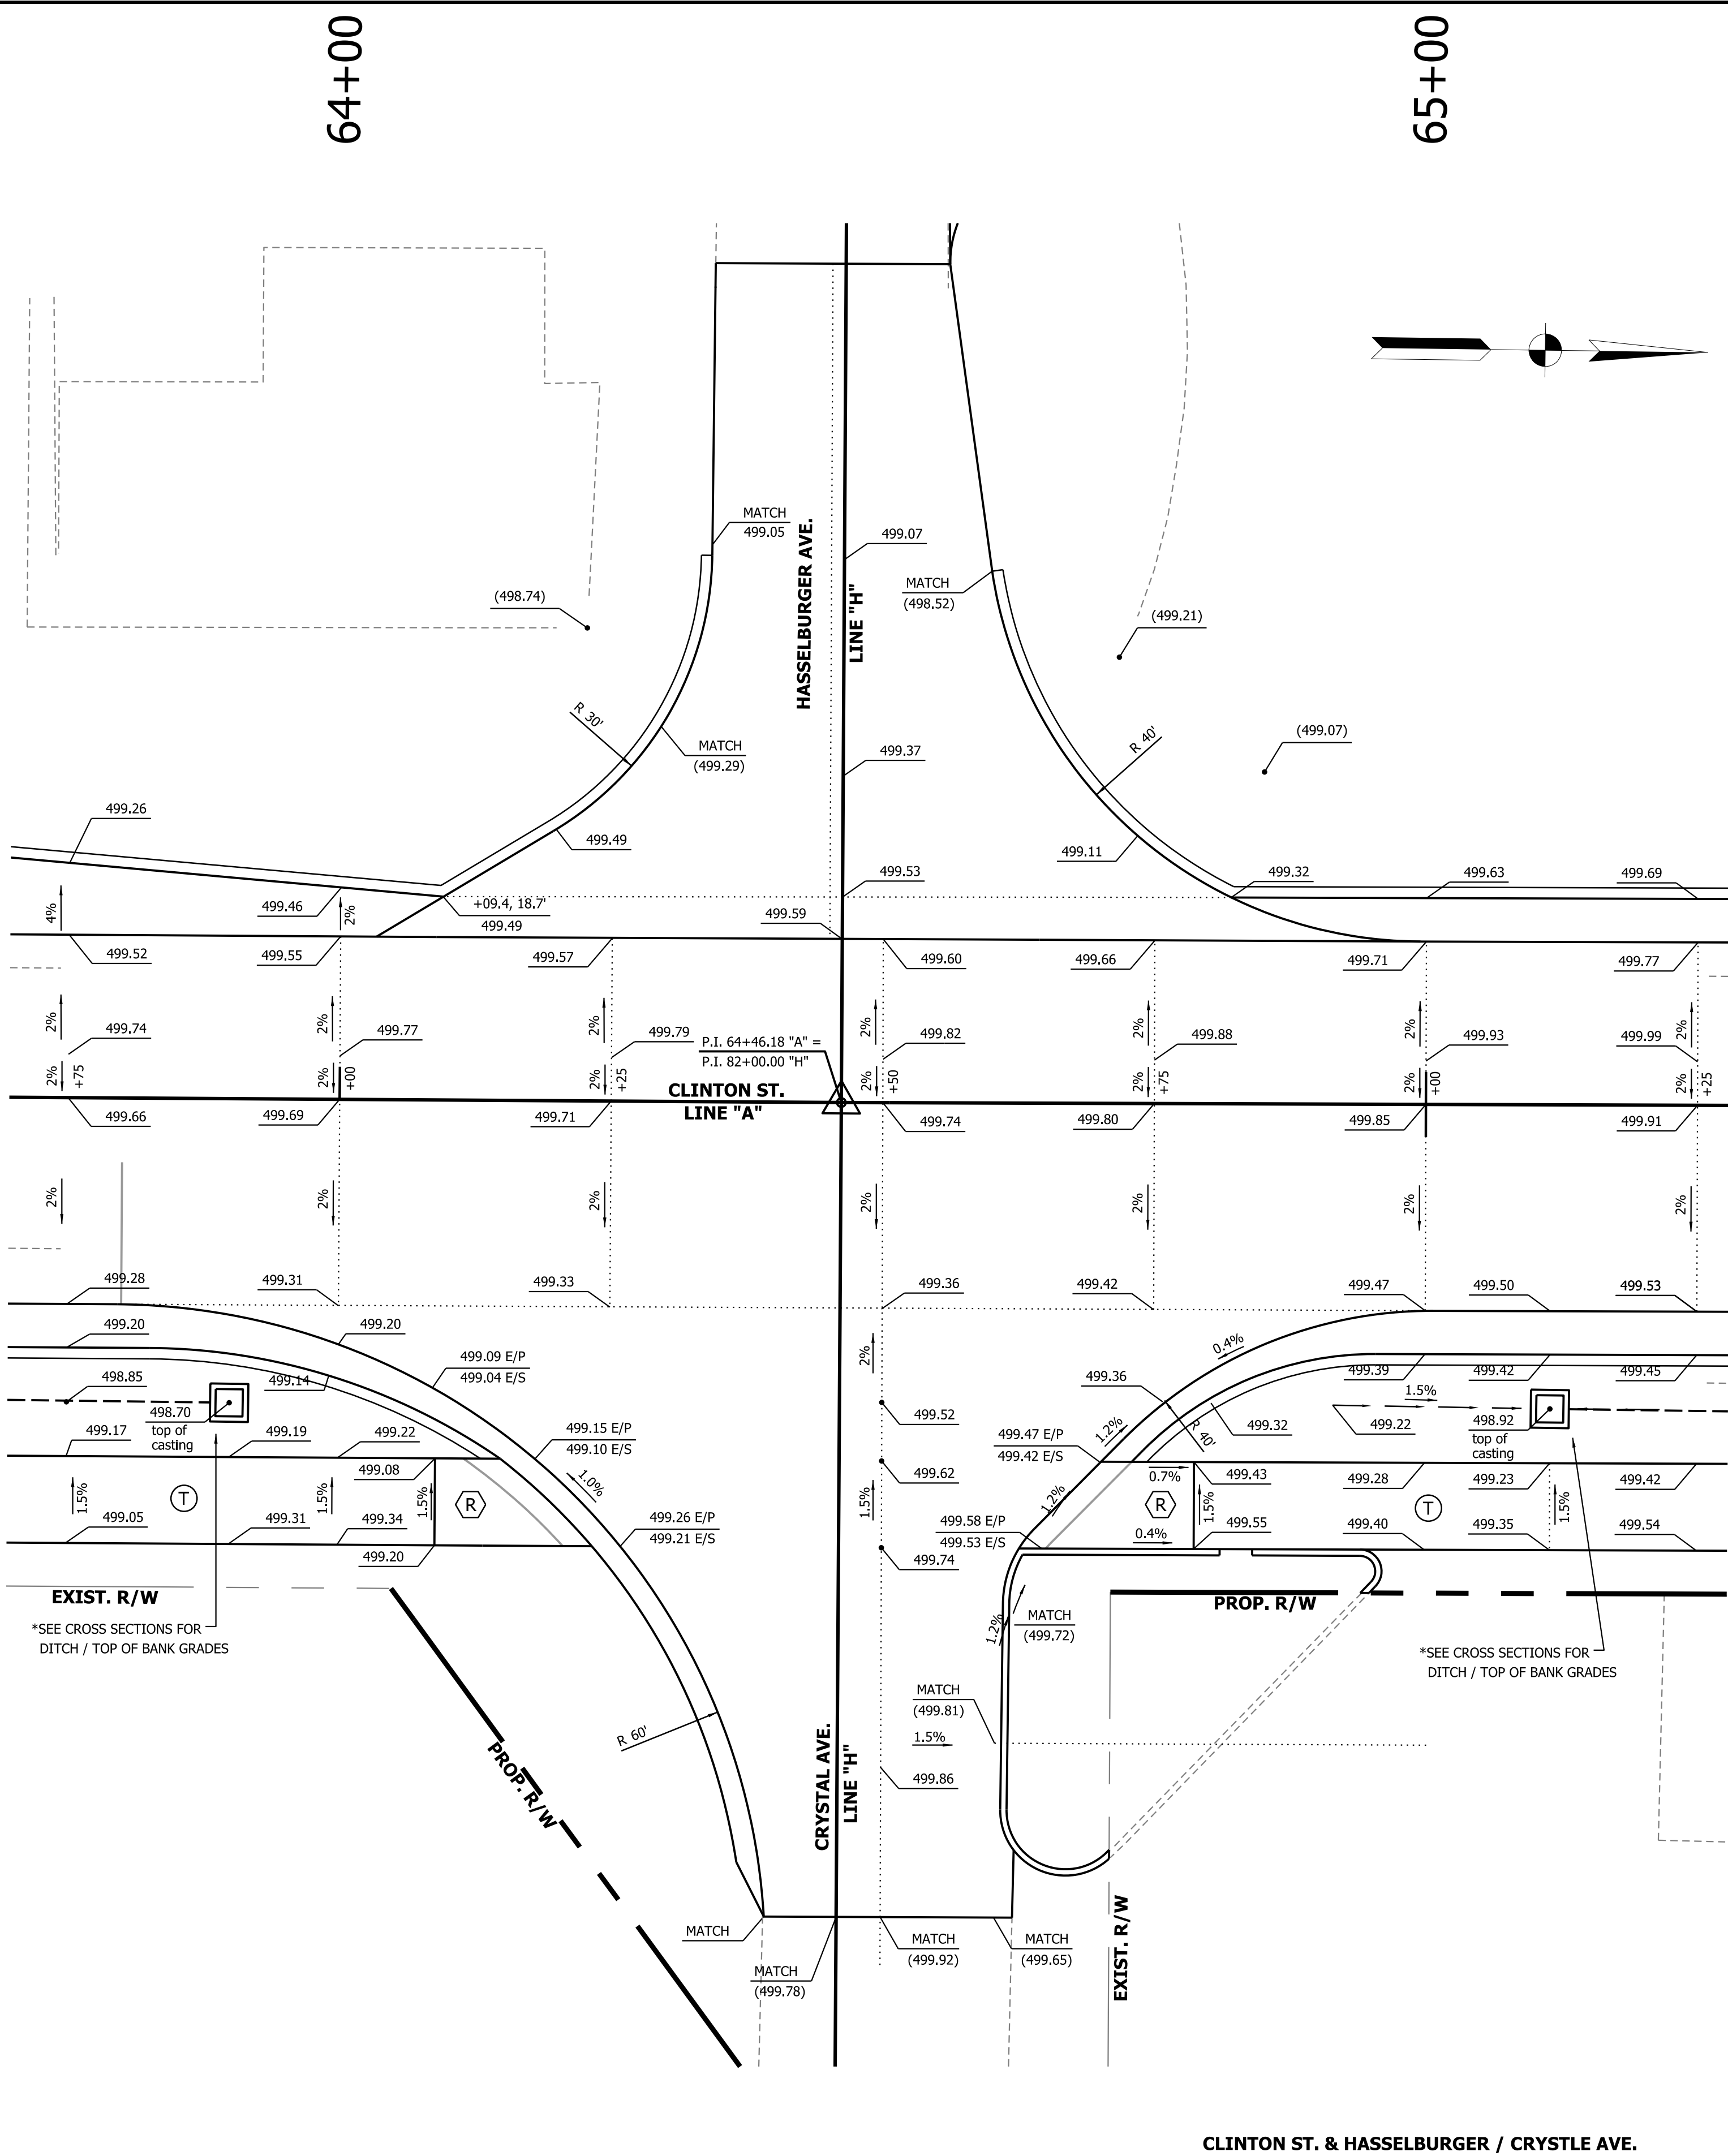

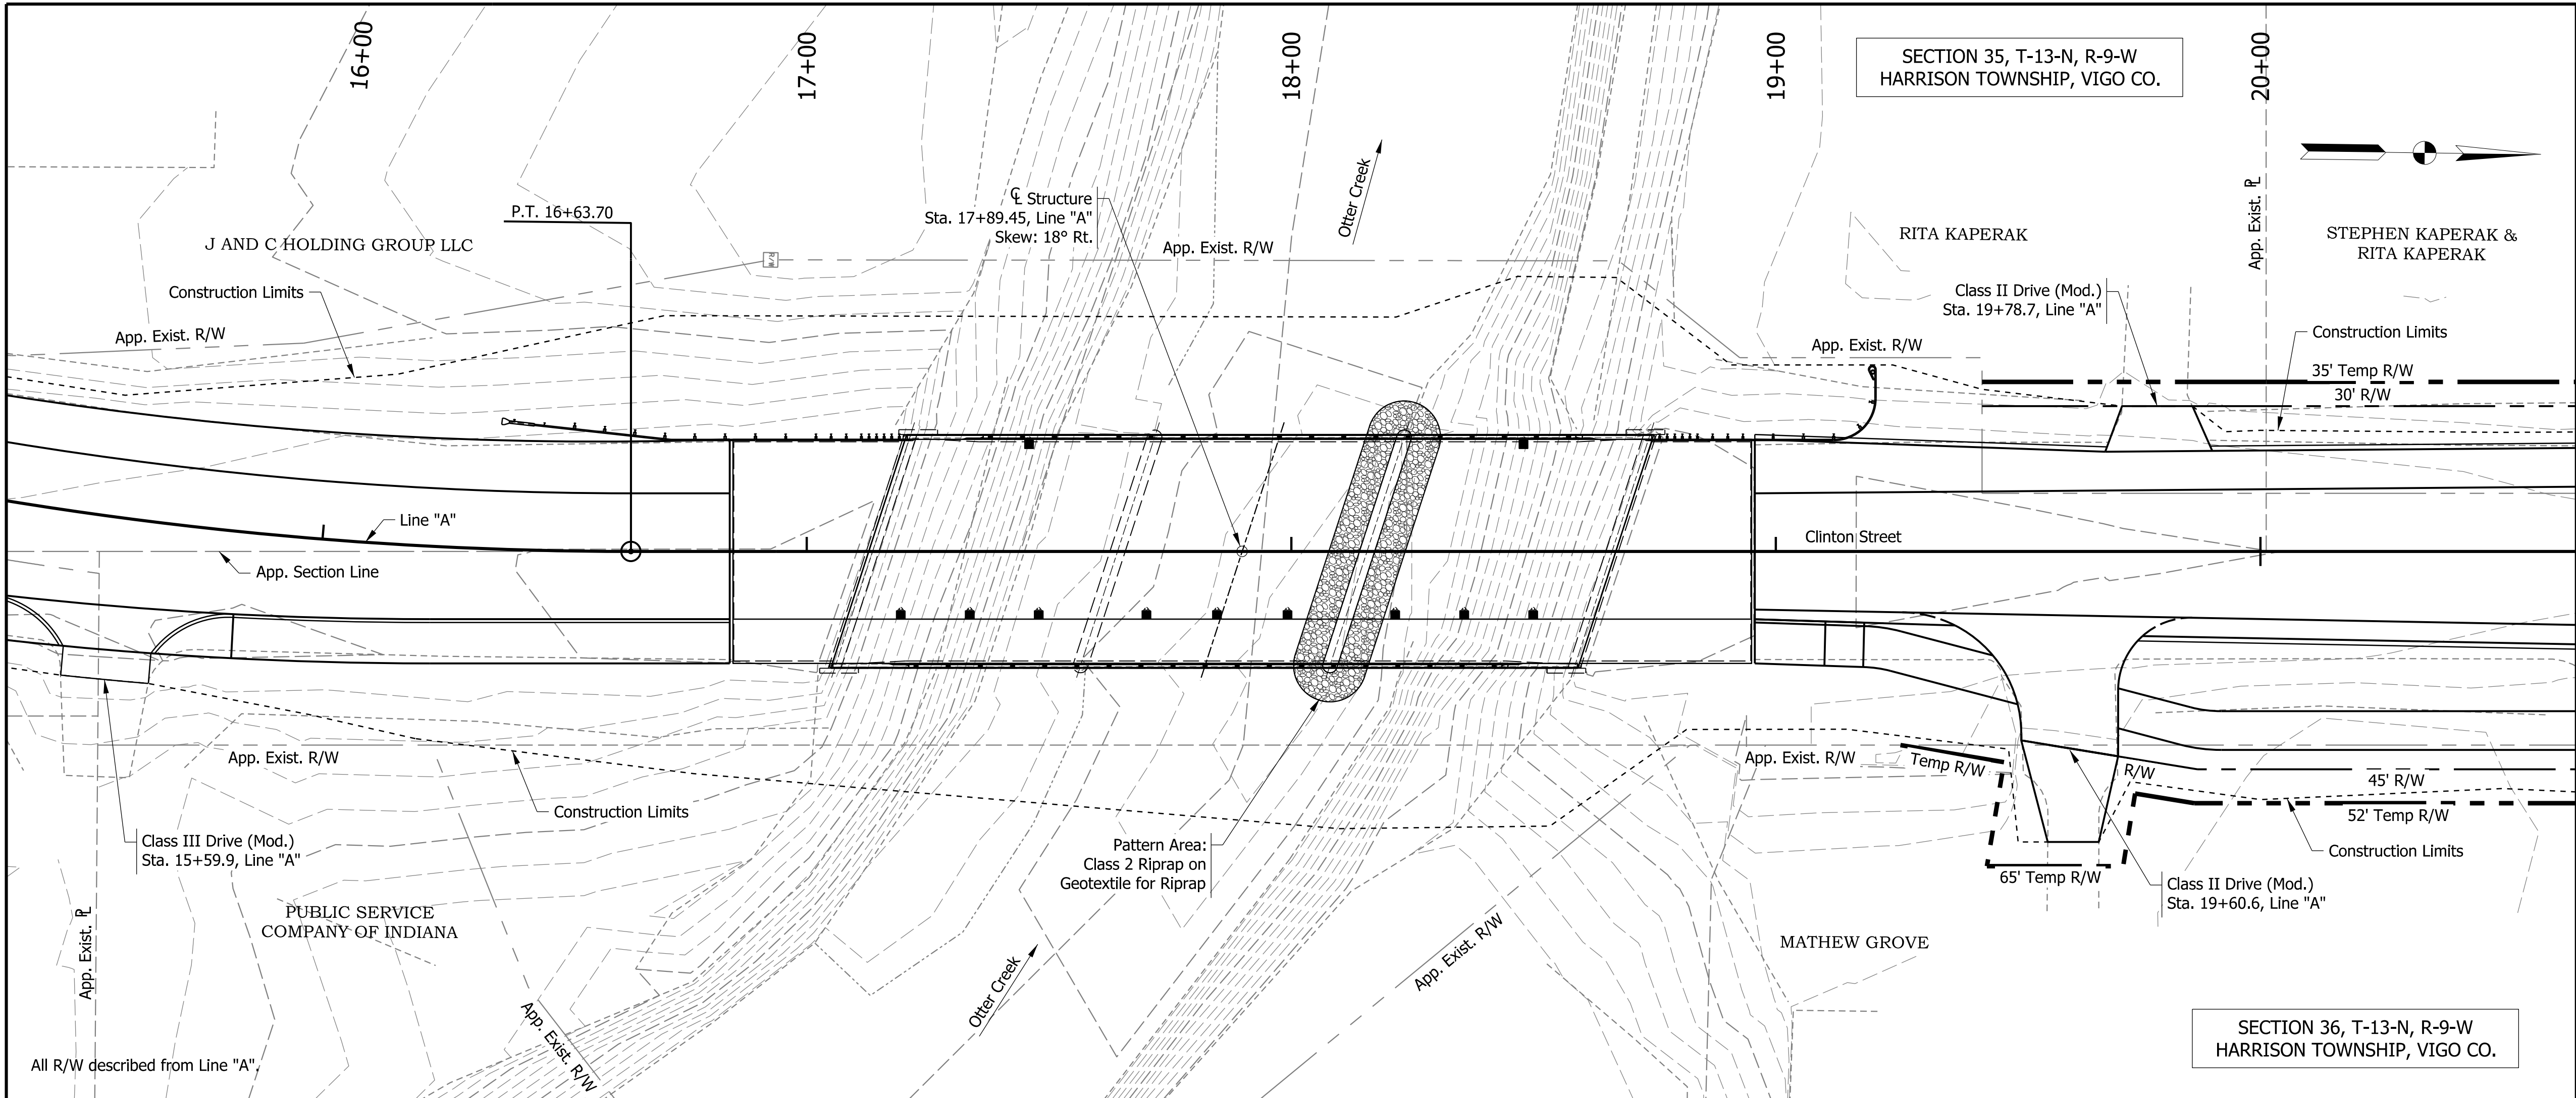

SECTION 35, T-13-N, R-9-W
HARRISON TOWNSHIP, VIGO CO.

SECTION 36, T-13-N, R-9-W
HARRISON TOWNSHIP, VIGO CO.

EXISTING STRUCTURE

Existing Structure originally built in 1993 is a 155.5 ft. 3-span prestressed concrete box beam Bridge. Existing Structure to be Rehabilitated.

HYDRAULIC DATA


Drainage Area Upstream	116.5	sq mi
Q100 Discharge Upstream	12400	cfs
Q500 Discharge Upstream	16740	cfs
Existing Q100 Headwater Elevation	484.55	ft
Existing Q100 Elevation	483.62	ft
Existing Q100 Backwater	0.47	ft
Existing Gross Waterway Area Opening Below Q100	1330.62	sq ft
Existing Q100 Average Velocity	9.92	ft/sec
Existing Q100 Road Overflow Area	0.00	sft
Existing Low Structure Elevation	486.54	ft
Existing Skew to Flowline of Waterway	18	deg

HYDRAULIC SCOUR DATA

	Q100	Q500
Discharge	12400 cfs	16740 cfs
Contraction Scour Depth	2.93 ft	4.57 ft
Pier Scour Depth	3.60 ft	3.60 ft
Total Scour Depth	6.53 ft	8.17 ft
Flow Line Elevation	467.38 ft	467.38 ft
Low Scour Elevation	460.85 ft	459.21 ft
Maximum Velocity	12.22 ft/sec	15.2 ft/sec
D50 (Assumed)	0.01 mm	0.01 mm

EARTHWORK TABULATION

Fill +20%	XXX	Cys
Common Excavation	XXX	Cys
Usable Waterway Excavation (70%)	XXX	Cys
Surplus/Waste	XXX	Cys
Wet Excavation	XXX	Cys
Waterway Excavation	XXX	Cys
Foundation Excavation Unclassified	XXX	Cys
Benching (Estimated)	XXX	Cys

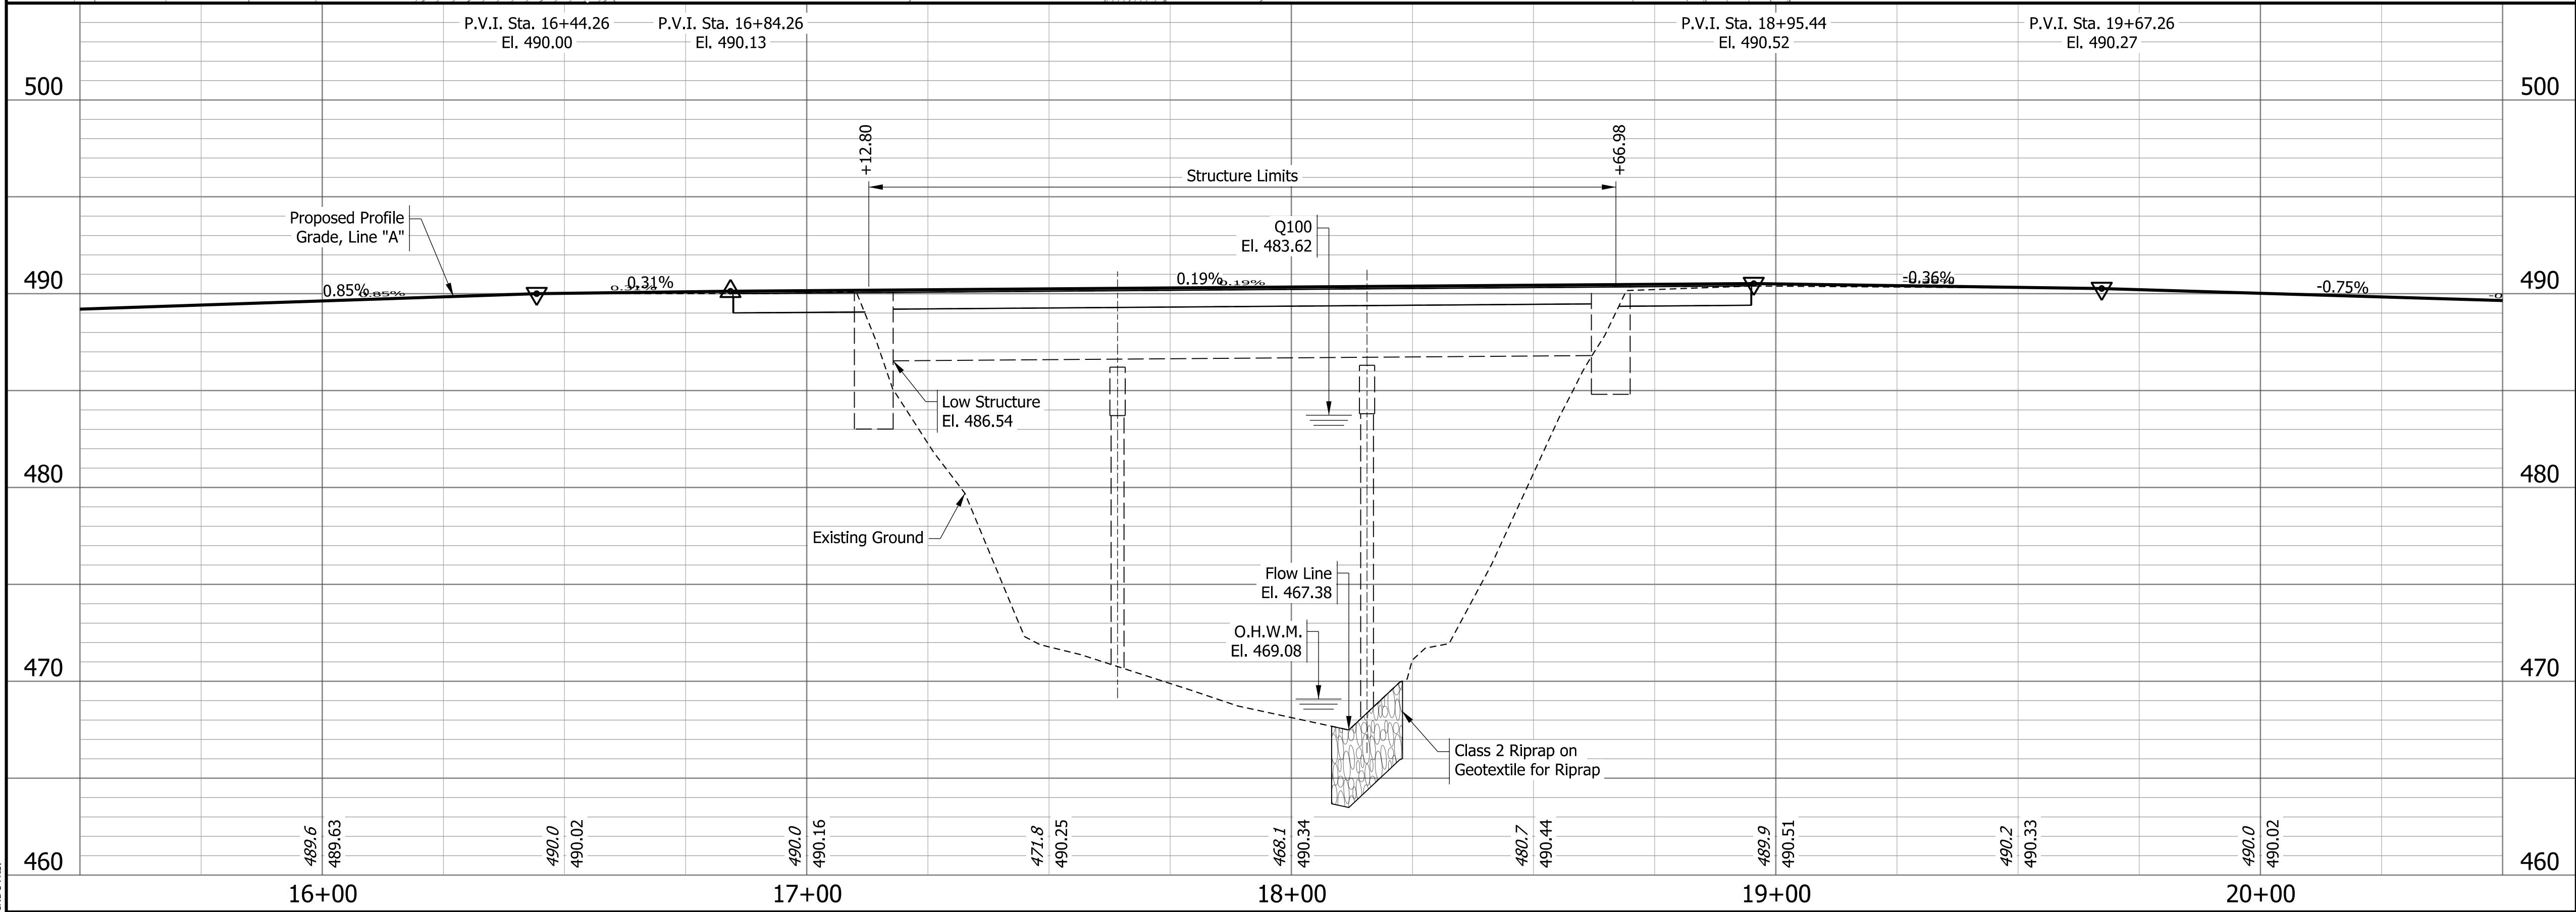

PRESTRESSED CONCRETE BOX BEAM BRIDGE
3 SPANS: 51'-1¼", 51'-9", 51'-1¼"
37'-1½" CLEAR ROADWAY; 18° SKEW, RT.
CLINTON STREET OVER OTTER CREEK
VIGO COUNTY, IN

V:\Vigo County\2021-0611 Vigo Co. Office\DOT\Project\CD\DOT SH Layout.dgn
6/25/2025
1:07:50 PM
RWS:phg
NOOP:JTB

PRELIM.
STG. 3 REVIEW
NOT FOR CONSTRUCTION
06/24/2025


RECOMMENDED FOR APPROVAL	DESIGN ENGINEER	DATE
DESIGNED: _____ NH _____	DRAWN: _____ SM _____	
CHECKED: _____ DH _____	CHECKED: _____ JL _____	

INDIANA DEPARTMENT
OF TRANSPORTATION

LAYOUT

HORIZONTAL SCALE	BRIDGE FILE
1" = 20'	84-00242
VERTICAL SCALE	DESIGNATION
1" = 5'	1901781 & 2500983
	SHEETS
	81 of 173
	CONTRACT
	R-42521






Existing Structure originally built in 1993 is a 155.5 ft. 3-span prestressed concrete box beam Bridge. Existing Structure to be Rehabilitated. Existing Plans are not available for this structure.

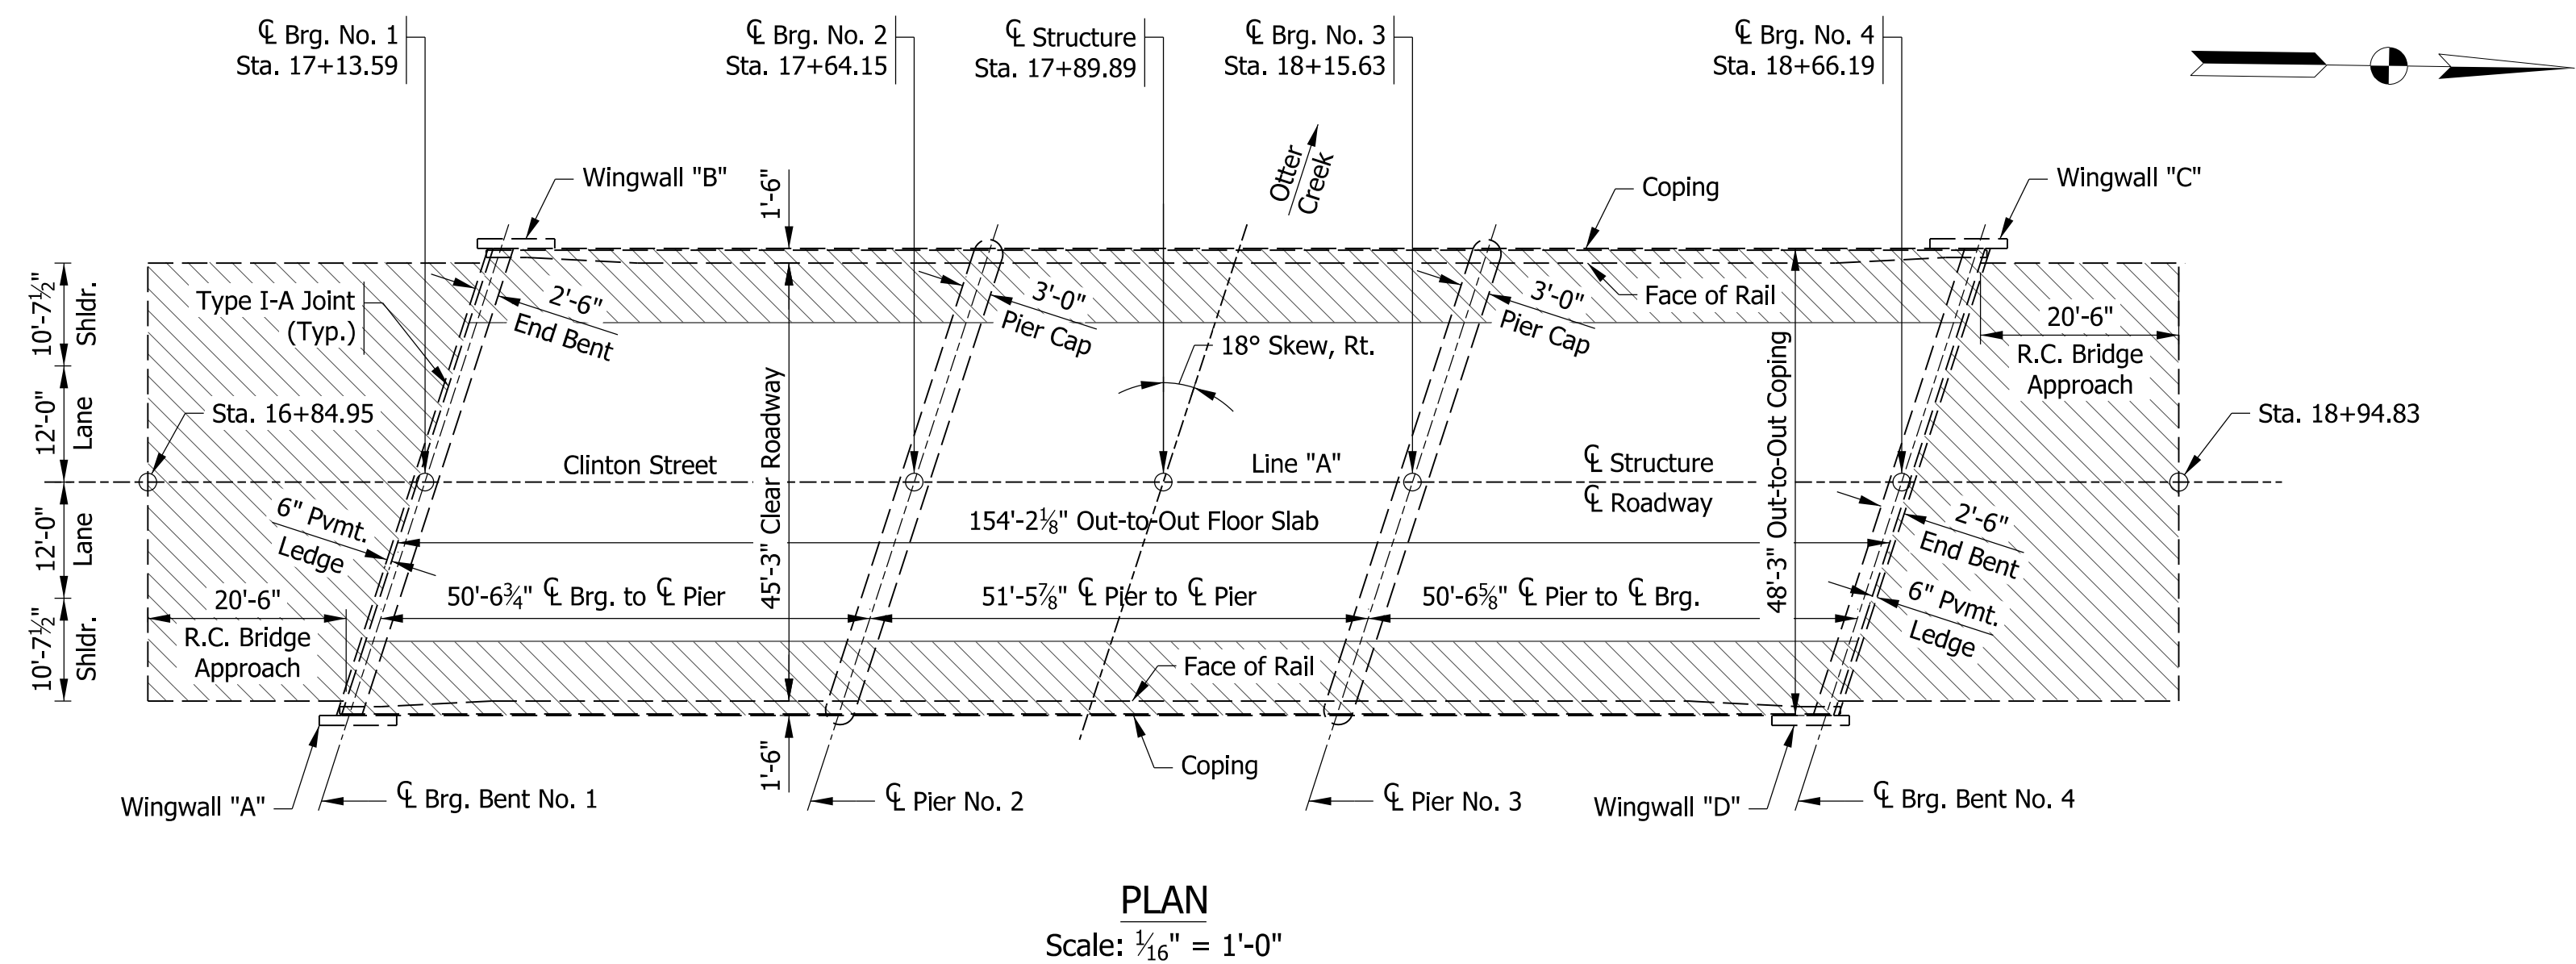

PRESTRESSED CONCRETE BOX BEAM BRIDGE
3 SPANS: 51'-1¼", 51'-9", 51'-1¼"
45'-3" CLEAR ROADWAY; 18° SKEW, RT.
CLINTON STREET OVER OTTER CREEK
VIGO COUNTY, IN

PRELIM.
STG. 3 REVIEW
NOT FOR CONSTRUCTION
06/24/2025

RECOMMENDED FOR APPROVAL _____ DESIGN ENGINEER _____ DATE _____		INDIANA DEPARTMENT OF TRANSPORTATION		SCALE		BRIDGE FILE	
				AS NOTED		84-00242	
						DESIGNATION	
						1901781 & 2500983	
DESIGNED: _____ NH _____ DRAWN: _____ SM _____		EXISTING GENERAL PLAN				SHEETS	
CHECKED: _____ DH _____ CHECKED: _____ JL _____				82		of	173
						CONTRACT	
						R-42521	

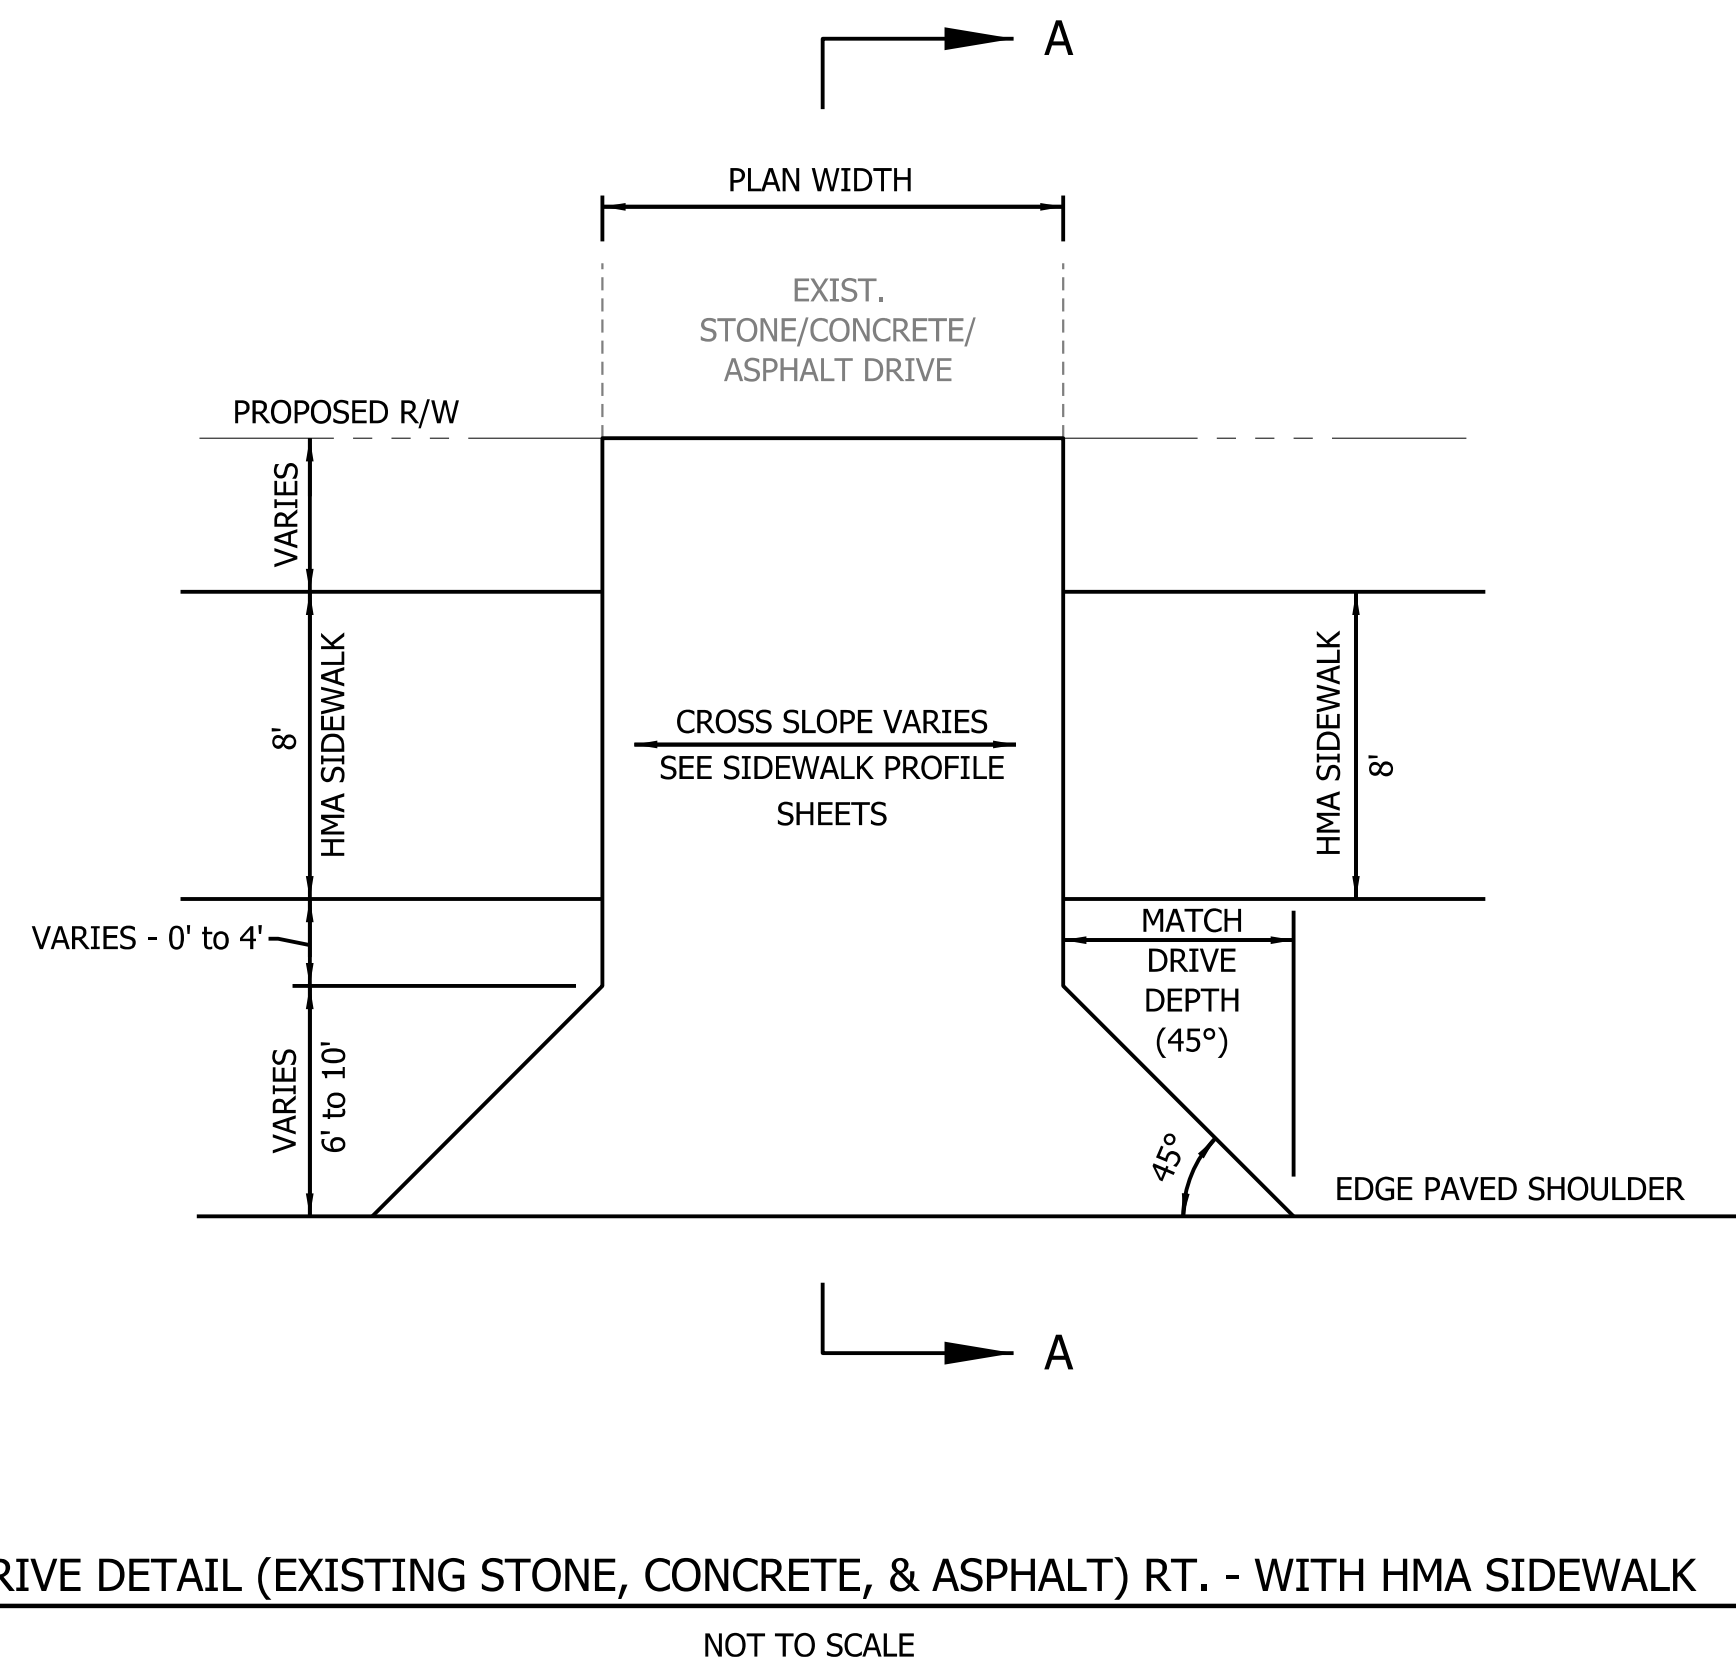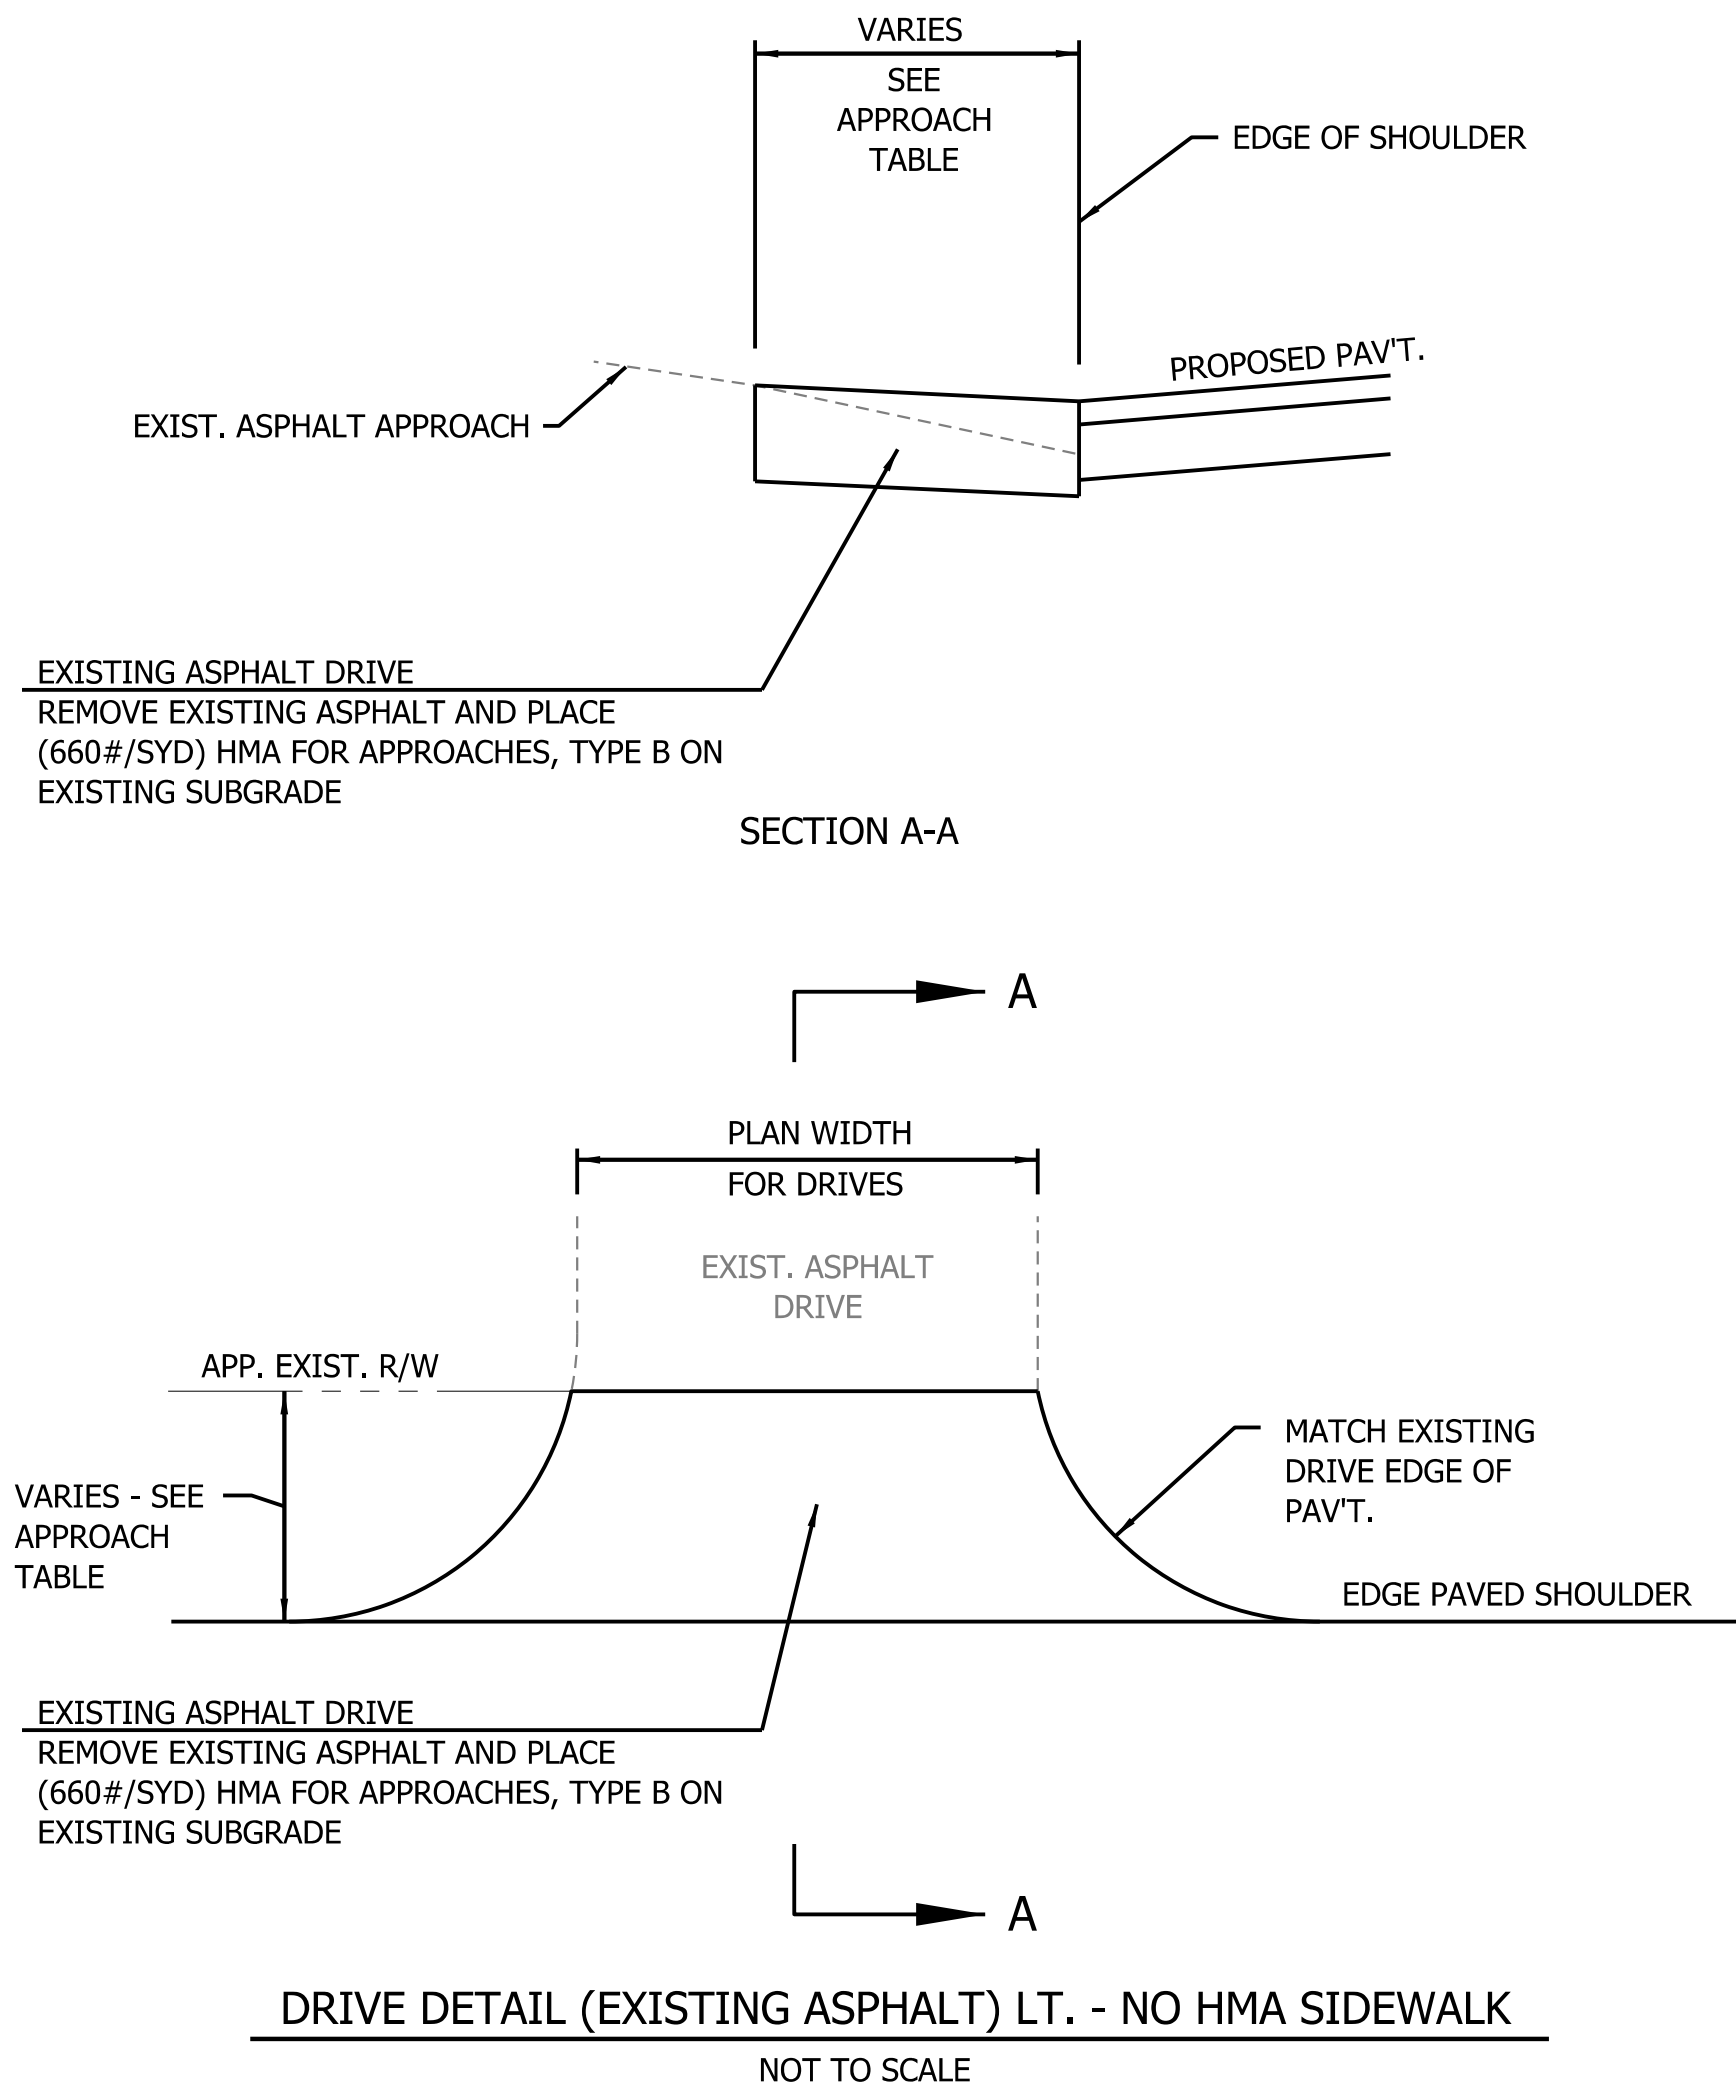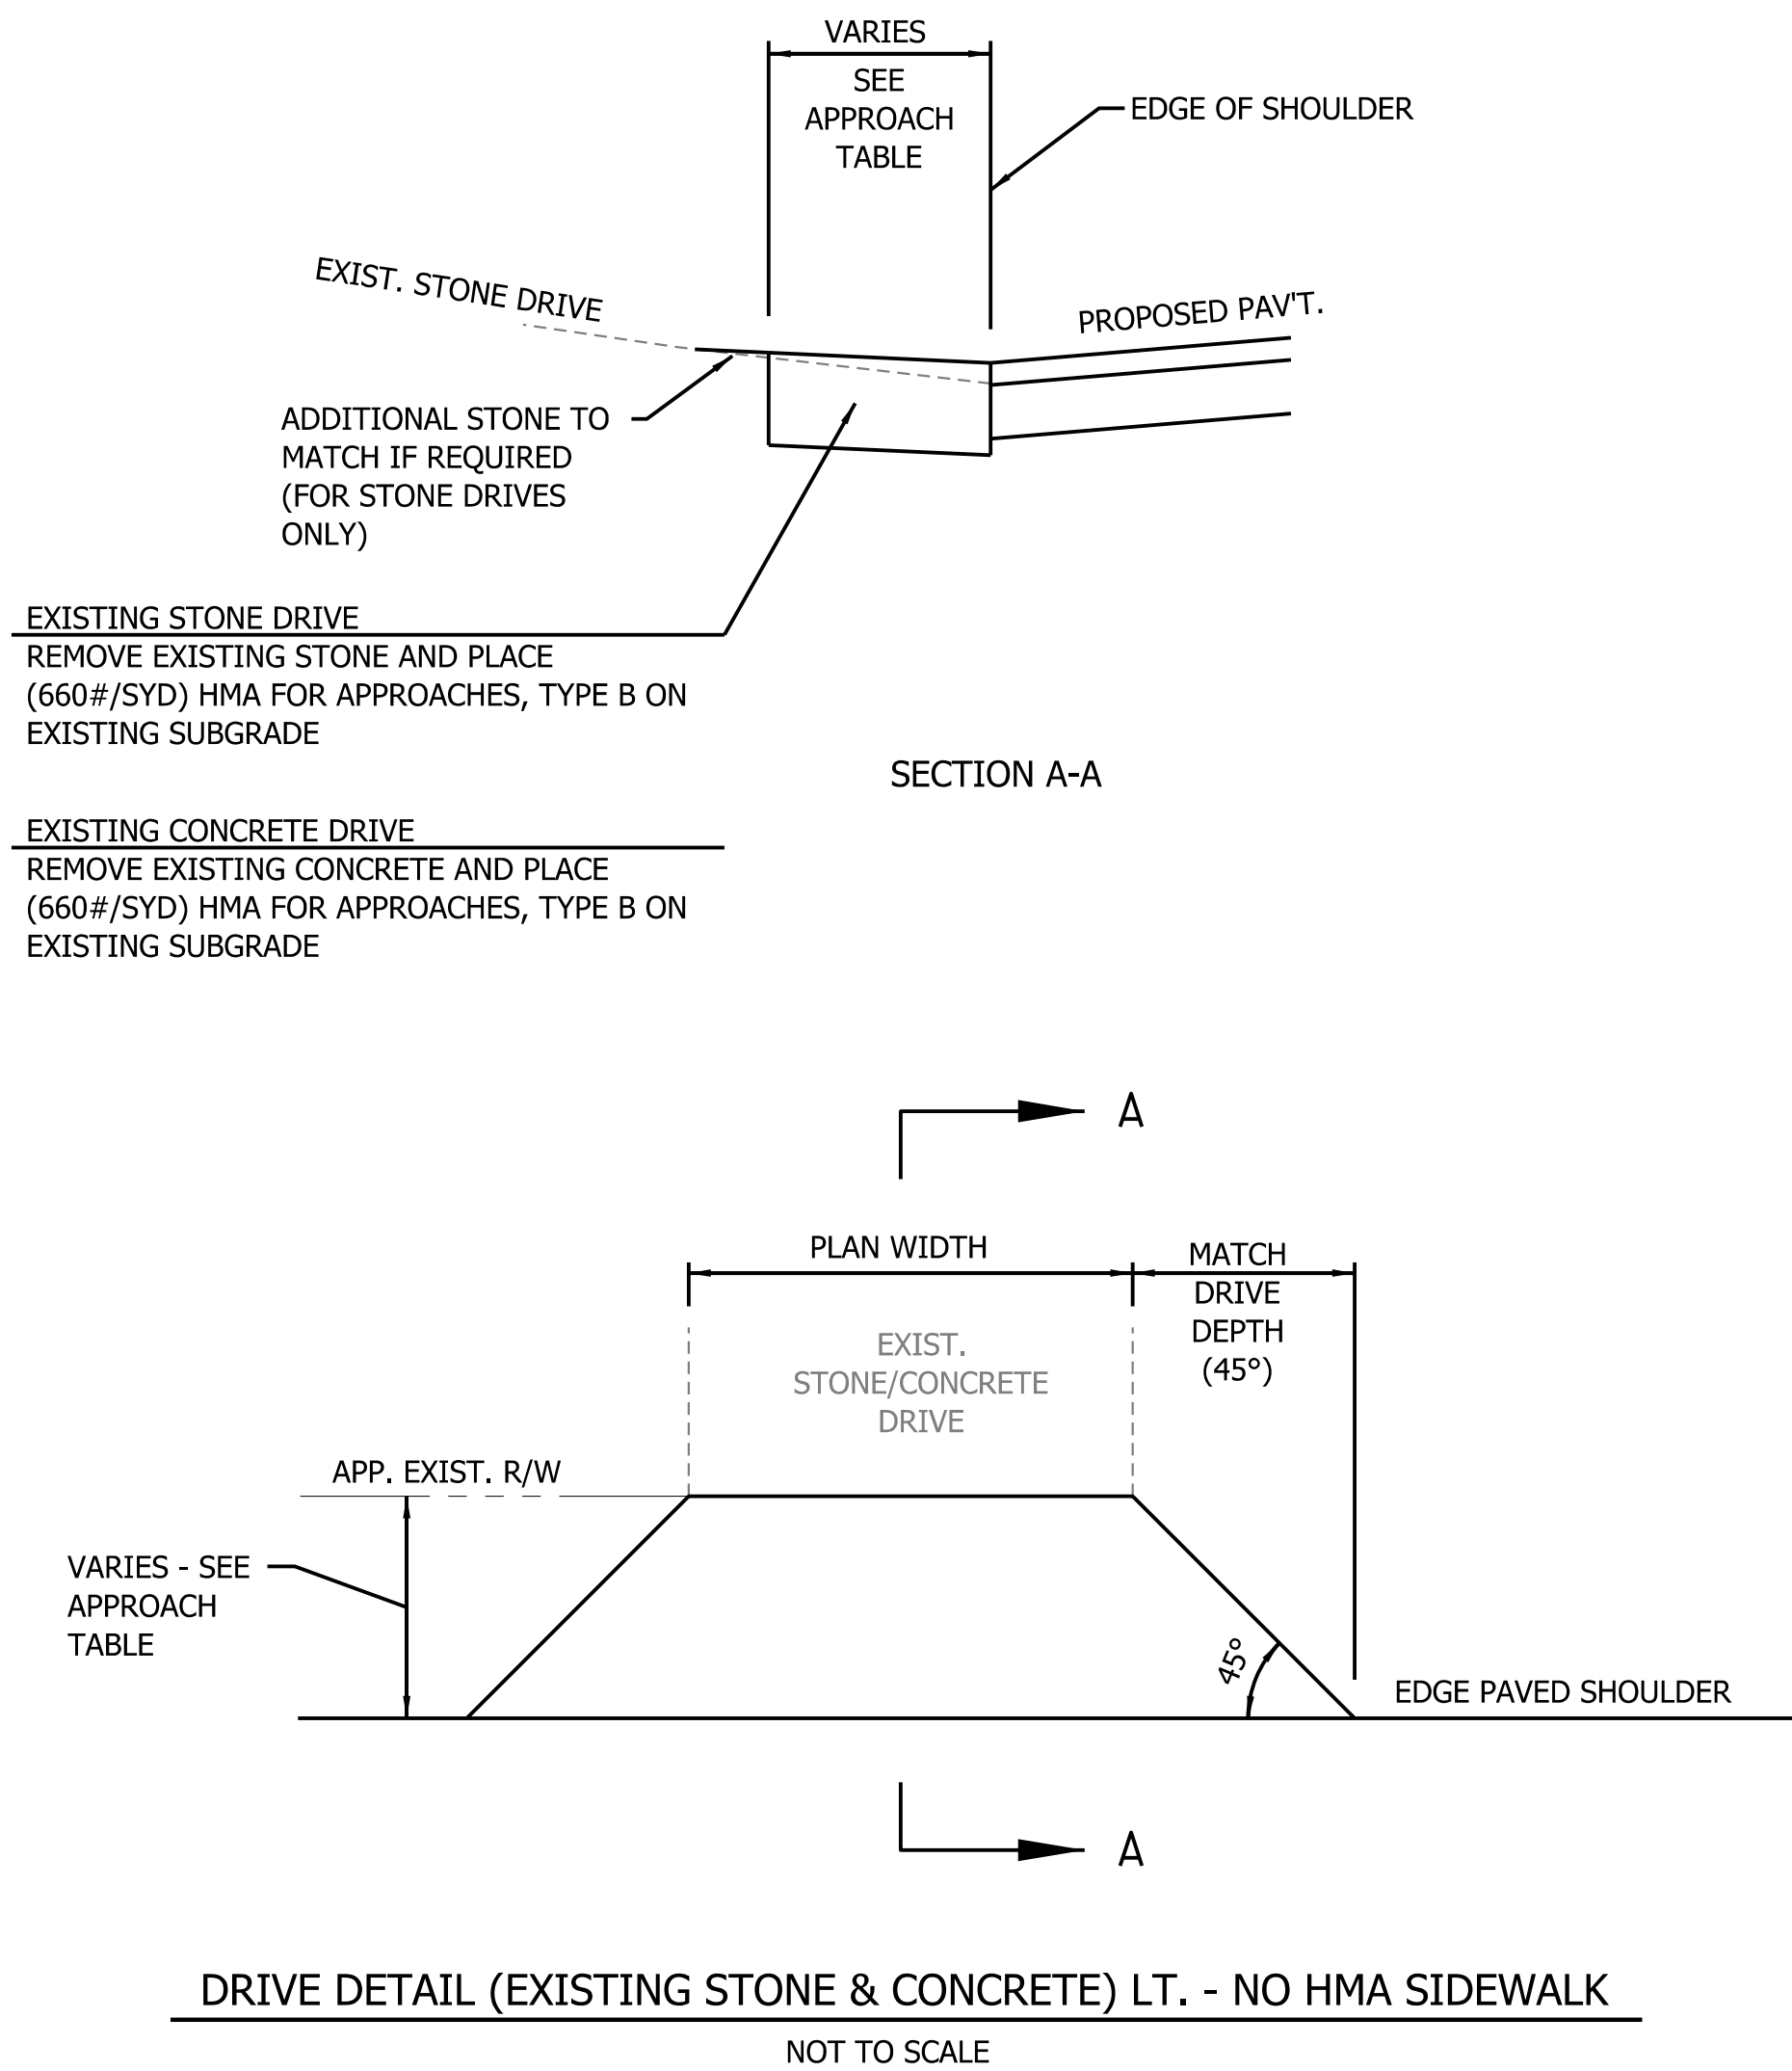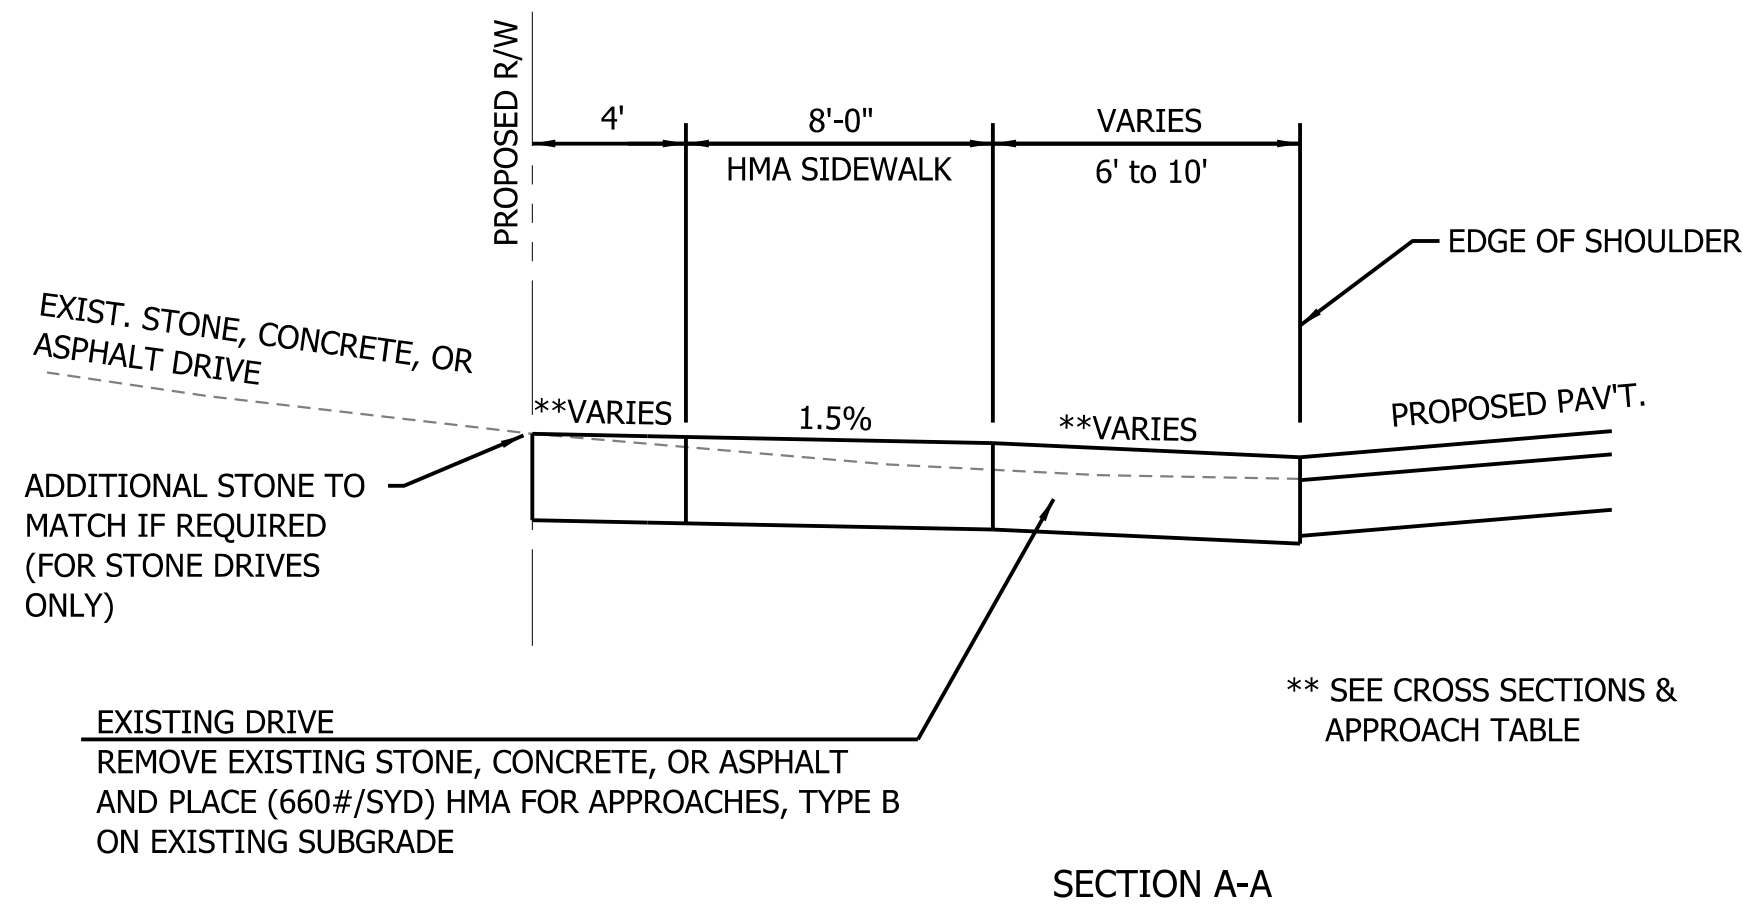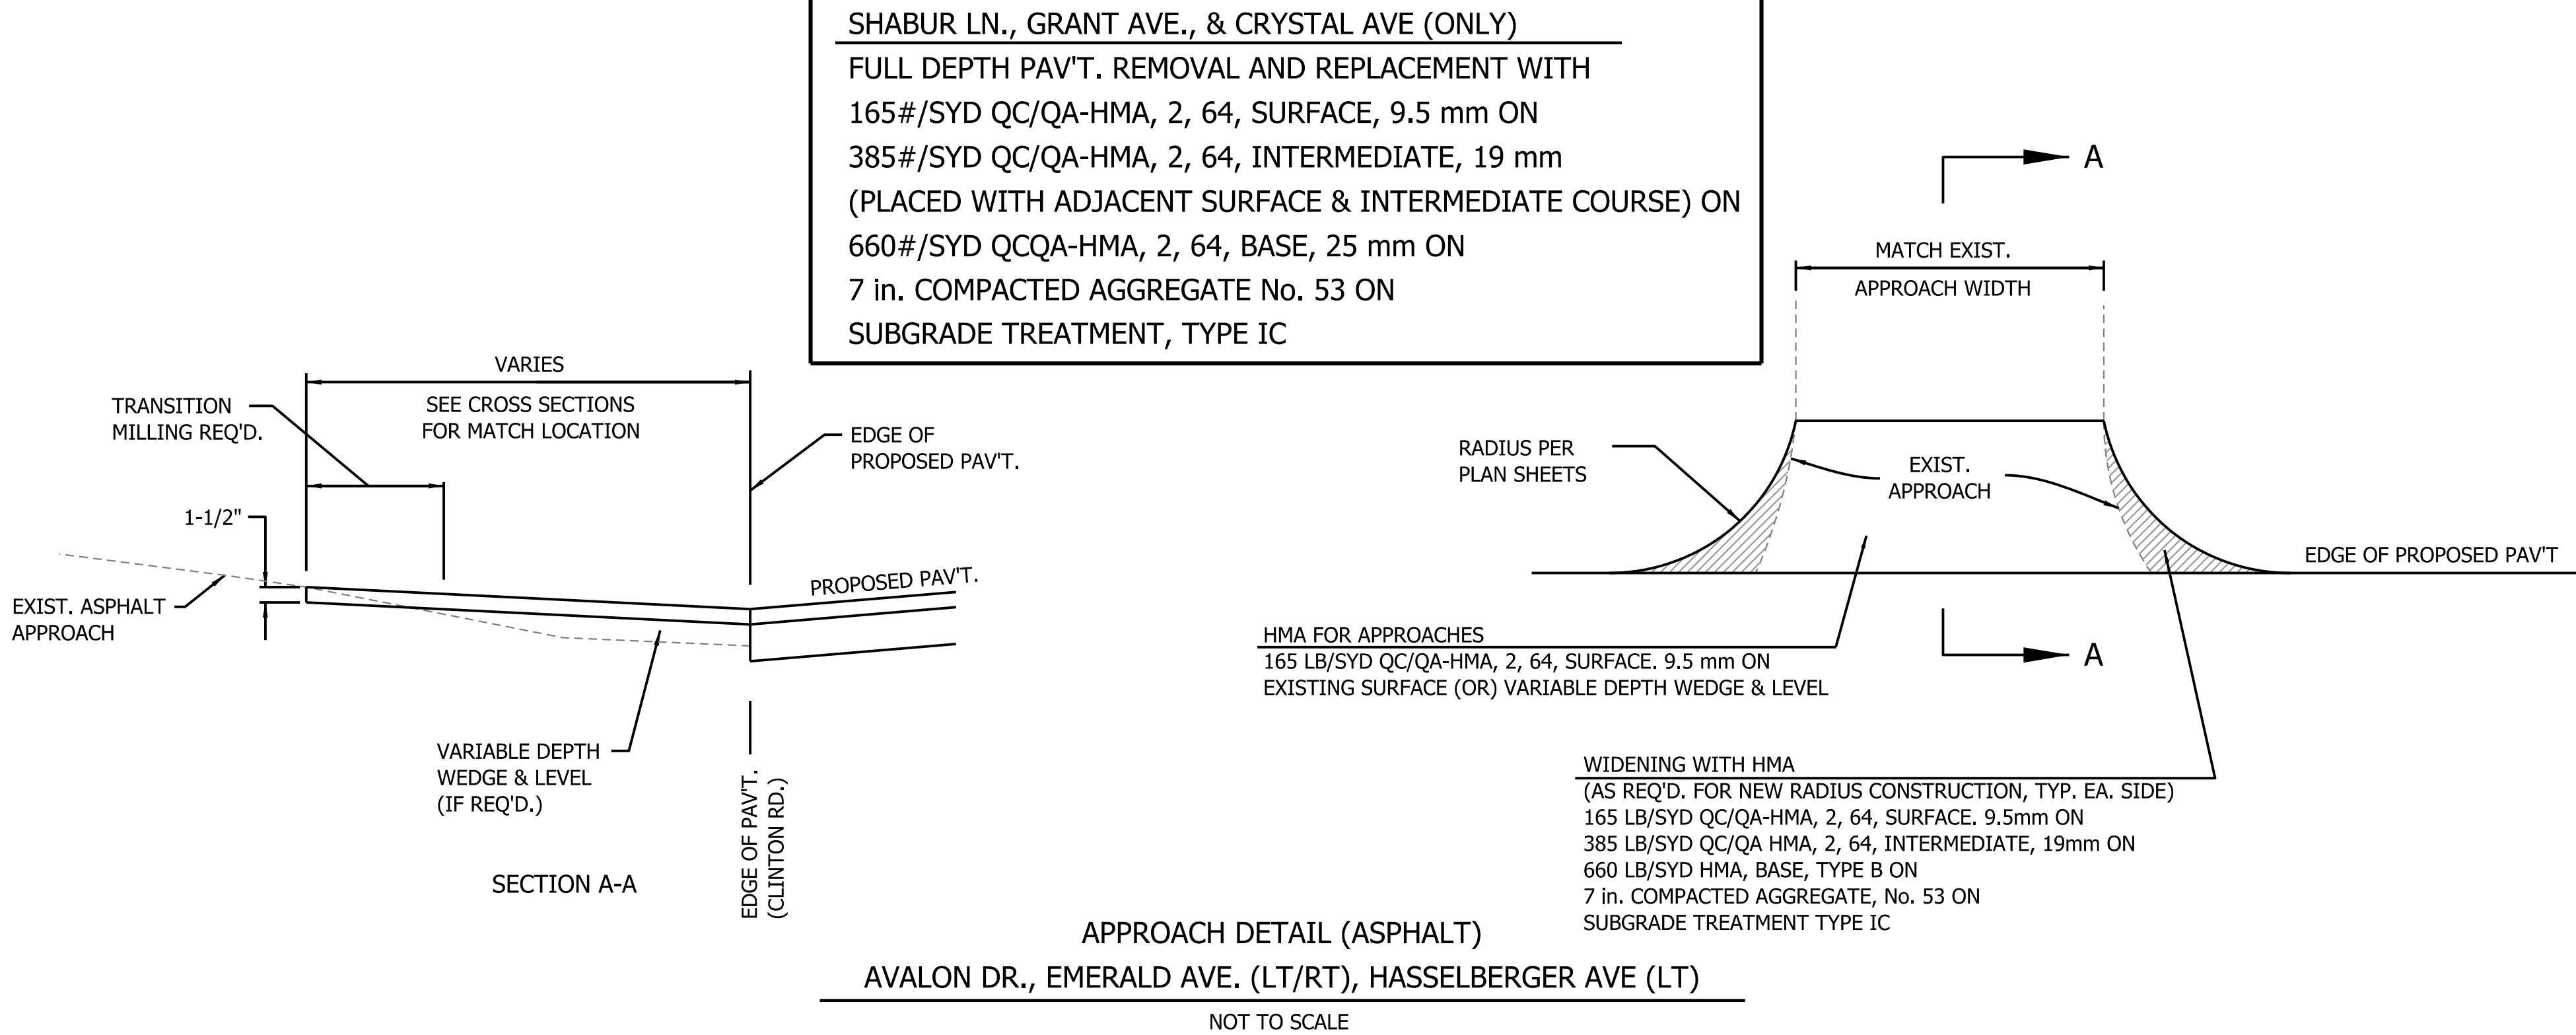

W:\Vegs_G\mny 2021-081 Vego Co. Client: 08102021 CAD Misc\081.dgn
6/25/2025
12:56:03 PM
RFS:prg
12:56:03 PM
11




PRELIM.
STG. 3 REVIEW
NOT FOR CONSTRUCTION
06/24/25

RECOMMENDED FOR APPROVAL _____		DESIGN ENGINEER _____		DATE _____	
DESIGNED: _____ KAM		DRAWN: _____ KAM			
CHECKED: _____ DPL		CHECKED: _____ DPL			

INDIANA DEPARTMENT
OF TRANSPORTATION


MISCELLANEOUS DETAILS

HORIZONTAL SCALE	BRIDGE FILE	
AS SHOWN	84-00242	
VERTICAL SCALE	DESIGNATION	
	1901781 & 2500983	
	SHEETS	
	104	of 173
	CONTRACT	
	R-42521	

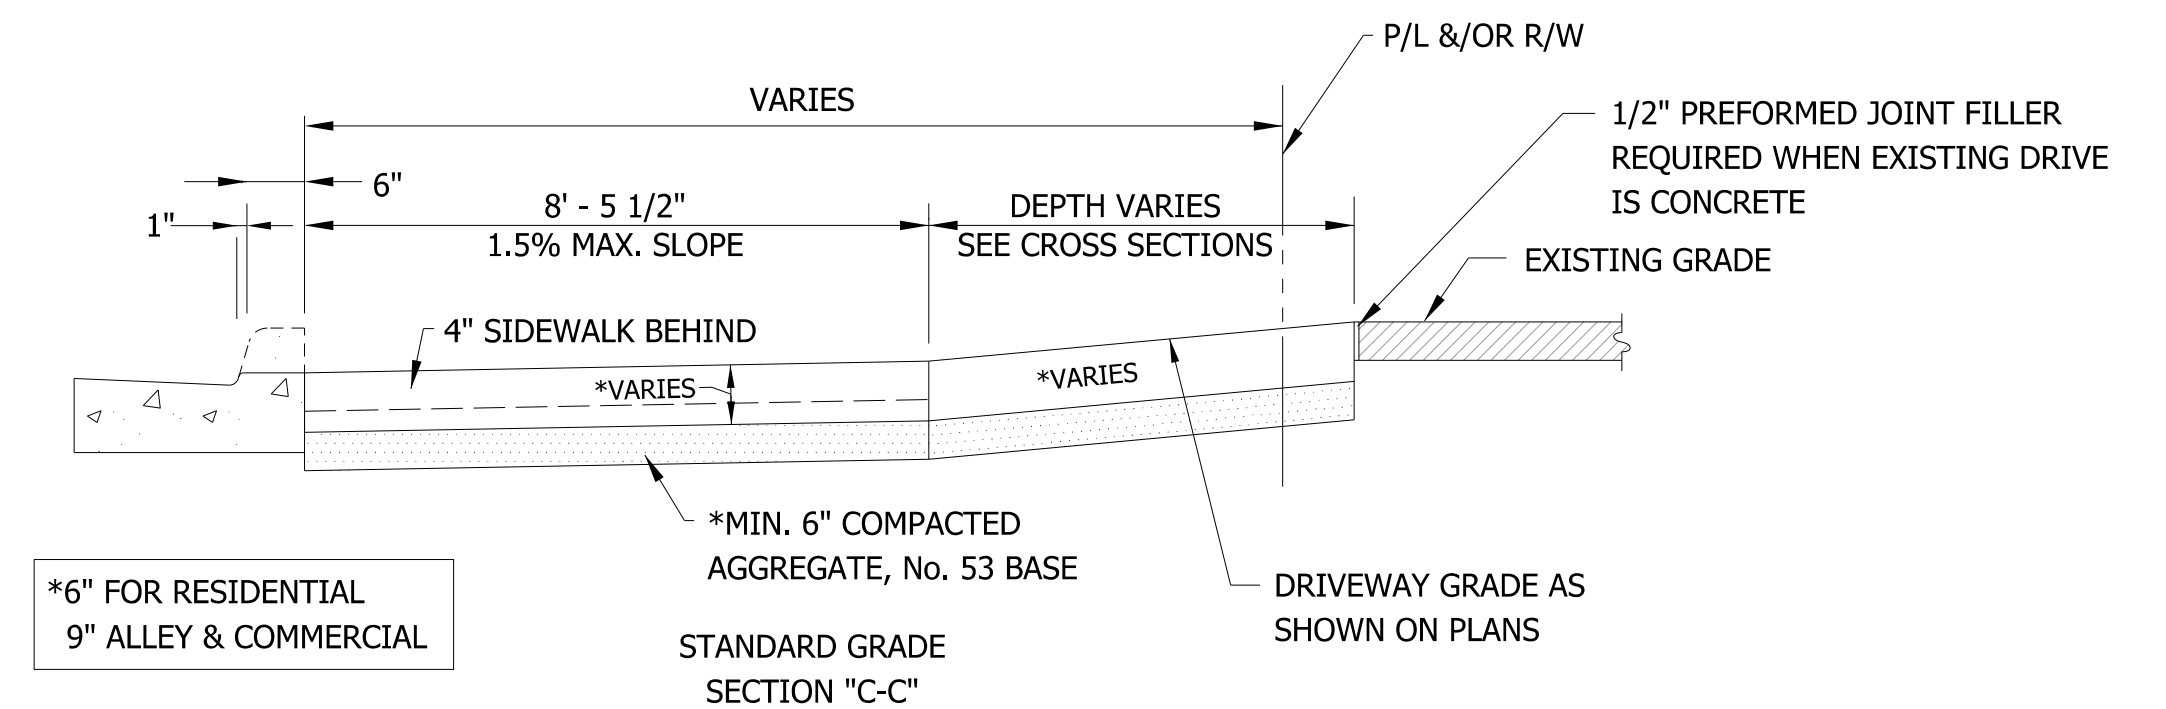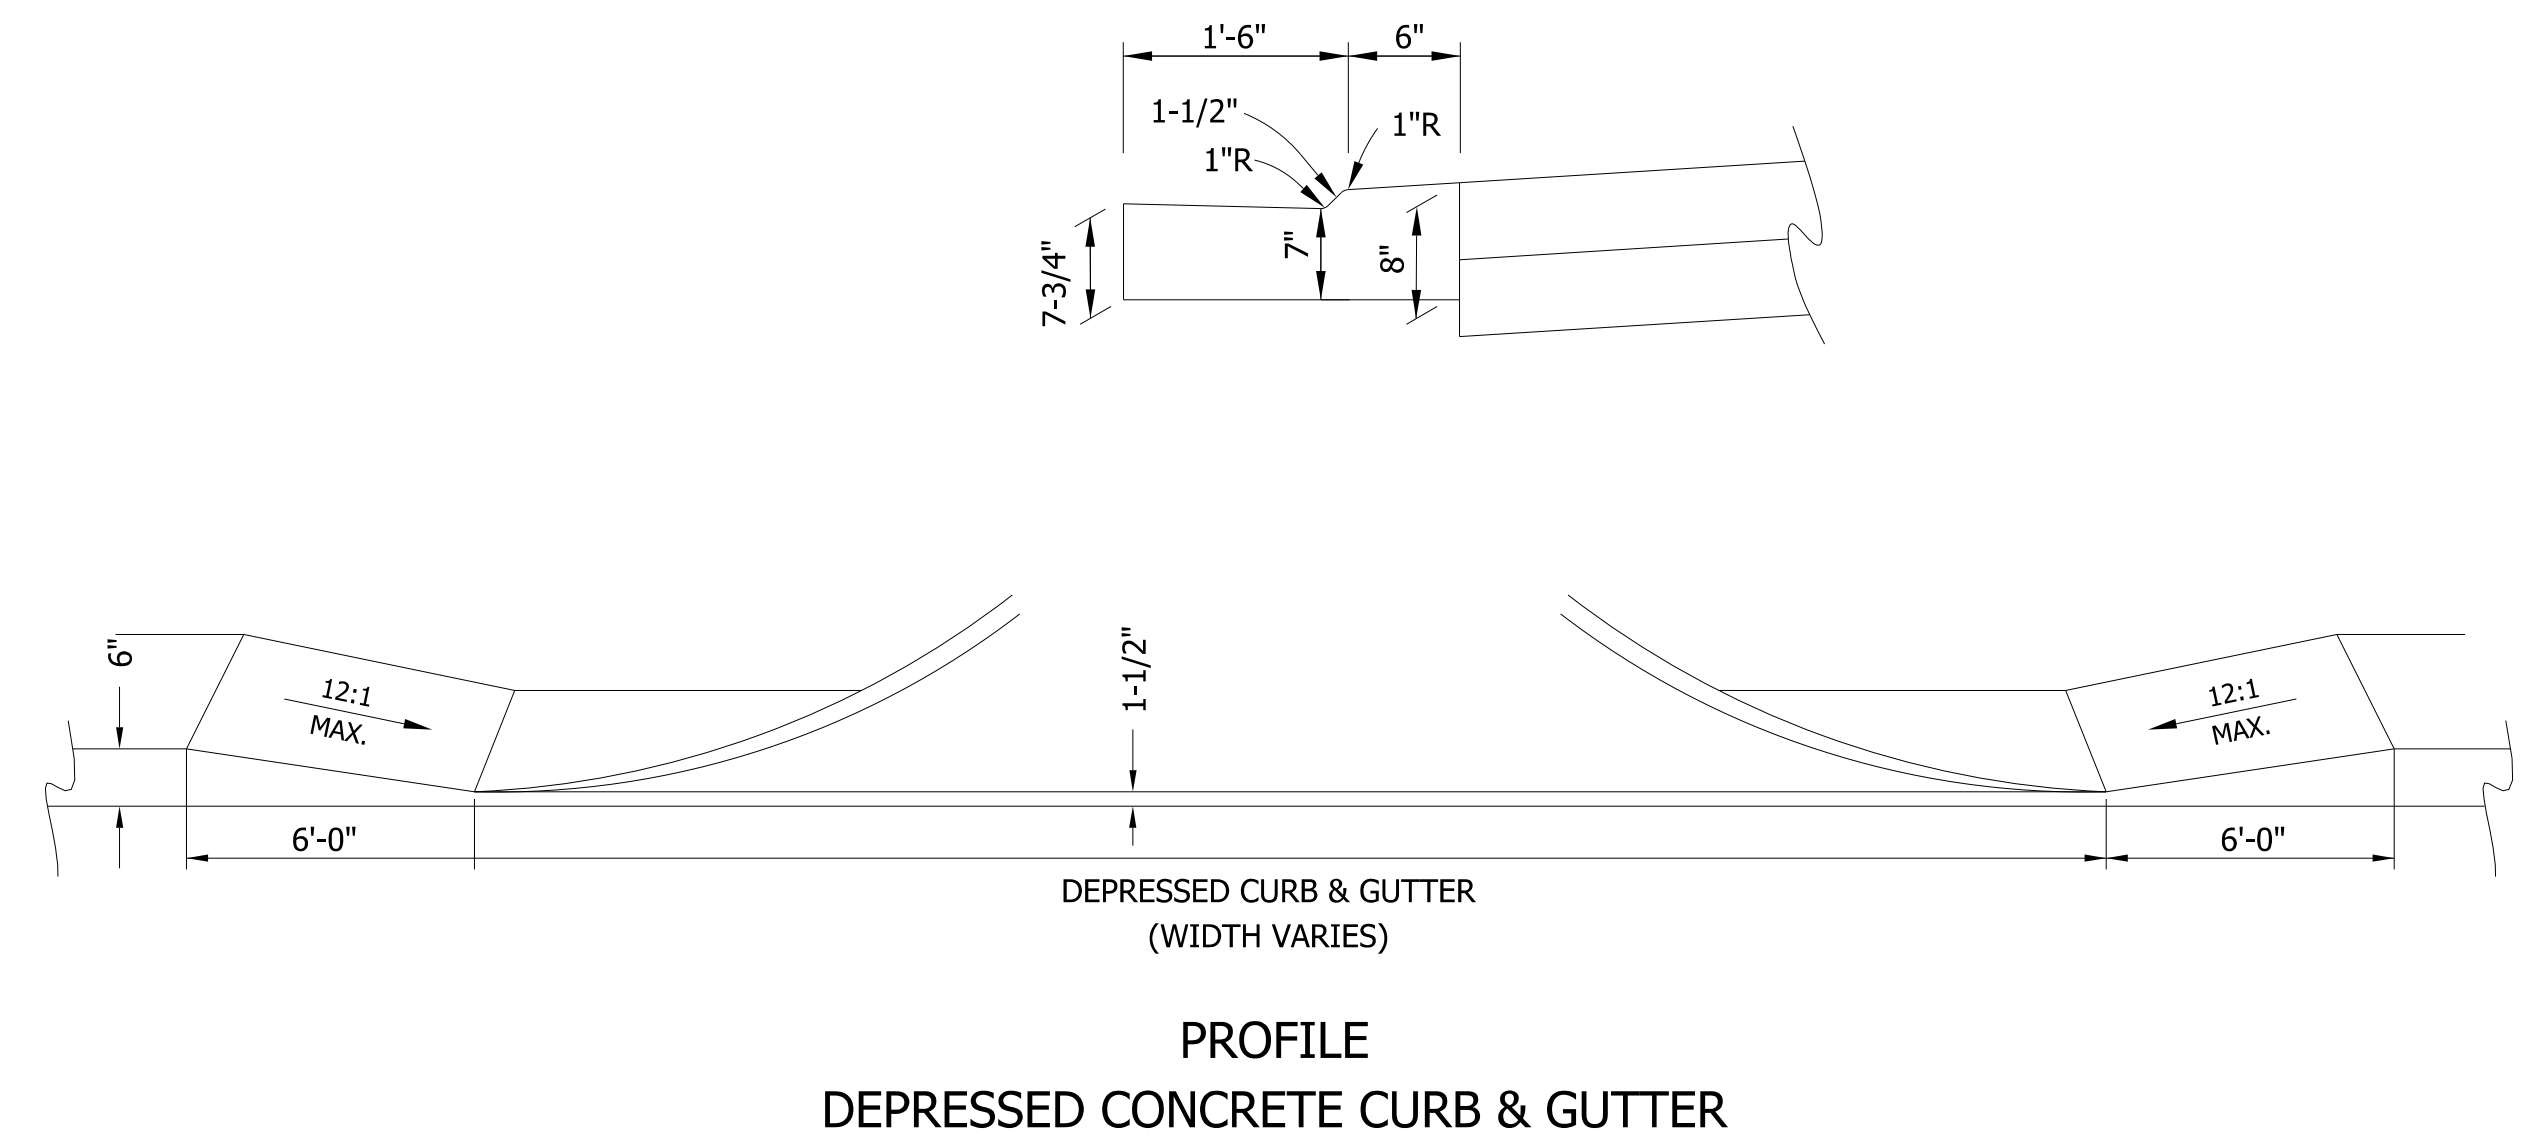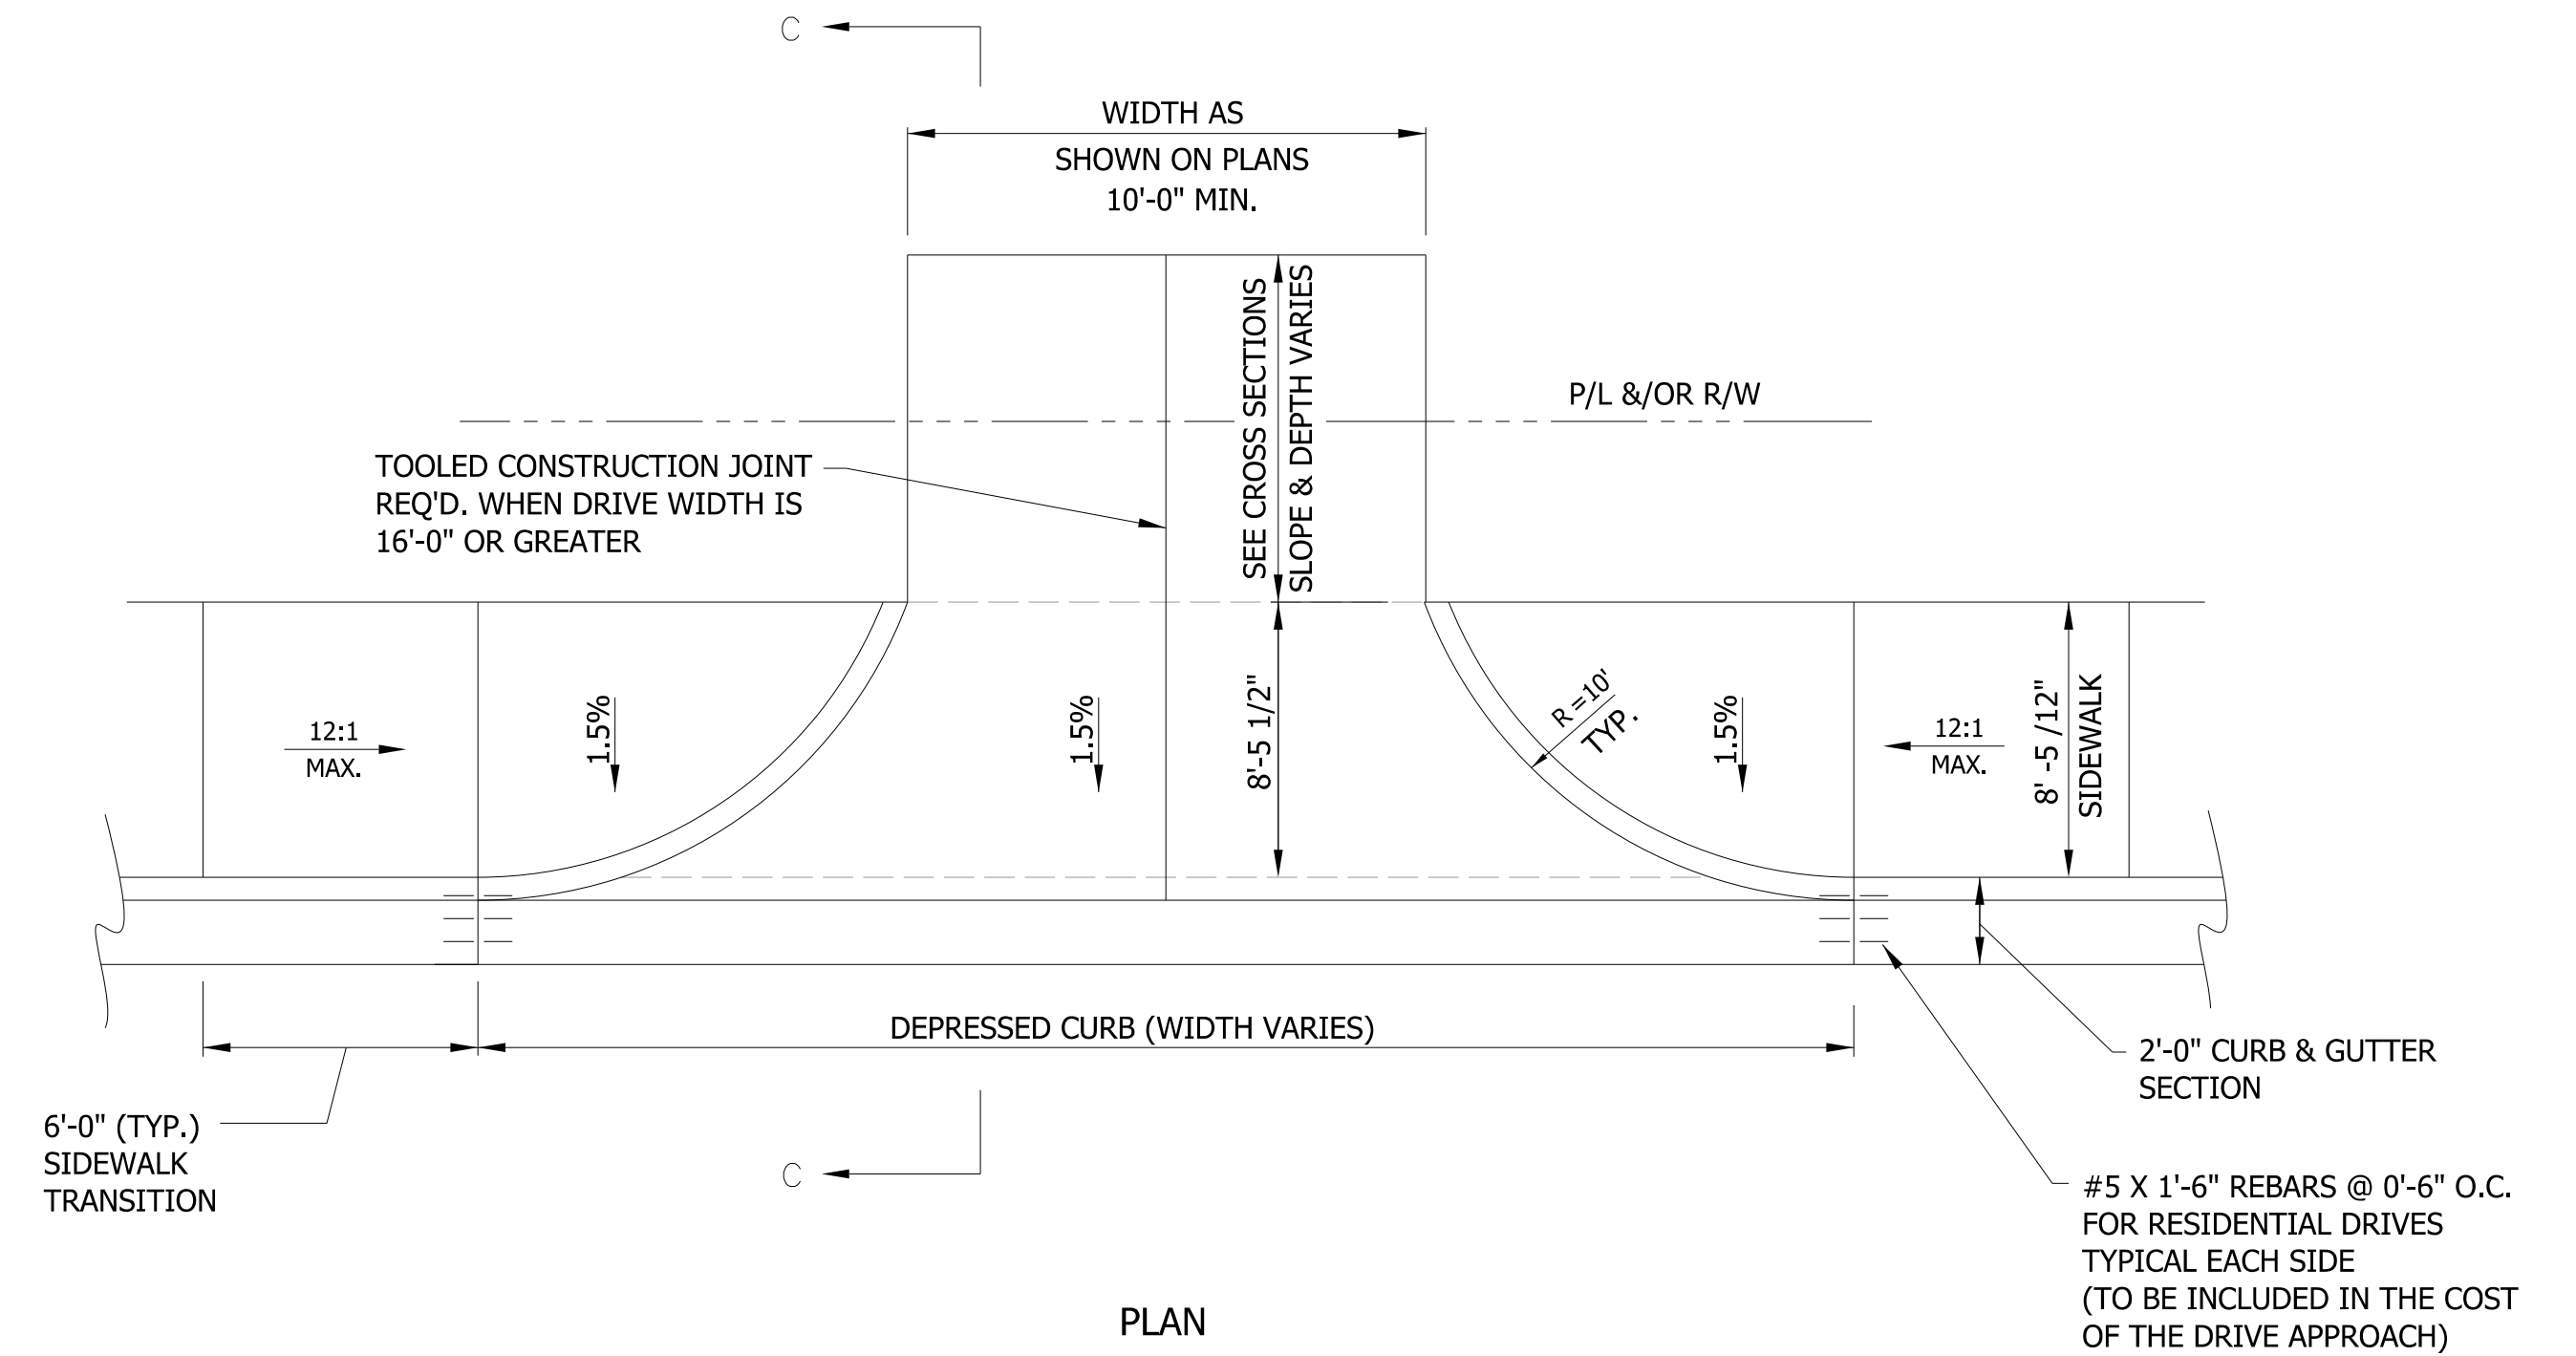

NOT TO SCALE

RECOMMENDED FOR APPROVAL			INDIANA DEPARTMENT OF TRANSPORTATION	HORIZONTAL SCALE	BRIDGE FILE
				AS SHOWN	84-00242
				VERTICAL SCALE	DESIGNATION
					1901781 & 2500983
DESIGNED: KAM	DRAWN: KAM	MISCELLANEOUS DETAILS		SHEETS	
				105	173
CHECKED: DPL	CHECKED: DPL			CONTRACT	
				R-42521	

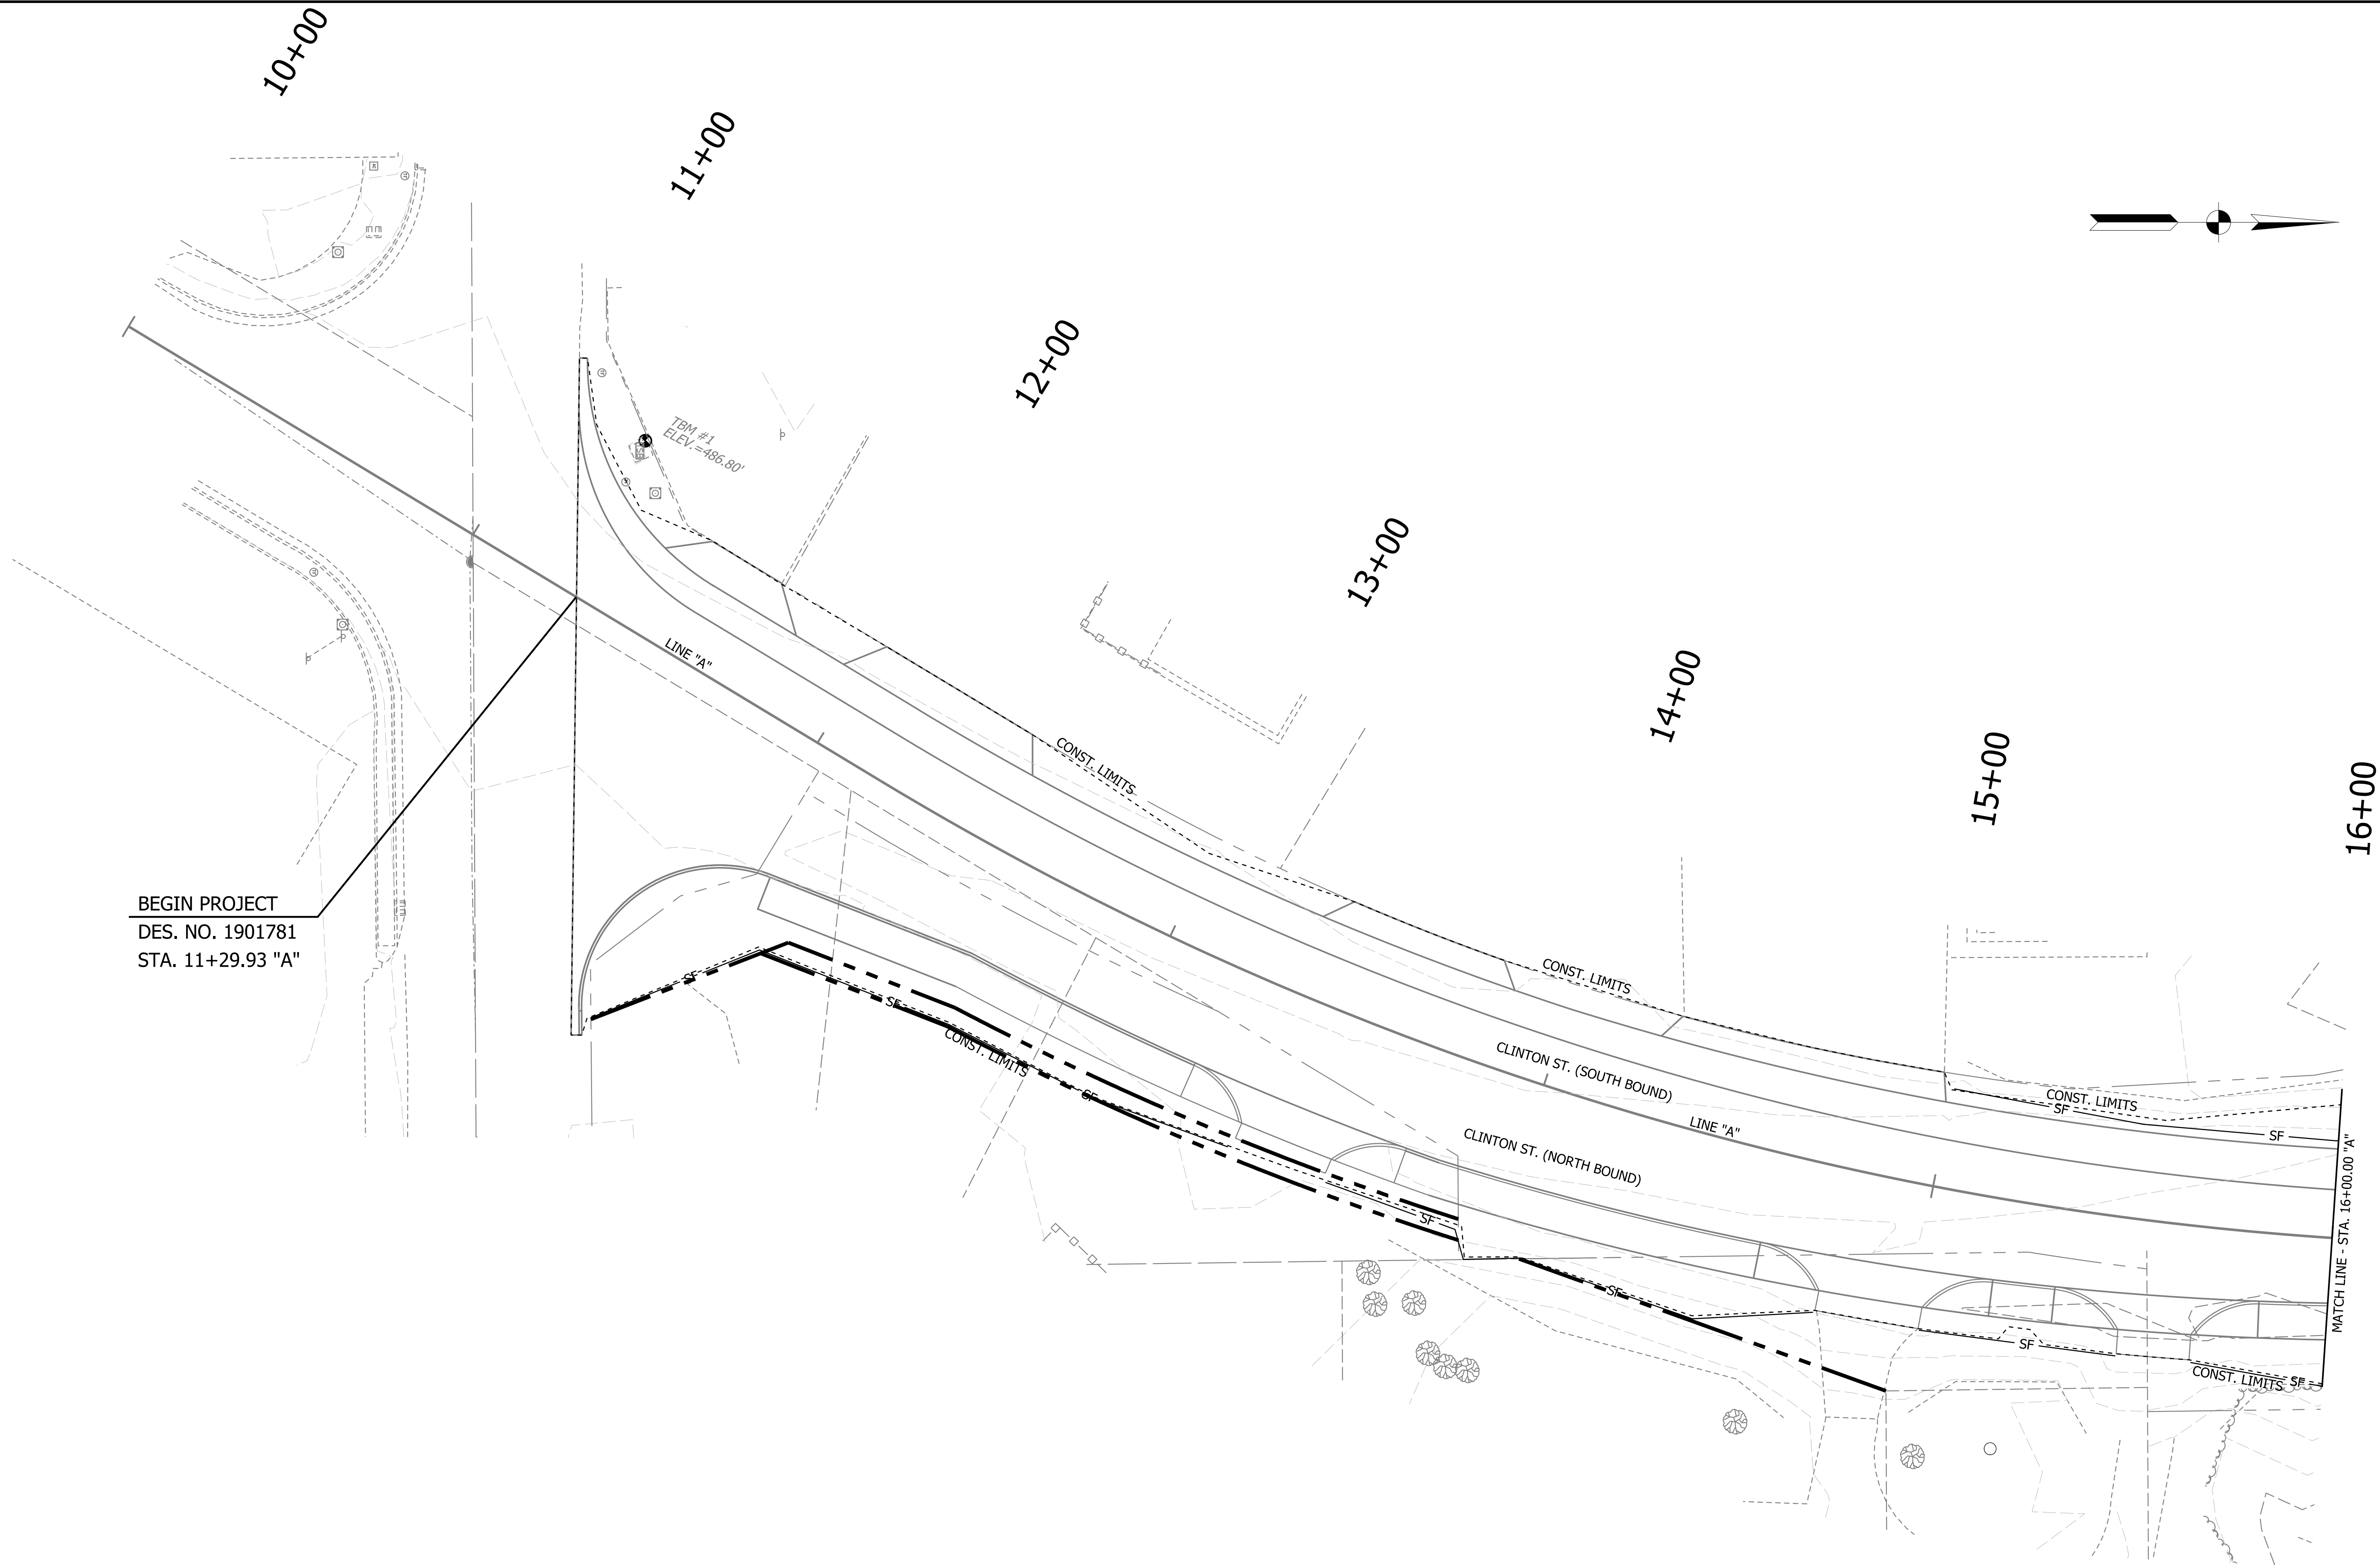

BEGIN PROJECT
DES. NO. 1901781
STA. 11+29.93 "A"

MATCH LINE - STA. 16+00.00 "A"

W:\V\1901781\1901781.dgn
6/25/2025
12:56:23 PM
R-42521



---	500	---	EXISTING CONTOUR LINES		TEMPORARY CHECK DAM, REVETMENT RIPRAP
---	SF	---	TEMPORARY SILT FENCE		TEMPORARY SEDIMENT TRAP
			TEMPORARY INLET PROTECTION		SEED MIXTURE, TYPE U
			TEMPORARY MANHOLE PROTECTION		DITCH LINE (FLOW)

PRELIM.
STG. 3 REVIEW
NOT FOR CONSTRUCTION
06/24/25

RECOMMENDED FOR APPROVAL _____		DESIGN ENGINEER _____		DATE _____	
DESIGNED: _____ KAM		DRAWN: _____ KAM			
CHECKED: _____ DPL		CHECKED: _____ DPL			

INDIANA DEPARTMENT OF TRANSPORTATION	
EROSION CONTROL SHEET STA. 10+00.00 TO 16+00.00 "A"	

HORIZONTAL SCALE 1" = 20'		BRIDGE FILE 84-00242	
VERTICAL SCALE N/A		DESIGNATION 1901781 & 2500983	
		SHEETS 107 of 173	
		CONTRACT R-42521	

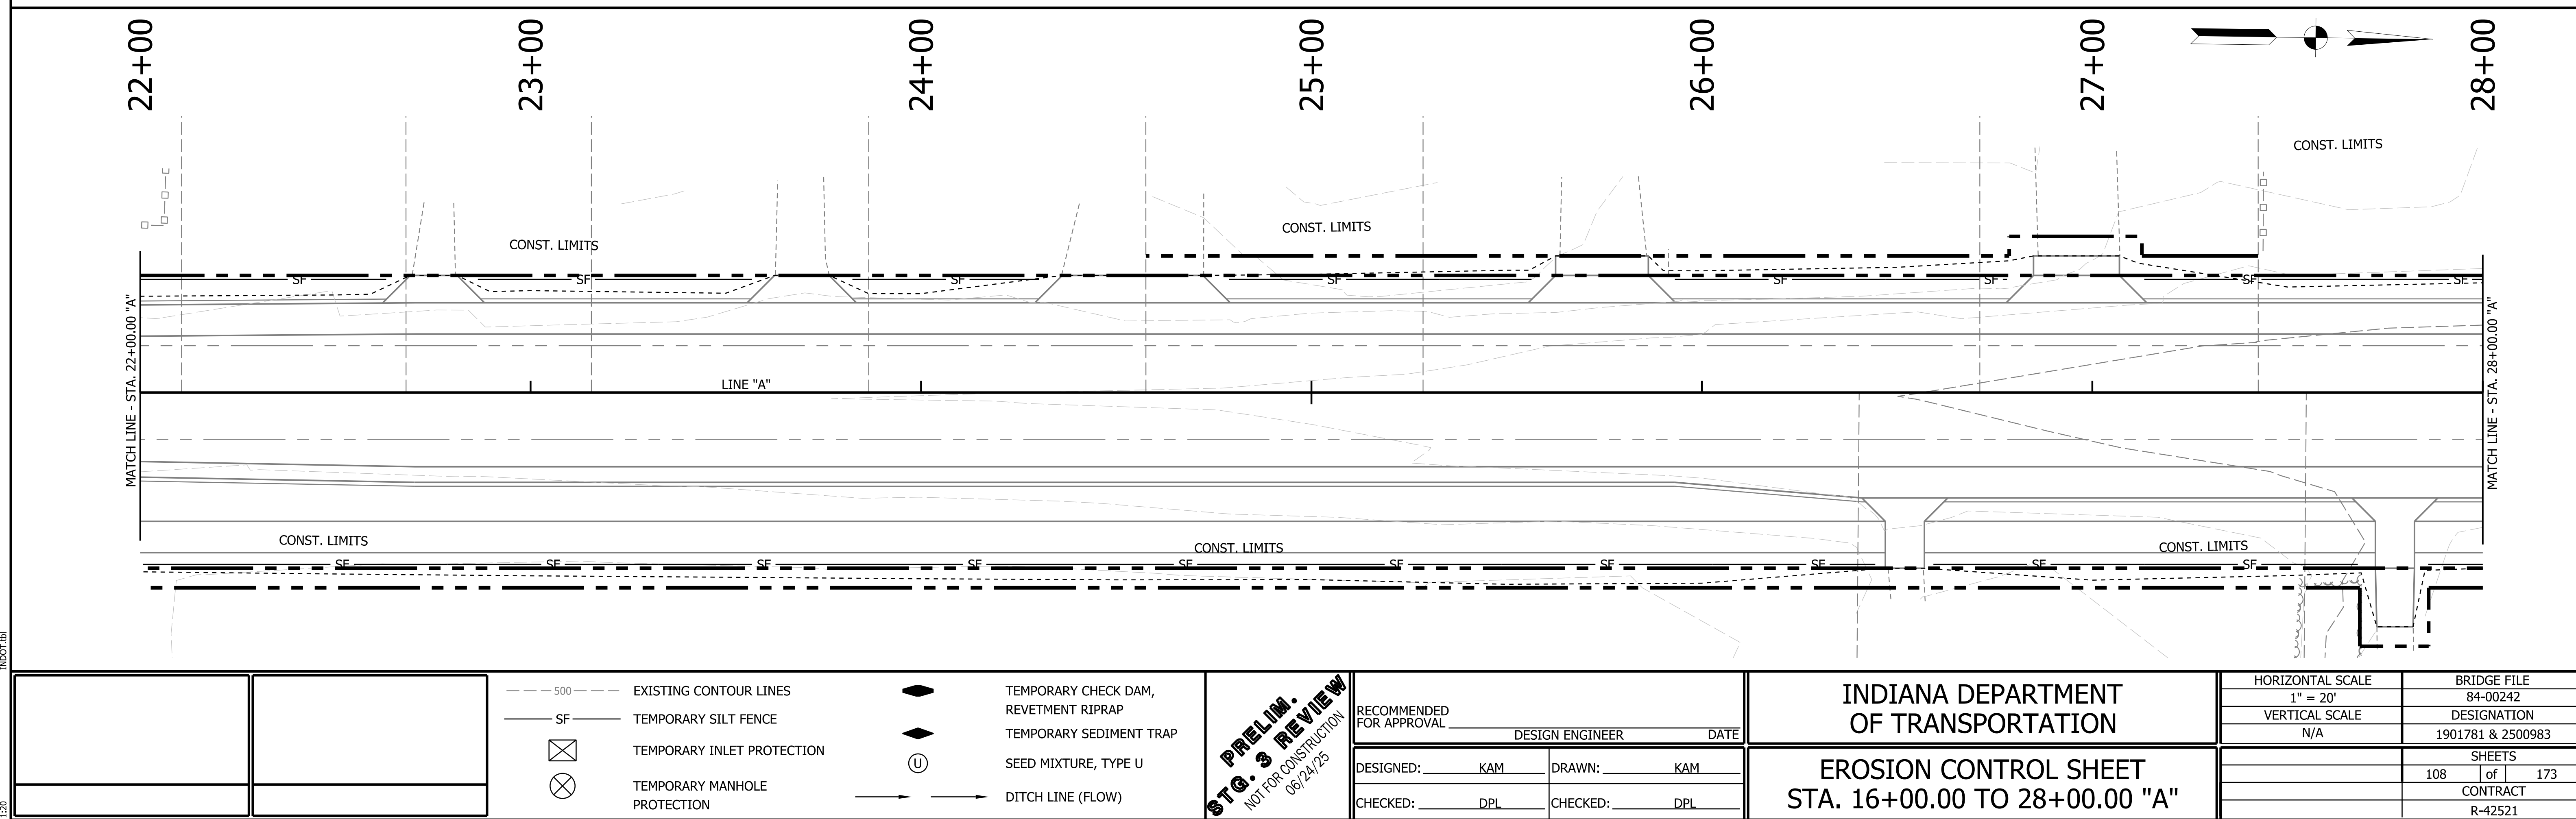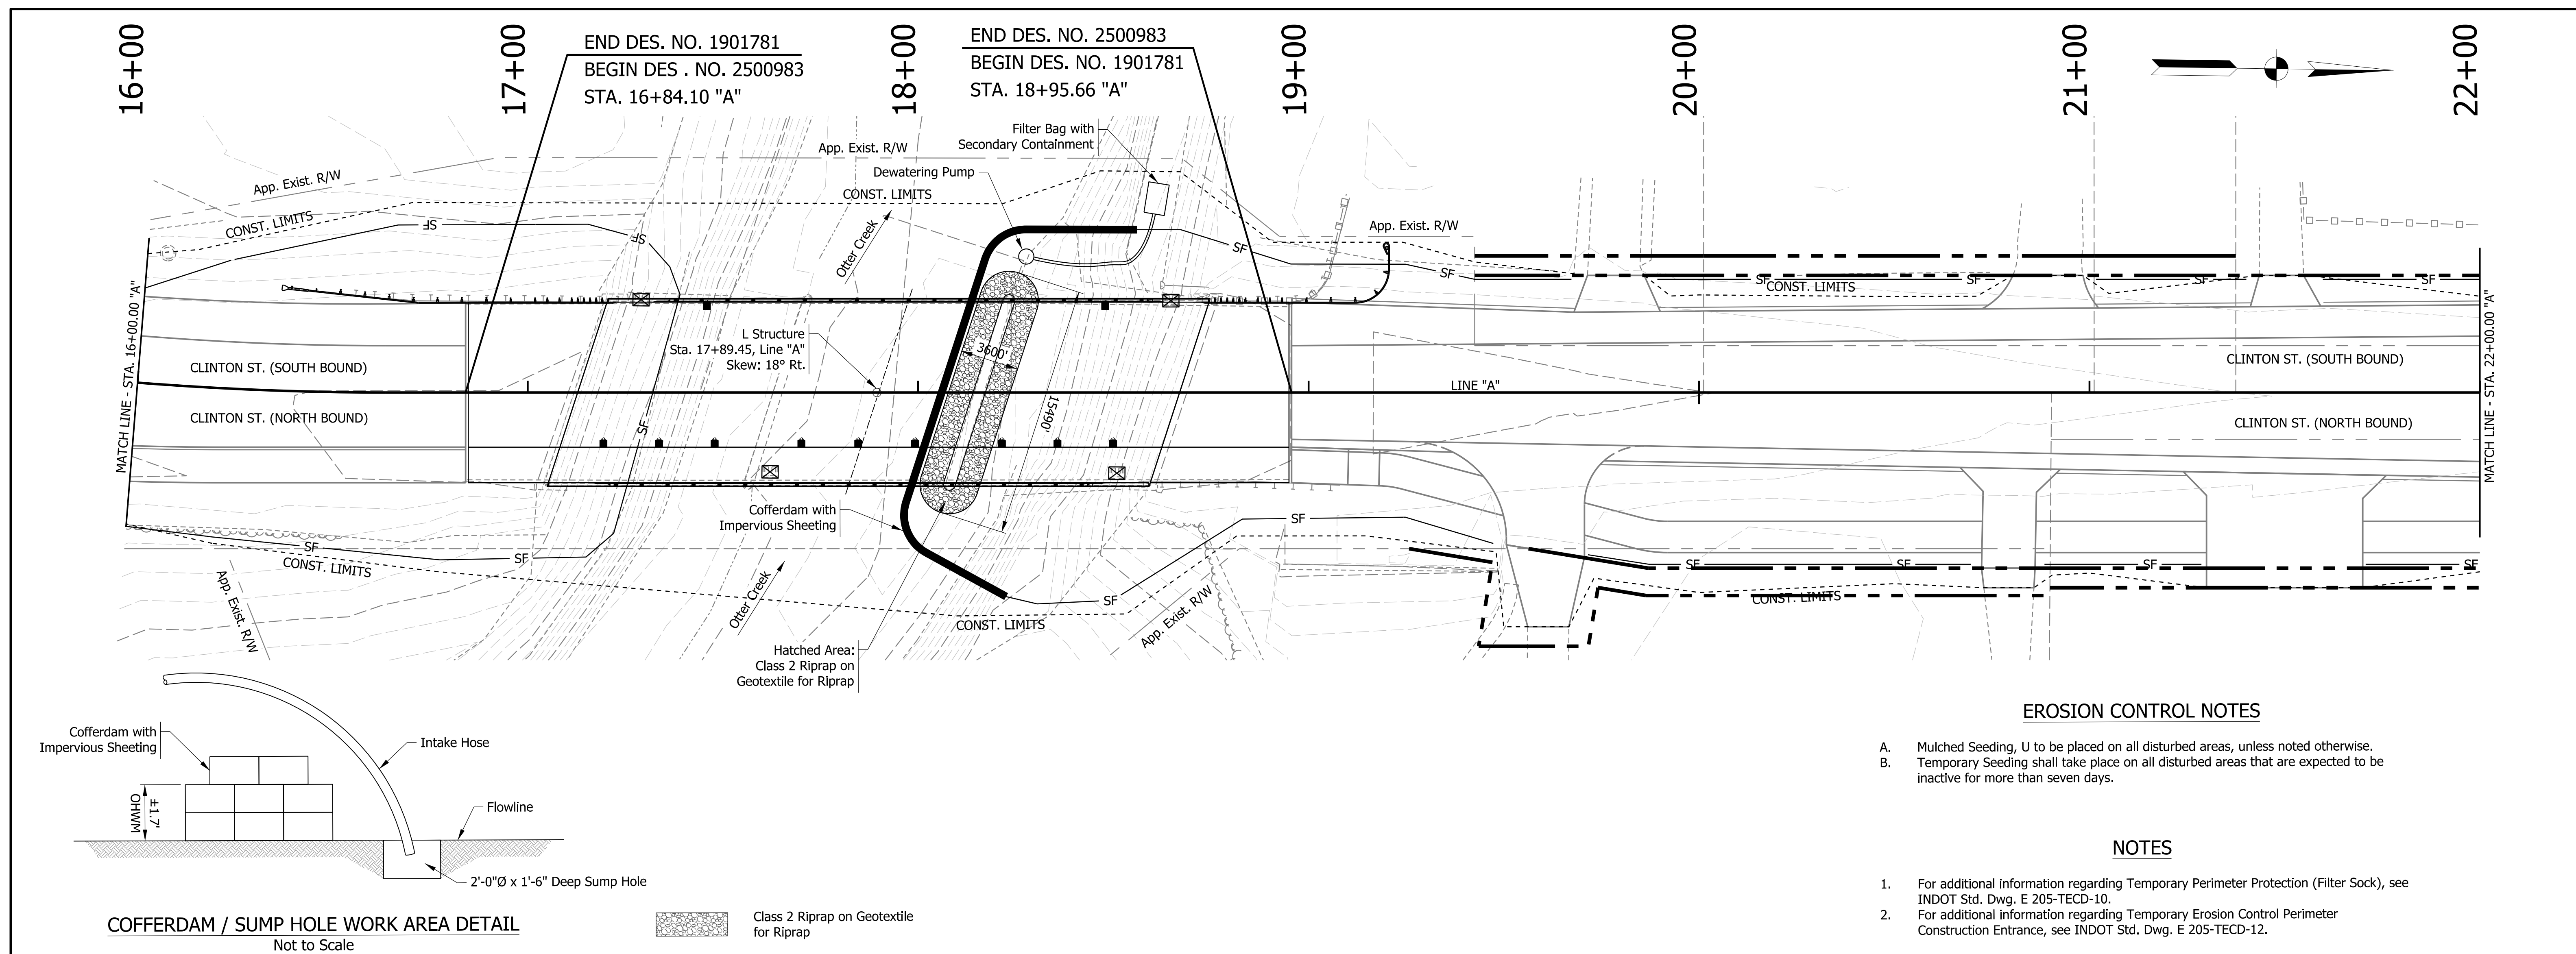

\\V:\616_G:\m\13021-061_V6p_Cr_Civil\616_Plan\Sheet\CD\EC2800-4000.dgn
6/25/2025
12:56:36 PM
RFS:prfmg
NOC:118

---	500	---	EXISTING CONTOUR LINES
---	SF	---	TEMPORARY SILT FENCE
⊠			TEMPORARY INLET PROTECTION
⊗			TEMPORARY MANHOLE PROTECTION
◆			TEMPORARY CHECK DAM, REVETMENT RIPRAP
◆			TEMPORARY SEDIMENT TRAP
⊙			SEED MIXTURE, TYPE U
→			DITCH LINE (FLOW)



PRELIM.
STG. 3 REVIEW
NOT FOR CONSTRUCTION
06/24/25

RECOMMENDED FOR APPROVAL _____		DESIGN ENGINEER _____		DATE _____	
DESIGNED: _____ KAM		DRAWN: _____ KAM			
CHECKED: _____ DPL		CHECKED: _____ DPL			

INDIANA DEPARTMENT
OF TRANSPORTATION

EROSION CONTROL SHEET
STA. 28+00.00 TO 40+00.00 "A"

HORIZONTAL SCALE		BRIDGE FILE	
1" = 20'		84-00242	
VERTICAL SCALE		DESIGNATION	
N/A		1901781 & 2500983	
		SHEETS	
		109 of 173	
		CONTRACT	
		R-42521	

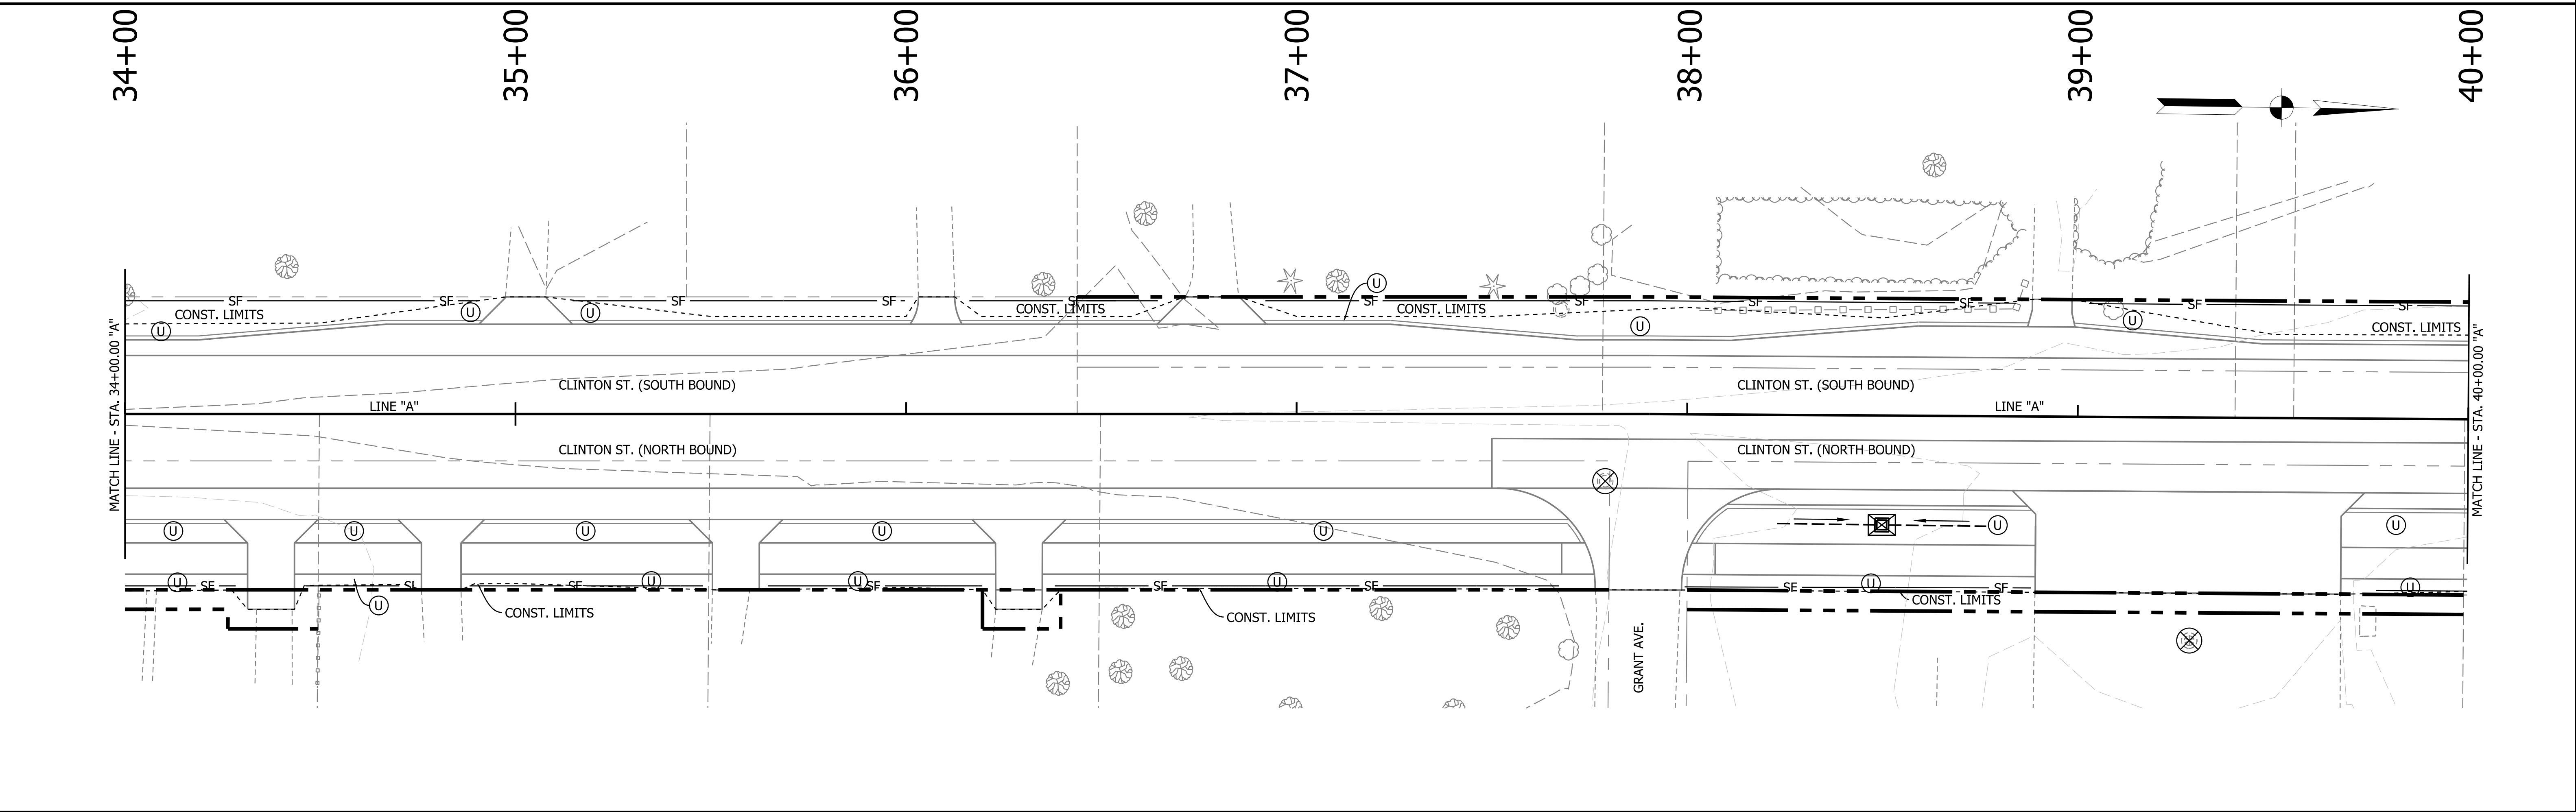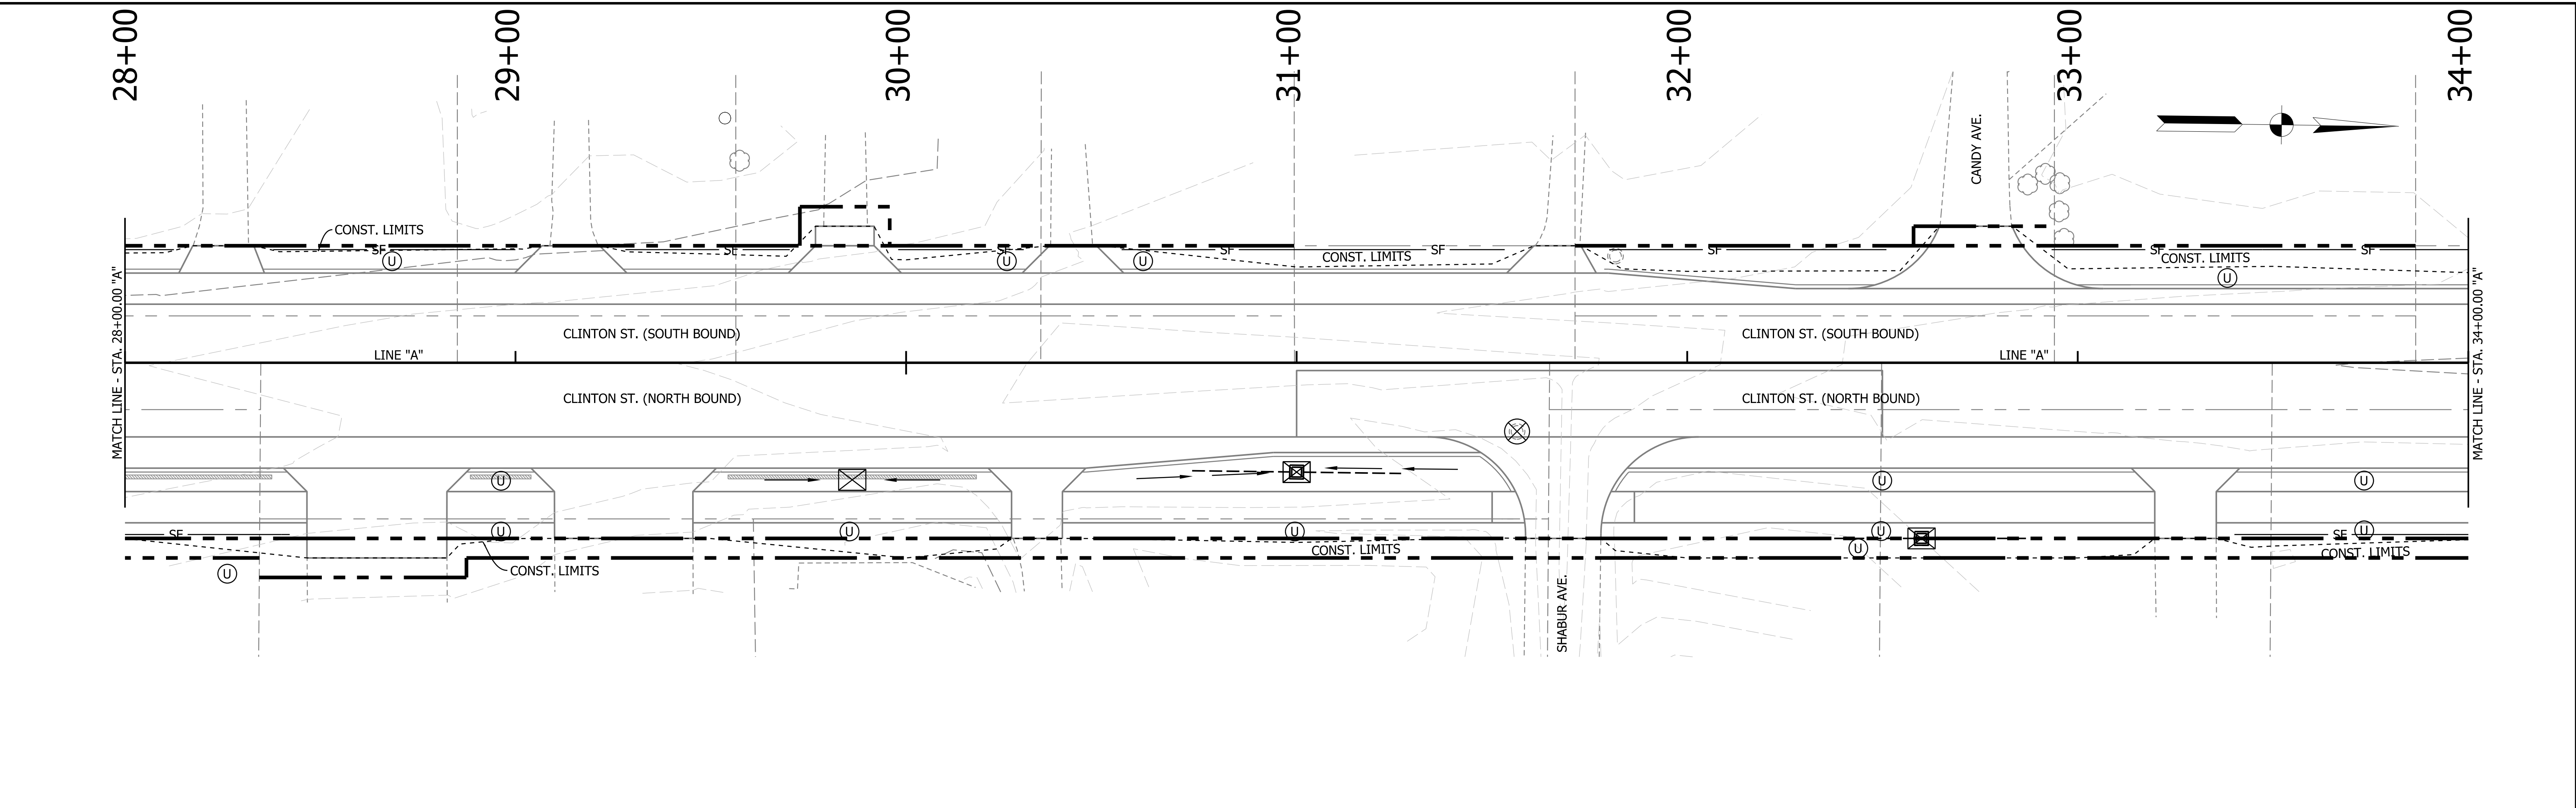

\\V:\616_G:\m\2021-061_V6p_Cr_Civil\616_Plan\Sheet\CD\EC4000-S200A.dgn
6/25/2025
12:56:39 PM
RFS:rfm
RUC:rlb

---	500	---	EXISTING CONTOUR LINES		TEMPORARY CHECK DAM, REVETMENT RIPRAP
---	SF	---	TEMPORARY SILT FENCE		TEMPORARY SEDIMENT TRAP
			TEMPORARY INLET PROTECTION		SEED MIXTURE, TYPE U
			TEMPORARY MANHOLE PROTECTION		DITCH LINE (FLOW)



PRELIM.
STG. 3 REVIEW
NOT FOR CONSTRUCTION
06/24/25

RECOMMENDED FOR APPROVAL _____		DESIGN ENGINEER _____		DATE _____	
DESIGNED: _____ KAM		DRAWN: _____ KAM			
CHECKED: _____ DPL		CHECKED: _____ DPL			

INDIANA DEPARTMENT
OF TRANSPORTATION

EROSION CONTROL SHEET
STA. 40+00.00 TO 52+00.00 "A"

HORIZONTAL SCALE	BRIDGE FILE	
1" = 20'	84-00242	
VERTICAL SCALE	DESIGNATION	
N/A	1901781 & 2500983	
	SHEETS	
	110	of 173
	CONTRACT	
	R-42521	

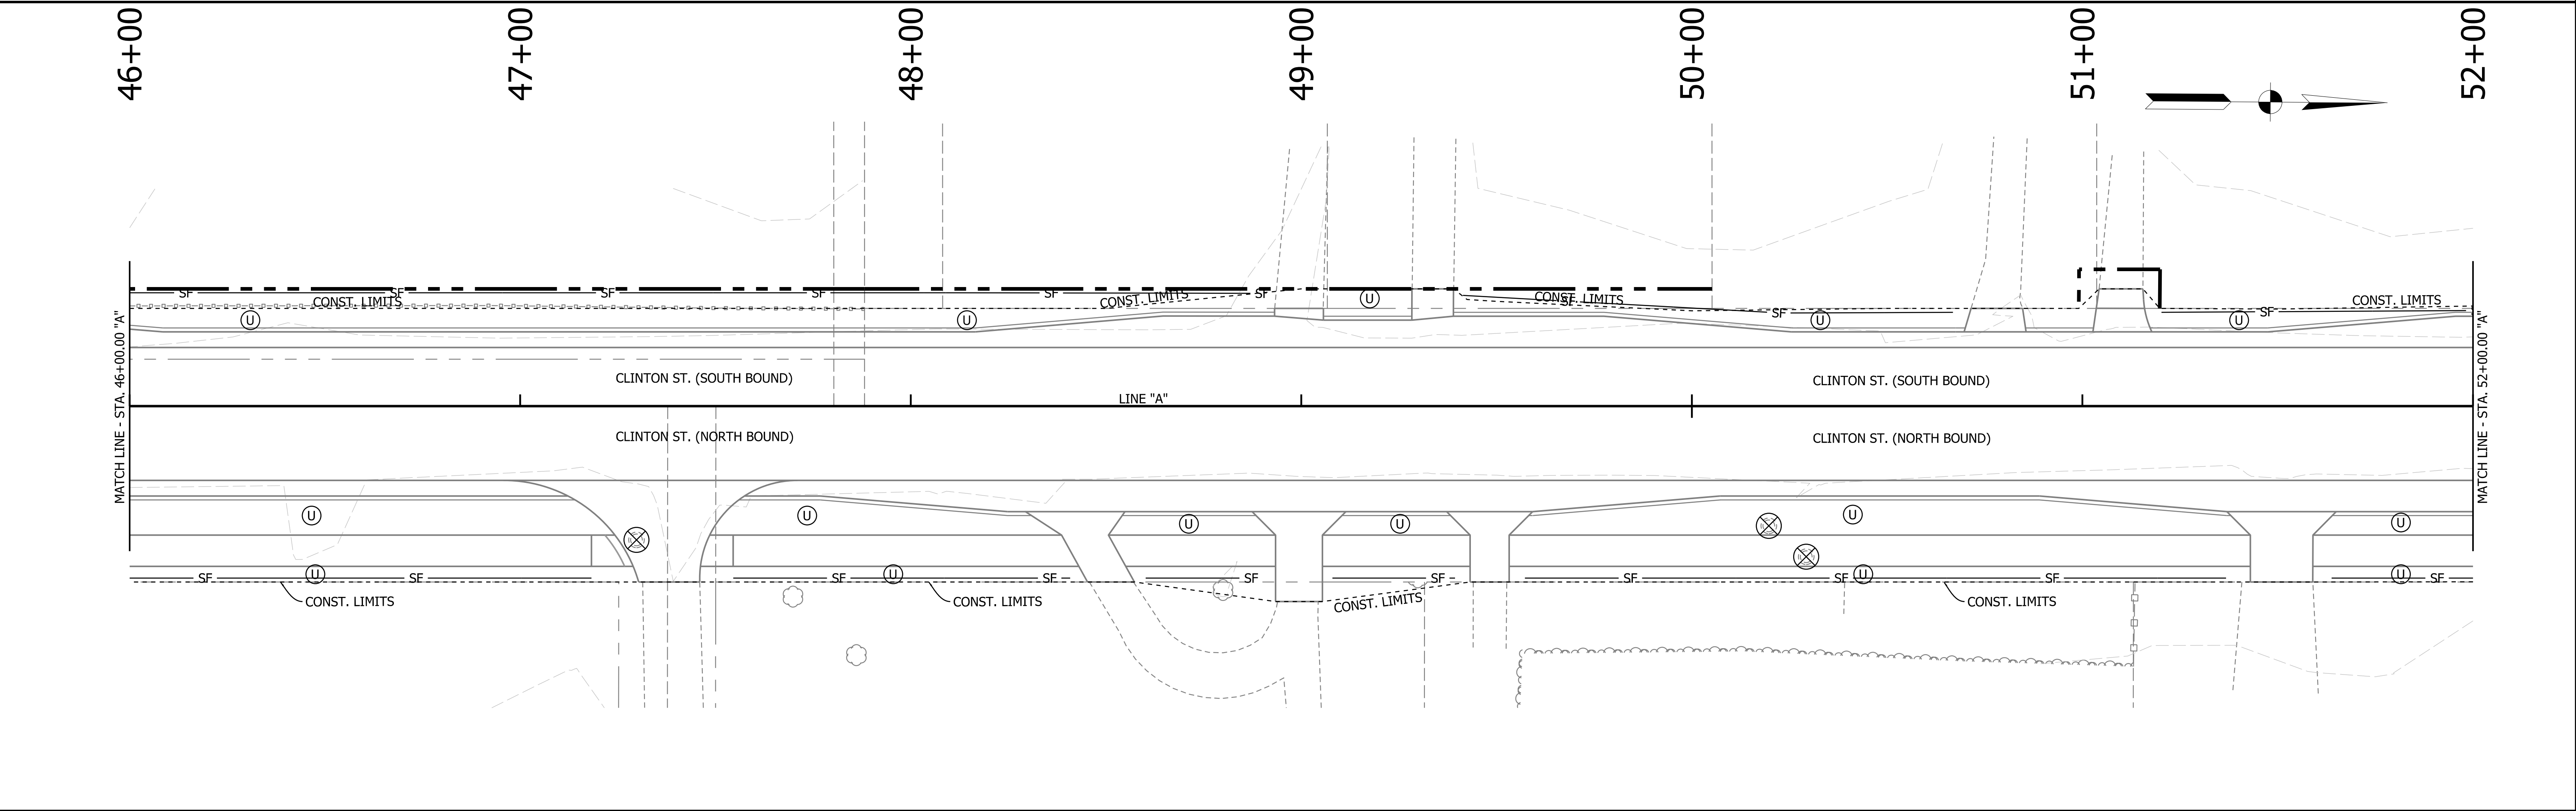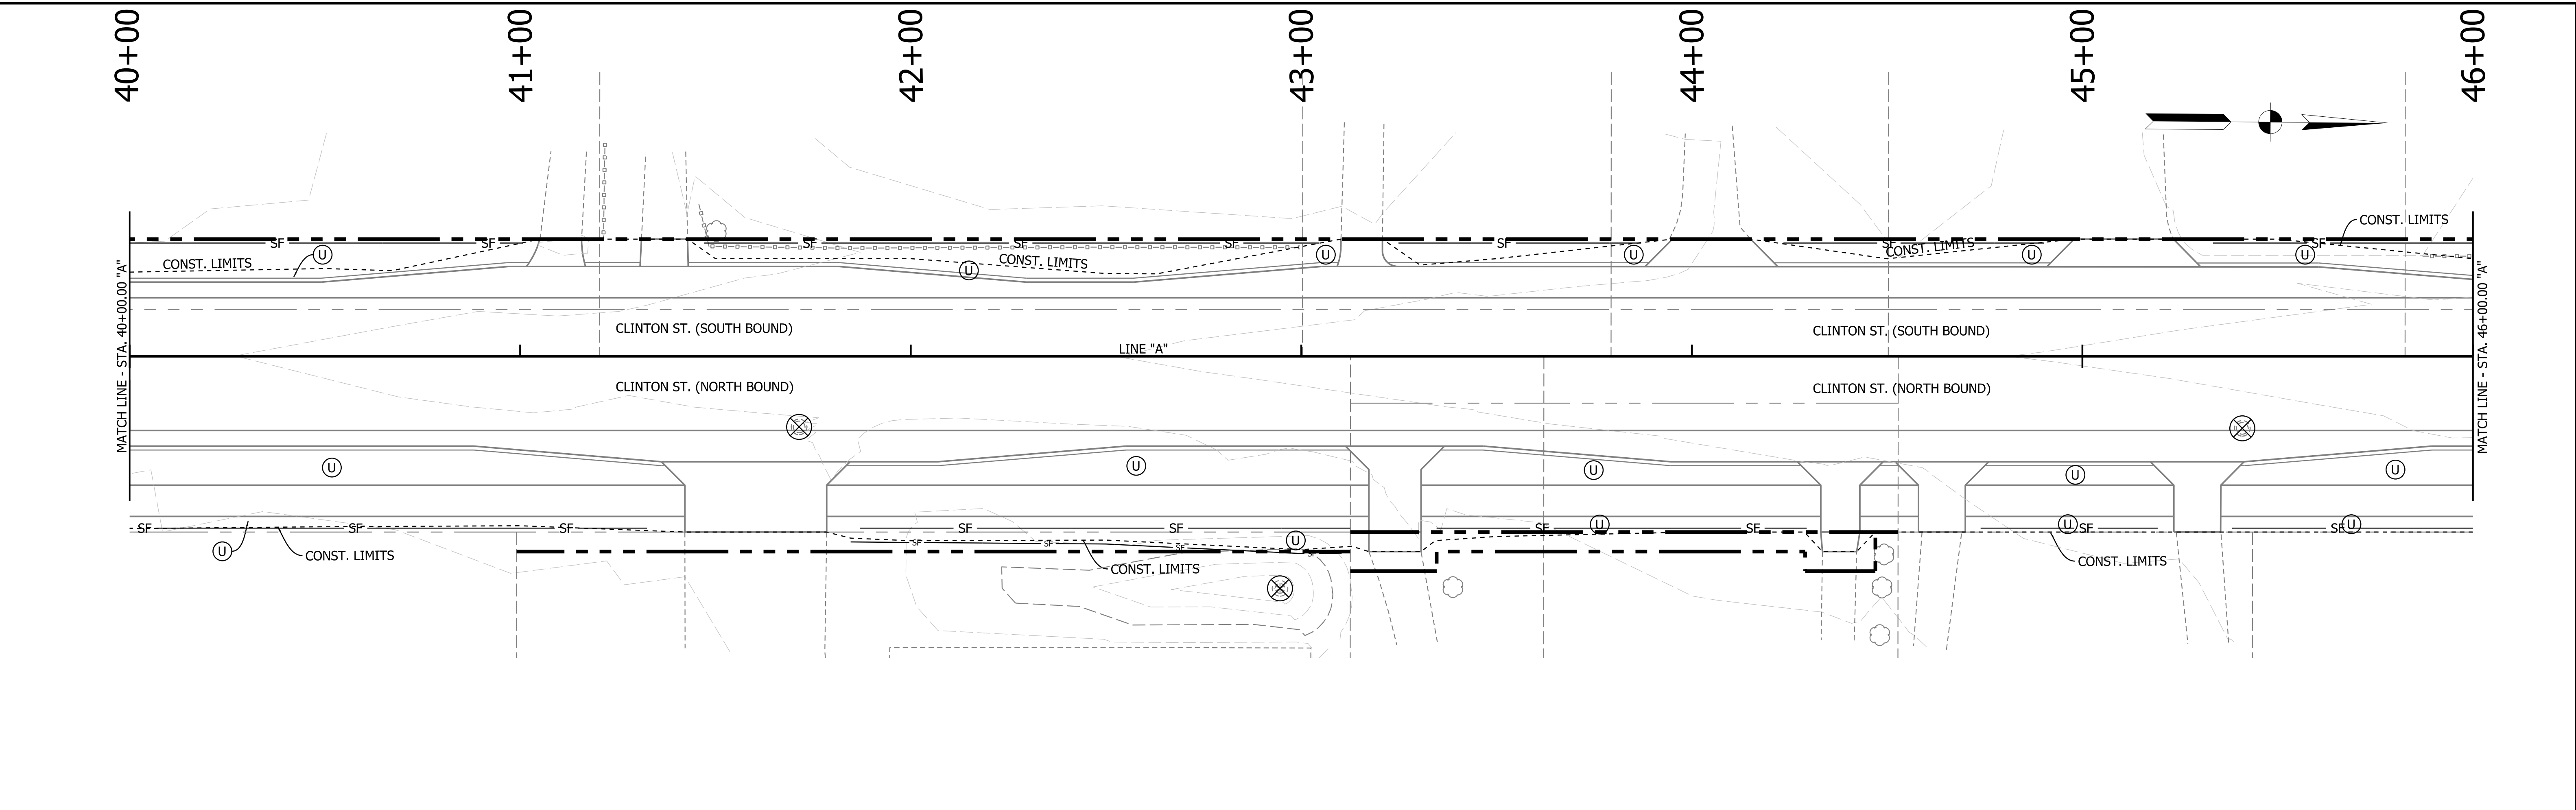

\\V:\616_G\m\13021-061_V6p_Cr_Civil\616-061\Sheet\CA01\EC5200-6400.dgn
6/25/2025
12:56:41 PM
RFS:grg
NOCT:188

---	500	---	EXISTING CONTOUR LINES	◆	TEMPORARY CHECK DAM, REVTMENT RIPRAP
---	SF	---	TEMPORARY SILT FENCE	◆	TEMPORARY SEDIMENT TRAP
⊠			TEMPORARY INLET PROTECTION	⊙	SEED MIXTURE, TYPE U
⊗			TEMPORARY MANHOLE PROTECTION	→	DITCH LINE (FLOW)



PRELIM.
STG. 3 REVIEW
NOT FOR CONSTRUCTION
06/24/25

RECOMMENDED FOR APPROVAL _____		DESIGN ENGINEER _____		DATE _____	
DESIGNED: _____	KAM	DRAWN: _____	KAM		
CHECKED: _____	DPL	CHECKED: _____	DPL		

INDIANA DEPARTMENT
OF TRANSPORTATION

EROSION CONTROL SHEET
STA. 52+00.00 TO 64+00.00 "A"

HORIZONTAL SCALE 1" = 20'		BRIDGE FILE 84-00242	
VERTICAL SCALE N/A		DESIGNATION 1901781 & 2500983	
		SHEETS 111 of 173	
		CONTRACT R-42521	

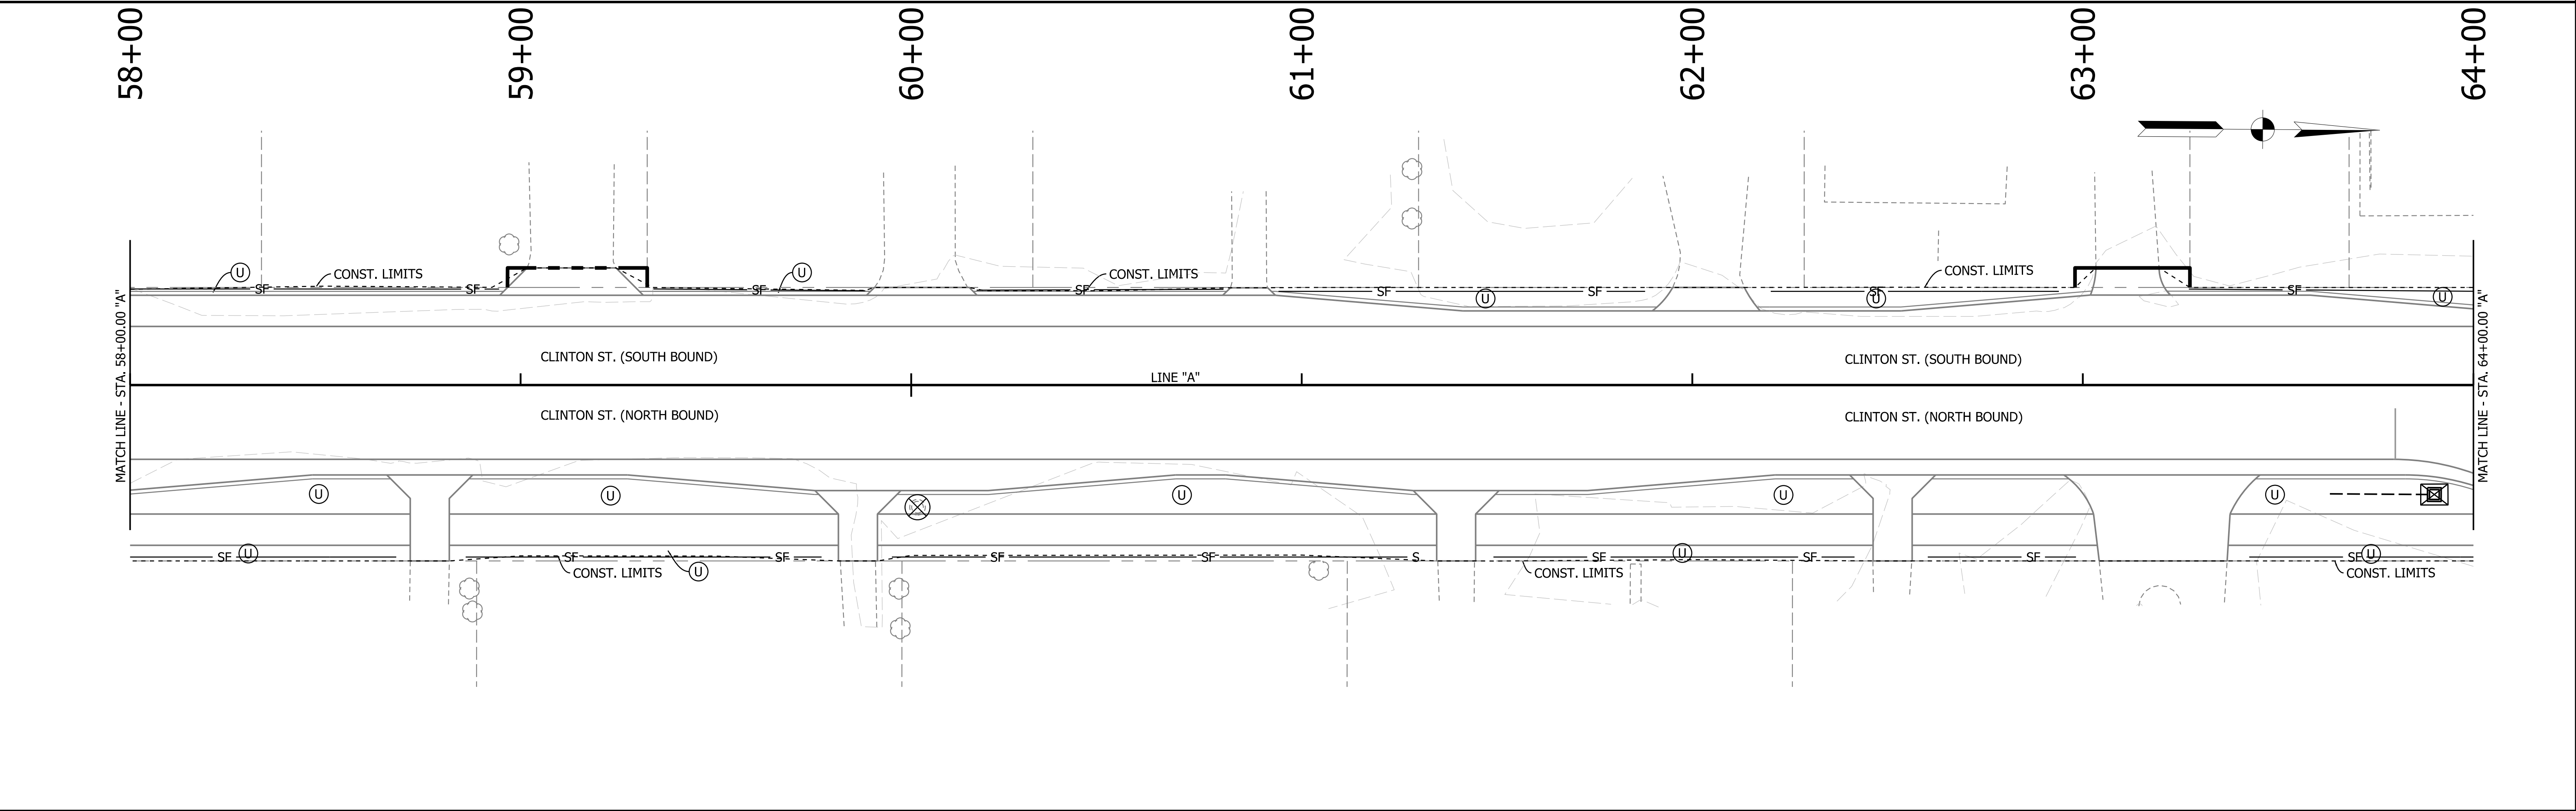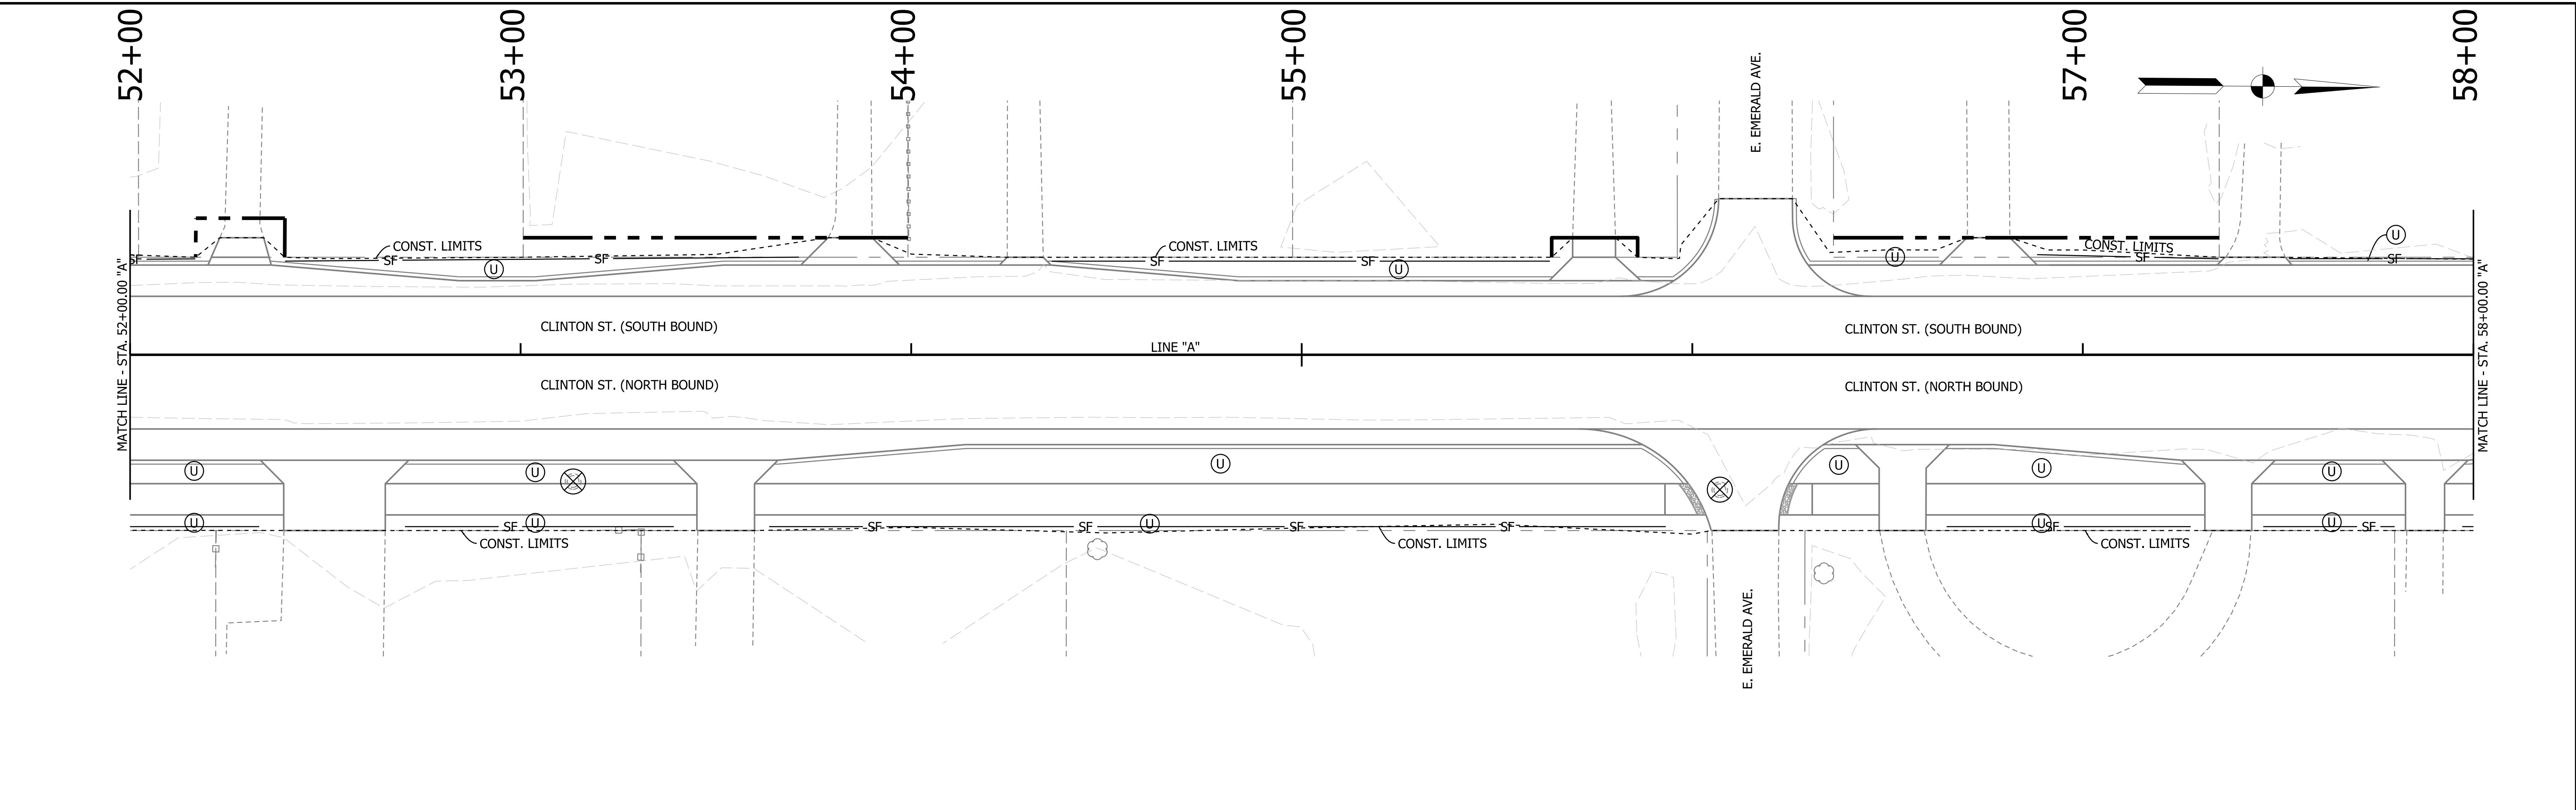

\\V:\64-00-00\2021-051 V6p Co- Client: P&S\sheet\CD\EC5400-5800A.dgn
6/25/2025
12:56:43 PM
RFS:prg
NOV 13 2024

---	500	---	EXISTING CONTOUR LINES		TEMPORARY CHECK DAM, REVTMENT RIPRAP
---	SF	---	TEMPORARY SILT FENCE		TEMPORARY SEDIMENT TRAP
			TEMPORARY INLET PROTECTION		SEED MIXTURE, TYPE U
			TEMPORARY MANHOLE PROTECTION		DITCH LINE (FLOW)

PRELIM.
STG. 3 REVIEW
NOT FOR CONSTRUCTION
06/24/25


RECOMMENDED FOR APPROVAL _____	DESIGN ENGINEER _____	DATE _____
DESIGNED: _____ KAM	DRAWN: _____ KAM	
CHECKED: _____ DPL	CHECKED: _____ DPL	

INDIANA DEPARTMENT
OF TRANSPORTATION


EROSION CONTROL SHEET
STA. 64+00.00 TO 70+15.22 "A"

HORIZONTAL SCALE 1" = 20'	BRIDGE FILE 84-00242
VERTICAL SCALE N/A	DESIGNATION 1901781 & 2500983
	SHEETS 112 of 173
	CONTRACT R-42521



64+00 65+00 66+00 67+00 68+00 69+00 70+00

 

END PROJECT
DES. NO. 1901781
STA. 70+15.22 "A"

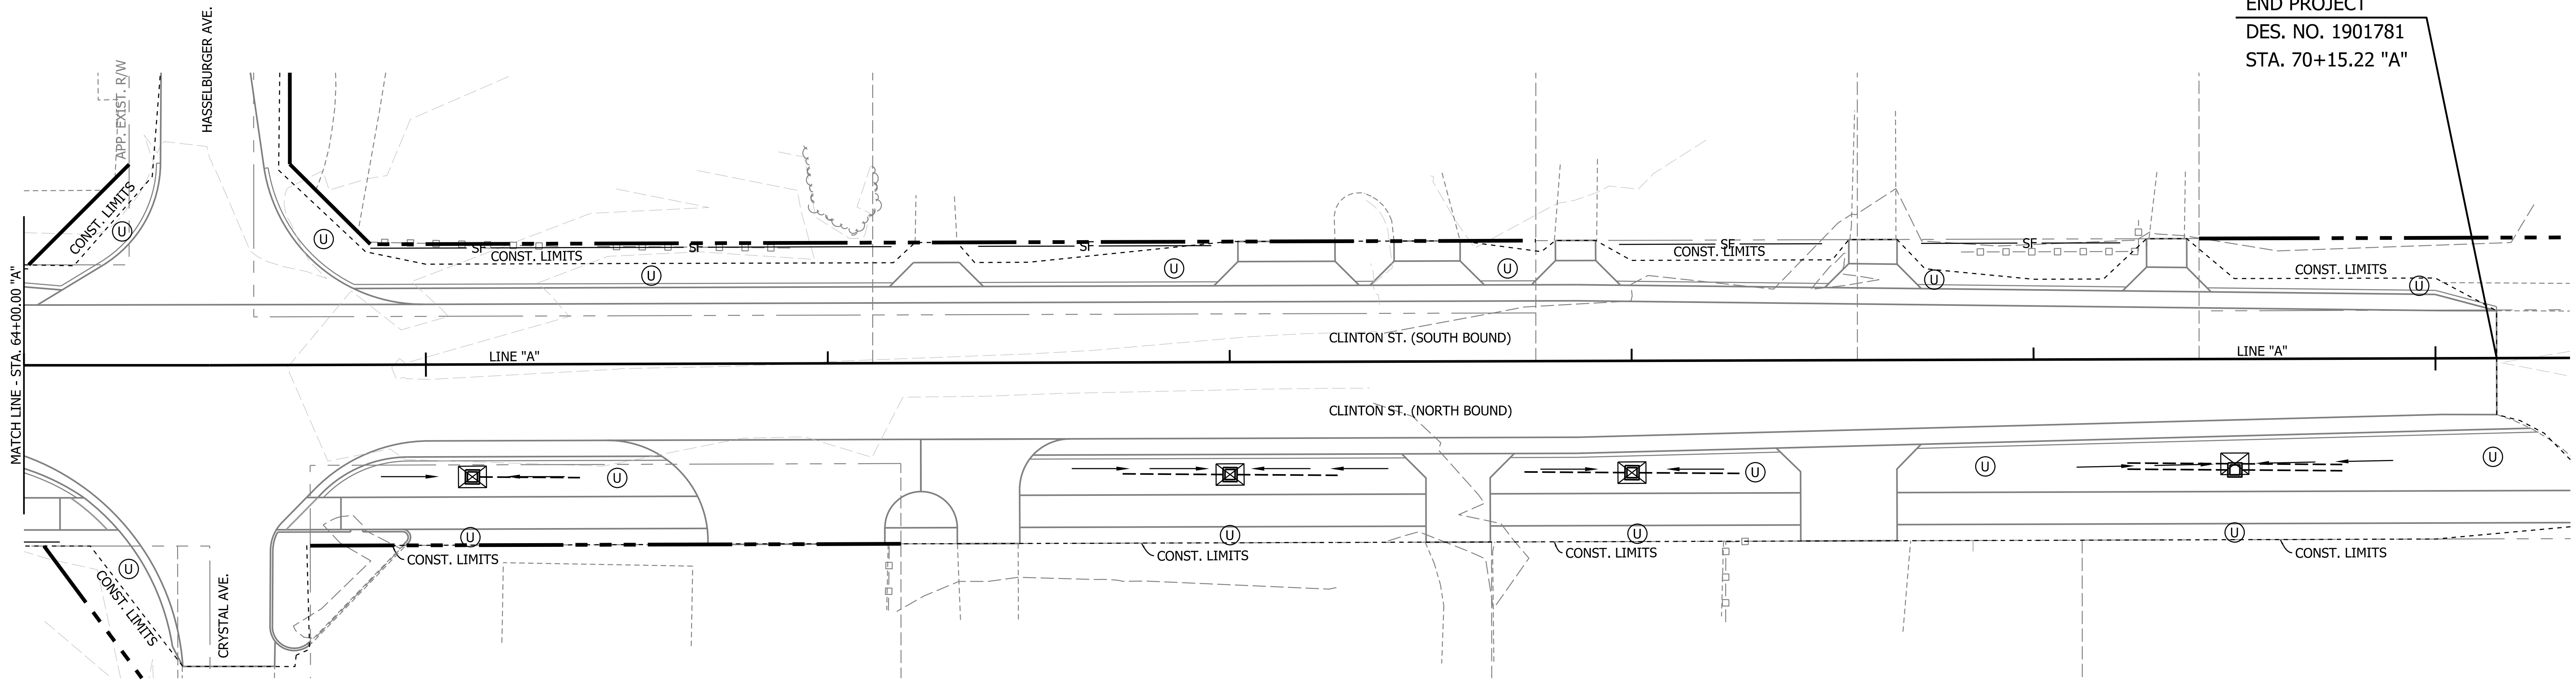

\\V:\GIS\GIS\2021\0611_Vigo_Co_Clarke_P&S\Sheet\CLD\Plan\2800-4000A.dgn
6/25/2025
12:37:00 PM
RUC:JTB

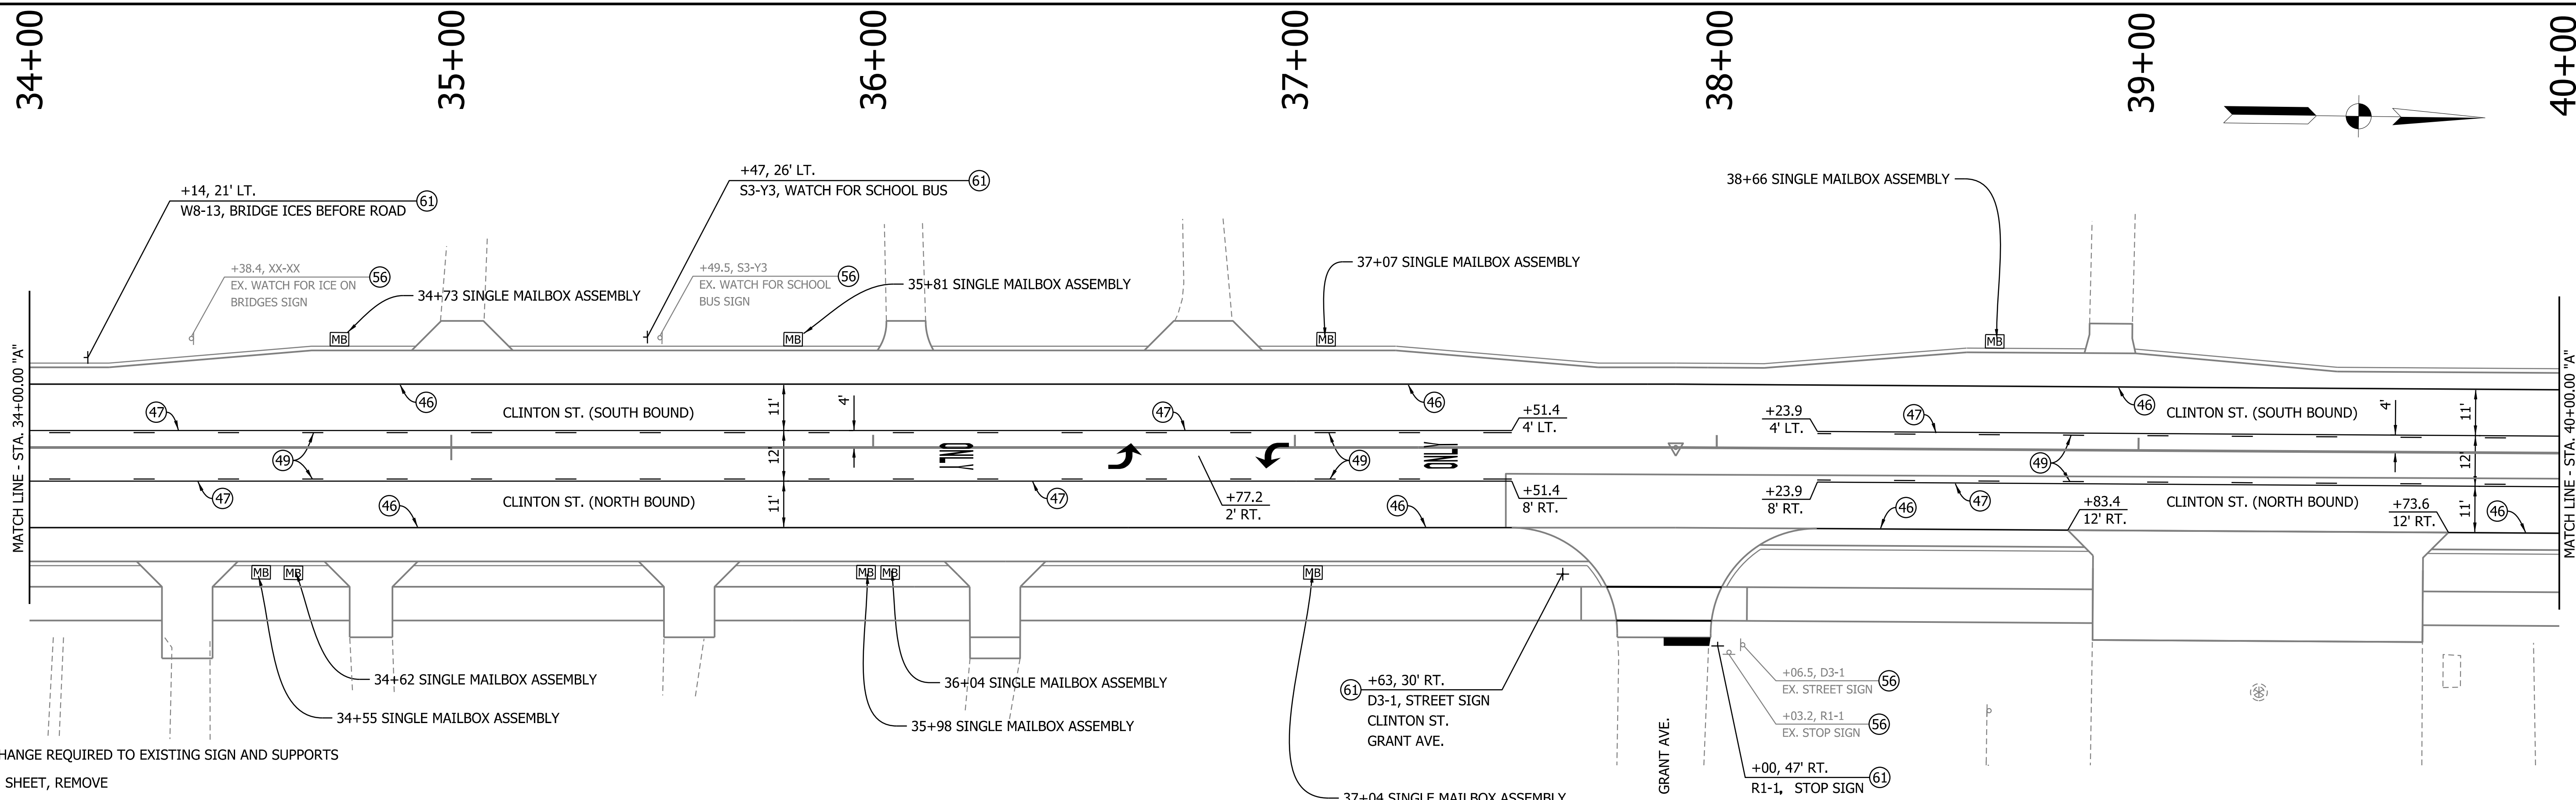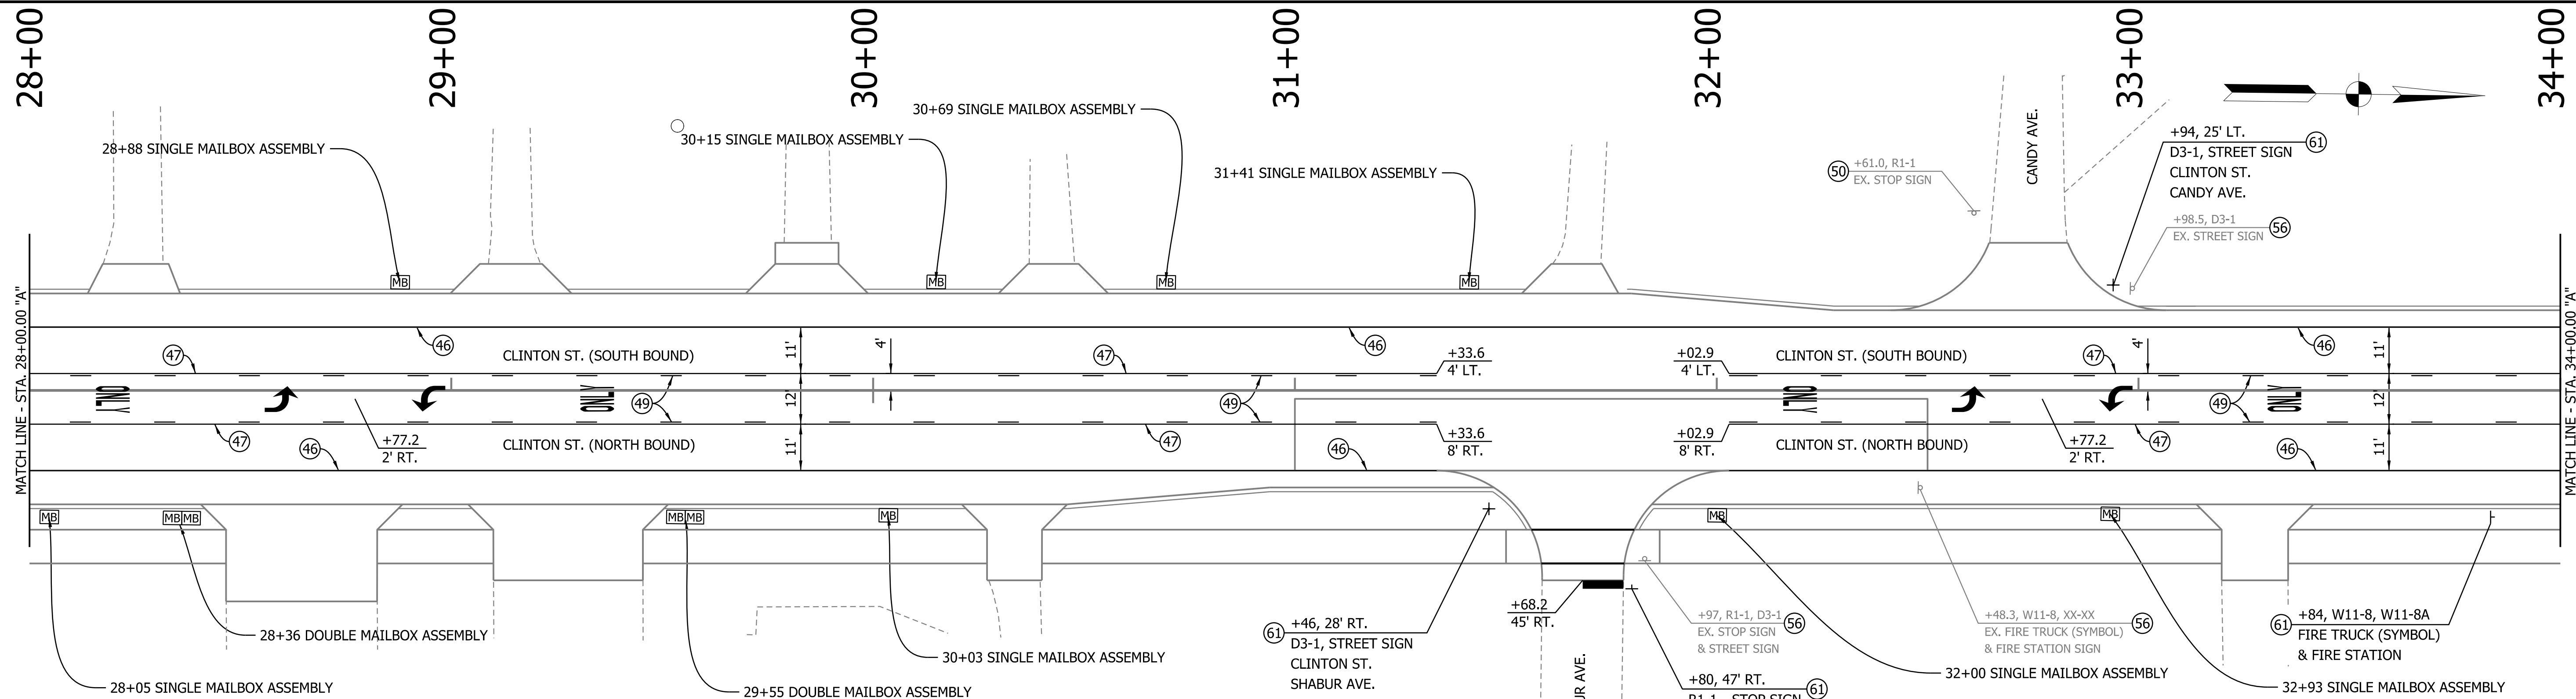

- 50 NO CHANGE REQUIRED TO EXISTING SIGN AND SUPPORTS
- 52 SIGN, SHEET, REMOVE
- 56 SIGN, SHEET, AND SUPPORTS, REMOVE
- 61 NEW SHEET SIGN ON NEW SUPPORTS

- 46 LINE, THERMOPLASTIC, SOLID, WHITE, 4 IN.
- 46A TRANSVERSE MARKINGS, THERMOPLASTIC, CROSSWALK LINE, 6 IN.
- 46E TRANSVERSE MARKINGS, THERMOPLASTIC, STOP LINE, 24 IN.
- 46F TRANSVERSE MARKINGS, THERMOPLASTIC, CROSSWALK LINE, 24 IN.
- 47 LINE, THERMOPLASTIC, SOLID, YELLOW, 4 IN.

- 47A LINE, THERMOPLASTIC, SOLID, YELLOW, 6 IN.
- 47B TRANSVERSE MARKINGS, THERMOPLASTIC, SOLID, YELLOW, CROSSHATCH LINE, 8 IN.
- 47C TRANSVERSE MARKINGS, THERMOPLASTIC, SOLID, YELLOW, CROSSHATCH LINE, 12 IN.
- 48 LINE, THERMOPLASTIC, BROKEN, WHITE, 4 IN.

- 49 LINE, THERMOPLASTIC, BROKEN, YELLOW, 4 IN.
- ONLY PAVEMENT MESSAGE MARKINGS, THERMOPLASTIC, WORD (ONLY)
- PAVEMENT MESSAGE MARKINGS, THERMOPLASTIC, LANE INDICATION ARROW

STG. 3 PRELIM.
NOT FOR CONSTRUCTION
06/24/25

RECOMMENDED FOR APPROVAL _____		DESIGN ENGINEER _____		DATE _____	
DESIGNED: _____ KAM		DRAWN: _____ KAM			
CHECKED: _____ DPL		CHECKED: _____ DPL			

INDIANA DEPARTMENT
OF TRANSPORTATION

PAV'T MARKING & SIGNAGE PLAN
STA. 28+00.00 TO 40+00.00 "A"

HORIZONTAL SCALE		BRIDGE FILE	
1" = 20'		84-00242	
VERTICAL SCALE		DESIGNATION	
N/A		1901781 & 2500983	
		SHEETS	
		115 of 173	
		CONTRACT	
		R-42521	

\\VA\pvs_g\mwy\2021\681 Vgpo Co - Clinton Rd\pvs\sheet\CAD\Plan\K4000-5200A.dgn
6/25/2025
12:57:04 PM
RDS:prtg
NOV2128

- (50) NO CHANGE REQUIRED TO EXISTING SIGN AND SUPPORTS
(52) SIGN, SHEET, REMOVE
(56) SIGN, SHEET, AND SUPPORTS, REMOVE
(61) NEW SHEET SIGN ON NEW SUPPORTS

- (46) LINE, THERMOPLASTIC, SOLID, WHITE, 4 IN.
(46A) TRANSVERSE MARKINGS, THERMOPLASTIC, CROSSWALK LINE, 6 IN.
(46E) TRANSVERSE MARKINGS, THERMOPLASTIC, STOP LINE, 24 IN.
(46F) TRANSVERSE MARKINGS, THERMOPLASTIC, CROSSWALK LINE, 24 IN.
(47) LINE, THERMOPLASTIC, SOLID, YELLOW, 4 IN.

- (47A) LINE, THERMOPLASTIC, SOLID, YELLOW, 6 IN.
(47B) TRANSVERSE MARKINGS, THERMOPLASTIC, SOLID, YELLOW, CROSSHATCH LINE, 8 IN.
(47C) TRANSVERSE MARKINGS, THERMOPLASTIC, SOLID, YELLOW, CROSSHATCH LINE, 12 IN.
(48) LINE, THERMOPLASTIC, BROKEN, WHITE, 4 IN.

- (49) LINE, THERMOPLASTIC, BROKEN, YELLOW, 4 IN.
ONLY
PAVEMENT MESSAGE MARKINGS, THERMOPLASTIC, WORD (ONLY)
PAVEMENT MESSAGE MARKINGS, THERMOPLASTIC, LANE INDICATION ARROW



STG. 3 PRELIM.
NOT FOR CONSTRUCTION
06/24/25


RECOMMENDED FOR APPROVAL _____		DESIGN ENGINEER _____		DATE _____	
DESIGNED: _____ KAM		DRAWN: _____ KAM			
CHECKED: _____ DPL		CHECKED: _____ DPL			

INDIANA DEPARTMENT
OF TRANSPORTATION

PAV'T MARKING & SIGNAGE PLAN
STA. 40+00.00 TO 52+00.00 "A"

HORIZONTAL SCALE 1" = 20'		BRIDGE FILE 84-00242	
VERTICAL SCALE N/A		DESIGNATION 1901781 & 2500983	
		SHEETS 116 of 173	
		CONTRACT R-42521	

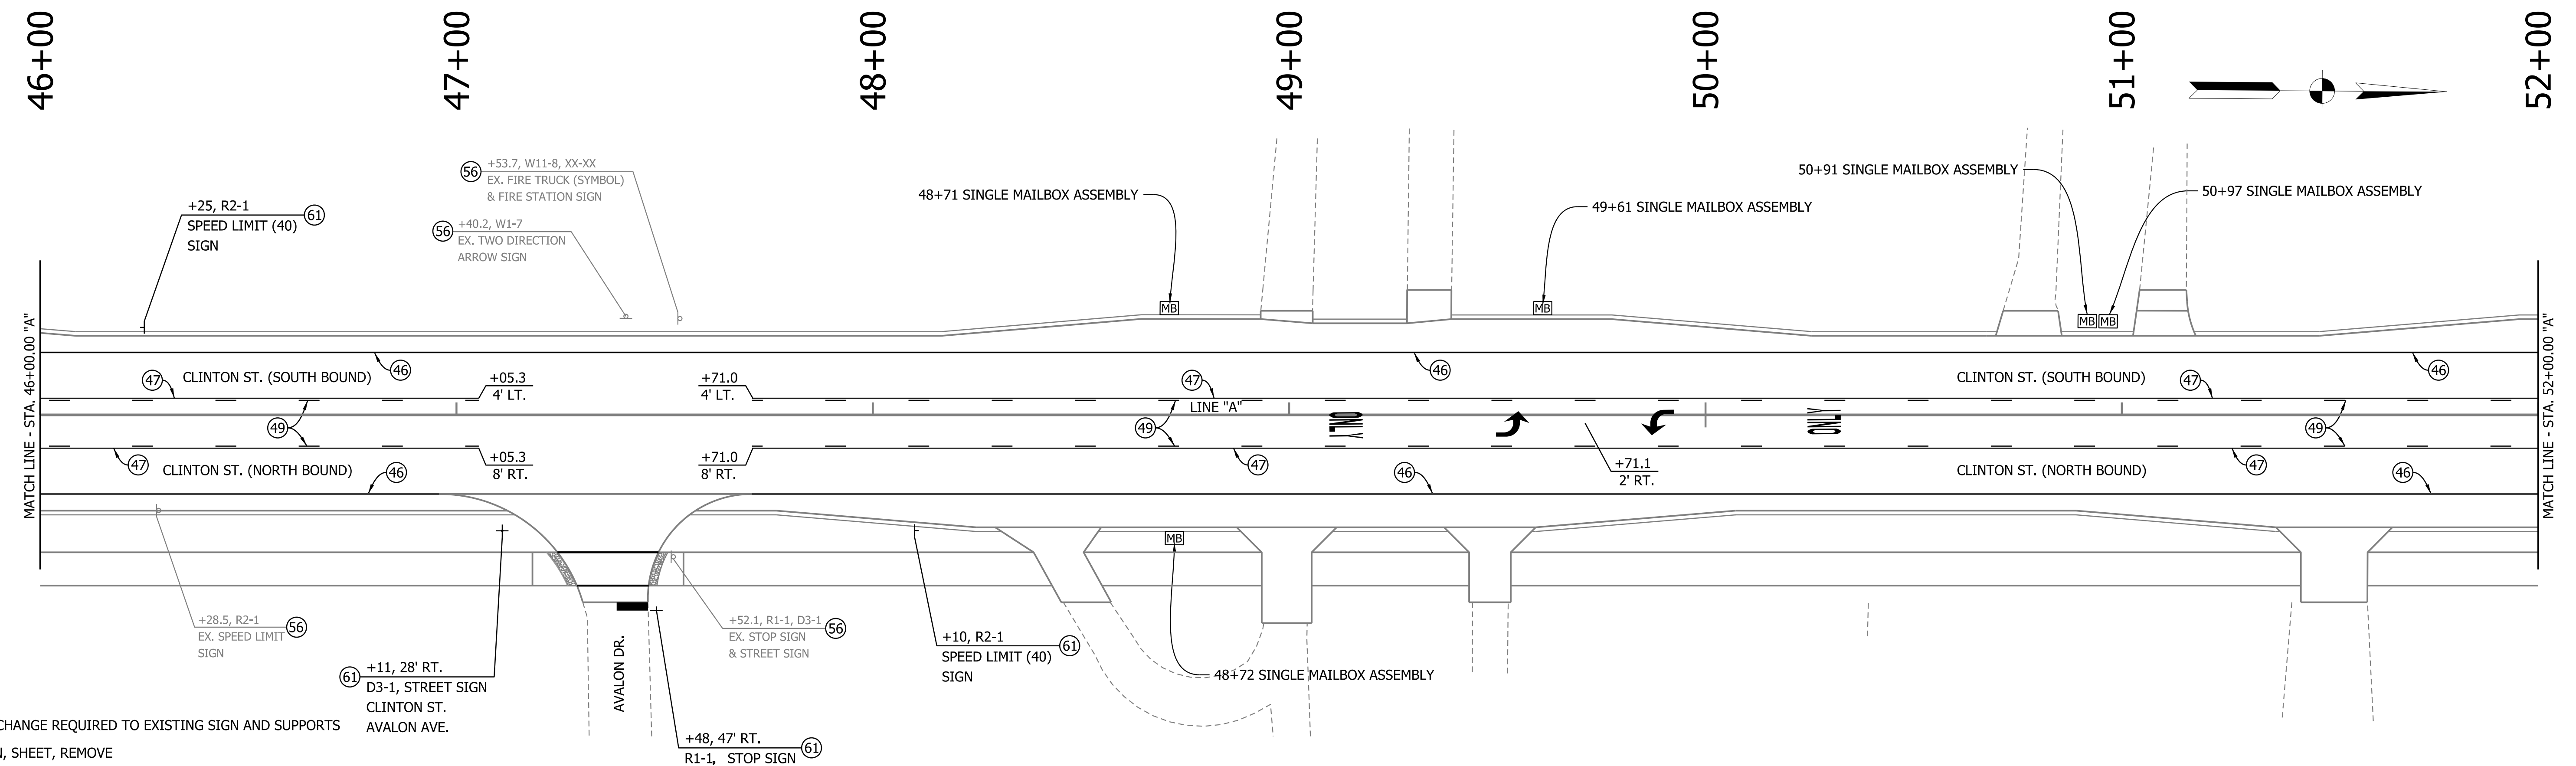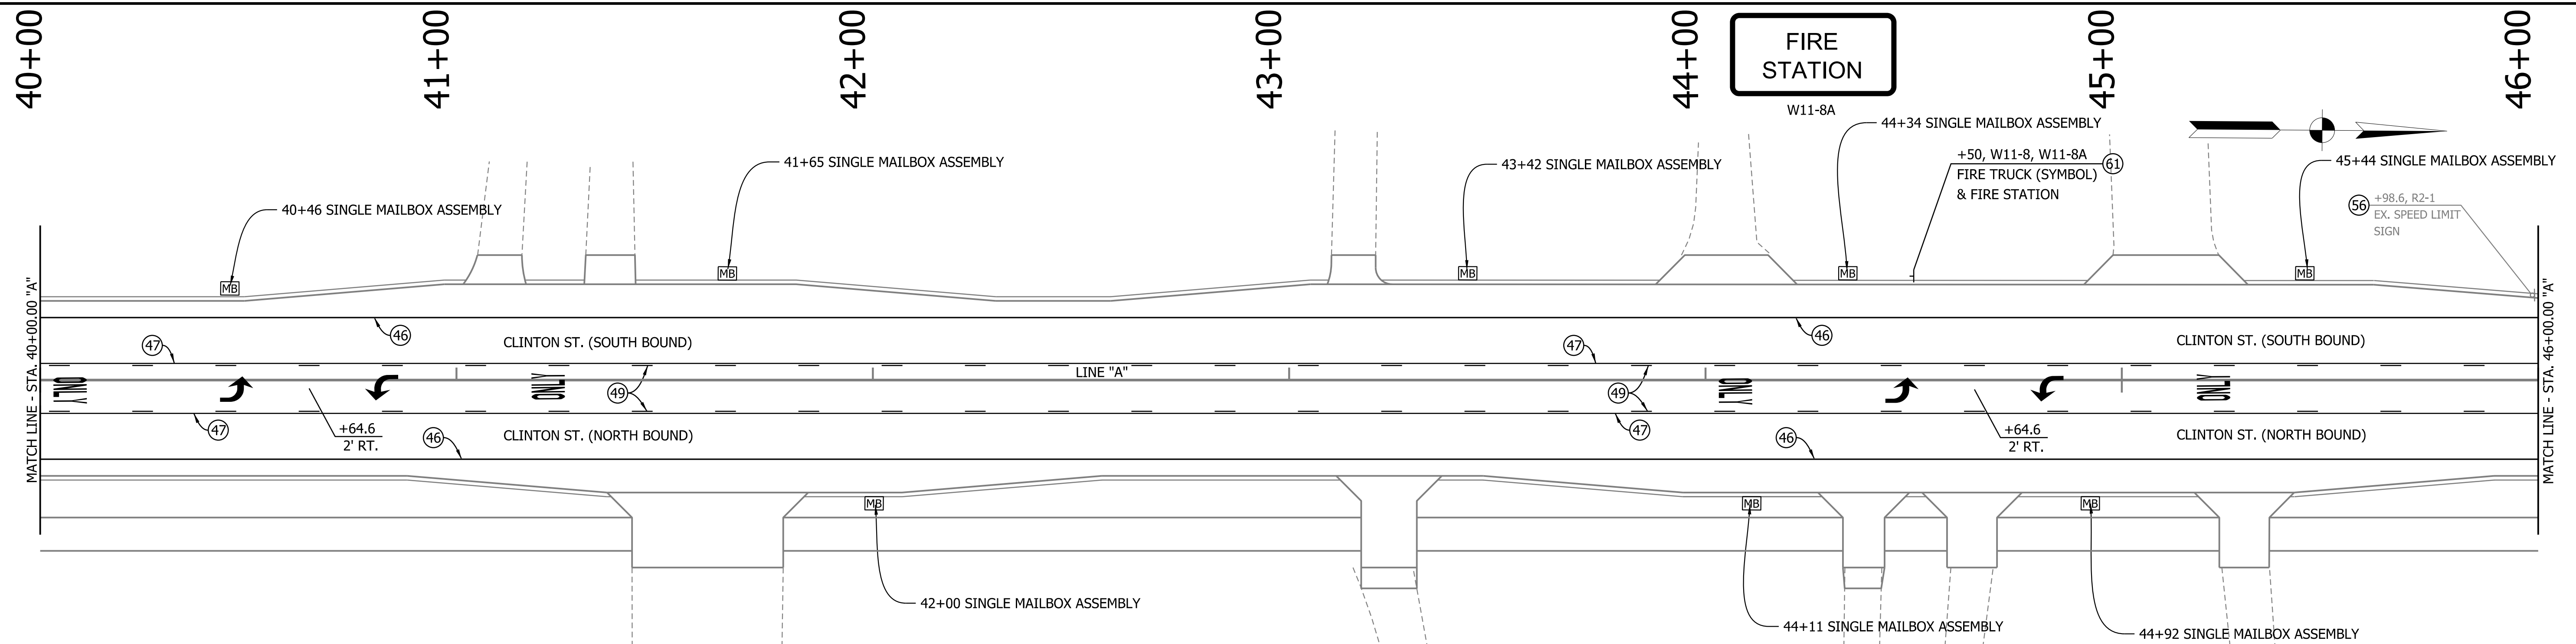


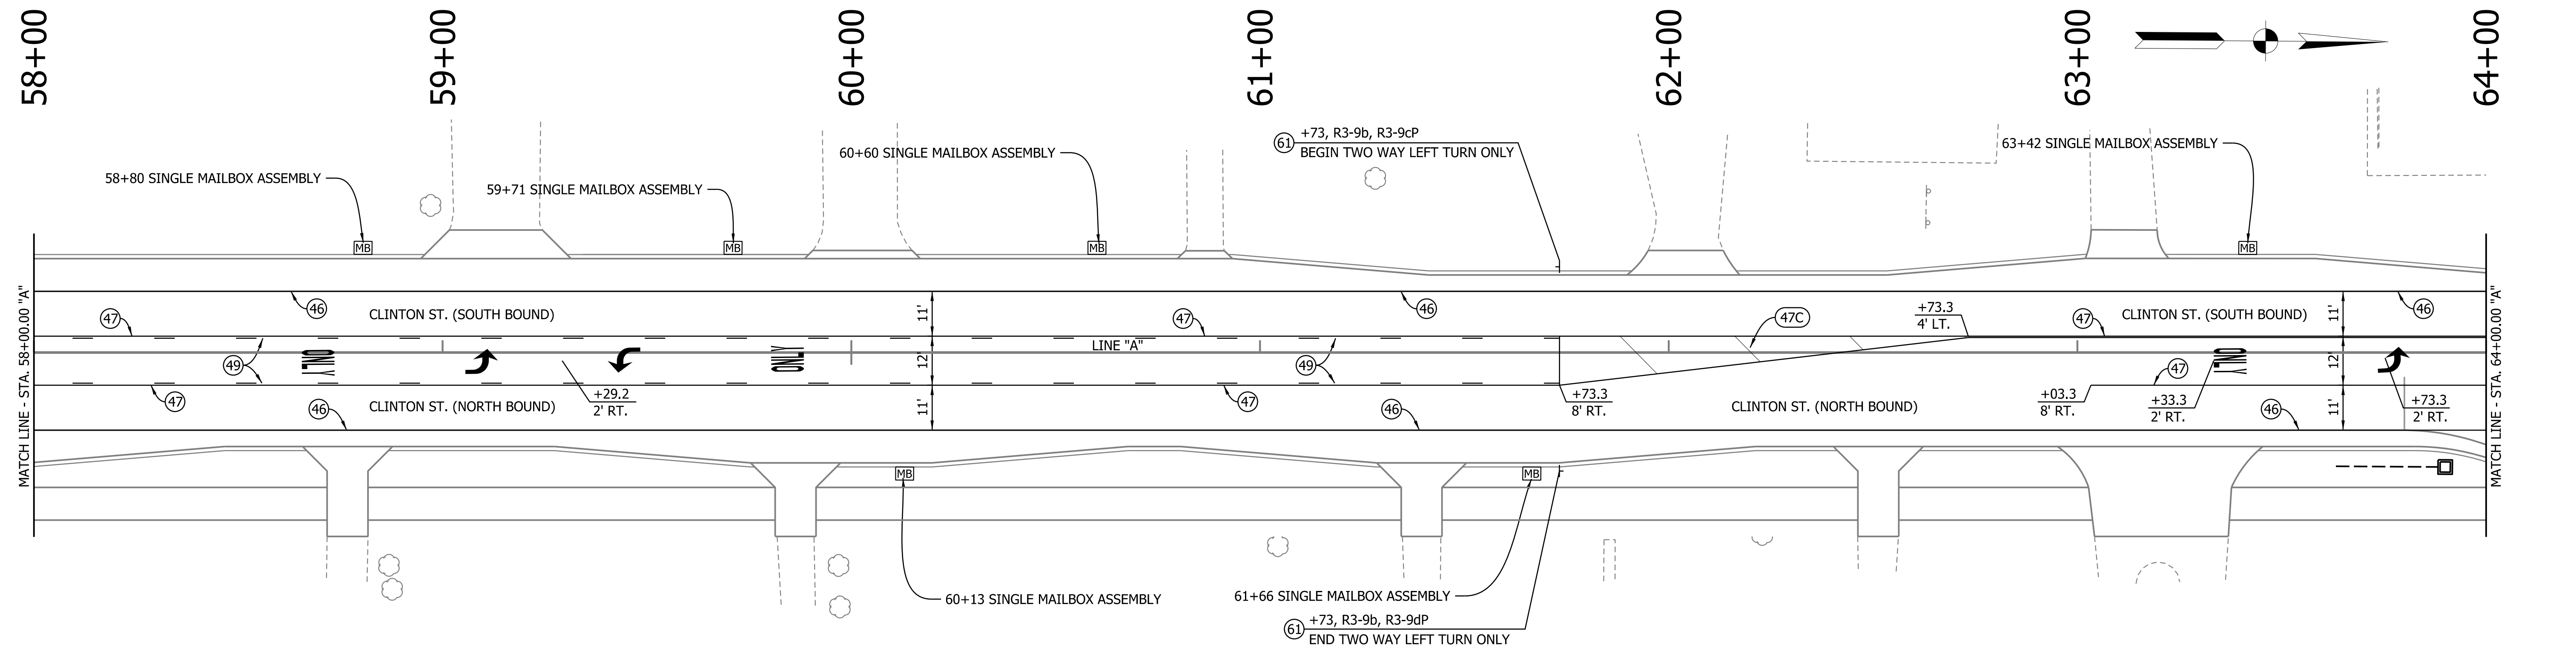


- | | |
|---|---|
| (49) | LINE, THERMOPLASTIC, BROKEN, YELLOW, 4 IN. |
| ONLY | PAVEMENT MESSAGE MARKINGS, THERMOPLASTIC, WORD (ONLY) |
|  | PAVEMENT MESSAGE MARKINGS, THERMOPLASTIC, LANE INDICATION ARROW |

DESIGNED: _____ KAM	DRAWN: _____ KAM
CHECKED: _____ DPL	CHECKED: _____ DPL

HORIZONTAL SCALE	BRIDGE FILE		
1" = 20'	84-00242		
VERTICAL SCALE	DESIGNATION		
N/A	1901781 & 2500983		
	SHEETS		
	117	of	173
	CONTRACT		
	R-42521		

\\V:\GIS\GIS\mxd\2021\0611_Vigo_Co_Civil\GIS\PAV'T MARKING\6400-6800A.dgn
6/25/2025
12:57:09 PM
RDS: jrd/g
NOV 13 2024

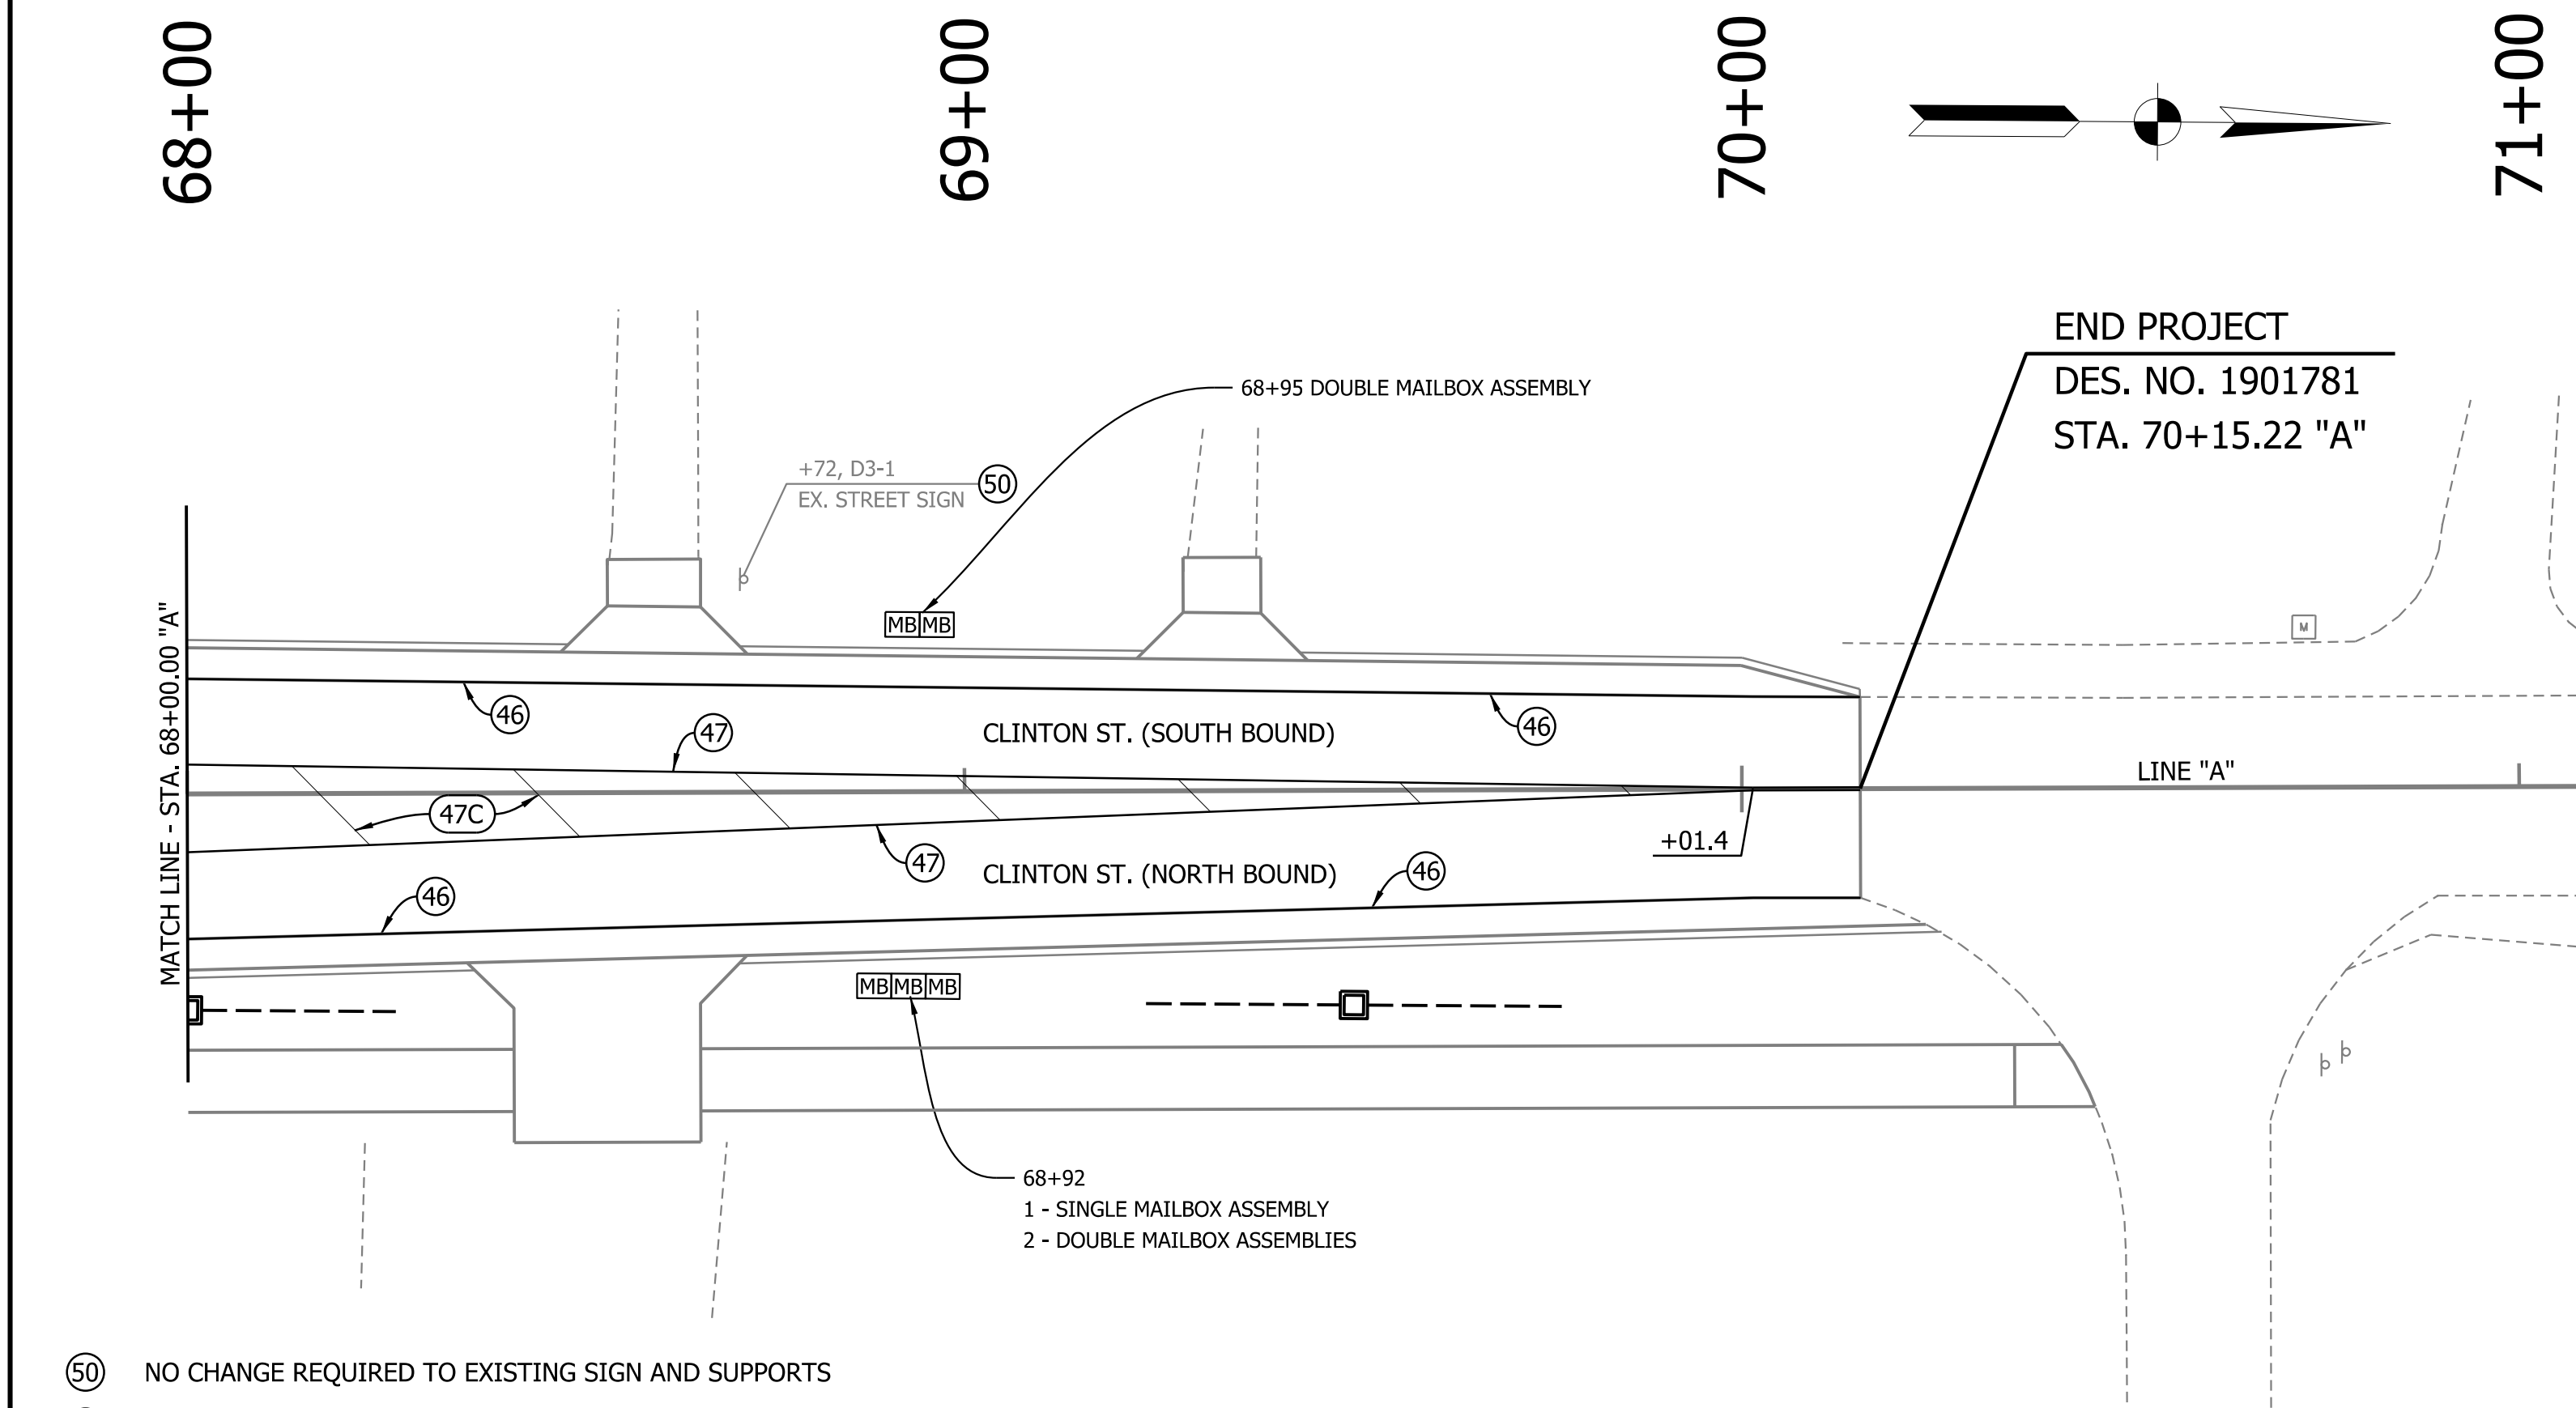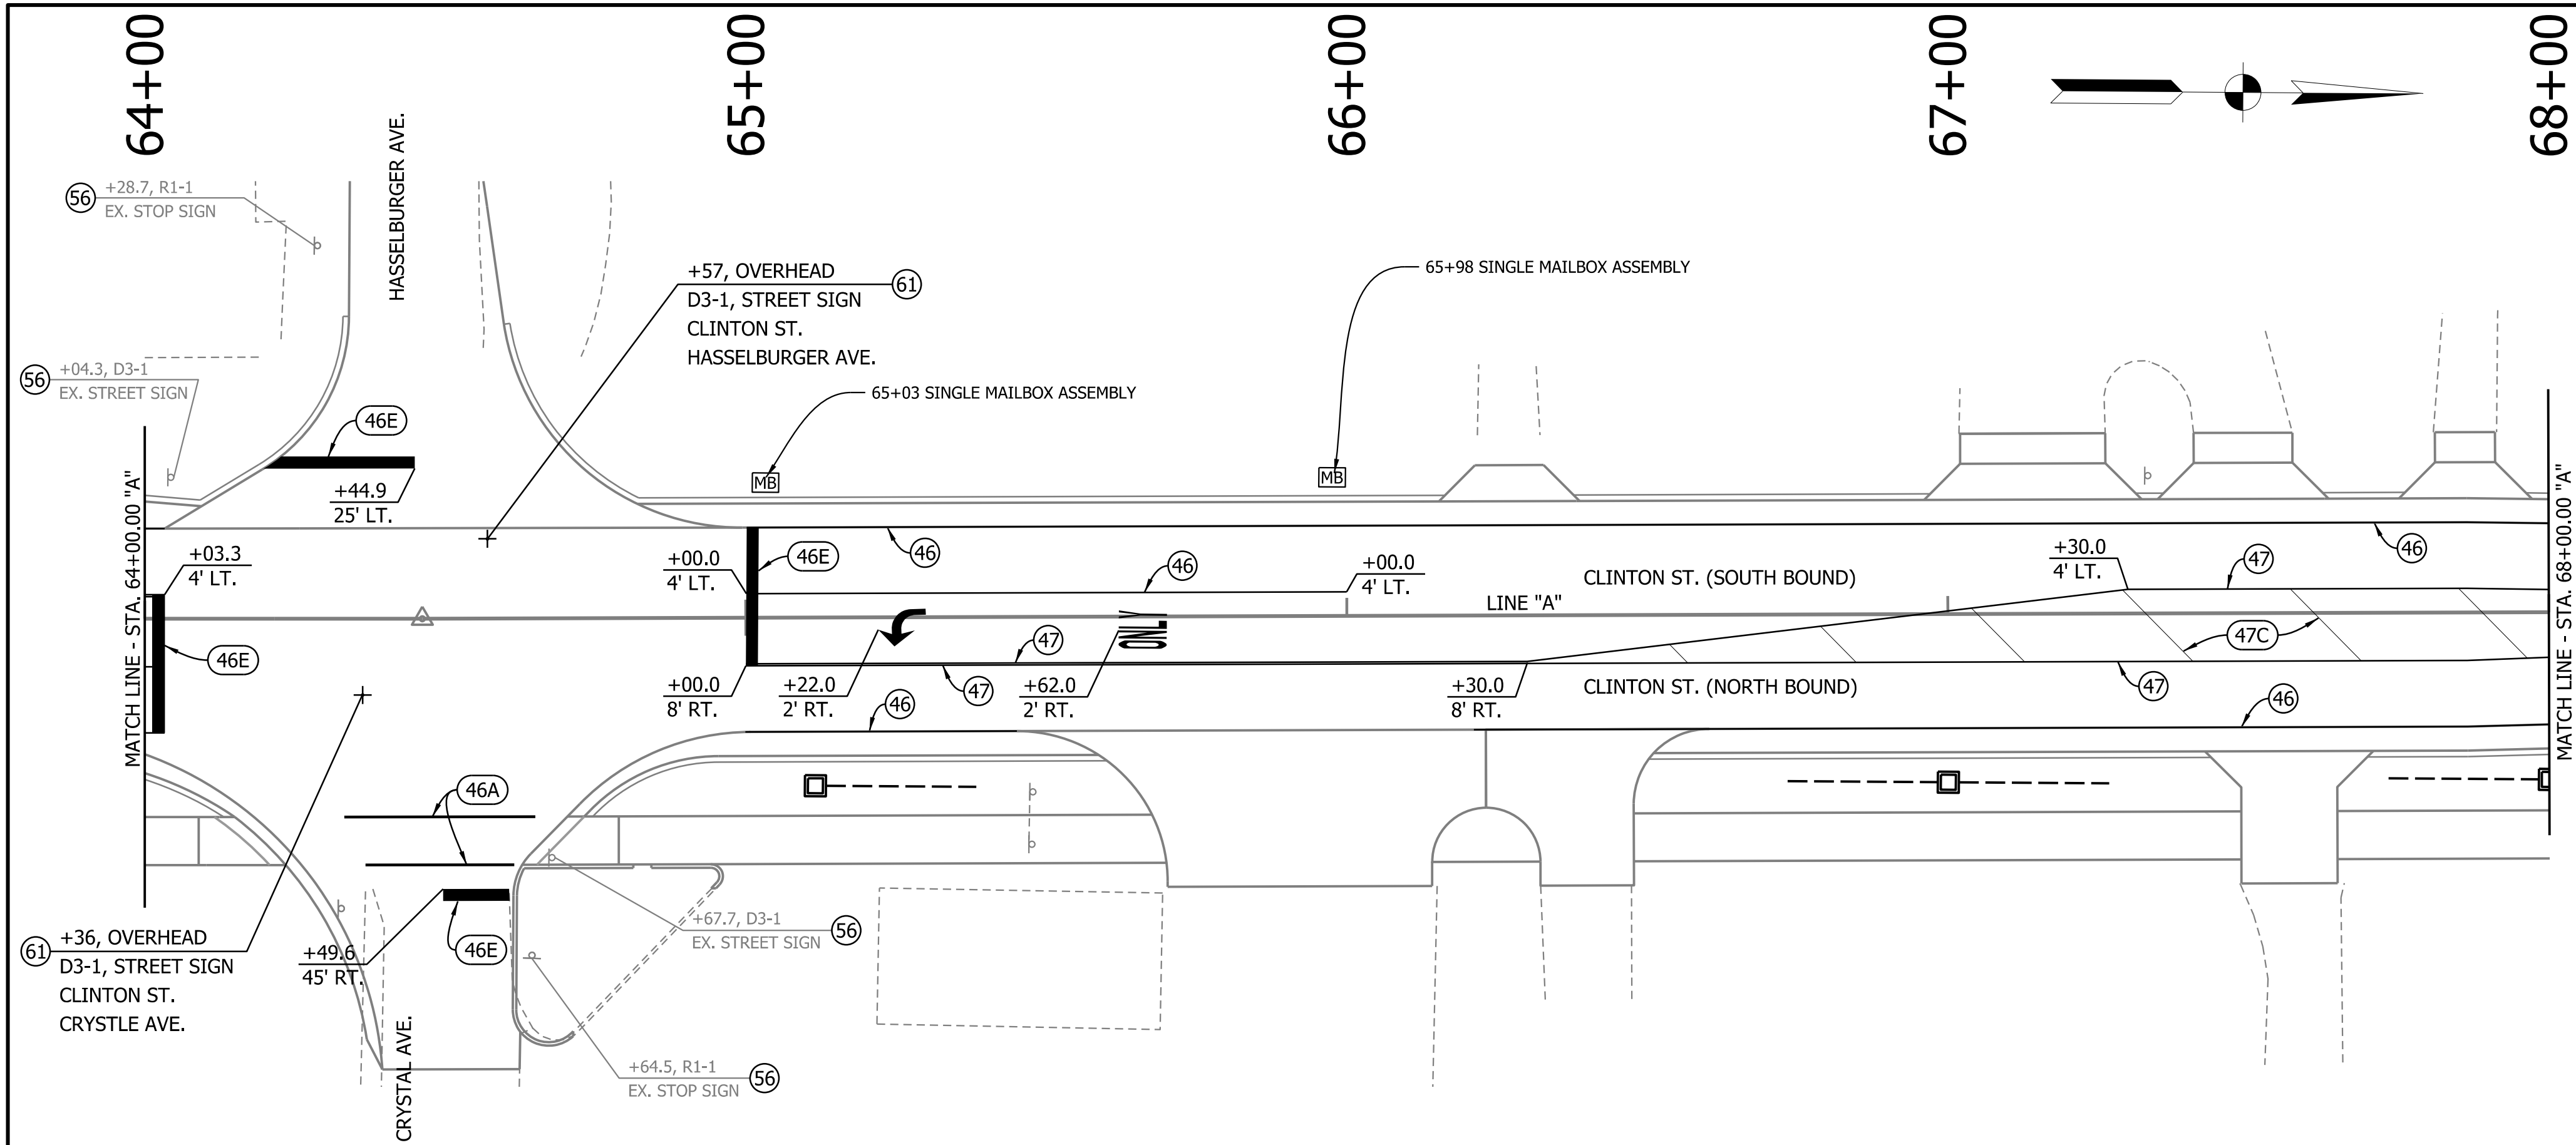

- (50) NO CHANGE REQUIRED TO EXISTING SIGN AND SUPPORTS
(52) SIGN, SHEET, REMOVE
(56) SIGN, SHEET, AND SUPPORTS, REMOVE
(61) NEW SHEET SIGN ON NEW SUPPORTS

- (46) LINE, THERMOPLASTIC, SOLID, WHITE, 4 IN.
(46A) TRANSVERSE MARKINGS, THERMOPLASTIC, CROSSWALK LINE, 6 IN.
(46E) TRANSVERSE MARKINGS, THERMOPLASTIC, STOP LINE, 24 IN.
(46F) TRANSVERSE MARKINGS, THERMOPLASTIC, CROSSWALK LINE, 24 IN.
(47) LINE, THERMOPLASTIC, SOLID, YELLOW, 4 IN.

- (47A) LINE, THERMOPLASTIC, SOLID, YELLOW, 6 IN.
(47B) TRANSVERSE MARKINGS, THERMOPLASTIC, SOLID, YELLOW, CROSSHATCH LINE, 8 IN.
(47C) TRANSVERSE MARKINGS, THERMOPLASTIC, SOLID, YELLOW, CROSSHATCH LINE, 12 IN.
(48) LINE, THERMOPLASTIC, BROKEN, WHITE, 4 IN.

- (49) LINE, THERMOPLASTIC, BROKEN, YELLOW, 4 IN.
ONLY
PAVEMENT MESSAGE MARKINGS, THERMOPLASTIC, WORD (ONLY)
PAVEMENT MESSAGE MARKINGS, THERMOPLASTIC, LANE INDICATION ARROW

PRELIM.
STG. 3 REVIEW
NOT FOR CONSTRUCTION
06/24/25

RECOMMENDED FOR APPROVAL _____		DESIGN ENGINEER _____		DATE _____	
DESIGNED: _____ KAM		DRAWN: _____ KAM			
CHECKED: _____ DPL		CHECKED: _____ DPL			


INDIANA DEPARTMENT
OF TRANSPORTATION

PAV'T MARKING & SIGNAGE PLAN
STA. 64+00.00 TO 70+15.22 "A"

HORIZONTAL SCALE 1" = 20'		BRIDGE FILE 84-00242	
VERTICAL SCALE N/A		DESIGNATION 1901781 & 2500983	
		SHEETS	
		118	of 173
		CONTRACT R-42521	

Plot: 11/21/2024 4:56 PM

66+00

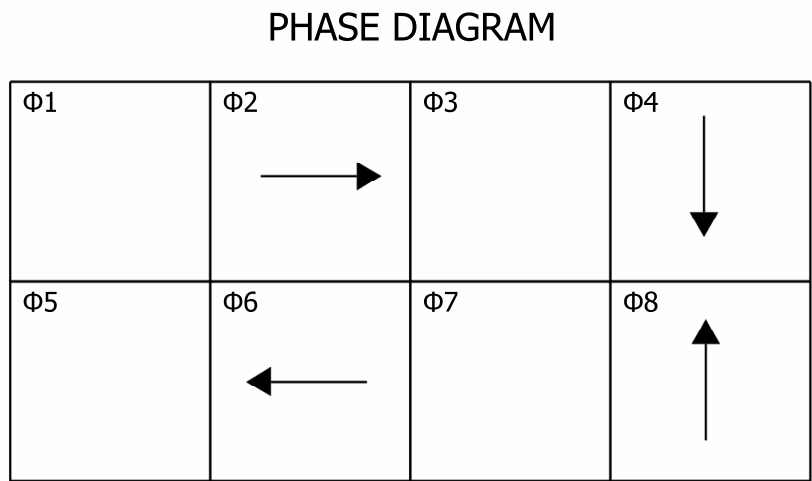

NO PREFERENTIALITY
ALL FLASH RED

65+00

64+00

63+00



R3-5L



R10-12a

LEGEND

30' Steel Strain Pole & Foundation

TS2 Controller and "P-1" Cabinet
Min. 8 Phase on "P-1" Foundation

Signal Handhole, Type 1

Traffic Signal Head, 3 Face, 12": Red,
Yellow, Green

Traffic Signal Head, 3 Face, 12": Red,
Yellow, Flashing Yellow Arrow

Pedestrian Countdown Signal Head,
International Symbols, 18"

Signal Service Pedestal on "A" Foundation

Disconnect Hanger

Detector Housing

Conduit, HDPE, Schedule 80, 2 in.

Pedestrian Push Button

Proposed Sheet Sign and Support

RECOMMENDED
FOR APPROVAL

DESIGN ENGINEER

DATE

DESIGNED: KG

DRAWN: KG

CHECKED: RLH

CHECKED: RLH

INDIANA
DEPARTMENT OF TRANSPORTATION

CLINTON ST & HASSELBURGER/CRYSTLE AVE
TRAFFIC SIGNAL INSTALLATION

HORIZONTAL SCALE

1" = 20'

VERTICAL SCALE

N/A

SURVEY BOOK

CONTRACT

BRIDGE FILE

DESIGNATION

1901781

SHEETS

119 of 120

PROJECT

1901781

Loop Tagging Table

Ch.	Direction	Lane	Phase	Loops	Lead-in and Rack Labels
1	E	A	2	1234	1 EA2-1234
4	S	L	4	1234	4 SL4-1234
2	W	A	6	1234	2 WA6-1234
3	N	L	8	1234	3 NL8-1234

